

811 Know what's below. Call before you dig.

WARNING
POWER LINES OVERHEAD

CITY OF TURLOCK
CONSTRUCTION PLANS FOR ROADS PROGRAM CAPITAL IMPROVEMENT PROJECT
CITY PROJECT NO. 23-068 PACKAGE 2

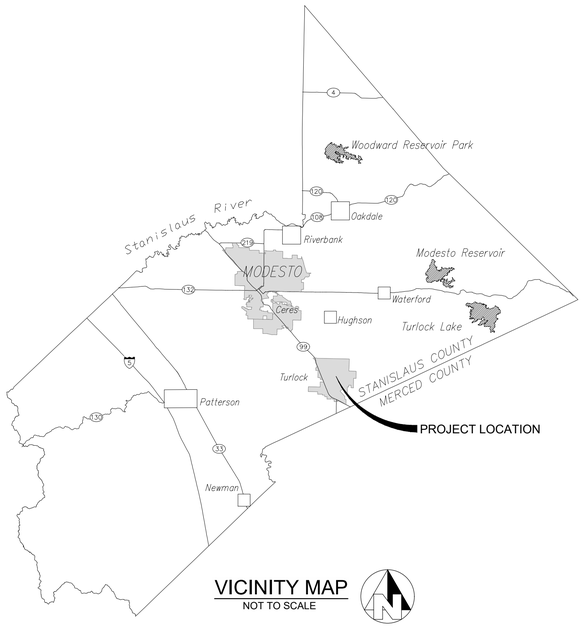

VICINITY MAP
NOT TO SCALE

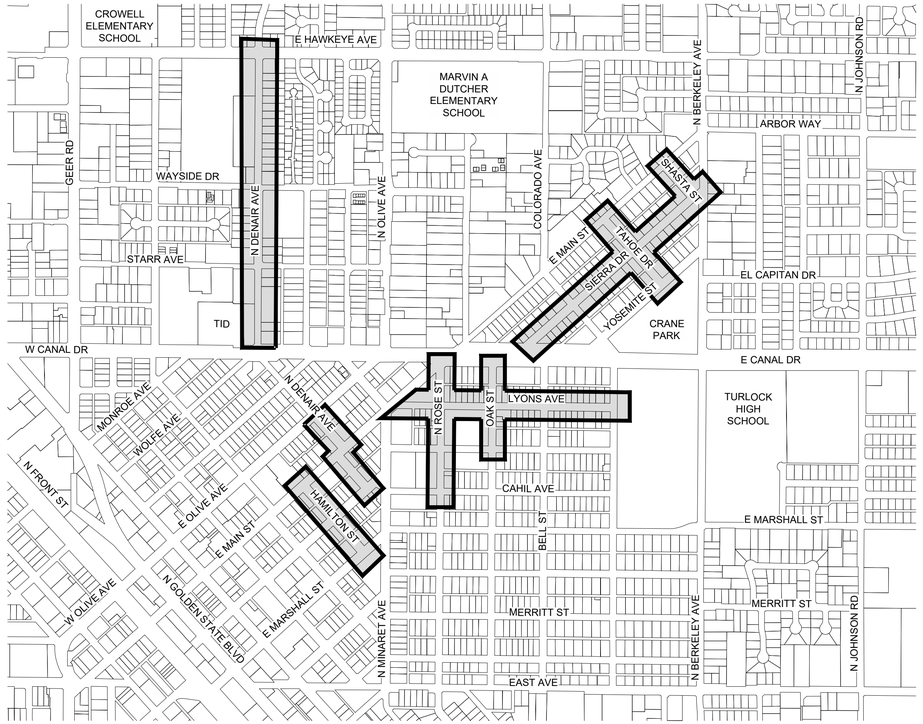

SITE MAP
NOT TO SCALE

SHEET INDEX

SHEET NO.	SEQ. SHEET NO.	DESCRIPTION
GENERAL		
G1	1	COVER SHEET
G2	2	LEGEND & ABBREVIATIONS
G3	3	CONTROL POINTS
STREET PLAN		
C1	4	HAMILTON ST STA 10+76.41 - 14+00
C2	5	HAMILTON ST STA 14+00 - 18+28.32
C3	6	DENAIR AVE STA 21+22.46 - 25+00
C4	7	DENAIR AVE STA 25+00 - 28+00
C5	8	DENAIR AVE STA 36+25 - 41+00
C6	9	DENAIR AVE STA 41+00 - 45+00
C7	10	DENAIR AVE STA 45+00 - 49+00
C8	11	DENAIR AVE STA 49+00 - 53+00
C9	12	DENAIR AVE STA 53+00 - 57+00
C10	13	DENAIR AVE STA 57+00 - 59+80
C11	14	LYONS AVE STA 80+50 - 85+00
C12	15	LYONS AVE STA 85+00 - 90+00
C13	16	LYONS AVE STA 90+00 - 95+00
C14	17	LYONS AVE STA 95+00 - 98+50
C15	18	ROSE ST STA 100+00 - 104+00
C16	19	ROSE ST STA 104+00 - 108+00
C17	20	ROSE ST STA 108+00 - 111+00
C18	21	OAK ST STA 120+00 - 124+00
C19	22	OAK ST STA 124+00 - 128+00
C20	23	SIERRA DR STA 131+50 - 135+00
C21	24	SIERRA DR STA 135+00 - 139+00
C22	25	SIERRA DR STA 139+00 - 143+00
C23	26	SIERRA DR STA 143+00 - 147+00
C24	27	SIERRA DR STA 147+00 - 151+50
C25	28	TAHOE STA 150+50 - 154+25
C26	29	TAHOE STA 154+25 - 158+00
C27	30	SHASTA STA 160+00 - 165+00
C28	31	BELL ST STA 188+00 - 192+50
DETAILS		
D1	32	STANDARD DETAILS
D2	33	STANDARD DETAILS
D3	34	STANDARD DETAILS
D4	35	STANDARD DETAILS
D5	36	CIVIL DETAILS
D6	37	CIVIL DETAILS
D7	38	CIVIL DETAILS
D8	39	SITE DETAILS
D9	40	SITE DETAILS
D10	41	SITE DETAILS
D11	42	SITE DETAILS
D12	43	SITE DETAILS
D13	44	SITE DETAILS
D14	45	SITE DETAILS
D15	46	SITE DETAILS
D16	47	SITE DETAILS
D17	48	SITE DETAILS
D18	49	SITE DETAILS
D19	50	SITE DETAILS

SHEET INDEX

SHEET NO.	SEQ. SHEET NO.	DESCRIPTION
D20	51	SITE DETAILS
D21	52	SITE DETAILS
D22	53	SITE DETAILS
D23	54	SITE DETAILS
D24	55	SITE DETAILS
D25	56	SITE DETAILS
D26	57	SITE DETAILS
D27	58	SITE DETAILS
D28	59	SITE DETAILS
D29	60	SITE DETAILS
D30	61	SITE DETAILS
D31	62	SITE DETAILS
D32	63	SITE DETAILS
D33	64	SITE DETAILS
D34	65	SITE DETAILS
D35	66	SITE DETAILS
D36	67	SITE DETAILS
D37	68	SITE DETAILS
D38	69	SITE DETAILS
STORM DRAIN		
U1	70	ROSE STREET
U2	71	OAK STREET
U3	72	LYONS AVENUE
U4	73	DENAIR AVENUE
U5	74	DENAIR AVENUE
U6	75	SIERRA STREET
TRAFFIC HANDLING		
TH1	76	LEGEND
TH2	77	DETAILS
TH3	78	TRAFFIC HANDLING
TH4	79	TRAFFIC HANDLING
TH5	80	TRAFFIC HANDLING
TH6	81	TRAFFIC HANDLING
TH7	82	TRAFFIC HANDLING
TH8	83	TRAFFIC HANDLING
STRIPING		
S-1	84	HAMILTON ST STA 11+00 - 18+00
S-2	85	DENAIR AVE STA 20+50 - 28+00
S-3	86	DENAIR AVE STA 28+00 - 36+25
S-4	87	DENAIR AVE STA 36+25 - 45+00
S-5	88	DENAIR AVE STA 45+00 - 53+00
S-6	89	DENAIR AVE STA 53+00 - 59+80
S-7	90	LYONS AVE STA 80+50 - 90+00
S-8	91	LYONS AVE STA 90+00 - 98+50
S-9	92	ROSE ST STA 100+00 - 108+00
S-10	93	ROSE ST STA 108+00 - 111+00
S-11	94	OAK ST STA 120+00 - 128+00
S-12	95	SIERRA DR STA 131+50 - 139+00
S-13	96	SIERRA DR STA 139+00 - 147+00
S-14	97	SIERRA DR STA 147+00 - 151+00
S-15	98	TAHOE DR STA 150+50 - 158+00
TRENCH DETAILS		
TR01	99	TRENCH DETAILS

SPECIAL NOTE

WHERE UNDERGROUND AND SURFACE STRUCTURES ARE SHOWN ON THE PLANS, THE LOCATIONS, DEPTH AND DIMENSIONS OF STRUCTURES ARE BELIEVED TO BE REASONABLY CORRECT, BUT ARE NOT GUARANTEED. SUCH STRUCTURES ARE SHOWN FOR THE INFORMATION OF THE CONTRACTOR, BUT INFORMATION SO GIVEN IS NOT TO BE CONSTRUED AS A REPRESENTATION THAT SUCH STRUCTURES WILL, IN ALL CASES, BE FOUND WHERE SHOWN, OR THAT THEY REPRESENT ALL OF THE STRUCTURES WHICH MAY BE ENCOUNTERED.

SITE SAFETY AND PROTECTION NOTES

THE DUTY OF THE ENGINEER, OWNER OR ITS AGENTS TO CONDUCT CONSTRUCTION REVIEW OF THE CONTRACTOR'S PERFORMANCE AND THE UNDERTAKING OF INSPECTIONS OR THE GIVING OF INSTRUCTIONS AS AUTHORIZED HEREIN IS NOT INTENDED TO INCLUDE REVIEW OF THE ADEQUACY OF THE CONTRACTOR'S SAFETY MEASURES IN, ON, OR NEAR THE CONSTRUCTION SITE AND SHALL NOT BE CONSTRUED AS SUPERVISION OF THE ACTUAL CONSTRUCTION NOR MAKE THE ENGINEER, OWNER OR ITS AGENTS RESPONSIBLE FOR PROVIDING A SAFE PLACE FOR THE PERFORMANCE OF WORK BY THE CONTRACTOR, SUBCONTRACTORS, OR SUPPLIERS, OR FOR ACCESS, VISITS, USE, WORK, TRAVEL OR OCCUPANCY BY ANY PERSON.

THE CONTRACTOR SHALL HAVE AT THE WORK SITE, COPIES OR SUITABLE EXTRACTS OF CONSTRUCTION SAFETY ORDERS, ISSUED BY CAL-OSHA. CONTRACTOR SHALL COMPLY WITH PROVISIONS OF THESE AND ALL OTHER APPLICABLE LAWS, ORDINANCES AND REGULATIONS. THE CONTRACTOR MUST COMPLY WITH PROVISIONS OF THE SAFETY AND HEALTH REGULATIONS FOR CONSTRUCTION, PROMULGATED BY THE SECRETARY OF LABOR UNDER SECTION 107 OF THE CONTRACT WORK HOURS AND SAFETY STANDARDS ACT, AS SET FORTH IN TITLE 29 C.F.R.

TO PROTECT THE LIVES AND HEALTH OF CONTRACTOR'S EMPLOYEES UNDER THE CONTRACT, THE CONTRACTOR SHALL COMPLY WITH ALL PERTINENT PROVISIONS OF THE "MANUAL OF ACCIDENT PREVENTION IN CONSTRUCTION" ISSUED BY THE ASSOCIATED GENERAL CONTRACTORS OF AMERICA, INC., AND SHALL MAINTAIN AN ACCURATE RECORD OF ALL CASES OF DEATH, OCCUPATIONAL DISEASE, AND INJURY REQUIRING MEDICAL ATTENTION OR CAUSING LOSS OF TIME FROM WORK, ARISING OUT OF AND IN THE COURSE OF EMPLOYMENT OR WORK UNDER THE CONTRACT.

THE CONTRACTOR ALONE SHALL BE RESPONSIBLE FOR THE SAFETY, EFFICIENCY, AND ADEQUACY OF CONTRACTOR'S FACILITIES, APPLIANCES, AND METHODS AND FOR ANY DAMAGE, WHICH MAY RESULT FROM THEIR FAILURE OR THEIR IMPROPER CONSTRUCTION, MAINTENANCE OR OPERATION.

THE CONTRACTOR AGREES THAT IT SHALL ASSUME SOLE AND COMPLETE RESPONSIBILITY FOR JOB SITE CONDITIONS DURING THE COURSE OF CONSTRUCTION OF THIS PROJECT, INCLUDING SAFETY OF ALL PERSONS AND PROPERTY; THAT THIS REQUIREMENT SHALL APPLY CONTINUOUSLY AND NOT BE LIMITED TO NORMAL WORKING HOURS; AND THAT THE CONTRACTOR SHALL DEFEND, INDEMNIFY AND HOLD THE OWNER, PROVOST & PRITCHARD CONSULTING GROUP, AND THEIR RESPECTIVE AGENTS HARMLESS FROM ANY AND ALL LIABILITY, REAL OR ALLEGED, IN CONNECTION WITH THE PERFORMANCE OF WORK ON THIS PROJECT, EXCEPTING FOR LIABILITY ARISING FROM THE SOLE NEGLIGENCE OF OWNER, ENGINEER, OR THEIR RESPECTIVE AGENTS.

THE OWNER AND ITS AGENTS' SITE RESPONSIBILITIES ARE LIMITED SOLELY TO THE ACTIVITIES OF THEIR EMPLOYEES ON SITE. THESE RESPONSIBILITIES SHALL NOT BE INFERRED BY ANY PARTY TO MEAN THAT THE OWNER OR ITS AGENTS HAVE RESPONSIBILITY FOR SITE SAFETY. SAFETY IN, ON, OR ABOUT THE SITE IS THE SOLE AND EXCLUSIVE RESPONSIBILITY OF THE CONTRACTOR ALONE. THE CONTRACTOR'S METHODS OF WORK PERFORMANCE, SUPERINTENDENCE AND THE CONTRACTOR'S EMPLOYEES, AND SEQUENCING OF CONSTRUCTION ARE ALSO THE SOLE AND EXCLUSIVE RESPONSIBILITIES OF THE CONTRACTOR ALONE.

GENERAL NOTES

1. CITY OF TURLOCK (209-668-5520) SHALL BE CONTACTED AT LEAST 48 HOURS PRIOR TO COMMENCEMENT OF WORK ON OR NEAR EXISTING DISTRICT FACILITIES.
2. USED MATERIAL, REJECTS, MISFITS, OR SECONDS, ETC. ARE NOT ACCEPTABLE FOR USE ON CITY OF TURLOCK FACILITIES.
3. ALL CONSTRUCTION SHALL BE IN CONFORMANCE WITH THESE PLANS, PROJECT SPECIFICATIONS AND CITY OF TURLOCK SPECIFICATIONS.
4. CONTRACTOR SHALL FIELD VERIFY THE HORIZONTAL AND VERTICAL LOCATIONS OF ALL EXISTING FACILITIES PRIOR TO COMMENCING WORK. CALL UNDERGROUND SERVICE ALERT (USA) AT 8-1-1. CONTRACTOR SHALL MAKE ENGINEER AWARE OF ANY DISCREPANCIES.
5. ALL CAST-IN-PLACE CONCRETE STRUCTURES SHALL BE FORMED INSIDE AND OUT AND CONCRETE VIBRATED SUFFICIENTLY TO PROVIDE FOR SMOOTH SURFACED WALLS/FLOORS WITHOUT VOIDS AND HONEYCOMBS.
6. CITY OF TURLOCK SHALL INSPECT ALL WORK PHASES ON CONCRETE FACILITIES FOR CONFORMANCE TO CITY OF TURLOCK SPECIFICATIONS. REINFORCING SHALL NOT BE ENCASED IN CONCRETE WITHOUT PRIOR CITY OF TURLOCK INSPECTIONS. LIKEWISE, CONCRETE SHALL NOT BE COVERED WITH EARTH PRIOR TO CITY OF TURLOCK INSPECTION.
7. CONCRETE DESIGN MIX SHALL BE SUBMITTED TO THE ENGINEER FOR REVIEW AND APPROVAL. ALL CONCRETE SHALL HAVE A 28-DAY MINIMUM COMPRESSIVE STRENGTH OF 3000 PSI UNLESS OTHERWISE SPECIFIED.
8. ALL STEEL PIPE AND FITTINGS SHALL BE FURNISHED WITH A SHOP APPLIED HIGH SOLIDS EPOXY COATING ON THE INTERIOR AND EXTERIOR, UNLESS OTHERWISE INDICATED. ALL OTHER EXPOSED STEEL SHALL BE PAINTED WITH A PRE-TREATMENT PRIMER, AN UNDERCOAT AND A FINAL COAT OF PAINT IN ACCORDANCE WITH CITY OF TURLOCK SPECIFICATIONS.
9. ALL NUTS, BOLTS, AND WASHERS USED TO SECURE UNDERGROUND FITTINGS SHALL BE STAINLESS STEEL. AFTER INSTALLATION, ALL STEEL HARDWARE SHALL BE COATED WITH A RUST PREVENTATIVE, WRAPPED WITH 4 MIL POLYETHYLENE SHEETING, AND SECURE WITH PVC TAPE.
10. ALL CONSTRUCTION SHALL BE PERFORMED IN ACCORDANCE WITH APPLICABLE HEALTH AND SAFETY LAWS OF THE STATE OF CALIFORNIA AND CAL/OSHA STANDARDS.
11. TRENCH BACKFILL SHALL BE COMPACTED IN ACCORDANCE WITH CITY STANDARD SPECIFICATIONS AND THE GEOTECHNICAL REPORT CONTAINED IN THE SPECIFICATIONS.
12. CONTRACTOR WILL BE RESPONSIBLE FOR THE REPAIR OF ALL PIPELINE CRACKS, WHICH DEVELOP DURING CONSTRUCTION OF IMPROVEMENTS AFFECTING EXISTING FACILITIES.
13. CONCRETE VAULTS AND BOXES MAY BE PURCHASED FROM A PRECAST MANUFACTURER OR CONTRACTOR MAY CONSTRUCT THE STRUCTURES IF STRUCTURAL CALCULATIONS AND DESIGN IS APPROVED BY THE CITY OF TURLOCK AND THE ENGINEER.
14. ALL EXCESS MATERIAL AND/OR DEBRIS SHALL BE REMOVED UPON COMPLETION OF INSTALLATION.
15. CONTRACTOR SHALL BE RESPONSIBLE FOR PROVIDING ADEQUATE DUST CONTROL AT ALL TIMES.

APPROVALS

11/06/2025
WILLIAM D. MORRIS, P.E., P.L.S. — DATE
CITY ENGINEER
MUNICIPAL SERVICES DEPARTMENT

CITY OF TURLOCK
MUNICIPAL SERVICES DEPARTMENT
ROADS PROGRAM DIVISION
156 S. BROADWAY, SUITE 150
(209) 668-5520

COPYRIGHT 2025 by PROVOST & PRITCHARD ENGINEERING GROUP, INC. ALL RIGHTS RESERVED
The firm of Provost & Pritchard Engineering Group, Inc. expressly reserves its common law copyright and other property rights in these plans. These plans are not to be reproduced, changed or copied in any form or manner whatsoever, nor are they to be assigned to any third party, without first obtaining the express written authorization and consent of Provost & Pritchard Engineering Group, Inc. In the event of unauthorized reuse of these plans by any third party, the second party shall hold the firm of Provost & Pritchard Engineering Group, Inc. harmless, and shall bear the cost of Provost & Pritchard Engineering Group, Inc.'s legal fees incurred in any litigation, mediation or alternative dispute resolution proceeding enforcing these rights.

BID SET
10/30/2025

No.	REVISION	BY	DATE

PROFESSIONAL ENGINEER — JEFFREY S. DORN — No. 76,749 — CIVIL — STATE OF CALIFORNIA
DATE SIGNED:

CITY OF TURLOCK
CONSTRUCTION PLANS FOR ROADS PROGRAM CAPITAL IMPROVEMENT PROJECT
CITY PROJECT No. 23-068, PACKAGE 2
GENERAL
COVER SHEET

PROVOST & PRITCHARD
455 W FIR AVENUE
CLOVIS, CA 93611-0166
PHONE (559) 449-2700
FAX (559) 449-2715
www.provostandpritchard.com

DESIGN ENGINEER: JEFF DORN
LICENSE NO: 76,749
DRAFTED BY: AR | CHECKED BY: JD
DATE: 10/30/2025
JOB NO: 229224001
PROJECT NO: 229224001
PHASE: 2
0 1"
ORIGINAL SCALE SHOWN IS ONE INCH. ADJUST SCALE FOR REDUCED OR ENLARGED PLANS.
SHEET G1
1 OF 99

11/6/2025 11:27 AM G:\Turlock_City of-229229229224001-2024 Road Rehab\300 CAD\342 Sheet Sets\01_General\G1 COVER SHEET.dwg -Sean Long

GENERAL NOTES:

1. THE CONTRACTOR AGREES TO ASSUME SOLE AND COMPLETE RESPONSIBILITY FOR JOB SITE CONDITIONS DURING THE COURSE OF CONSTRUCTION OF THIS PROJECT, INCLUDING SAFETY OF ALL PERSONS AND PROPERTY; THAT THIS REQUIREMENT SHALL APPLY CONTINUOUSLY AND NOT BE LIMITED TO NORMAL WORKING HOURS; AND THAT THE CONTRACTOR SHALL DEFEND, INDEMNIFY AND HOLD THE OWNER, THE ENGINEER AND THE CITY HARMLESS FROM ANY AND ALL LIABILITY, REAL OR ALLEGED, IN CONNECTION WITH THE PERFORMANCE OF WORK ON THIS PROJECT, EXCEPTING FOR LIABILITY ARISING FROM THE SOLE NEGLIGENCE OF THE OWNER OR THE ENGINEER.

2. UNLESS OTHERWISE STATED, ALL STATIONS INDICATED ON THE IMPROVEMENT PLANS ARE REFERENCED TO THE CENTER LINE OF THE STREET. ALL STATIONS ON THE CURBS ARE PERPENDICULAR TO OR RADIALLY OPPOSITE CENTER LINE STATIONS, UNLESS OTHERWISE NOTED.

3. IT IS THE CONTRACTOR'S RESPONSIBILITY TO VERIFY THE LOCATION OF ALL EXISTING FACILITIES.

4. THE CONTRACTOR SHALL PROVIDE ALL LIGHTS, SIGNS, BARRICADES, FLAGMEN OR OTHER DEVICES NECESSARY TO PROVIDE FOR PUBLIC SAFETY IN ACCORDANCE WITH THE CURRENT EDITION OF STATE OF CALIFORNIA, DEPARTMENT OF TRANSPORTATION, MANUAL ON UNIFORM TRAFFIC CONTROL DEVICES.

5. ALL MATERIALS, WORKMANSHIP, AND CONSTRUCTION SHALL BE DONE IN ACCORDANCE WITH THE REQUIREMENTS OF THE CURRENT CITY OF TURLOCK STANDARD SPECIFICATIONS AND DRAWINGS; AND THE LATEST EDITION OF THE STATE OF CALIFORNIA, DEPARTMENT OF TRANSPORTATION, STANDARD SPECIFICATIONS. CITY OF TURLOCK STANDARD DRAWINGS ARE AVAILABLE AT THE OFFICE OF THE MUNICIPAL SERVICES DEPARTMENT.

6. CONSTRUCTION STAKING AND SURVEY IS THE RESPONSIBILITY OF THE CONTRACTOR. CONSTRUCTION STAKING SHALL BE PERFORMED BY A REGISTERED SURVEYOR OR ENGINEER RETAINED AND PAID FOR BY THE CONTRACTOR. THE SURVEYOR OR ENGINEER SHALL CERTIFY ON THE FINAL CONSTRUCTION DRAWING THAT THE STAKING WAS PERFORMED ACCORDING TO THE APPROVED PLANS.

7. TO SCHEDULE AN INSPECTION, THE CONTRACTOR SHALL CALL ROADS PROGRAM CONSTRUCTION INSPECTOR AT LEAST 24-HOURS PRIOR TO THE REQUIRED INSPECTION. THE MUNICIPAL SERVICES DEPARTMENT WILL MAKE EVERY EFFORT TO PERFORM THE INSPECTION WITHIN THE NEXT BUSINESS DAY.

8. THE CITY OF TURLOCK OR ASSOCIATED UTILITY COMPANY AND RESIDENCES TO BE AFFECTED SHALL BE NOTIFIED IMMEDIATELY UPON ANY UTILITY SERVICE DISRUPTION AND A 48 HOUR NOTICE SHALL BE GIVEN FOR ANY PLANNED DISRUPTION.

9. DUST SHALL BE CONTROLLED BY THE CONTRACTOR AT ALL TIMES, INCLUDING HOLIDAYS AND WEEKENDS, PER SECTION 10 OF THE 2023 STATE OF CALIFORNIA, DEPARTMENT OF TRANSPORTATION, STANDARD SPECIFICATIONS AND THE CITY OF TURLOCK STANDARD SPECIFICATIONS. WATER USED FOR DUST CONTROL AND COMPACTION MAY BE PURCHASED FROM THE APPROPRIATE AGENCY PRIOR TO THE START OF ANY WORK, AND ANY FEES OR DEPOSITS ARE THE RESPONSIBILITY OF THE CONTRACTOR. IT IS ALSO THE CONTRACTOR'S RESPONSIBILITY TO MAINTAIN CLEANLINESS OF THE EXISTING IMPROVED STREETS IN THE CONSTRUCTION AREA.

10. THE CONTRACTOR IS REQUIRED TO MAINTAIN PUBLIC SAFETY AT ALL TIMES. ANY OPERATION OR SITUATION THAT THREATENS THE SAFETY OF THE WORKERS OR PUBLIC, INCLUDING IMPROPER TRAFFIC CONTROL, WILL CAUSE THE SUSPENSION OF WORK UNTIL CORRECTIONS ARE MADE AND NO ADJUSTMENTS TO WORKING DAYS WILL BE GRANTED.

11. IT IS THE CONTRACTOR'S RESPONSIBILITY TO MAINTAIN A CLEAN AND SAFE WORKSITE AT ALL TIMES. IF THE CONTRACTOR FAILS TO MAINTAIN A CLEAN WORKSITE, THE CITY MAY ORDER STREET SWEEPING OR ORDER CORRECTIVE ACTION AT COST TO THE CONTRACTOR.

12. MATERIALS TESTING IS THE RESPONSIBILITY OF THE CONTRACTOR AND SHALL BE COORDINATED WITH THE ENGINEER.

13. STANDARD DRAWING NUMBERS SHOWN ON THE PLANS REFER TO DRAWINGS CONTAINED IN THE CITY OF TURLOCK STANDARD SPECIFICATIONS AND DRAWINGS, SHOWN THUS; (I. E. STD C-1)

14. THE CONTRACTOR SHALL SECURE A TRENCH PERMIT FROM THE CALIFORNIA DEPARTMENT OF INDUSTRIAL RELATIONS, DIVISION OF OCCUPATIONAL SAFETY AND HEALTH PRIOR TO THE EXCAVATION OF ANY TRENCH OVER FIVE FEET IN DEPTH. UTILITY TRENCHING SHALL BE PERFORMED IN ACCORDANCE WITH THE TRENCHING AND COMPACTION REQUIREMENTS OF THE CITY OF TURLOCK STANDARD SPECIFICATIONS AND DRAWINGS. REFER TO STD T-1, T-2, AND T-3, ERRATA 2019.

15. THE CONTRACTOR SHALL VERIFY LOCATIONS OF ALL EXISTING UNDERGROUND UTILITIES AND SHALL CONTACT THE RESPECTIVE UTILITY COMPANIES PRIOR TO COMMENCEMENT OF WORK. THE CONTRACTOR SHALL BE RESPONSIBLE FOR THE LOCATION AND PRESERVATION OF ALL SUCH FACILITIES IN THE AREA OF CONSTRUCTION AND SHALL NOTIFY UNDERGROUND SERVICE ALERT OF NORTHERN CALIFORNIA FORTY-EIGHT (48) HOURS IN ADVANCE OF ANY CONSTRUCTION.

16. THE CONTRACTOR SHALL BE RESPONSIBLE FOR COORDINATION OF THE REMOVAL OR RELOCATIONS OF ALL EXISTING UTILITIES WITH RESPECTIVE UTILITY COMPANIES.

17. MANHOLE CASTINGS AND COVERS SHALL BE ADJUSTED TO FINAL GRADES BY THE CONTRACTOR AFTER STREET IMPROVEMENTS ARE COMPLETED. ALL EXISTING MANHOLE LIDS WITHIN LIMITS OF STREET IMPROVEMENT SHALL BE MARKED AND TIED TO SURVEY PRIOR TO ADJUSTMENT.

18. FOR ALL WORK PERFORMED WITHIN PUBLIC RIGHT-OF-WAYS, THE CONTRACTOR SHALL OBTAIN AN ENCROACHMENT PERMIT, PRESERVE THE INTEGRITY AND LOCATION OF ANY AND ALL PUBLIC UTILITIES, AND PROVIDE NECESSARY CONSTRUCTION TRAFFIC CONTROL FOR STREET IMPROVEMENTS. THE CONTRACTOR SHALL, THROUGH THE ENCROACHMENT PERMIT PROCESS, VERIFY THE NEED FOR ANY DETOUR PLAN WITH THE CITY OF TURLOCK. IF A PLAN IS REQUIRED, CONTRACTOR SHALL PROVIDE PLAN AND RECEIVE APPROVAL PRIOR TO CONSTRUCTION.

19. THE CONTRACTOR SHALL OBTAIN ALL PERMITS AND LICENSES REQUIRED FOR THE CONSTRUCTION AND COMPLETION OF THE PROJECT.

20. THE CONTRACTOR SHALL COMPLY WITH BUSINESS AND PROFESSIONS CODE SECTION 8771(b) REGARDING REFERENCING, PRESERVING, AND RECONSTRUCTING MONUMENTS. PRESERVATION OF EXISTING MONUMENTS SHALL BE THE RESPONSIBILITY OF THE CONTRACTOR. THE CONTRACTOR SHALL NOTIFY THE ENGINEER OF ALL MONUMENTS THAT ARE DISTURBED BY CONSTRUCTION OPERATIONS. THE ENGINEER WILL TIE OFF SAID MONUMENTS AND PROVIDE THE CONTRACTOR NOTICE TO PROCEED.

21. PRIOR TO COMMENCING ANY WORK, IT SHALL BE THE CONTRACTOR'S RESPONSIBILITY TO ENSURE THAT ALL CURRENT STANDARDS FOR THE CITY OF TURLOCK ARE FOLLOWED AS WELL AS TO HAVE EACH UTILITY COMPANY LOCATE, IN THE FIELD, THEIR MAIN AND SERVICE LINES. THE CONTRACTOR SHALL NOTIFY MEMBERS OF THE UNDERGROUND SERVICE ALERT (USA) 48 HOURS IN ADVANCE OF PERFORMING ANY EXCAVATION WORK BY CALLING THE TOLL FREE NUMBER (800) 642-2444. THE CONTRACTOR SHALL RECORD THE U.S.A. ORDER NUMBER AND FURNISH ORDER NUMBER TO OWNER PRIOR TO ANY EXCAVATION. IT SHALL BE THE CONTRACTOR'S SOLE RESPONSIBILITY TO POSITIVELY LOCATE (POTHOLE) AND PROTECT ALL EXISTING UTILITIES THAT MAY CONFLICT WITH ANY WORK ASSOCIATED WITH THIS CONTRACT SO THAT NO DAMAGE RESULTS TO THEM DURING THE PERFORMANCE OF THIS CONTRACT. ANY NECESSARY REPAIRS TO DAMAGED UTILITIES SHALL BE PAID FOR BY THE CONTRACTOR. THE CONTRACTOR SHALL BE REQUIRED TO COOPERATE WITH OTHER CONTRACTORS AND UTILITY COMPANIES INSTALLING NEW STRUCTURES, UTILITIES AND SERVICE TO THE DEVELOPMENT.

22. THE CONTRACTOR SHALL REACH OUT TO AFFECTED RESIDENTS PRIOR TO CONSTRUCTION TO INFORM THEM OF THE RELOCATION OF ANY FENCE OR VEGETATION.

23. THE CONTRACTOR SHALL RESTORE ALL EXISTING LANDSCAPING AND/OR IRRIGATION DISTURBED DURING CONSTRUCTION ACTIVITIES AND REPLACE LANDSCAPING WITH SOD WHERE GRASS IS DISTURBED. THE CONTRACTOR SHALL RELOCATE SPRINKLERS AS NECESSARY SO AS TO WATER OWNER'S LANDSCAPING, BUT NOT NEW CONCRETE SURFACES, TYPICAL OF ALL LOCATIONS WHERE GRASS OR BUSHES HAVE BEEN PLANTED BY OWNERS. THE CONTRACTOR SHALL BE RESPONSIBLE FOR MAINTAINING IRRIGATION IN THE CASE OF ANY INTERRUPTION OF SERVICE, INCLUDING DURING HOLIDAYS AND WEEKENDS. ANY DEAD LANDSCAPING DUE TO CONSTRUCTION ACTIVITIES OR INTERRUPTION OF IRRIGATION SERVICE SHALL BE REPLACED IN KIND BY THE CONTRACTOR AT NO ADDITIONAL COST.

24. THE CONTRACTOR SHALL RE-PAINT IN KIND ALL EXISTING PAINTED CURB WITHIN LIMITS OF PROJECT. THIS INCLUDES BUT IS NOT LIMITED TO RED CURB, WHITE CURB AND HOUSE NUMBERS.

25. THE CONTRACTOR SHALL BE RESPONSIBLE FOR PROTECTING TREES, SHRUBS AND OTHER PLANTS THAT ARE NOT TO BE REMOVED. OVERHEAD UTILITY POLES/LINES, FENCES, SIGNS, MARKERS AND MONUMENTS, BUILDINGS AND STRUCTURES, CONDUITS, PIPELINES UNDER OR ABOVE GROUND, SEWER AND WATER LINES, SPRINKLER SYSTEMS ABOVE OR BELOW GROUND, ALL ROADWAY FACILITIES, AND ANY OTHER IMPROVEMENTS OR FACILITIES WITHIN OR ADJACENT TO THE RIGHT-OF-WAY SHALL BE PROTECTED BY THE CONTRACTOR FROM INJURY OR DAMAGE. IF ORDERED BY ENGINEER, THE CONTRACTOR SHALL PROVIDE AND INSTALL SUITABLE SAFEGUARDS, APPROVED BY ENGINEER, TO PROTECT SUCH OBJECTS FROM INJURY OR DAMAGE.

26. THE CONTRACTOR SHALL COMPLETE ALL REQUIRED EARTHWORK, GRADING, AND INITIAL PAVING (FIRST LIFT) WITHIN EIGHT (8) CALENDAR DAYS AFTER PAVEMENT REMOVAL. THE CONTRACTOR IS NOT ALLOWED TO DEMO ALL OF THE PEDESTRIAN CURB RAMPS AT THE SAME TIME. THE CONTRACTOR SHALL SCHEDULE THE CURB RAMP REPLACEMENT WORK TO PROVIDE PEDESTRIAN ACCESS AT ALL TIMES.

CLEARING NOTES:

1. THE CONTRACTOR IS RESPONSIBLE FOR CLEARING AND GRUBBING, PRUNING, AND REMOVING TREE ROOTS THAT INTERFERE WITH THE WORK. THE CONTRACTOR SHALL BE RESPONSIBLE FOR ENSURING THAT NO TREE ROOTS ARE PRUNED OR CUT THAT COULD COMPROMISE THE STABILITY OF THE TREE. THE CONTRACTOR SHALL RETAIN AN ARBORIST, AT THEIR OWN EXPENSE PRIOR TO BEGINNING THE WORK. THE CONTRACTOR'S ARBORIST SHALL PROVIDE A WORK PLAN THAT DESCRIBES THE METHOD OF PRUNING AND REMOVING MINOR TREE ROOTS AND BRANCHES THAT MAY BE ENCOUNTERED DURING CONSTRUCTION. THE ARBORIST WILL PROVIDE RECOMMENDATIONS FOR REVIEW BY THE CITY.

DUST CONTROL NOTES:

1. SPRAY WATER ON ALL EXPOSED EARTH SURFACES DURING CLEARING, GRADING, EARTH MOVING AND OTHER SITE PREPARATION ACTIVITIES THROUGHOUT THE DAY TO MINIMIZE DUST. USE TARPAULINS OR OTHER EFFECTIVE COVERS ON ALL STOCKPILED EARTH MATERIAL AND ON ALL HAUL TRUCKS TO MINIMIZE DUST. SWEEP THE ADJACENT STREET FRONTAGES AT LEAST ONCE A DAY OR AS NEEDED TO REMOVE SILT AND OTHER DIRT WHICH IS EVIDENT FROM CONSTRUCTION ACTIVITIES. ENSURE THAT CONSTRUCTION VEHICLES ARE CLEANED PRIOR TO LEAVING THE SITE TO PREVENT DUST AND DIRT FROM BEING TRACKED OFF SITE.
2. ALL EXPOSED SURFACES SHALL BE WATERED A MINIMUM OF TWICE DAILY, INCLUDING ON HOLIDAYS AND WEEKENDS, UNLESS DEEMED UNNECESSARY DUE TO WEATHER. WATER SHALL BE APPLIED AS PROVIDED IN SECTION 17 OF CALTRANS STANDARD SPECIFICATIONS.
3. DUST PALLIATIVES MAY BE SUBSTITUTED FOR WATERING UPON THE APPROVAL OF THE ENGINEER. DUST PALLIATIVES SHALL BE APPLIED AS PROVIDED IN SECTION 18 OF CALTRANS STANDARD SPECIFICATIONS.

STORM WATER POLLUTION PREVENTION:

1. PRIOR TO COMMENCING CONSTRUCTION, THE CONTRACTOR SHALL SUBMIT TO THE ENGINEER A COMPLETED STORM WATER POLLUTION PREVENTION PLAN (SWPPP) SIGNED AND CERTIFIED BY A QUALIFIED SSWPP DEVELOPER (QSD). ONCE APPROVED, CONTRACTOR SHALL SUBMIT SWPPP AND NOTICE OF INTENT (NOI) WITH THE CALIFORNIA DEPARTMENT OF WATER QUALITY CONTROL BOARD. THE CONTRACTOR SHALL ADHERE TO THE SWPPP AT ALL TIMES. THE CONTRACTOR SHALL FILE THE ANNUAL REPORT WHEN THE PROJECT IS COMPLETED.

ABBREVIATIONS

AB	AGGREGATE BASE	PB	PULL BOX
AC	ASPHALT CONCRETE	PCC	PORTLAND CEMENT CONCRETE
APN	ASSESSOR'S PARCEL NUMBER	℄	PROPERTY LINE
AVE	AVENUE	PVMT	PAVEMENT
BC	BEGIN CURVE	R	RADIUS
C, CONC	CONCRETE	RD	ROAD
C&G	CURB & GUTTER	RT, (R)	RIGHT
CHLK	CHAIN LINK	R/W	RIGHT OF WAY
CLF	CHAIN LINK FENCE	(S)	SOUTH
CLR	CLEAR, CLEARANCE	S=	SLOPE
CMP	CORRUGATED METAL PIPE	SD	STORM DRAIN
CNS	COMPACTED NATIVE SOIL	SDMH	STORM DRAIN MANHOLE
CY	CUBIC YARDS	SF	SQUARE FEET
DA	DRIVE APPROACH	SL	STREET LIGHT
DEMO	DEMOLISH/DEMOLITION	SNS	STREET NAME SIGN
DI	DROP INLET	SPEC	SPECIFICATION
DIA, Ø	DIAMETER	SS	SANITARY SEWER
DW	DRIVEWAY	SSMH	SANITARY SEWER
DWG	DRAWING	MANHOLE	
(E)	EXISTING, EAST	STA	STATION
EA	EACH	STD	STANDARD
EC	END CURVE	STRP	STRIPING
EG	EXISTING GRADE	TC	TOP OF CURB
EL, ELEV	ELEVATION	TCE	TEMPORARY CONSTRUCTION EASEMENT
ELEC	ELECTRIC		
EP	EDGE OF PAVEMENT	TELE	TELEPHONE
FG	FINISHED GRADE	TYP	TYPICAL
FH	FIRE HYDRANT	UG	UNDERGROUND
℄, FL	FLOW LINE	UP	UTILITY POLE
FT	FOOT/FEET	UT	UTILITY
GB	GRADE BREAK	VG	VALLEY GUTTER
LT, (L)	LEFT	(W)	WEST
NTS	NOT TO SCALE	W	WATER
OH	OVERHEAD	WM	WATER METER
(P)	PROPOSED	WV	WATER VALVE

LINETYPES

EXISTING	NEW	DESCRIPTION
O O		FENCE (CHAIN LINK)
□ □		FENCE (WOOD)
X X		FENCE (WIRE)
OE		ELECTRIC (AERIAL)
UE		ELECTRIC (BURIED)
FO		FIBER-OPTIC
G		GAS
IRR		IRRIGATION
SS		SANITARY SEWER
FM		SANITARY SEWER FORCE MAIN
SD		STORM DRAINAGE
OT		TELEPHONE (AERIAL)
UT		TELEPHONE (BURIED)
OTV		TELEVISION (AERIAL LINE)
UTV		TELEVISION (BURIED LINE)
W		WATER
		CENTERLINE
		EASEMENT
		PROPERTY LINE
		RIGHT-OF-WAY
		SECTION LINE
		SAWCUT LINE
		DEMO LINE
		WORK LIMITS

HATCH TYPE

EXISTING	NEW	DESCRIPTION
		AC PAVEMENT
		CONCRETE

SYMBOLS

SYMBOL EXISTING	SYMBOL NEW	DESCRIPTION
		UTILITY POLE
Ⓢ		SANITARY SEWER MANHOLE
		STORM DRAIN INLET
Ⓓ		STORM DRAIN MANHOLE
		MAIL BOX
		SIGN
		YARD LIGHT
		2-NOZZLE HYDRANT
		WATER METER
		WATER VALVE
		FENCE POST
		UTILITY ELECTIC SYSTEM
XX		REVISION
X		CONSTRUCTION CALLOUT
XX / XXXX		DETAIL NUMBER / SHEET NUMBER
XX XXX.XX		SPOT ELEVATION

CITY OF TURLOCK
MUNICIPAL SERVICES DEPARTMENT
ROADS PROGRAM DIVISION
156 S. BROADWAY, SUITE 150
(209) 668-5520

COPYRIGHT 2025 by PROVOST & PRITCHARD ENGINEERING GROUP, INC. ALL RIGHTS RESERVED
The firm of Provost & Pritchard Engineering Group, Inc. expressly reserves its common law copyright and other property rights in these plans. These plans are not to be reproduced, changed or copied in any manner whatsoever, nor are they to be assigned to any third party, without first obtaining the express written permission and consent of Provost & Pritchard Engineering Group, Inc. In the event of unauthorized reuse of these plans by any third party, the third party shall hold the firm of Provost & Pritchard Engineering Group, Inc. harmless, and shall bear the cost of Provost & Pritchard Engineering Group, Inc.'s attorney's fees and other expenses in any legal action brought to defend and enforce these rights.

BID SET
10/30/2025

No.	REVISION	BY	DATE

REGISTERED PROFESSIONAL ENGINEER — JEFF S. DORN — No. 76749 — CIVIL — STATE OF CALIFORNIA
DATE SIGNED: ____

CITY OF TURLOCK
CONSTRUCTION PLANS FOR ROADS PROGRAM
CAPITAL IMPROVEMENT PROJECT
CITY PROJECT No. 23-068, PACKAGE 2


GENERAL

LEGEND & ABBREVIATIONS

PROVOST& PRITCHARD
455 W FIR AVENUE
CLOVIS, CA 93611-3166
PHONE (559) 449-2700
FAX (559) 449-2715
www.provostandpritchard.com

DESIGN ENGINEER: JEFF DORN
LICENSE NO: 76,749
DRAFTED BY: AR | CHECKED BY: JD
DATE: 10/30/2025
JOB NO: 229224001
PROJECT NO: 229224001
PHASE: 2
0 — 1"
ORIGINAL SCALE SHOWN IS ONE INCH. ADJUST SCALE FOR REDUCED OR ENLARGED PLANS.
SHEET G2
2 OF 99

11/6/2025 11:27 AM G:\Turlock_City of-229292229224001-2024 Road Rehab\300 CAD\342 Sheet Sets\01_General\G2 LEGEND & ABBREVIATIONS.dwg -Sean Long

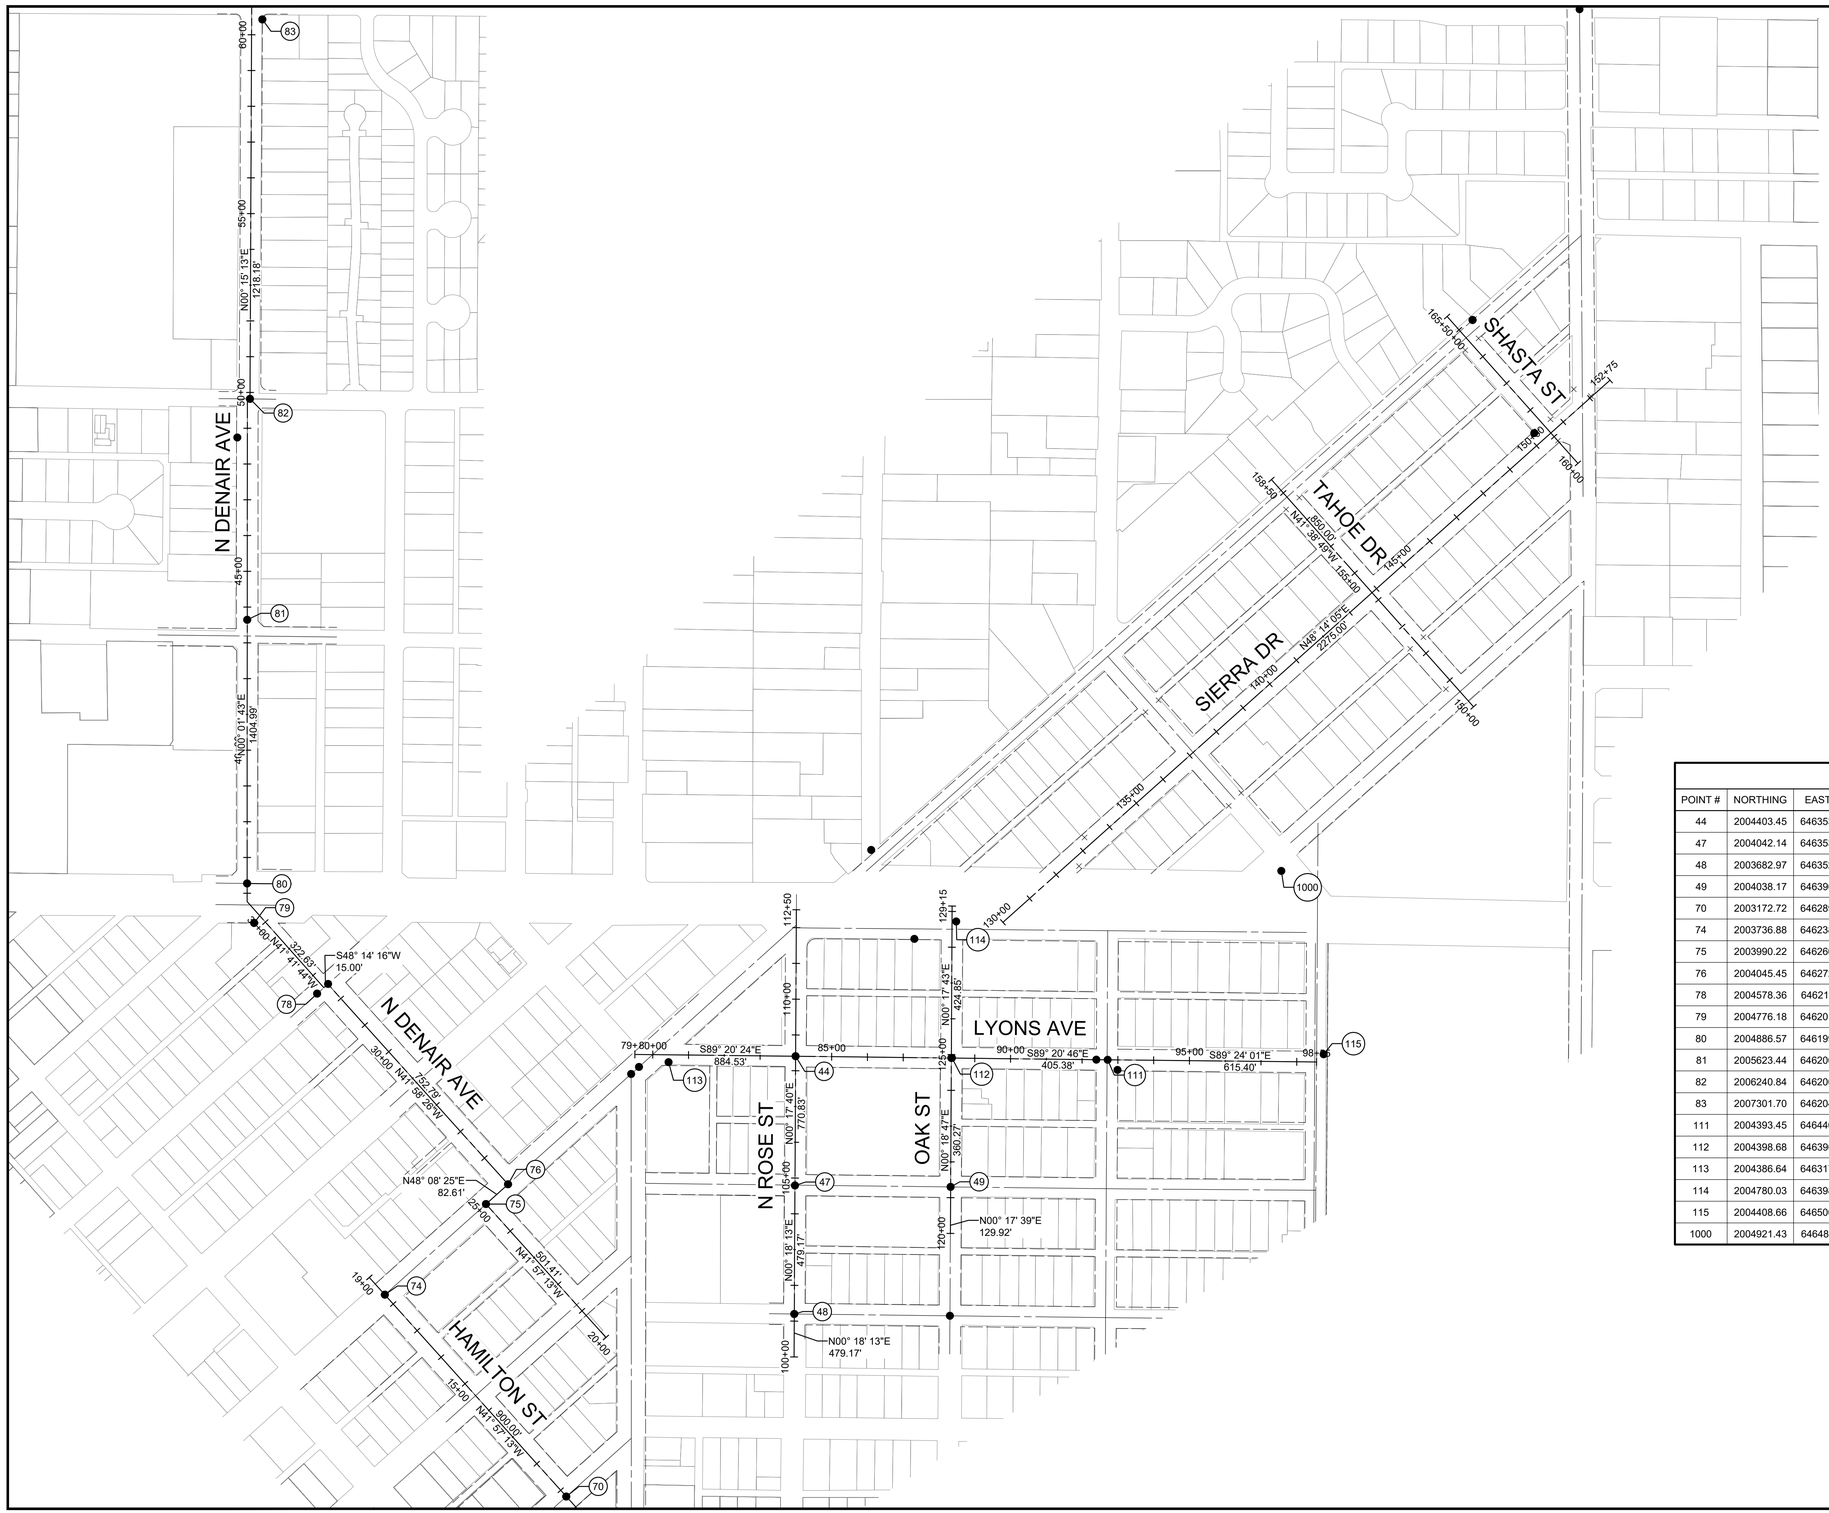

WARNING
POWER LINES OVERHEAD

811
Know what's below. Call before you dig.

POINT TABLE				
POINT #	NORTHING	EASTING	ELEVATION	DESCRIPTION
44	2004403.45	6463532.89	104.92	FD AC NAIL
47	2004042.14	6463531.03	106.66	FD AC NAIL
48	2003682.97	6463529.13	103.45	FD IP
49	2004038.17	6463966.02	103.78	FD IP
70	2003172.72	6462891.97	102.99	FD IP 2" STL CAP DWN 1' IN MON WELL
74	2003736.88	6462384.83	103.43	FD IP 2"IP W/STL CAP DWN .2' IN MON WELL
75	2003990.22	6462667.58	104.07	FD IP 3/4"IP PLSTC CAP PLS 7604 DWN .3' IN MON
76	2004045.45	6462729.12	104.61	FD IP 2"IP W/STL CAP DWN .2' IN MON WELL
78	2004578.36	6462195.81	103.27	FD PK NAIL FLUSH
79	2004776.18	6462019.58	103.11	FD IP 3/4"IP NO TAG DWN .2'
80	2004886.57	6461999.88	101.59	FD CONC POST DWN
81	2005623.44	6462000.30	102.99	FD CONC POST DWN
82	2006240.84	6462007.90	102.85	FD IP 3/4"IP W/ PLSTC CAP LS8078 DWN 1' IN MON
83	2007301.70	6462042.60	102.93	FD IP 3/4"IP NO TAG DWN .2'
111	2004393.45	6464405.00	106.07	SET MAG NAIL
112	2004398.68	6463969.94	105.56	FD MAG NAIL
113	2004386.64	6463177.89	104.84	SET MAG NAIL
114	2004780.03	6463981.70	105.47	SET MAG NAIL
115	2004408.66	6465008.56	106.14	FD MAG NAIL
1000	2004921.43	6464890.31	105.95	FD IP

SCALE IN FEET
0 100 200 400

CITY OF TURLOCK
MUNICIPAL SERVICES DEPARTMENT
ROADS PROGRAM DIVISION
156 S. BROADWAY, SUITE 150
(209) 668-5520

COPYRIGHT 2025 by PROVOST & PRITCHARD ENGINEERING GROUP, INC. ALL RIGHTS RESERVED
The firm of Provost & Pritchard Engineering Group, Inc. expressly reserves its common law copyright and other property rights in these plans. These plans are not to be reproduced, changed or copied in any form or manner whatsoever, nor are they to be assigned to any third party, without first obtaining the express written permission and consent of Provost & Pritchard Engineering Group, Inc. In the event of unauthorized reuse of these plans by any third party, the third party shall hold the firm of Provost & Pritchard Engineering Group, Inc. harmless, and shall bear the cost of Provost & Pritchard Engineering Group, Inc.'s legal fees associated with defending and enforcing these rights.

BID SET
10/30/2025

No.	REVISION	BY	DATE

REGISTERED PROFESSIONAL ENGINEER
JEFFREY S. DORN
No. 76749
CIVIL
STATE OF CALIFORNIA

DATE SIGNED:

CITY OF TURLOCK
CONSTRUCTION PLANS FOR ROADS PROGRAM
CAPITAL IMPROVEMENT PROJECT
CITY PROJECT No. 23-068, PACKAGE 2

GENERAL

CONTROL POINTS

PROVOST & PRITCHARD
455 W FIR AVENUE
CLOVIS, CA 93611-5916
PHONE (559) 449-2700
FAX (559) 449-2715
www.provostandpritchard.com

DESIGN ENGINEER: JEFF DORN
LICENSE NO: 76,749

DRAFTED BY:	CHECKED BY:
AR	JD


DATE: 10/30/2025
JOB NO: 229224001
PROJECT NO: 229224001
PHASE: 2

0 _____ 1"
ORIGINAL SCALE SHOWN IS ONE INCH. ADJUST SCALE FOR REDUCED OR ENLARGED PLANS.


SHEET G3

3 OF 99

11/6/2025 11:27 AM G:\Turlock_City of-229292292240\01-2024 Road Rehab\300 CAD\342 Sheet Sets\01_General\G3 CONTROL POINTS.dwg Steen Long

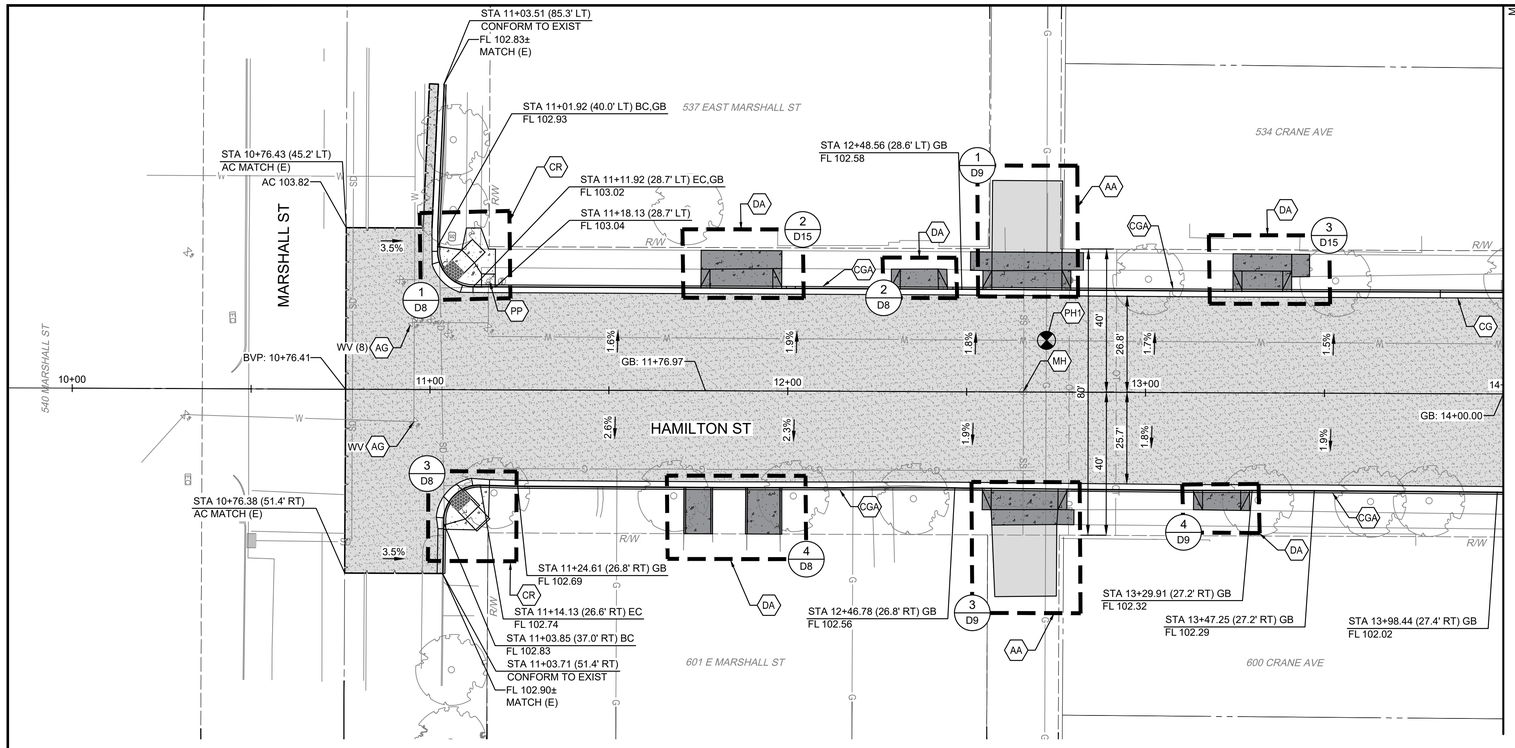

HAMILTON STREET
STATIONING ALONG CENTERLINE

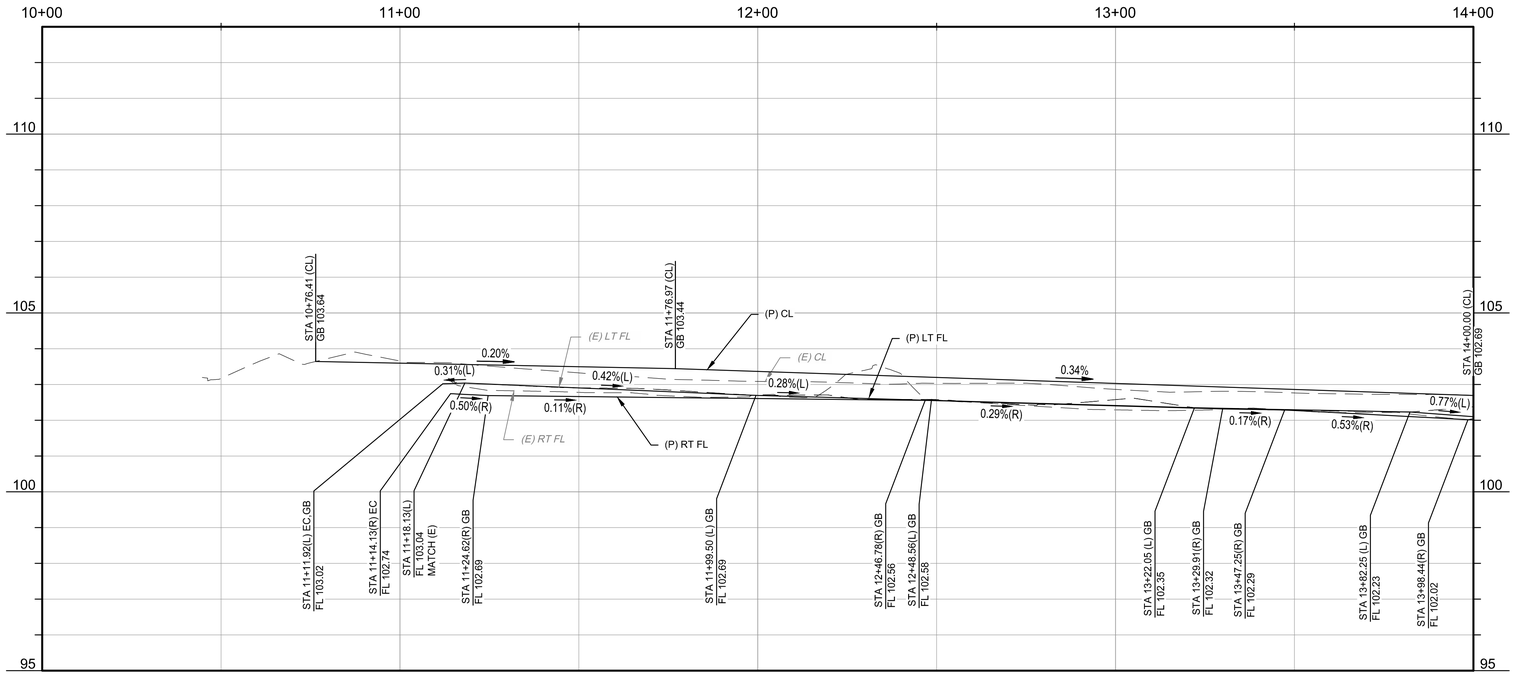

Turlock Pothole Report

Pothole Number	Utility	Pipe Material	Depth Top of Pipe	Pipe Diameter
PH-1	Gas	Steel	2.75'	4"
	Water	Unknown	3.42'	18"

WARNING
POWER LINES OVERHEAD

811 Know what's below. Call before you dig.

CONSTRUCTION CALLOUTS

SYM	DESCRIPTION
AA	ALLEY APPROACH PER CITY OF TURLOCK STD DWG C-7
AG	ADJUST TO FINISHED GRADE
CA	COMMERCIAL/INDUSTRIAL DRIVEWAY APPROACH PER CITY OF TURLOCK STD C-8 & C-9
CGA	SAWCUT AND REMOVE (E) CURB AND GUTTER AND CONSTRUCT NEW CURB AND GUTTER PER CITY OF TURLOCK STD DWG C-1. DOWEL INTO EXISTING CURB AND GUTTER PER DETAIL 1, SHEET D5 & MODIFIED C&G AT TREES PER DETAIL1 SHEET D7
CG	CONSTRUCT NEW CURB AND GUTTER PER CITY OF TURLOCK STD DWG C-1. DOWEL INTO EXISTING CURB AND GUTTER PER DETAIL 1, SHEET D5 & MODIFIED C&G AT TREES PER DETAIL1 SHEET D7
CR	SAWCUT AND REMOVE (E) CURB RETURN, RAMPS, AND SIDEWALK AND CONSTRUCT NEW CURB RETURN, RAMP, AND SIDEWALK PER PROJECT SPECIFICATIONS AND SITE DETAILS
DOC	SAWCUT AND REMOVE (E) CURB AND GUTTER AND CONSTRUCT NEW DRIVE OVER CURB PER DRIVE OVER CURB DETAIL ON SHEET D7. DOWEL INTO EXISTING CURB AND GUTTER PER DETAIL 1, SHEET D5
DA	RESIDENTIAL DRIVE APPROACH PER CITY OF TURLOCK STD DWG C-5
DI	REMOVE AND REPLACE CATCH BASIN PER CITY OF TURLOCK STD SD-3 AND TR-01 DETAIL SHEETS.
DW	DETECTABLE WARNING SURFACE PER CALTRANS STD DWG SHEET A88A
MH	ADJUST MANHOLE TO FINISHED GRADE AFTER PAVING OPERATIONS PER DETAIL
NDI	CONSTRUCT CATCH BASIN PER CITY OF TURLOCK STD SD-3 AND TR-01 DETAIL SHEETS.
NMH	CONSTRUCT MANHOLE PER CITY OF TURLOCK STD S-3 AND TR-01 DETAIL SHEETS.
PP	PROTECT IN PLACE
RC	RETAINING CURB
RL	REMOVE AND RELOCATE. SEE TR-01 DETAIL IF APPLICABLE.
RT	REMOVE AND DISPOSE OF TREE, GRIND STUMP, AND REMOVE ROOTS AS NECESSARY TO CONSTRUCT SIDEWALK
SW	CONSTRUCT SIDEWALK PER CITY OF TURLOCK STD DWG C-3. DOWEL INTO EXISTING SIDEWALK PER DETAIL 1, SHEET D5. PROTECT (E) ROOF DRAINS IN PLACE OR REPLACE IN KIND
VC	CONSTRUCT VERTICAL CURB PER CITY OF TURLOCK STD DWG C-1. DOWEL INTO EXISTING CURB PER DETAIL 1, SHEET D5
VG	CONSTRUCT VALLEY GUTTER PER CITY OF TURLOCK STD DWG C-1

LEGEND

- FDR-C RECONSTRUCTION PER DETAIL 2, SHEET D5
- 6.0" TYPE A HMA PAVEMENT OVER 6" CNS COMPACTED TO 95%
- 8.0" TYPE A HMA PAVEMENT OVER 6" CNS COMPACTED TO 95%
- 3.5" MINIMUM THICK CONCRETE OVER 6" CNS COMPACTED TO 95%
- 7.5" MINIMUM THICK CONCRETE OVER 4" AGGREGATE BASE ROCK CLASS 2 PER CITY OF TURLOCK STD DWG C-7
- 9" HMA TYPE A PAVEMENT OVER 6" CNS COMPACTED TO 95%

CONSTRUCTION NOTES

1. EXISTING DRIVEWAYS, CURB, AND GUTTER TO REMAIN UNLESS OTHERWISE NOTED ON THE PLANS.
2. STATION AND OFFSET ON CURB AND GUTTER REFERS TO A POINT ON THE FLOWLINE.
3. DETAILED RAMP AND DRIVE APPROACH GRADING IS PROVIDED ON SHEETS D8 - D38.
4. PROTECT IN PLACE ALL (E) SIDEWALK DRAINS.
5. NOT ALL SEWER LATERALS ARE SHOWN ON THE PLANS.

SCALE IN FEET
0 10 20 40 HORIZ.
0 1 2 4 VERT.

CITY OF TURLOCK
MUNICIPAL SERVICES DEPARTMENT
ROADS PROGRAM DIVISION
156 S. BROADWAY, SUITE 150
(209) 668-5520

COPYRIGHT 2025 by PROVOST & PRITCHARD ENGINEERING GROUP, INC. ALL RIGHTS RESERVED
The firm of Provost & Pritchard Engineering Group, Inc. expressly reserves its common law copyright and other property rights in these plans. These plans are not to be reproduced, changed or copied in any form or manner whatsoever, nor are they to be assigned to any third party, without first obtaining the express written permission and consent of Provost & Pritchard Engineering Group, Inc. In the event of unauthorized reuse of these plans by any third party, the third party shall hold the firm of Provost & Pritchard Engineering Group, Inc. harmless, and shall bear the cost of Provost & Pritchard Engineering Group, Inc.'s reasonable attorney's fees and other costs in enforcing these rights.

BID SET
10/30/2025

No.	REVISION	BY	DATE

PROFESSIONAL ENGINEER JEFF DORN No. 76,749 STATE OF CALIFORNIA CIVIL
DATE SIGNED:


CITY OF TURLOCK
CONSTRUCTION PLANS FOR ROADS PROGRAM
CAPITAL IMPROVEMENT PROJECT
CITY PROJECT No. 23-068, PACKAGE 2

STREET PLAN
HAMILTON ST STA 10+76.41 - 14+00

PROVOST & PRITCHARD
455 W FIR AVENUE
CLOVIS, CA 93611-3166
PHONE (559) 449-2700
FAX (559) 449-2715
www.provostandpritchard.com

DESIGN ENGINEER: JEFF DORN
LICENSE NO: 76,749
DRAFTED BY: AR
CHECKED BY: JD
DATE: 10/30/2025
JOB NO: 229224001
PROJECT NO: 229224001
PHASE: 2
0 1"
ORIGINAL SCALE SHOWN IS ONE INCH. ADJUST SCALE FOR REDUCED OR ENLARGED PLANS.
SHEET C1
4 OF 99

11/6/2025 10:34 AM G:\Turlock_City of-229229224001-2024 Road Rehab\300 CAD\342 Sheet Sets\02_Plans_Maple\HAMILTON ST STA 11+00 - 14+00.dwg -Sean Long

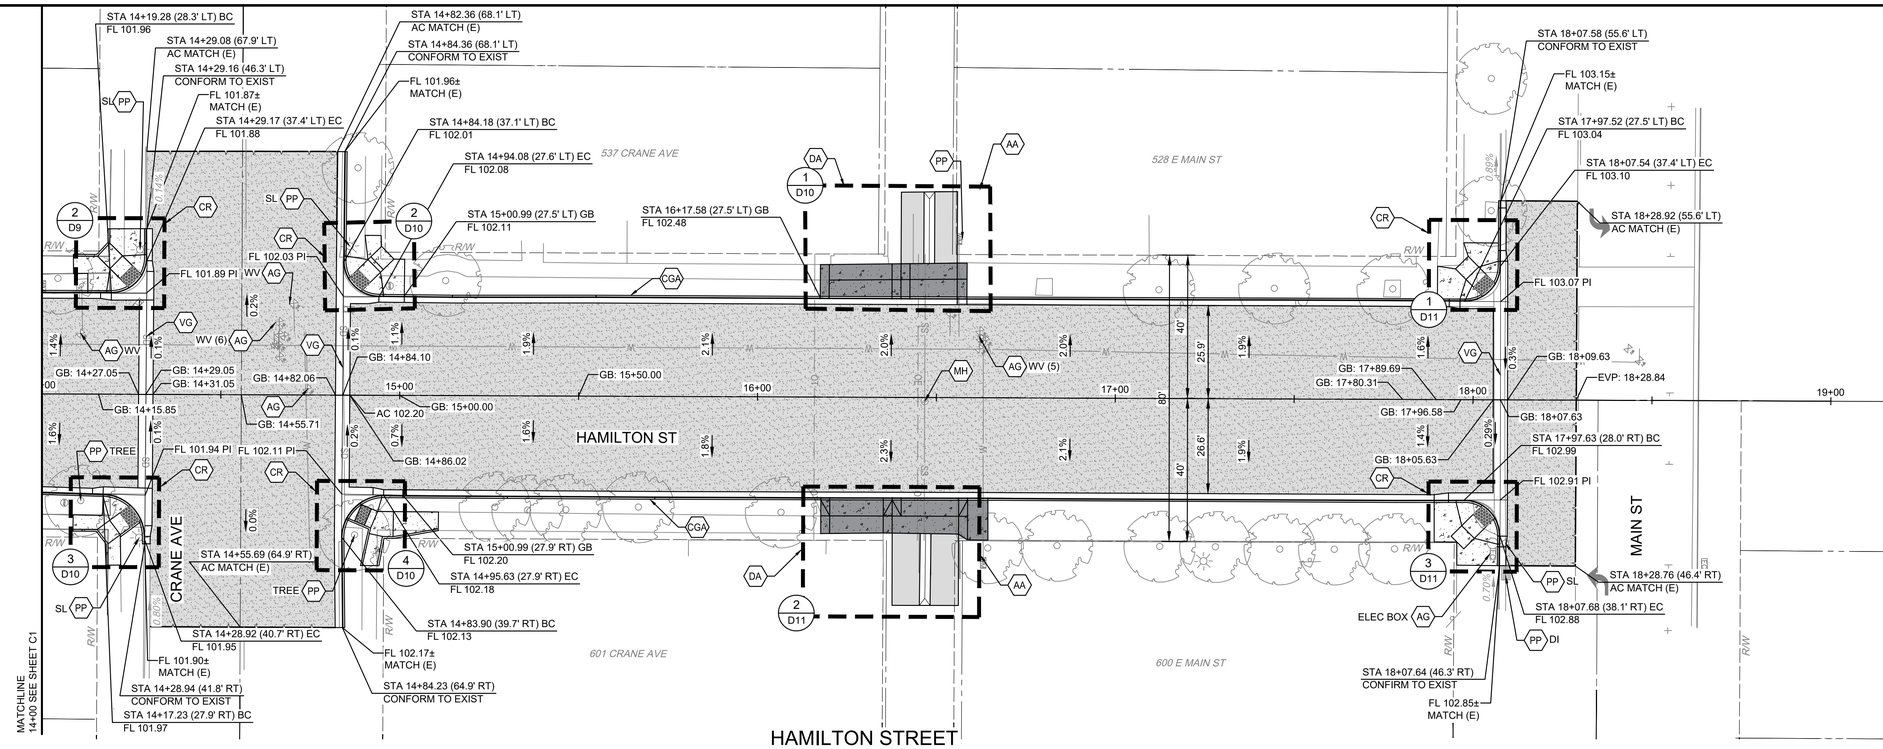

WARNING
POWER LINES OVERHEAD

811 Know what's below. Call before you dig.

CONSTRUCTION CALLOUTS	
SYM	DESCRIPTION
AA	ALLEY APPROACH PER CITY OF TURLOCK STD DWG C-7
AG	ADJUST TO FINISHED GRADE
CA	COMMERCIAL/INDUSTRIAL DRIVEWAY APPROACH PER CITY OF TURLOCK STD C-8 & C-9
CGA	SAWCUT AND REMOVE (E) CURB AND GUTTER AND CONSTRUCT NEW CURB AND GUTTER PER CITY OF TURLOCK STD DWG C-1. DOWEL INTO EXISTING CURB AND GUTTER PER DETAIL 1, SHEET D5 & MODIFIED C&G AT TREES PER DETAIL 1 SHEET D7
CG	CONSTRUCT NEW CURB AND GUTTER PER CITY OF TURLOCK STD DWG C-1. DOWEL INTO EXISTING CURB AND GUTTER PER DETAIL 1, SHEET D5 & MODIFIED C&G AT TREES PER DETAIL 1 SHEET D7
CR	SAWCUT AND REMOVE (E) CURB RETURN, RAMPS, AND SIDEWALK AND CONSTRUCT NEW CURB RETURN, RAMP, AND SIDEWALK PER PROJECT SPECIFICATIONS AND SITE DETAILS
DOC	SAWCUT AND REMOVE (E) CURB AND GUTTER AND CONSTRUCT NEW DRIVE OVER CURB PER DRIVE OVER CURB DETAIL ON SHEET D7. DOWEL INTO EXISTING CURB AND GUTTER PER DETAIL 1, SHEET D5
DA	RESIDENTIAL DRIVE APPROACH PER CITY OF TURLOCK STD DWG C-5
DI	REMOVE AND REPLACE CATCH BASIN PER CITY OF TURLOCK STD SD-3 AND TR-01 DETAIL SHEETS.
DW	DETECTABLE WARNING SURFACE PER CALTRANS STD DWG SHEET A88A
MH	ADJUST MANHOLE TO FINISHED GRADE AFTER PAVING OPERATIONS PER DETAIL
NDI	CONSTRUCT CATCH BASIN PER CITY OF TURLOCK STD SD-3 AND TR-01 DETAIL SHEETS.
NMH	CONSTRUCT MANHOLE PER CITY OF TURLOCK STD S-3 AND TR-01 DETAIL SHEETS.
PP	PROTECT IN PLACE
RC	RETAINING CURB
RL	REMOVE AND RELOCATE. SEE TR-01 DETAIL IF APPLICABLE.
RT	REMOVE AND DISPOSE OF TREE, GRIND STUMP, AND REMOVE ROOTS AS NECESSARY TO CONSTRUCT SIDEWALK
SW	CONSTRUCT SIDEWALK PER CITY OF TURLOCK STD DWG C-3. DOWEL INTO EXISTING SIDEWALK PER DETAIL 1, SHEET D5. PROTECT (E) ROOF DRAINS IN PLACE OR REPLACE IN KIND
VC	CONSTRUCT VERTICAL CURB PER CITY OF TURLOCK STD DWG C-1. DOWEL INTO EXISTING CURB PER DETAIL 1, SHEET D5
VG	CONSTRUCT VALLEY GUTTER PER CITY OF TURLOCK STD DWG C-1

LEGEND

- FDR-C RECONSTRUCTION PER DETAIL 2, SHEET D5
- 6.0" TYPE A HMA PAVEMENT OVER 6" CNS COMPACTED TO 95%
- 8.0" TYPE A HMA PAVEMENT OVER 6" CNS COMPACTED TO 95%
- 3.5" MINIMUM THICK CONCRETE OVER 6" CNS COMPACTED TO 95%
- 7.5" MINIMUM THICK CONCRETE OVER 4" AGGREGATE BASE ROCK CLASS 2 PER CITY OF TURLOCK STD DWG C-7
- 9" HMA TYPE A PAVEMENT OVER 6" CNS COMPACTED TO 95%

CONSTRUCTION NOTES

1. EXISTING DRIVEWAYS, CURB, AND GUTTER TO REMAIN UNLESS OTHERWISE NOTED ON THE PLANS.
2. STATION AND OFFSET ON CURB AND GUTTER REFERS TO A POINT ON THE FLOWLINE.
3. DETAILED RAMP AND DRIVE APPROACH GRADING IS PROVIDED ON SHEETS D8 - D37.
4. PROTECT IN PLACE ALL (E) SIDEWALK DRAINS.
5. NOT ALL SEWER LATERALS ARE SHOWN ON THE PLANS.

SCALE IN FEET
0 10 20 40 HORIZ.
0 1 2 4 VERT.

CITY OF TURLOCK
MUNICIPAL SERVICES DEPARTMENT
ROADS PROGRAM DIVISION
156 S. BROADWAY, SUITE 150
(209) 668-5520

COPYRIGHT 2025 by PROVOST & PRITCHARD ENGINEERING GROUP, INC. ALL RIGHTS RESERVED
The firm of Provost & Pritchard Engineering Group, Inc. expressly reserves its common law copyright and other property rights in these plans. These plans are not to be reproduced, changed or copied in any form or manner whatsoever, nor are they to be assigned to any third party, without first obtaining the express written permission and consent of Provost & Pritchard Engineering Group, Inc. In the event of unauthorized reuse of these plans by any third party, the third party shall hold the firm of Provost & Pritchard Engineering Group, Inc. harmless, and shall bear the cost of Provost & Pritchard Engineering Group, Inc.'s reasonable attorney's fees and other expenses in defending and enforcing these rights.

BID SET
10/30/2025

No.	REVISION	BY	DATE

DATE SIGNED: _____

REGISTERED PROFESSIONAL ENGINEER JEFF DORN No. 76749 STATE OF CALIFORNIA CIVIL

CITY OF TURLOCK
CONSTRUCTION PLANS FOR ROADS PROGRAM
CAPITAL IMPROVEMENT PROJECT
CITY PROJECT No. 23-068, PACKAGE 2

STREET PLAN

HAMILTON ST STA 14+00 - 18+28.32

PROVOST & PRITCHARD
455 W FIR AVENUE
CLOVIS, CA 93611-3166
PHONE (559) 449-2700
FAX (559) 449-2715
www.provostandpritchard.com


DESIGN ENGINEER: JEFF DORN
LICENSE NO: 76,749
DRAFTED BY: AR
CHECKED BY: JD
DATE: 10/30/2025
JOB NO: 229224001
PROJECT NO: 229224001
PHASE: 2

0 _____ 1"
ORIGINAL SCALE SHOWN IS ONE INCH. ADJUST SCALE FOR REDUCED OR ENLARGED PLANS.

SHEET C2


5 OF 99

11/6/2025 10:35 AM G:\Turlock_City of-229229224001-2024 Road Rehab\300 CAD\342 Sheet Sets\02_Plans_Maps\HAMILTON ST STA 14+00 - 18+00.dwg -Sean Long

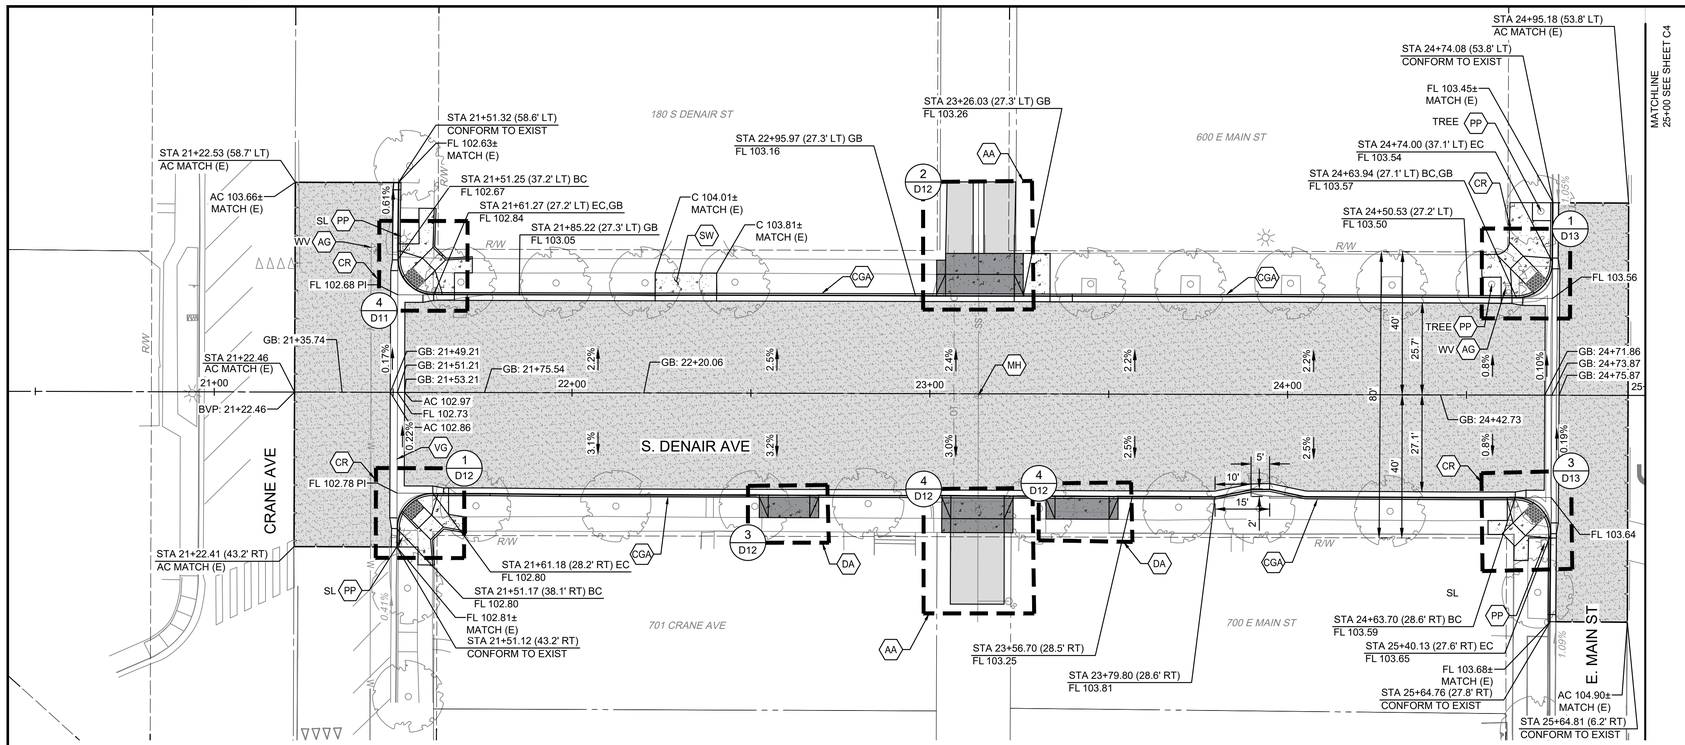

S. DENAIR AVENUE

STATIONING ALONG CL PIPE

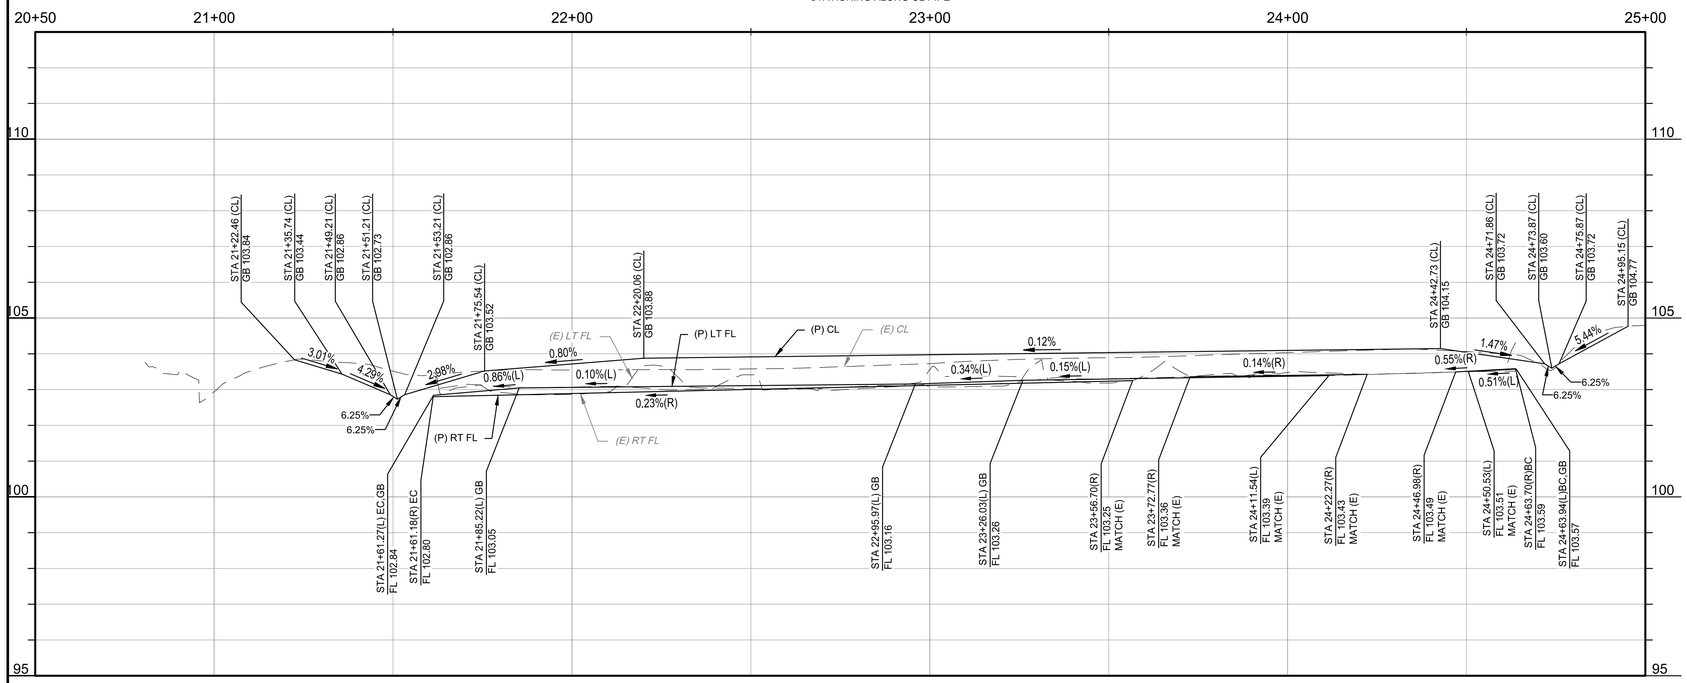

SCALE IN FEET
0 10 20 40 HORIZ.
0 1 2 4 VERT.

CITY OF TURLOCK
MUNICIPAL SERVICES DEPARTMENT
ROADS PROGRAM DIVISION
156 S. BROADWAY, SUITE 150
(209) 668-5520

WARNING
POWER LINES OVERHEAD

811 Know what's below. Call before you dig.

CONSTRUCTION CALLOUTS	
SYM	DESCRIPTION
AA	ALLEY APPROACH PER CITY OF TURLOCK STD DWG C-7
AG	ADJUST TO FINISHED GRADE
CA	COMMERCIAL/INDUSTRIAL DRIVEWAY APPROACH PER CITY OF TURLOCK STD C-8 & C-9
CGA	SAWCUT AND REMOVE (E) CURB AND GUTTER AND CONSTRUCT NEW CURB AND GUTTER PER CITY OF TURLOCK STD DWG C-1. DOWEL INTO EXISTING CURB AND GUTTER PER DETAIL 1, SHEET D5 & MODIFIED C&G AT TREES PER DETAIL 1 SHEET D7
CG	CONSTRUCT NEW CURB AND GUTTER PER CITY OF TURLOCK STD DWG C-1. DOWEL INTO EXISTING CURB AND GUTTER PER DETAIL 1, SHEET D5 & MODIFIED C&G AT TREES PER DETAIL 1 SHEET D7
CR	SAWCUT AND REMOVE (E) CURB RETURN, RAMPS, AND SIDEWALK AND CONSTRUCT NEW CURB RETURN, RAMP, AND SIDEWALK PER PROJECT SPECIFICATIONS AND SITE DETAILS
DOC	SAWCUT AND REMOVE (E) CURB AND GUTTER AND CONSTRUCT NEW DRIVE OVER CURB PER DRIVE OVER CURB DETAIL ON SHEET D7. DOWEL INTO EXISTING CURB AND GUTTER PER DETAIL 1, SHEET D5
DA	RESIDENTIAL DRIVE APPROACH PER CITY OF TURLOCK STD DWG C-5
DI	REMOVE AND REPLACE CATCH BASIN PER CITY OF TURLOCK STD SD-3 AND TR-01 DETAIL SHEETS.
DW	DETECTABLE WARNING SURFACE PER CALTRANS STD DWG SHEET A88A
MH	ADJUST MANHOLE TO FINISHED GRADE AFTER PAVING OPERATIONS PER DETAIL
NDI	CONSTRUCT CATCH BASIN PER CITY OF TURLOCK STD SD-3 AND TR-01 DETAIL SHEETS.
NMH	CONSTRUCT MANHOLE PER CITY OF TURLOCK STD S-3 AND TR-01 DETAIL SHEETS.
PP	PROTECT IN PLACE
RC	RETAINING CURB
RL	REMOVE AND RELOCATE. SEE TR-01 DETAIL IF APPLICABLE.
RT	REMOVE AND DISPOSE OF TREE, GRIND STUMP, AND REMOVE ROOTS AS NECESSARY TO CONSTRUCT SIDEWALK
SW	CONSTRUCT SIDEWALK PER CITY OF TURLOCK STD DWG C-3. DOWEL INTO EXISTING SIDEWALK PER DETAIL 1, SHEET D5. PROTECT (E) ROOF DRAINS IN PLACE OR REPLACE IN KIND
VC	CONSTRUCT VERTICAL CURB PER CITY OF TURLOCK STD DWG C-1. DOWEL INTO EXISTING CURB PER DETAIL 1, SHEET D5
VG	CONSTRUCT VALLEY GUTTER PER CITY OF TURLOCK STD DWG C-1

LEGEND

- FDR-C RECONSTRUCTION PER DETAIL 2, SHEET D5
- 6.0" TYPE A HMA PAVEMENT OVER 6" CNS COMPACTED TO 95%
- 8.0" TYPE A HMA PAVEMENT OVER 6" CNS COMPACTED TO 95%
- 3.5" MINIMUM THICK CONCRETE OVER 6" CNS COMPACTED TO 95%
- 7.5" MINIMUM THICK CONCRETE OVER 4" AGGREGATE BASE ROCK CLASS 2 PER CITY OF TURLOCK STD DWG C-7
- 9" HMA TYPE A PAVEMENT OVER 6" CNS COMPACTED TO 95%


CONSTRUCTION NOTES

1. EXISTING DRIVEWAYS, CURB, AND GUTTER TO REMAIN UNLESS OTHERWISE NOTED ON THE PLANS.
2. STATION AND OFFSET ON CURB AND GUTTER REFERS TO A POINT ON THE FLOWLINE.
3. DETAILED RAMP AND DRIVE APPROACH GRADING IS PROVIDED ON SHEETS D8 - D37.
4. PROTECT IN PLACE ALL (E) SIDEWALK DRAINS.
5. NOT ALL SEWER LATERALS ARE SHOWN ON THE PLANS.

COPYRIGHT 2025 by PROVOST & PRITCHARD ENGINEERING GROUP, INC. ALL RIGHTS RESERVED
The firm of Provost & Pritchard Engineering Group, Inc. expressly reserves its common law copyright and other property rights in these plans. These plans are not to be reproduced, changed or copied in any form or manner whatsoever, nor are they to be assigned to any third party, without first obtaining the express written permission and consent of Provost & Pritchard Engineering Group, Inc. In the event of unauthorized reuse of these plans by any third party, the third party shall hold the firm of Provost & Pritchard Engineering Group, Inc. harmless, and shall bear the cost of Provost & Pritchard Engineering Group, Inc.'s attorney's fees and other expenses in defending and enforcing these rights.

BID SET
10/30/2025

No.	REVISION	BY	DATE

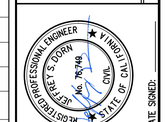

DATE SIGNED: _____

CITY OF TURLOCK
CONSTRUCTION PLANS FOR ROADS PROGRAM
CAPITAL IMPROVEMENT PROJECT
CITY PROJECT No. 23-068, PACKAGE 2

STREET PLAN

DENAIR AVE STA 21+22.46 - 25+00

PROVOST& PRITCHARD
455 W FIR AVENUE
CLOVIS, CA 93611-5166
PHONE: (559) 449-2700
FAX (559) 449-2715
www.provostandpritchard.com

DESIGN ENGINEER: JEFF DORN
LICENSE NO: 76,749

DRAFTED BY:	CHECKED BY:
AR	JD


DATE: 10/30/2025
JOB NO: 229224001
PROJECT NO: 229224001
PHASE: 2

0 _____ 1"
ORIGINAL SCALE SHOWN IS ONE INCH. ADJUST SCALE FOR REDUCED OR ENLARGED PLANS.


SHEET C3

6 OF 99

11/6/2025 10:59 AM G:\Turlock_City of-229\229224001-2024 Road Rehab\300 CAD\342 Sheet Sets\02_ Plans_Maps\DENAIR AVE STA 20+50 - 25+00.dwg -Sean Long

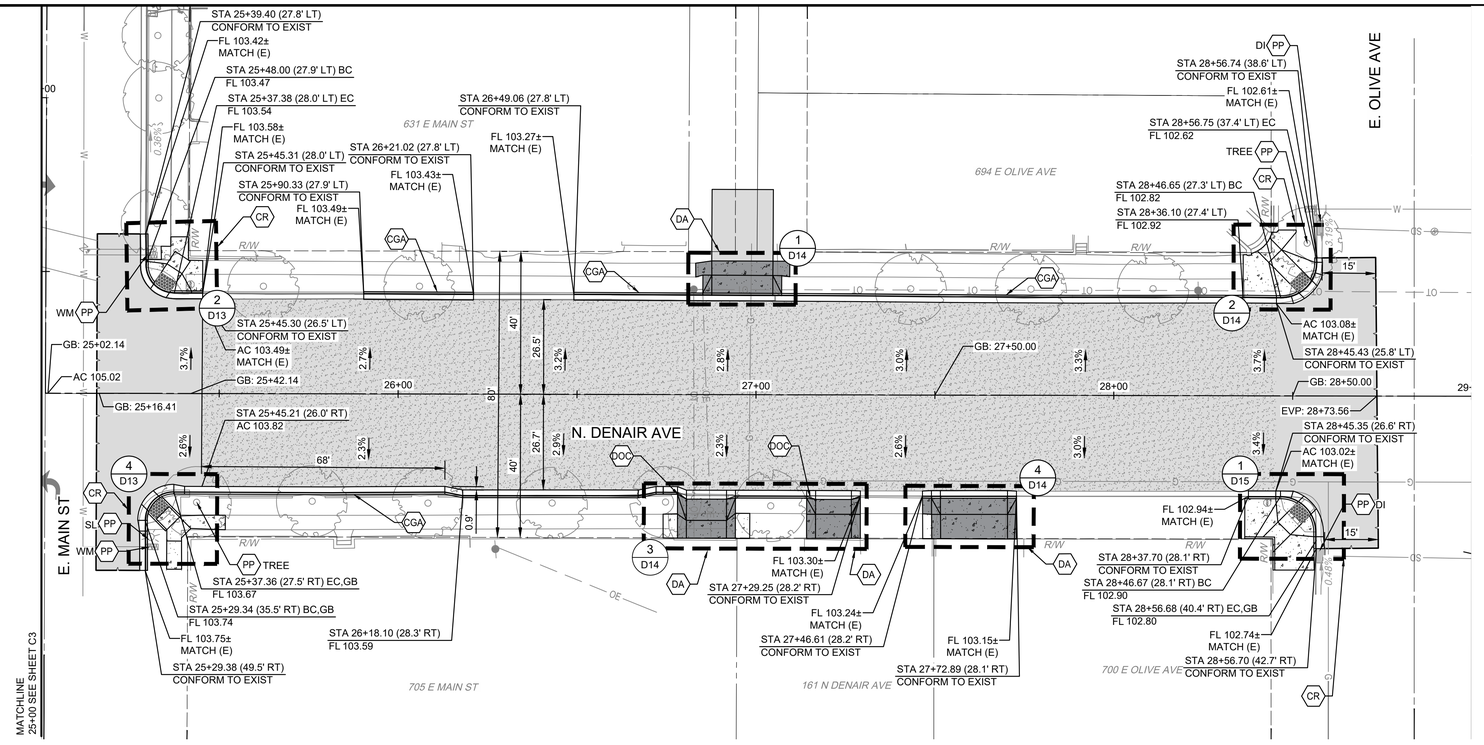

N. DENAIR AVENUE
STATIONING ALONG CENTERLINE

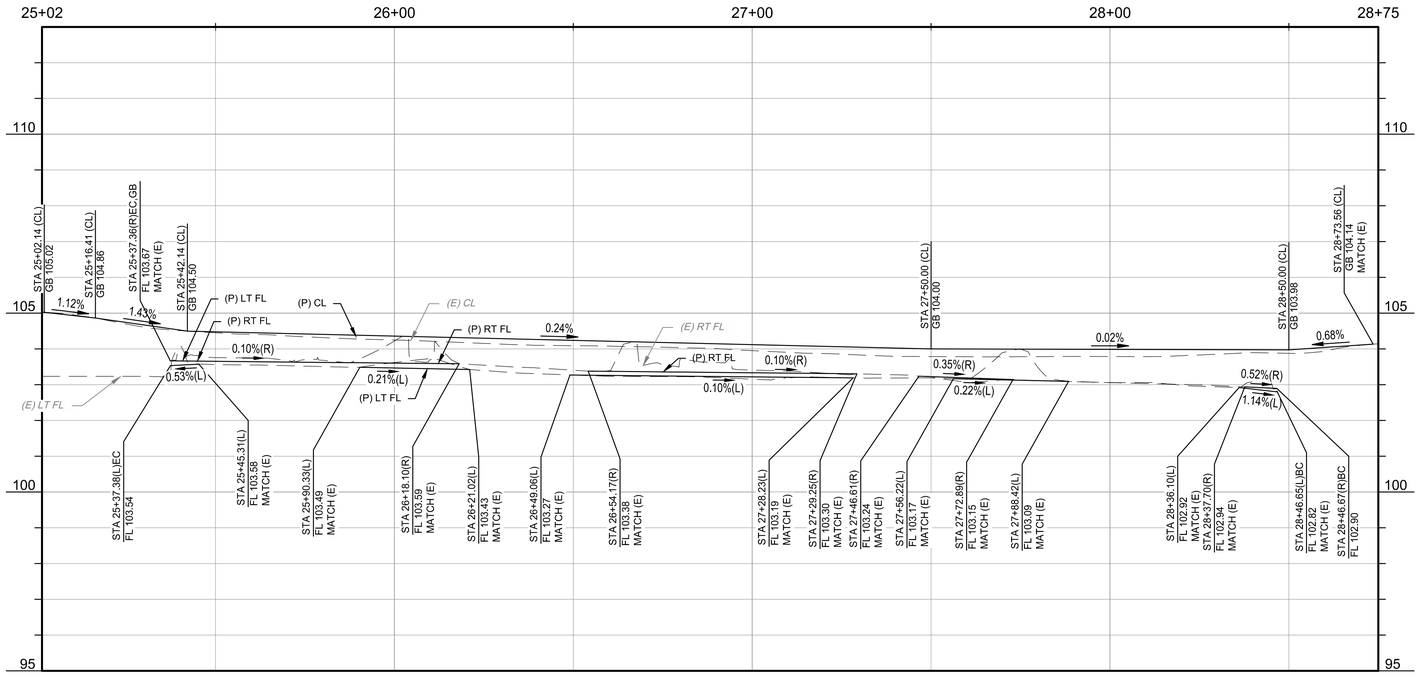

SCALE IN FEET
0 10 20 40 HORIZ.
0 1 2 4 VERT.

CITY OF TURLOCK
MUNICIPAL SERVICES DEPARTMENT
ROADS PROGRAM DIVISION
156 S. BROADWAY, SUITE 150
(209) 668-5520

WARNING
POWER LINES OVERHEAD

811 Know what's below. Call before you dig.

CONSTRUCTION CALLOUTS	
SYM	DESCRIPTION
AA	ALLEY APPROACH PER CITY OF TURLOCK STD DWG C-7
AG	ADJUST TO FINISHED GRADE
CA	COMMERCIAL/INDUSTRIAL DRIVEWAY APPROACH PER CITY OF TURLOCK STD C-8 & C-9
CGA	SAWCUT AND REMOVE (E) CURB AND GUTTER AND CONSTRUCT NEW CURB AND GUTTER PER CITY OF TURLOCK STD DWG C-1. DOWEL INTO EXISTING CURB AND GUTTER PER DETAIL 1, SHEET D5 & MODIFIED C&G AT TREES PER DETAIL 1 SHEET D7
CG	CONSTRUCT NEW CURB AND GUTTER PER CITY OF TURLOCK STD DWG C-1. DOWEL INTO EXISTING CURB AND GUTTER PER DETAIL 1, SHEET D5 & MODIFIED C&G AT TREES PER DETAIL 1 SHEET D7
CR	SAWCUT AND REMOVE (E) CURB RETURN, RAMPS, AND SIDEWALK AND CONSTRUCT NEW CURB RETURN, RAMP, AND SIDEWALK PER PROJECT SPECIFICATIONS AND SITE DETAILS
DOC	SAWCUT AND REMOVE (E) CURB AND GUTTER AND CONSTRUCT NEW DRIVE OVER CURB PER DRIVE OVER CURB DETAIL ON SHEET D7. DOWEL INTO EXISTING CURB AND GUTTER PER DETAIL 1, SHEET D5
DA	RESIDENTIAL DRIVE APPROACH PER CITY OF TURLOCK STD DWG C-5
DI	REMOVE AND REPLACE CATCH BASIN PER CITY OF TURLOCK STD SD-3 AND TR-01 DETAIL SHEETS.
DW	DETECTABLE WARNING SURFACE PER CALTRANS STD DWG SHEET A88A
MH	ADJUST MANHOLE TO FINISHED GRADE AFTER PAVING OPERATIONS PER DETAIL
NDI	CONSTRUCT CATCH BASIN PER CITY OF TURLOCK STD SD-3 AND TR-01 DETAIL SHEETS.
NMH	CONSTRUCT MANHOLE PER CITY OF TURLOCK STD S-3 AND TR-01 DETAIL SHEETS.
PP	PROTECT IN PLACE
RC	RETAINING CURB
RL	REMOVE AND RELOCATE. SEE TR-01 DETAIL IF APPLICABLE.
RT	REMOVE AND DISPOSE OF TREE, GRIND STUMP, AND REMOVE ROOTS AS NECESSARY TO CONSTRUCT SIDEWALK
SW	CONSTRUCT SIDEWALK PER CITY OF TURLOCK STD DWG C-3. DOWEL INTO EXISTING SIDEWALK PER DETAIL 1, SHEET D5. PROTECT (E) ROOF DRAINS IN PLACE OR REPLACE IN KIND
VC	CONSTRUCT VERTICAL CURB PER CITY OF TURLOCK STD DWG C-1. DOWEL INTO EXISTING CURB PER DETAIL 1, SHEET D5
VG	CONSTRUCT VALLEY GUTTER PER CITY OF TURLOCK STD DWG C-1

LEGEND

- FDR-C RECONSTRUCTION PER DETAIL 2, SHEET D5
- 6.0" TYPE A HMA PAVEMENT OVER 6" CNS COMPACTED TO 95%
- 8.0" TYPE A HMA PAVEMENT OVER 6" CNS COMPACTED TO 95%
- 3.5" MINIMUM THICK CONCRETE OVER 6" CNS COMPACTED TO 95%
- 7.5" MINIMUM THICK CONCRETE OVER 4" AGGREGATE BASE ROCK CLASS 2 PER CITY OF TURLOCK STD DWG C-7
- 9" HMA TYPE A PAVEMENT OVER 6" CNS COMPACTED TO 95%

CONSTRUCTION NOTES

1. EXISTING DRIVEWAYS, CURB, AND GUTTER TO REMAIN UNLESS OTHERWISE NOTED ON THE PLANS.
2. STATION AND OFFSET ON CURB AND GUTTER REFERS TO A POINT ON THE FLOWLINE.
3. DETAILED RAMP AND DRIVE APPROACH GRADING IS PROVIDED ON SHEETS D8 - D37.
4. PROTECT IN PLACE ALL (E) SIDEWALK DRAINS.
5. NOT ALL SEWER LATERALS ARE SHOWN ON THE PLANS.

COPYRIGHT 2025 by PROVOST & PRITCHARD ENGINEERING GROUP, INC. ALL RIGHTS RESERVED
The firm of Provost & Pritchard Engineering Group, Inc. expressly reserves its common law copyright and other property rights in these plans. These plans are not to be reproduced, changed or copied in any form or manner whatsoever, nor are they to be assigned to any third party, without first obtaining the express written permission and consent of Provost & Pritchard Engineering Group, Inc. In the event of unauthorized reuse of these plans by any third party, the third party shall hold the firm of Provost & Pritchard Engineering Group, Inc. harmless, and shall bear the cost of Provost & Pritchard Engineering Group, Inc.'s legal expenses, including attorney's fees, in enforcing these rights.

BID SET
10/30/2025

No.	REVISION	BY	DATE

PROFESSIONAL ENGINEER JEFF DORN No. 76,749 STATE OF CALIFORNIA
DATE SIGNED:

CITY OF TURLOCK
CONSTRUCTION PLANS FOR ROADS PROGRAM
CAPITAL IMPROVEMENT PROJECT
CITY PROJECT No. 23-068, PACKAGE 2


STREET PLAN

DENAIR AVE STA 25+00 - 28+00


PROVOST & PRITCHARD
455 W FIR AVENUE
CLOVIS, CA 93611-3166
PHONE (559) 449-2700
FAX (559) 449-2715
www.provostandpritchard.com

DESIGN ENGINEER: JEFF DORN
LICENSE NO: 76,749
DRAFTED BY: AR
CHECKED BY: JD
DATE: 10/30/2025
JOB NO: 229224001
PROJECT NO: 229224001
PHASE: 2
0 1"
ORIGINAL SCALE SHOWN IS ONE INCH. ADJUST SCALE FOR REDUCED OR ENLARGED PLANS.
SHEET C4
7 OF 99

11/6/2025 10:37 AM G:\Turlock_City of-229229229224001-2024 Road Rehab\300 CAD\342 Sheet Sets\02_Plans_Maps\DENAIR AVE STA 25+00 - 29+00.dwg - Sean Long

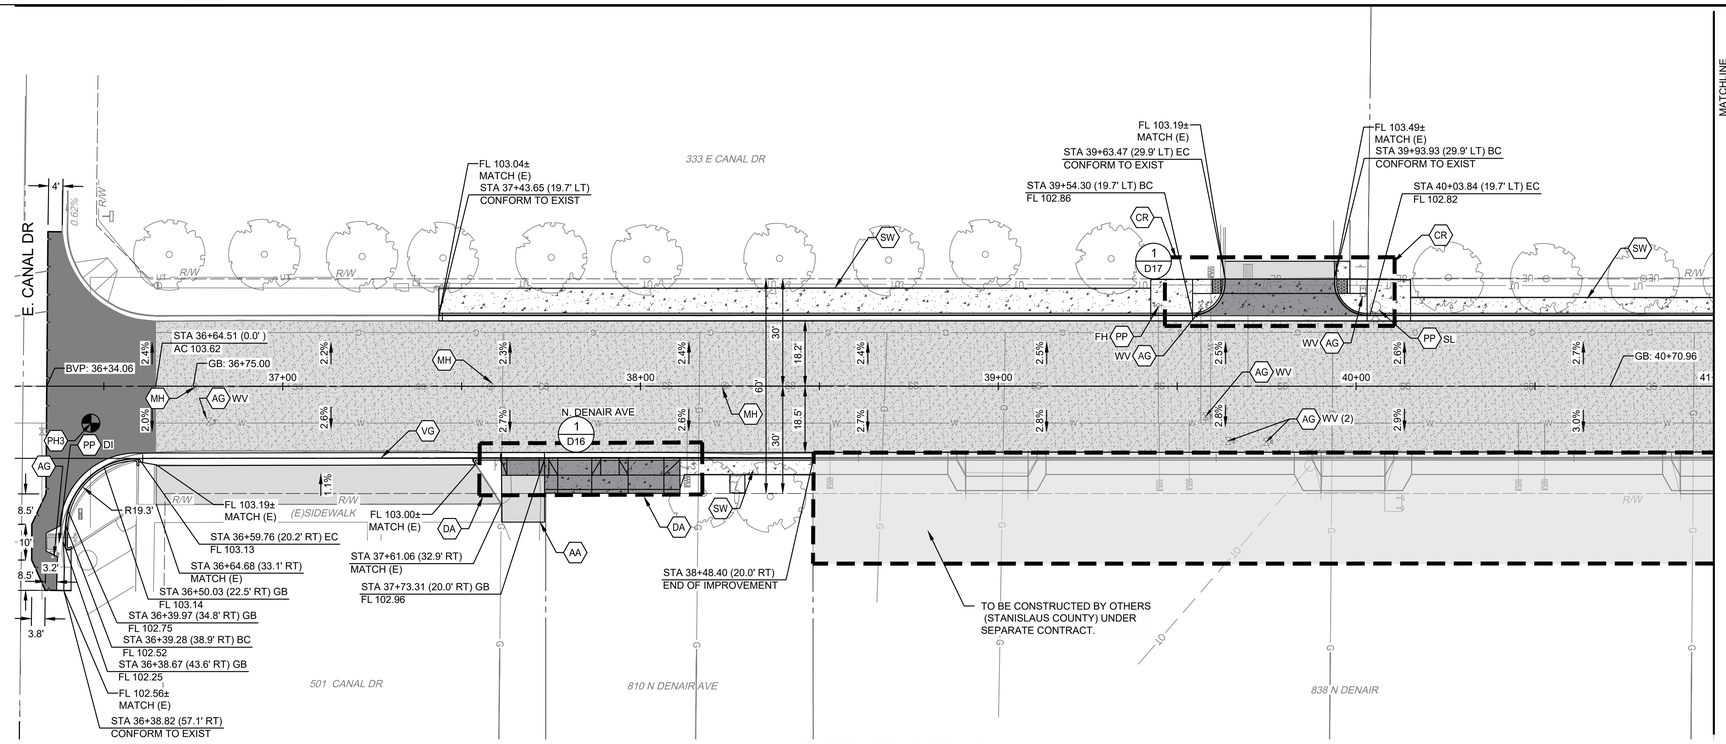

N. DENAIR AVENUE
STATIONING ALONG CENTERLINE

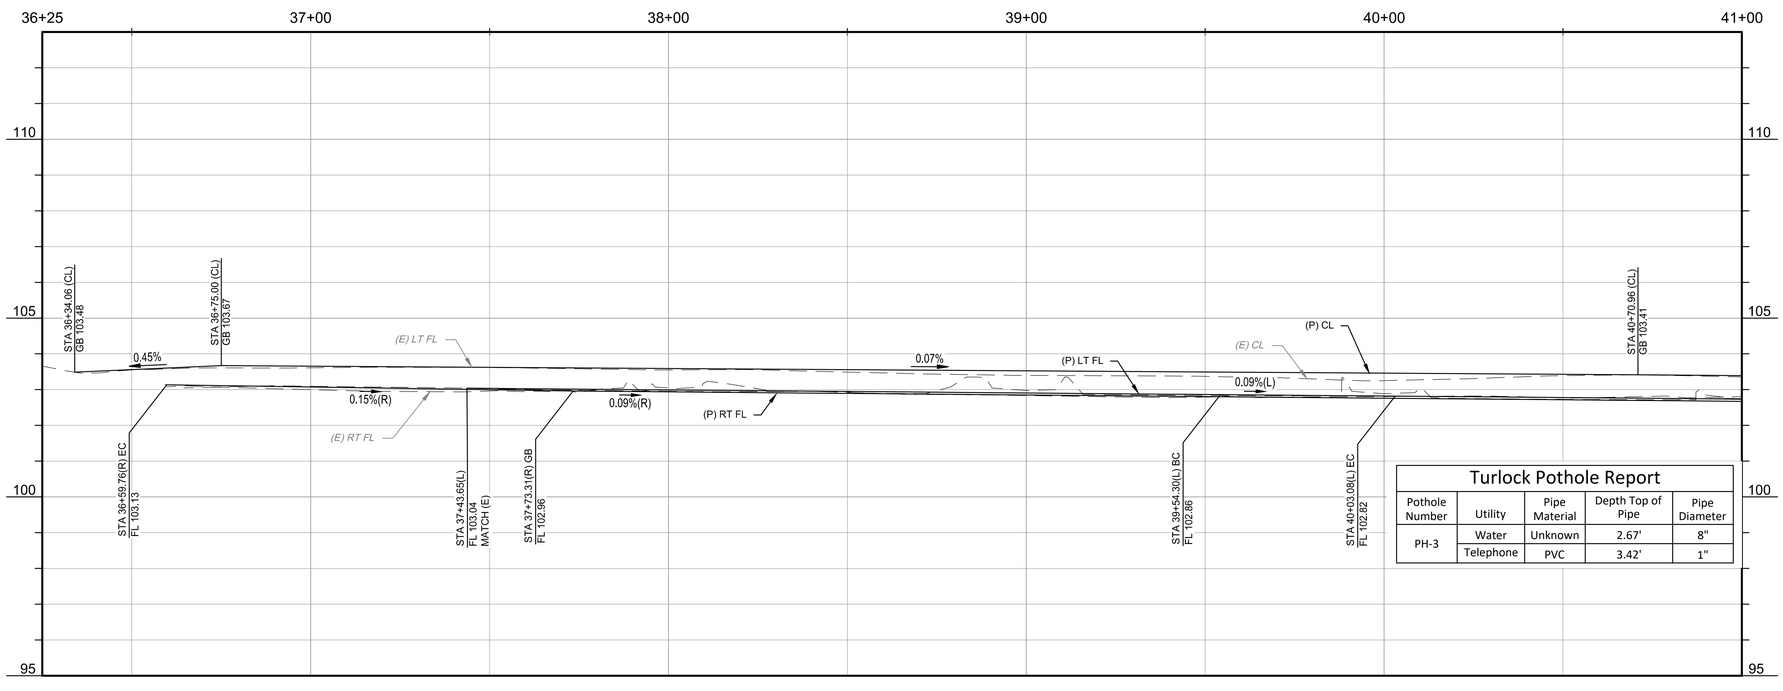

Turlock Pothole Report

Pothole Number	Utility	Pipe Material	Depth Top of Pipe	Pipe Diameter
PH-3	Water	Unknown	2.67'	8"
	Telephone	PVC	3.42'	1"

WARNING
POWER LINES OVERHEAD

811 Know what's below. Call before you dig.

CONSTRUCTION CALLOUTS

SYM	DESCRIPTION
AA	ALLEY APPROACH PER CITY OF TURLOCK STD DWG C-7
AG	ADJUST TO FINISHED GRADE
CA	COMMERCIAL/INDUSTRIAL DRIVEWAY APPROACH PER CITY OF TURLOCK STD C-8 & C-9
CGA	SAWCUT AND REMOVE (E) CURB AND GUTTER AND CONSTRUCT NEW CURB AND GUTTER PER CITY OF TURLOCK STD DWG C-1. DOWEL INTO EXISTING CURB AND GUTTER PER DETAIL 1, SHEET D5 & MODIFIED C&G AT TREES PER DETAIL 1 SHEET D7
CG	CONSTRUCT NEW CURB AND GUTTER PER CITY OF TURLOCK STD DWG C-1. DOWEL INTO EXISTING CURB AND GUTTER PER DETAIL 1, SHEET D5 & MODIFIED C&G AT TREES PER DETAIL 1 SHEET D7
CR	SAWCUT AND REMOVE (E) CURB RETURN, RAMPS, AND SIDEWALK AND CONSTRUCT NEW CURB RETURN, RAMP, AND SIDEWALK PER PROJECT SPECIFICATIONS AND SITE DETAILS
DOC	SAWCUT AND REMOVE (E) CURB AND GUTTER AND CONSTRUCT NEW DRIVE OVER CURB PER DRIVE OVER CURB DETAIL ON SHEET D7. DOWEL INTO EXISTING CURB AND GUTTER PER DETAIL 1, SHEET D5
DA	RESIDENTIAL DRIVE APPROACH PER CITY OF TURLOCK STD DWG C-5
DI	REMOVE AND REPLACE CATCH BASIN PER CITY OF TURLOCK STD SD-3 AND TR-01 DETAIL SHEETS.
DW	DETECTABLE WARNING SURFACE PER CALTRANS STD DWG SHEET A88A
MH	ADJUST MANHOLE TO FINISHED GRADE AFTER PAVING OPERATIONS PER DETAIL
NDI	CONSTRUCT CATCH BASIN PER CITY OF TURLOCK STD SD-3 AND TR-01 DETAIL SHEETS.
NMH	CONSTRUCT MANHOLE PER CITY OF TURLOCK STD S-3 AND TR-01 DETAIL SHEETS.
PP	PROTECT IN PLACE
RC	RETAINING CURB
RL	REMOVE AND RELOCATE. SEE TR-01 DETAIL IF APPLICABLE.
RT	REMOVE AND DISPOSE OF TREE, GRIND STUMP, AND REMOVE ROOTS AS NECESSARY TO CONSTRUCT SIDEWALK
SW	CONSTRUCT SIDEWALK PER CITY OF TURLOCK STD DWG C-3. DOWEL INTO EXISTING SIDEWALK PER DETAIL 1, SHEET D5. PROTECT (E) ROOF DRAINS IN PLACE OR REPLACE IN KIND
VC	CONSTRUCT VERTICAL CURB PER CITY OF TURLOCK STD DWG C-1. DOWEL INTO EXISTING CURB PER DETAIL 1, SHEET D5
VG	CONSTRUCT VALLEY GUTTER PER CITY OF TURLOCK STD DWG C-1

LEGEND

- FDR-C RECONSTRUCTION PER DETAIL 2, SHEET D5
- 6.0" TYPE A HMA PAVEMENT OVER 6" CNS COMPACTED TO 95%
- 8.0" TYPE A HMA PAVEMENT OVER 6" CNS COMPACTED TO 95%
- 3.5" MINIMUM THICK CONCRETE OVER 6" CNS COMPACTED TO 95%
- 7.5" MINIMUM THICK CONCRETE OVER 4" AGGREGATE BASE ROCK CLASS 2 PER CITY OF TURLOCK STD DWG C-7
- 9" HMA TYPE A PAVEMENT OVER 6" CNS COMPACTED TO 95%

CONSTRUCTION NOTES

1. EXISTING DRIVEWAYS, CURB, AND GUTTER TO REMAIN UNLESS OTHERWISE NOTED ON THE PLANS.
2. STATION AND OFFSET ON CURB AND GUTTER REFERS TO A POINT ON THE FLOWLINE.
3. DETAILED RAMP AND DRIVE APPROACH GRADING IS PROVIDED ON SHEETS D8 - D37.
4. PROTECT IN PLACE ALL (E) SIDEWALK DRAINS.
5. NOT ALL SEWER LATERALS ARE SHOWN ON THE PLANS.

SCALE IN FEET
0 10 20 40 HORIZ.
0 1 2 4 VERT.

CITY OF TURLOCK
MUNICIPAL SERVICES DEPARTMENT
ROADS PROGRAM DIVISION
156 S. BROADWAY, SUITE 150
(209) 668-5520

COPYRIGHT 2025 by PROVOST & PRITCHARD ENGINEERING GROUP, INC. ALL RIGHTS RESERVED
The firm of Provost & Pritchard Engineering Group, Inc. expressly reserves its common law copyright and other property rights in these plans. These plans are not to be reproduced, changed or copied in any form or manner whatsoever, nor are they to be assigned to any third party, without first obtaining the express written permission and consent of Provost & Pritchard Engineering Group, Inc. In the event of unauthorized reuse of these plans by any third party, the third party shall hold the firm of Provost & Pritchard Engineering Group, Inc. harmless, and shall bear the cost of Provost & Pritchard Engineering Group, Inc.'s legal fees incurred in asserting and enforcing these rights.

BID SET
10/30/2025

No.	REVISION	BY	DATE

PROFESSIONAL ENGINEER
JEFF DORN
No. 76,749
STATE OF CALIFORNIA
CIVIL
DATE SIGNED:

CITY OF TURLOCK
CONSTRUCTION PLANS FOR ROADS PROGRAM
CAPITAL IMPROVEMENT PROJECT
CITY PROJECT No. 23-068, PACKAGE 2


STREET PLAN

DENAIR AVE STA 36+25 - 41+00


PROVOST & PRITCHARD
455 W FIR AVENUE
CLOVIS, CA 93611-3166
PHONE (559) 449-2700
FAX (559) 449-2715
www.provostandpritchard.com

DESIGN ENGINEER: JEFF DORN
LICENSE NO: 76,749
DRAFTED BY: AR
CHECKED BY: JD
DATE: 10/30/2025
JOB NO: 229224001
PROJECT NO: 229224001
PHASE: 2
0 1"
ORIGINAL SCALE SHOWN IS ONE INCH. ADJUST SCALE FOR REDUCED OR ENLARGED PLANS.
SHEET C5
8 OF 99

11/6/2025 3:08 PM G:\Turlock_City of-229\229224001-2024 Road Rehab\300 CAD\342 Sheet Sets\02_Plans_Maps\C5 DENAIR AVE STA 36+25 - 41+00.dwg -Sean Long

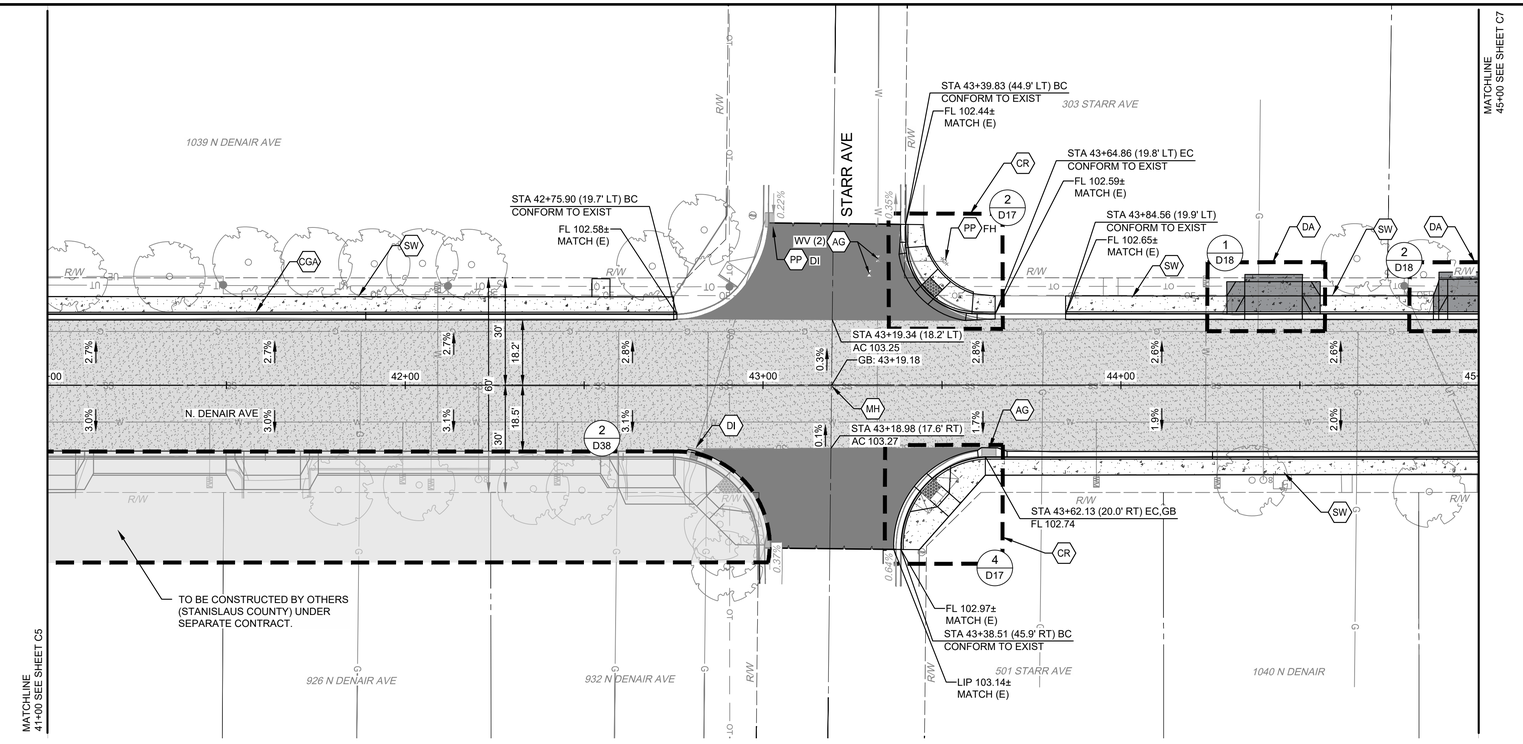

N. DENAIR AVENUE
STAITIONING ALONG CENTERLINE

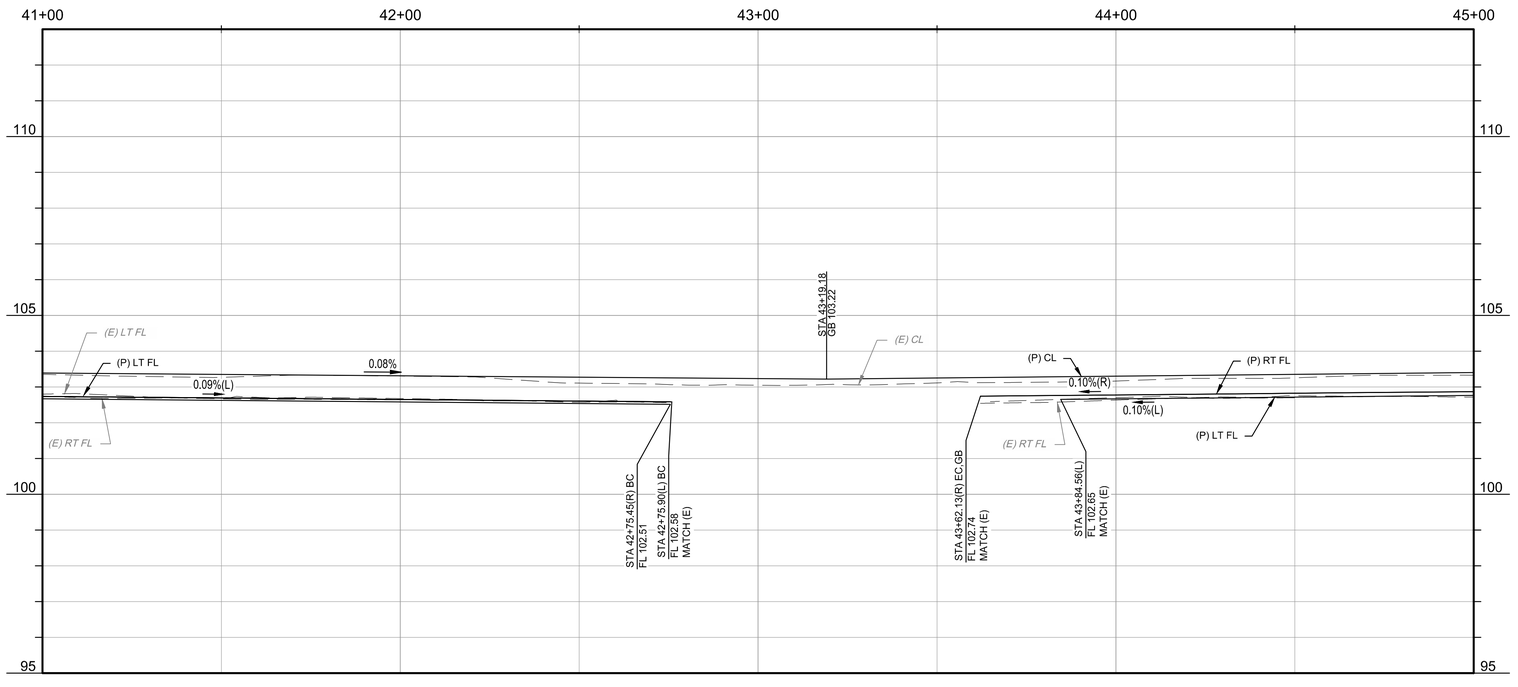

CONSTRUCTION CALLOUTS	
SYM	DESCRIPTION
AA	ALLEY APPROACH PER CITY OF TURLOCK STD DWG C-7
AG	ADJUST TO FINISHED GRADE
CA	COMMERCIAL/INDUSTRIAL DRIVEWAY APPROACH PER CITY OF TURLOCK STD C-8 & C-9
CGA	SAWCUT AND REMOVE (E) CURB AND GUTTER AND CONSTRUCT NEW CURB AND GUTTER PER CITY OF TURLOCK STD DWG C-1. DOWEL INTO EXISTING CURB AND GUTTER PER DETAIL 1, SHEET D5 & MODIFIED C&G AT TREES PER DETAIL 1 SHEET D7
CG	CONSTRUCT NEW CURB AND GUTTER PER CITY OF TURLOCK STD DWG C-1. DOWEL INTO EXISTING CURB AND GUTTER PER DETAIL 1, SHEET D5 & MODIFIED C&G AT TREES PER DETAIL 1 SHEET D7
CR	SAWCUT AND REMOVE (E) CURB RETURN, RAMPS, AND SIDEWALK AND CONSTRUCT NEW CURB RETURN, RAMP, AND SIDEWALK PER PROJECT SPECIFICATIONS AND SITE DETAILS
DOC	SAWCUT AND REMOVE (E) CURB AND GUTTER AND CONSTRUCT NEW DRIVE OVER CURB PER DRIVE OVER CURB DETAIL ON SHEET D7. DOWEL INTO EXISTING CURB AND GUTTER PER DETAIL 1, SHEET D5
DA	RESIDENTIAL DRIVE APPROACH PER CITY OF TURLOCK STD DWG C-5
DI	REMOVE AND REPLACE CATCH BASIN PER CITY OF TURLOCK STD SD-3 AND TR-01 DETAIL SHEETS.
DW	DETECTABLE WARNING SURFACE PER CALTRANS STD DWG SHEET A88A
MH	ADJUST MANHOLE TO FINISHED GRADE AFTER PAVING OPERATIONS PER DETAIL
NDI	CONSTRUCT CATCH BASIN PER CITY OF TURLOCK STD SD-3 AND TR-01 DETAIL SHEETS.
NMH	CONSTRUCT MANHOLE PER CITY OF TURLOCK STD S-3 AND TR-01 DETAIL SHEETS.
PP	PROTECT IN PLACE
RC	RETAINING CURB
RL	REMOVE AND RELOCATE. SEE TR-01 DETAIL IF APPLICABLE.
RT	REMOVE AND DISPOSE OF TREE, GRIND STUMP, AND REMOVE ROOTS AS NECESSARY TO CONSTRUCT SIDEWALK
SW	CONSTRUCT SIDEWALK PER CITY OF TURLOCK STD DWG C-3. DOWEL INTO EXISTING SIDEWALK PER DETAIL 1, SHEET D5. PROTECT (E) ROOF DRAINS IN PLACE OR REPLACE IN KIND
VC	CONSTRUCT VERTICAL CURB PER CITY OF TURLOCK STD DWG C-1. DOWEL INTO EXISTING CURB PER DETAIL 1, SHEET D5
VG	CONSTRUCT VALLEY GUTTER PER CITY OF TURLOCK STD DWG C-1

LEGEND

- FDR-C RECONSTRUCTION PER DETAIL 2, SHEET D5
- 6.0" TYPE A HMA PAVEMENT OVER 6" CNS COMPACTED TO 95%
- 8.0" TYPE A HMA PAVEMENT OVER 6" CNS COMPACTED TO 95%
- 3.5" MINIMUM THICK CONCRETE OVER 6" CNS COMPACTED TO 95%
- 7.5" MINIMUM THICK CONCRETE OVER 4" AGGREGATE BASE ROCK CLASS 2 PER CITY OF TURLOCK STD DWG C-7
- 9" HMA TYPE A PAVEMENT OVER 6" CNS COMPACTED TO 95%

CONSTRUCTION NOTES

1. EXISTING DRIVEWAYS, CURB, AND GUTTER TO REMAIN UNLESS OTHERWISE NOTED ON THE PLANS.
2. STATION AND OFFSET ON CURB AND GUTTER REFERS TO A POINT ON THE FLOWLINE.
3. DETAILED RAMP AND DRIVE APPROACH GRADING IS PROVIDED ON SHEETS D8 - D37.
4. PROTECT IN PLACE ALL (E) SIDEWALK DRAINS.
5. NOT ALL SEWER LATERALS ARE SHOWN ON THE PLANS.

SCALE IN FEET
0 10 20 40 HORIZ.
0 1 2 4 VERT.

CITY OF TURLOCK
MUNICIPAL SERVICES DEPARTMENT
ROADS PROGRAM DIVISION
156 S. BROADWAY, SUITE 150
(209) 668-5520

WARNING
POWER LINES OVERHEAD

811 Know what's below. Call before you dig.

COPYRIGHT 2025 by PROVOST & PRITCHARD ENGINEERING GROUP, INC. ALL RIGHTS RESERVED
The firm of Provost & Pritchard Engineering Group, Inc. expressly reserves its common law copyright and other property rights in these plans. These plans are not to be reproduced, changed or copied in any form or manner whatsoever, nor are they to be assigned to any third party, without first obtaining the express written permission and consent of Provost & Pritchard Engineering Group, Inc. In the event of unauthorized reuse of these plans by any third party, the third party shall hold the firm of Provost & Pritchard Engineering Group, Inc. harmless, and shall bear the cost of Provost & Pritchard Engineering Group, Inc.'s attorney's fees and other expenses in defending and enforcing these rights.

No.	REVISION	BY	DATE
	BID SET 10/30/2025		

DATE SIGNED:

REGISTERED PROFESSIONAL ENGINEER JEFFREY S. DORN No. 76749 CIVIL STATE OF CALIFORNIA

CITY OF TURLOCK
CONSTRUCTION PLANS FOR ROADS PROGRAM
CAPITAL IMPROVEMENT PROJECT
CITY PROJECT No. 23-068, PACKAGE 2


STREET PLAN

DENAIR AVE STA 41+00 - 45+00


PROVOST & PRITCHARD
455 W FIR AVENUE
CLOVIS, CA 93611-3166
PHONE (559) 449-2700
FAX (559) 449-2715
www.provostandpritchard.com

DESIGN ENGINEER: JEFF DORN
LICENSE NO: 76,749
DRAFTED BY: AR
CHECKED BY: JD
DATE: 10/30/2025
JOB NO: 229224001
PROJECT NO: 229224001
PHASE: 2
0 1"
ORIGINAL SCALE SHOWN IS ONE INCH. ADJUST SCALE FOR REDUCED OR ENLARGED PLANS.
SHEET C6
9 OF 99

11/6/2025 3:11 PM G:\Turlock_City of-229\2022\229224001-2024 Road Rehab\300 CAD\342 Sheet Sets\02_Plans_Maps\C6 DENAIR AVE STA 41+00 - 45+00.dwg -Sean Long

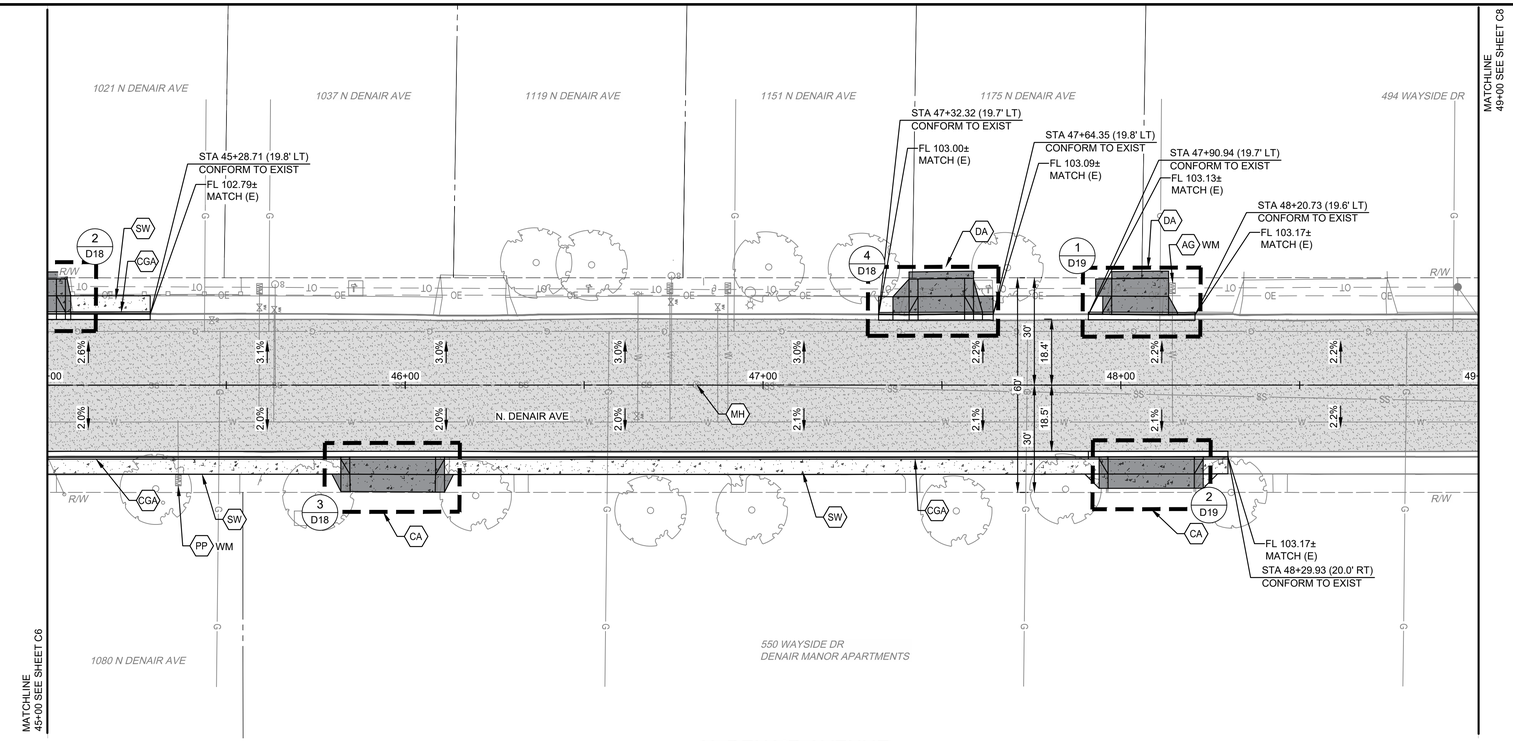

N. DENAIR AVENUE
STATIONING ALONG CENTERLINE

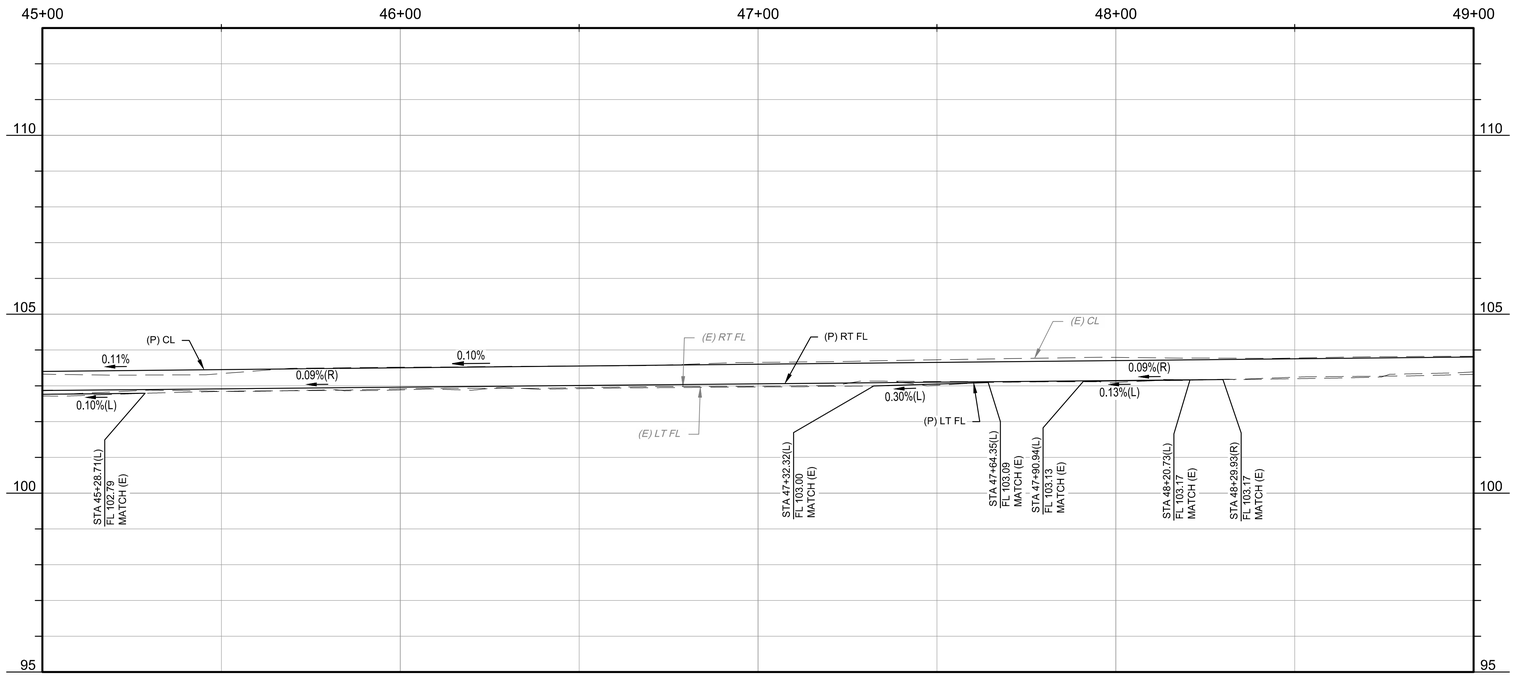

CONSTRUCTION CALLOUTS	
SYM	DESCRIPTION
AA	ALLEY APPROACH PER CITY OF TURLOCK STD DWG C-7
AG	ADJUST TO FINISHED GRADE
CA	COMMERCIAL/INDUSTRIAL DRIVEWAY APPROACH PER CITY OF TURLOCK STD C-8 & C-9
CGA	SAWCUT AND REMOVE (E) CURB AND GUTTER AND CONSTRUCT NEW CURB AND GUTTER PER CITY OF TURLOCK STD DWG C-1. DOWEL INTO EXISTING CURB AND GUTTER PER DETAIL 1, SHEET D5 & MODIFIED C&G AT TREES PER DETAIL 1 SHEET D7
CG	CONSTRUCT NEW CURB AND GUTTER PER CITY OF TURLOCK STD DWG C-1. DOWEL INTO EXISTING CURB AND GUTTER PER DETAIL 1, SHEET D5 & MODIFIED C&G AT TREES PER DETAIL 1 SHEET D7
CR	SAWCUT AND REMOVE (E) CURB RETURN, RAMPS, AND SIDEWALK AND CONSTRUCT NEW CURB RETURN, RAMP, AND SIDEWALK PER PROJECT SPECIFICATIONS AND SITE DETAILS
DOC	SAWCUT AND REMOVE (E) CURB AND GUTTER AND CONSTRUCT NEW DRIVE OVER CURB PER DRIVE OVER CURB DETAIL ON SHEET D7. DOWEL INTO EXISTING CURB AND GUTTER PER DETAIL 1, SHEET D5
DA	RESIDENTIAL DRIVE APPROACH PER CITY OF TURLOCK STD DWG C-5
DI	REMOVE AND REPLACE CATCH BASIN PER CITY OF TURLOCK STD SD-3 AND TR-01 DETAIL SHEETS.
DW	DETECTABLE WARNING SURFACE PER CALTRANS STD DWG SHEET A88A
MH	ADJUST MANHOLE TO FINISHED GRADE AFTER PAVING OPERATIONS PER DETAIL
NDI	CONSTRUCT CATCH BASIN PER CITY OF TURLOCK STD SD-3 AND TR-01 DETAIL SHEETS.
NMH	CONSTRUCT MANHOLE PER CITY OF TURLOCK STD S-3 AND TR-01 DETAIL SHEETS.
PP	PROTECT IN PLACE
RC	RETAINING CURB
RL	REMOVE AND RELOCATE. SEE TR-01 DETAIL IF APPLICABLE.
RT	REMOVE AND DISPOSE OF TREE, GRIND STUMP, AND REMOVE ROOTS AS NECESSARY TO CONSTRUCT SIDEWALK
SW	CONSTRUCT SIDEWALK PER CITY OF TURLOCK STD DWG C-3. DOWEL INTO EXISTING SIDEWALK PER DETAIL 1, SHEET D5. PROTECT (E) ROOF DRAINS IN PLACE OR REPLACE IN KIND
VC	CONSTRUCT VERTICAL CURB PER CITY OF TURLOCK STD DWG C-1. DOWEL INTO EXISTING CURB PER DETAIL 1, SHEET D5
VG	CONSTRUCT VALLEY GUTTER PER CITY OF TURLOCK STD DWG C-1

LEGEND

- FDR-C RECONSTRUCTION PER DETAIL 2, SHEET D5
- 6.0" TYPE A HMA PAVEMENT OVER 6" CNS COMPACTED TO 95%
- 8.0" TYPE A HMA PAVEMENT OVER 6" CNS COMPACTED TO 95%
- 3.5" MINIMUM THICK CONCRETE OVER 6" CNS COMPACTED TO 95%
- 7.5" MINIMUM THICK CONCRETE OVER 4" AGGREGATE BASE ROCK CLASS 2 PER CITY OF TURLOCK STD DWG C-7
- 9" HMA TYPE A PAVEMENT OVER 6" CNS COMPACTED TO 95%

CONSTRUCTION NOTES

1. EXISTING DRIVEWAYS, CURB, AND GUTTER TO REMAIN UNLESS OTHERWISE NOTED ON THE PLANS.
2. STATION AND OFFSET ON CURB AND GUTTER REFERS TO A POINT ON THE FLOWLINE.
3. DETAILED RAMP AND DRIVE APPROACH GRADING IS PROVIDED ON SHEETS D8 - D37.
4. PROTECT IN PLACE ALL (E) SIDEWALK DRAINS.
5. NOT ALL SEWER LATERALS ARE SHOWN ON THE PLANS.

SCALE IN FEET
0 10 20 40 HORIZ.
0 1 2 4 VERT.

CITY OF TURLOCK
MUNICIPAL SERVICES DEPARTMENT
ROADS PROGRAM DIVISION
156 S. BROADWAY, SUITE 150
(209) 668-5520

WARNING
POWER LINES OVERHEAD

Know what's below. Call before you dig.

COPYRIGHT 2025 by PROVOST & PRITCHARD ENGINEERING GROUP, INC. ALL RIGHTS RESERVED
The firm of Provost & Pritchard Engineering Group, Inc. expressly reserves its common law copyright and other property rights in these plans. These plans are not to be reproduced, changed or copied in any form or manner whatsoever, nor are they to be assigned to any third party, without first obtaining the express written permission and consent of Provost & Pritchard Engineering Group, Inc. In the event of unauthorized reuse of these plans by any third party, the third party shall hold the firm of Provost & Pritchard Engineering Group, Inc. harmless, and shall bear the cost of Provost & Pritchard Engineering Group, Inc.'s legal fees associated with defending and enforcing these rights.

BID SET
10/30/2025

No.	REVISION	BY	DATE

DATE SIGNED:

PROFESSIONAL ENGINEER JEFFREY S. DORN No. 76749 CIVIL STATE OF CALIFORNIA

CITY OF TURLOCK
CONSTRUCTION PLANS FOR ROADS PROGRAM
CAPITAL IMPROVEMENT PROJECT
CITY PROJECT No. 23-068, PACKAGE 2

STREET PLAN

DENAIR AVE STA 45+00 - 49+00

PROVOST& PRITCHARD
455 W FIR AVENUE
CLOVIS, CA 93611-3166
PHONE (559) 449-2700
FAX (559) 449-2715
www.provostandpritchard.com

DESIGN ENGINEER: JEFF DORN
LICENSE NO: 76,749

DRAFTED BY:	CHECKED BY:
AR	JD


DATE: 10/30/2025
JOB NO: 229224001
PROJECT NO: 229224001
PHASE: 2

0 1"
ORIGINAL SCALE SHOWN IS ONE INCH. ADJUST SCALE FOR REDUCED OR ENLARGED PLANS.


SHEET C7

10 OF 99

11/6/2025 10:41 AM G:\Turlock_City of-229\229224001-2024 Road Rehab\300 CAD\342 Sheet Sets\02_Plans_Maps\C7 DENAIR AVE STA 45+00 - 49+00.dwg -Sean Long

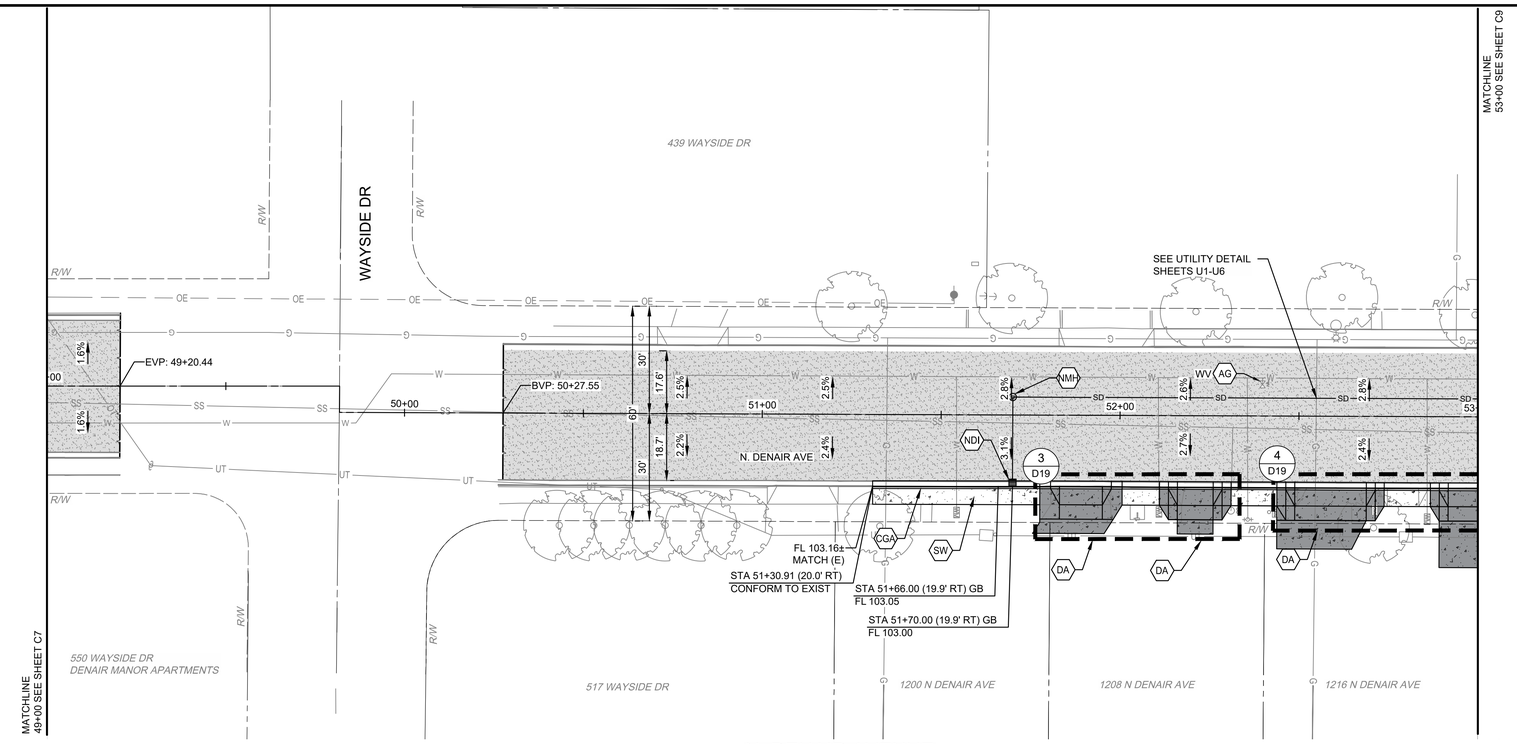

N. DENAIR AVENUE
STATIONING ALONG CENTERLINE

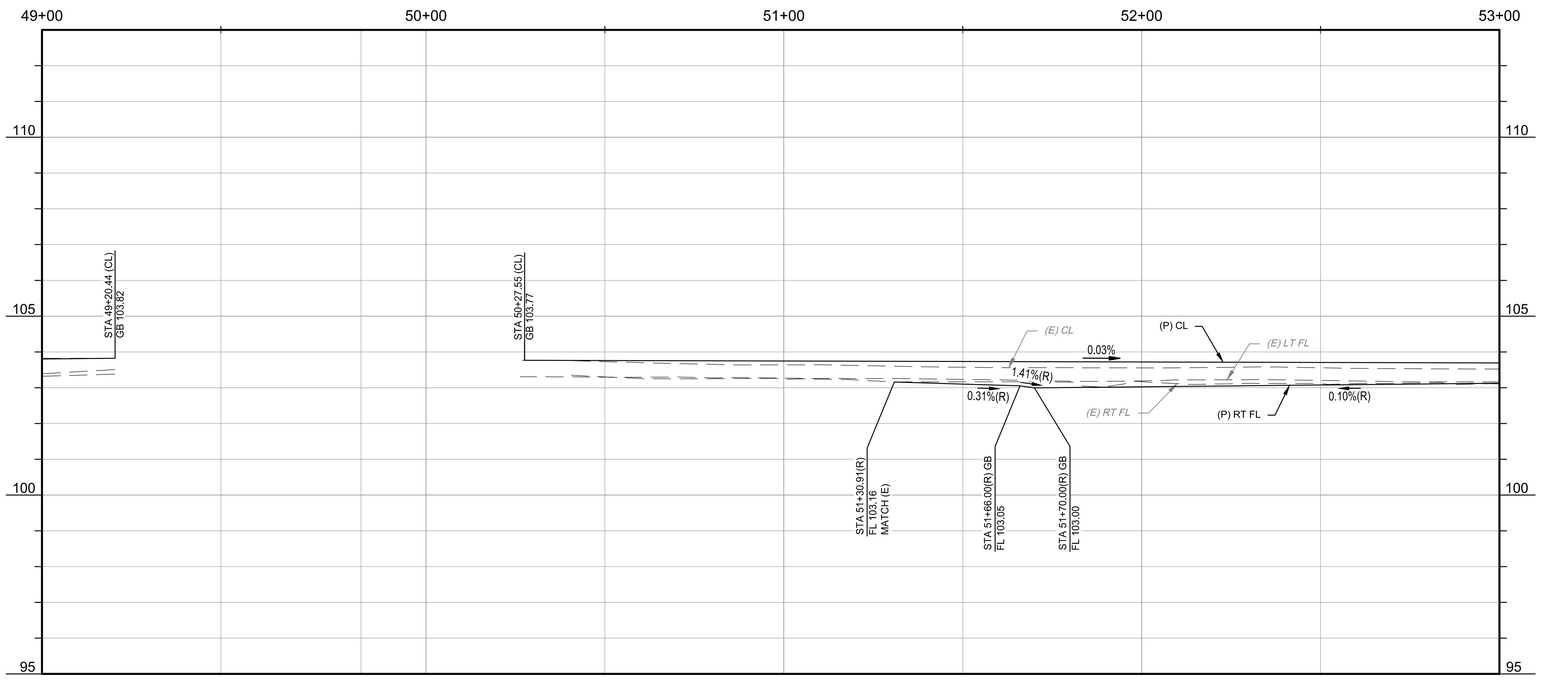

SCALE IN FEET
0 10 20 40 HORIZ.
0 1 2 4 VERT.

CITY OF TURLOCK
MUNICIPAL SERVICES DEPARTMENT
ROADS PROGRAM DIVISION
156 S. BROADWAY, SUITE 150
(209) 668-5520

WARNING
POWER LINES OVERHEAD

811 Know what's below. Call before you dig.

CONSTRUCTION CALLOUTS	
SYM	DESCRIPTION
AA	ALLEY APPROACH PER CITY OF TURLOCK STD DWG C-7
AG	ADJUST TO FINISHED GRADE
CA	COMMERCIAL/INDUSTRIAL DRIVEWAY APPROACH PER CITY OF TURLOCK STD C-8 & C-9
CGA	SAWCUT AND REMOVE (E) CURB AND GUTTER AND CONSTRUCT NEW CURB AND GUTTER PER CITY OF TURLOCK STD DWG C-1. DOWEL INTO EXISTING CURB AND GUTTER PER DETAIL 1, SHEET D5 & MODIFIED C&G AT TREES PER DETAIL 1 SHEET D7
CG	CONSTRUCT NEW CURB AND GUTTER PER CITY OF TURLOCK STD DWG C-1. DOWEL INTO EXISTING CURB AND GUTTER PER DETAIL 1, SHEET D5 & MODIFIED C&G AT TREES PER DETAIL 1 SHEET D7
CR	SAWCUT AND REMOVE (E) CURB RETURN, RAMPS, AND SIDEWALK AND CONSTRUCT NEW CURB RETURN, RAMP, AND SIDEWALK PER PROJECT SPECIFICATIONS AND SITE DETAILS
DOC	SAWCUT AND REMOVE (E) CURB AND GUTTER AND CONSTRUCT NEW DRIVE OVER CURB PER DRIVE OVER CURB DETAIL ON SHEET D7. DOWEL INTO EXISTING CURB AND GUTTER PER DETAIL 1, SHEET D5
DA	RESIDENTIAL DRIVE APPROACH PER CITY OF TURLOCK STD DWG C-5
DI	REMOVE AND REPLACE CATCH BASIN PER CITY OF TURLOCK STD SD-3 AND TR-01 DETAIL SHEETS.
DW	DETECTABLE WARNING SURFACE PER CALTRANS STD DWG SHEET A88A
MH	ADJUST MANHOLE TO FINISHED GRADE AFTER PAVING OPERATIONS PER DETAIL
NDI	CONSTRUCT CATCH BASIN PER CITY OF TURLOCK STD SD-3 AND TR-01 DETAIL SHEETS.
NMH	CONSTRUCT MANHOLE PER CITY OF TURLOCK STD S-3 AND TR-01 DETAIL SHEETS.
PP	PROTECT IN PLACE
RC	RETAINING CURB
RL	REMOVE AND RELOCATE. SEE TR-01 DETAIL IF APPLICABLE.
RT	REMOVE AND DISPOSE OF TREE, GRIND STUMP, AND REMOVE ROOTS AS NECESSARY TO CONSTRUCT SIDEWALK
SW	CONSTRUCT SIDEWALK PER CITY OF TURLOCK STD DWG C-3. DOWEL INTO EXISTING SIDEWALK PER DETAIL 1, SHEET D5. PROTECT (E) ROOF DRAINS IN PLACE OR REPLACE IN KIND
VC	CONSTRUCT VERTICAL CURB PER CITY OF TURLOCK STD DWG C-1. DOWEL INTO EXISTING CURB PER DETAIL 1, SHEET D5
VG	CONSTRUCT VALLEY GUTTER PER CITY OF TURLOCK STD DWG C-1

LEGEND

- FDR-C RECONSTRUCTION PER DETAIL 2, SHEET D5
- 6.0" TYPE A HMA PAVEMENT OVER 6" CNS COMPACTED TO 95%
- 8.0" TYPE A HMA PAVEMENT OVER 6" CNS COMPACTED TO 95%
- 3.5" MINIMUM THICK CONCRETE OVER 6" CNS COMPACTED TO 95%
- 7.5" MINIMUM THICK CONCRETE OVER 4" AGGREGATE BASE ROCK CLASS 2 PER CITY OF TURLOCK STD DWG C-7
- 9" HMA TYPE A PAVEMENT OVER 6" CNS COMPACTED TO 95%

CONSTRUCTION NOTES

1. EXISTING DRIVEWAYS, CURB, AND GUTTER TO REMAIN UNLESS OTHERWISE NOTED ON THE PLANS.
2. STATION AND OFFSET ON CURB AND GUTTER REFERS TO A POINT ON THE FLOWLINE.
3. DETAILED RAMP AND DRIVE APPROACH GRADING IS PROVIDED ON SHEETS D8 - D37.
4. PROTECT IN PLACE ALL (E) SIDEWALK DRAINS.
5. NOT ALL SEWER LATERALS ARE SHOWN ON THE PLANS.

COPYRIGHT 2025 by PROVOST & PRITCHARD ENGINEERING GROUP, INC. ALL RIGHTS RESERVED
The firm of Provost & Pritchard Engineering Group, Inc. expressly reserves its common law copyright and other property rights in these plans. These plans are not to be reproduced, changed or copied in any form or manner whatsoever, nor are they to be assigned to any third party, without first obtaining the express written permission and consent of Provost & Pritchard Engineering Group, Inc. In the event of unauthorized reuse of these plans by any third party, the third party shall hold the firm of Provost & Pritchard Engineering Group, Inc. harmless, and shall bear the cost of Provost & Pritchard Engineering Group, Inc.'s attorney fees and other expenses in litigation arising out of enforcing these rights.

BID SET
10/30/2025

No.	REVISION	BY	DATE

REGISTERED PROFESSIONAL ENGINEER JEFFREY S. DORN No. 76749 CIVIL STATE OF CALIFORNIA

DATE SIGNED:

CITY OF TURLOCK
CONSTRUCTION PLANS FOR ROADS PROGRAM
CAPITAL IMPROVEMENT PROJECT
CITY PROJECT No. 23-068, PACKAGE 2

STREET PLAN

DENAIR AVE STA 49+00 - 53+00


PROVOST& PRITCHARD
455 W FIR AVENUE
CLOVIS, CA 93611-0166
PHONE (559) 449-2700
FAX (559) 449-2715
www.provostandpritchard.com

DESIGN ENGINEER: JEFF DORN
LICENSE NO: 76,749
DRAFTED BY: AR
CHECKED BY: JD
DATE: 10/30/2025
JOB NO: 229224001
PROJECT NO: 229224001
PHASE: 2


0 1"
ORIGINAL SCALE SHOWN IS ONE INCH. ADJUST SCALE FOR REDUCED OR ENLARGED PLANS.

SHEET C8
11 OF 99

11/6/2025 10:41 AM G:\Turlock_City of-229\229224001-2024 Road Rehab\300 CAD\342 Sheet Sets\02_Plans_Maps\C9 DENAIR AVE STA 49+00 - 53+00.dwg -Sean Long

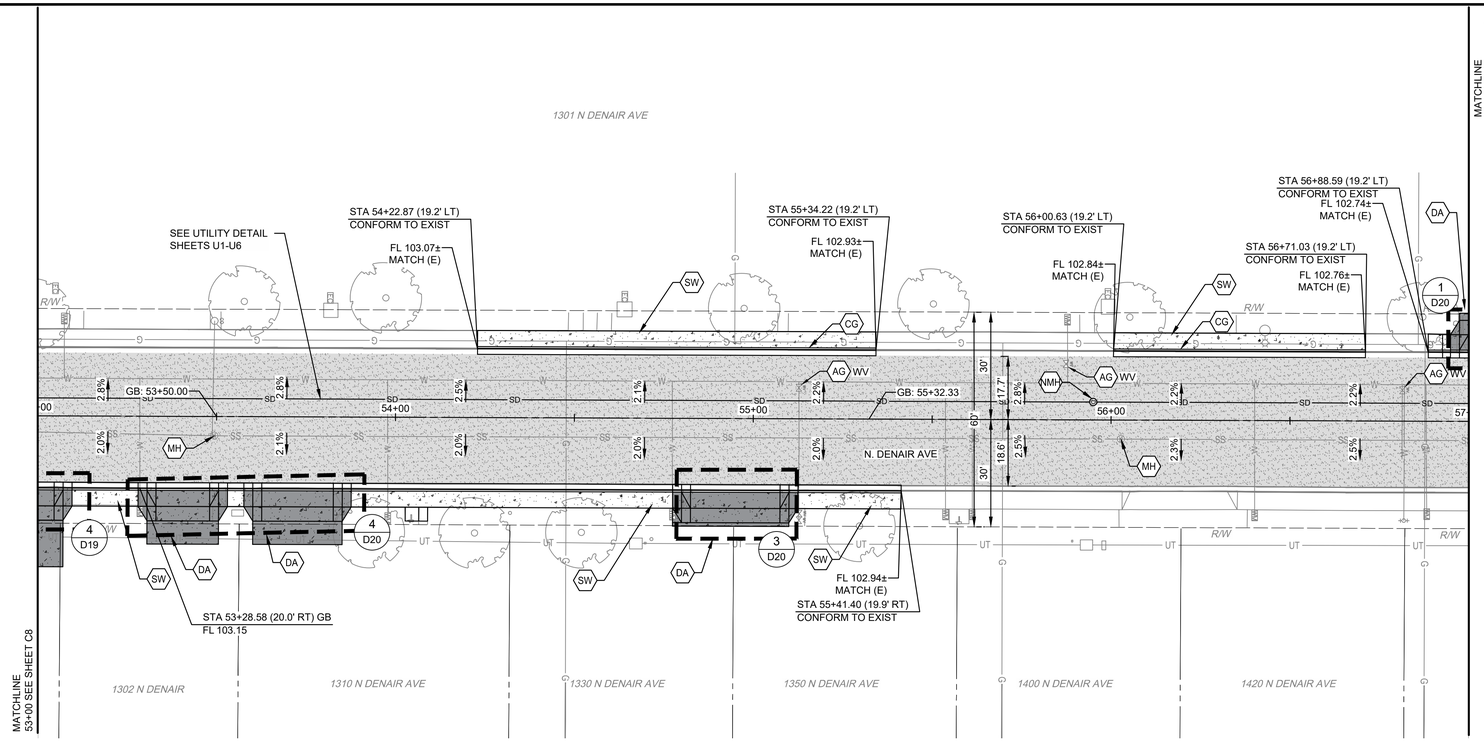

N. DENAIR AVENUE
STATIONING ALONG CENTERLINE

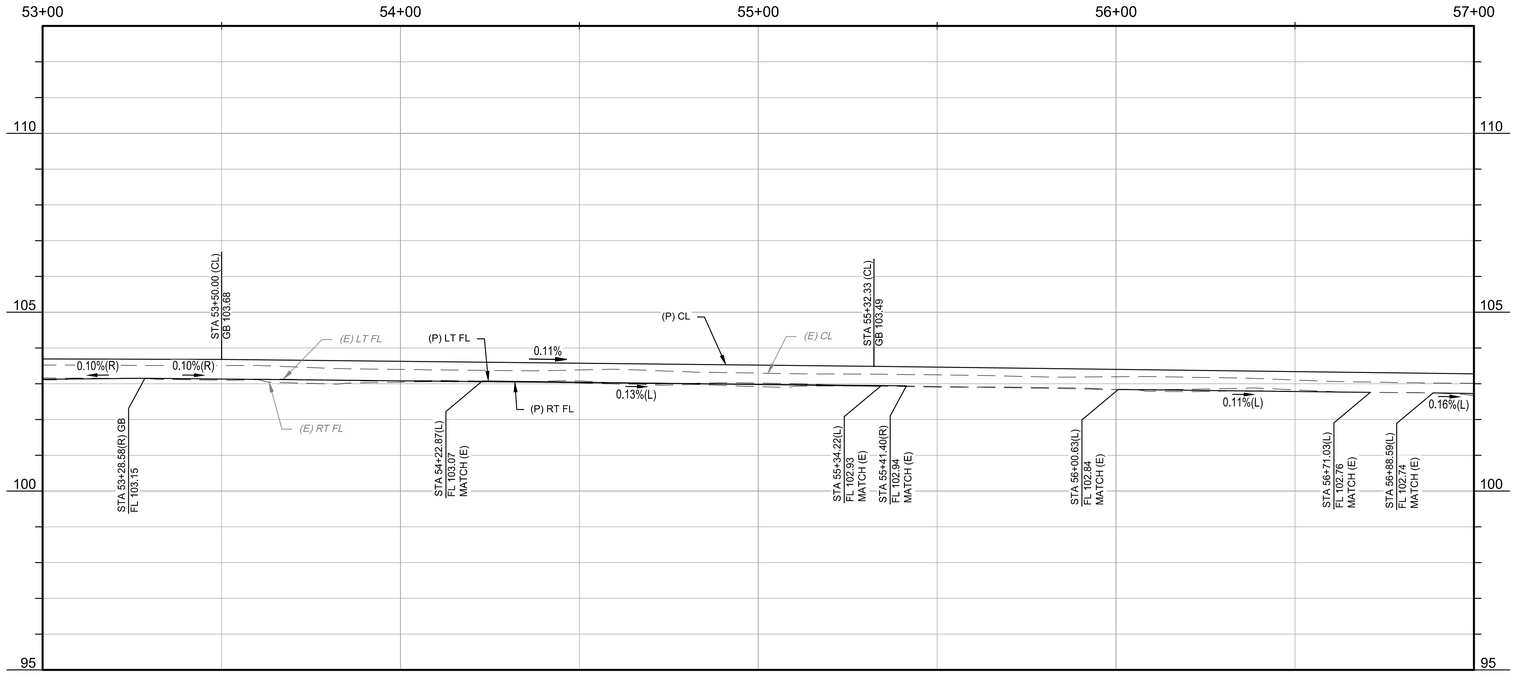

WARNING
POWER LINES
OVERHEAD

811
Know what's below.
Call before you dig.

CONSTRUCTION CALLOUTS	
SYM	DESCRIPTION
AA	ALLEY APPROACH PER CITY OF TURLOCK STD DWG C-7
AG	ADJUST TO FINISHED GRADE
CA	COMMERCIAL/INDUSTRIAL DRIVEWAY APPROACH PER CITY OF TURLOCK STD C-8 & C-9
CGA	SAWCUT AND REMOVE (E) CURB AND GUTTER AND CONSTRUCT NEW CURB AND GUTTER PER CITY OF TURLOCK STD DWG C-1. DOWEL INTO EXISTING CURB AND GUTTER PER DETAIL 1, SHEET D5 & MODIFIED C&G AT TREES PER DETAIL 1 SHEET D7
CG	CONSTRUCT NEW CURB AND GUTTER PER CITY OF TURLOCK STD DWG C-1. DOWEL INTO EXISTING CURB AND GUTTER PER DETAIL 1, SHEET D5 & MODIFIED C&G AT TREES PER DETAIL 1 SHEET D7
CR	SAWCUT AND REMOVE (E) CURB RETURN, RAMPS, AND SIDEWALK AND CONSTRUCT NEW CURB RETURN, RAMP, AND SIDEWALK PER PROJECT SPECIFICATIONS AND SITE DETAILS
DOC	SAWCUT AND REMOVE (E) CURB AND GUTTER AND CONSTRUCT NEW DRIVE OVER CURB PER DRIVE OVER CURB DETAIL ON SHEET D7. DOWEL INTO EXISTING CURB AND GUTTER PER DETAIL 1, SHEET D5
DA	RESIDENTIAL DRIVE APPROACH PER CITY OF TURLOCK STD DWG C-5
DI	REMOVE AND REPLACE CATCH BASIN PER CITY OF TURLOCK STD SD-3 AND TR-01 DETAIL SHEETS.
DW	DETECTABLE WARNING SURFACE PER CALTRANS STD DWG SHEET A88A
MH	ADJUST MANHOLE TO FINISHED GRADE AFTER PAVING OPERATIONS PER DETAIL
NDI	CONSTRUCT CATCH BASIN PER CITY OF TURLOCK STD SD-3 AND TR-01 DETAIL SHEETS.
NMH	CONSTRUCT MANHOLE PER CITY OF TURLOCK STD S-3 AND TR-01 DETAIL SHEETS.
PP	PROTECT IN PLACE
RC	RETAINING CURB
RL	REMOVE AND RELOCATE. SEE TR-01 DETAIL IF APPLICABLE.
RT	REMOVE AND DISPOSE OF TREE, GRIND STUMP, AND REMOVE ROOTS AS NECESSARY TO CONSTRUCT SIDEWALK
SW	CONSTRUCT SIDEWALK PER CITY OF TURLOCK STD DWG C-3. DOWEL INTO EXISTING SIDEWALK PER DETAIL 1, SHEET D5. PROTECT (E) ROOF DRAINS IN PLACE OR REPLACE IN KIND
VC	CONSTRUCT VERTICAL CURB PER CITY OF TURLOCK STD DWG C-1. DOWEL INTO EXISTING CURB PER DETAIL 1, SHEET D5
VG	CONSTRUCT VALLEY GUTTER PER CITY OF TURLOCK STD DWG C-1

LEGEND

- FDR-C RECONSTRUCTION PER DETAIL 2, SHEET D5
- 6.0" TYPE A HMA PAVEMENT OVER 6" CNS COMPACTED TO 95%
- 8.0" TYPE A HMA PAVEMENT OVER 6" CNS COMPACTED TO 95%
- 3.5" MINIMUM THICK CONCRETE OVER 6" CNS COMPACTED TO 95%
- 7.5" MINIMUM THICK CONCRETE OVER 4" AGGREGATE BASE ROCK CLASS 2 PER CITY OF TURLOCK STD DWG C-7
- 9" HMA TYPE A PAVEMENT OVER 6" CNS COMPACTED TO 95%

CONSTRUCTION NOTES

1. EXISTING DRIVEWAYS, CURB, AND GUTTER TO REMAIN UNLESS OTHERWISE NOTED ON THE PLANS.
2. STATION AND OFFSET ON CURB AND GUTTER REFERS TO A POINT ON THE FLOWLINE.
3. DETAILED RAMP AND DRIVE APPROACH GRADING IS PROVIDED ON SHEETS D8 - D37.
4. PROTECT IN PLACE ALL (E) SIDEWALK DRAINS.
5. NOT ALL SEWER LATERALS ARE SHOWN ON THE PLANS.

SCALE IN FEET
0 10 20 40 HORIZ.
0 1 2 4 VERT.

CITY OF TURLOCK
MUNICIPAL SERVICES DEPARTMENT
ROADS PROGRAM DIVISION
156 S. BROADWAY, SUITE 150
(209) 668-5520

COPYRIGHT 2025 by PROVOST & PRITCHARD ENGINEERING GROUP, INC. ALL RIGHTS RESERVED
The firm of Provost & Pritchard Engineering Group, Inc. expressly reserves its common law copyright and other property rights in these plans. These plans are not to be reproduced, changed or copied in any form or manner whatsoever, nor are they to be assigned to any third party, without first obtaining the express written permission and consent of Provost & Pritchard Engineering Group, Inc. In the event of unauthorized reuse of these plans by any third party, the third party shall hold the firm of Provost & Pritchard Engineering Group, Inc. harmless, and shall bear the cost of Provost & Pritchard Engineering Group, Inc.'s reasonable attorney's fees and other expenses in defending and enforcing these rights.

BID SET
10/30/2025

No.	REVISION	BY	DATE

REGISTERED PROFESSIONAL ENGINEER JEFFREY S. DORN No. 76749 CIVIL STATE OF CALIFORNIA
DATE SIGNED:

CITY OF TURLOCK
CONSTRUCTION PLANS FOR ROADS PROGRAM
CAPITAL IMPROVEMENT PROJECT
CITY PROJECT No. 23-068, PACKAGE 2


STREET PLAN

DENAIR AVE STA 53+00 - 57+00

PROVOST& PRITCHARD
455 W FIR AVENUE
CLOVIS, CA 93611-3166
PHONE (559) 449-2700
FAX (559) 449-2715
www.provostandpritchard.com

DESIGN ENGINEER: JEFF DORN
LICENSE NO: 76,749
DRAFTED BY: AR
CHECKED BY: JD
DATE: 10/30/2025
JOB NO: 229224001
PROJECT NO: 229224001
PHASE: 2
0 1"
ORIGINAL SCALE SHOWN IS ONE INCH. ADJUST SCALE FOR REDUCED OR ENLARGED PLANS.
SHEET C9
12 OF 99

11/6/2025 10:42 AM G:\Turlock_City of-229229224001-2024 Road Rehab\300 CAD\342 Sheet Sets\02_Plans_Maple\C9 DENAIR AVE STA 53+00 - 57+00.dwg -Sean Long

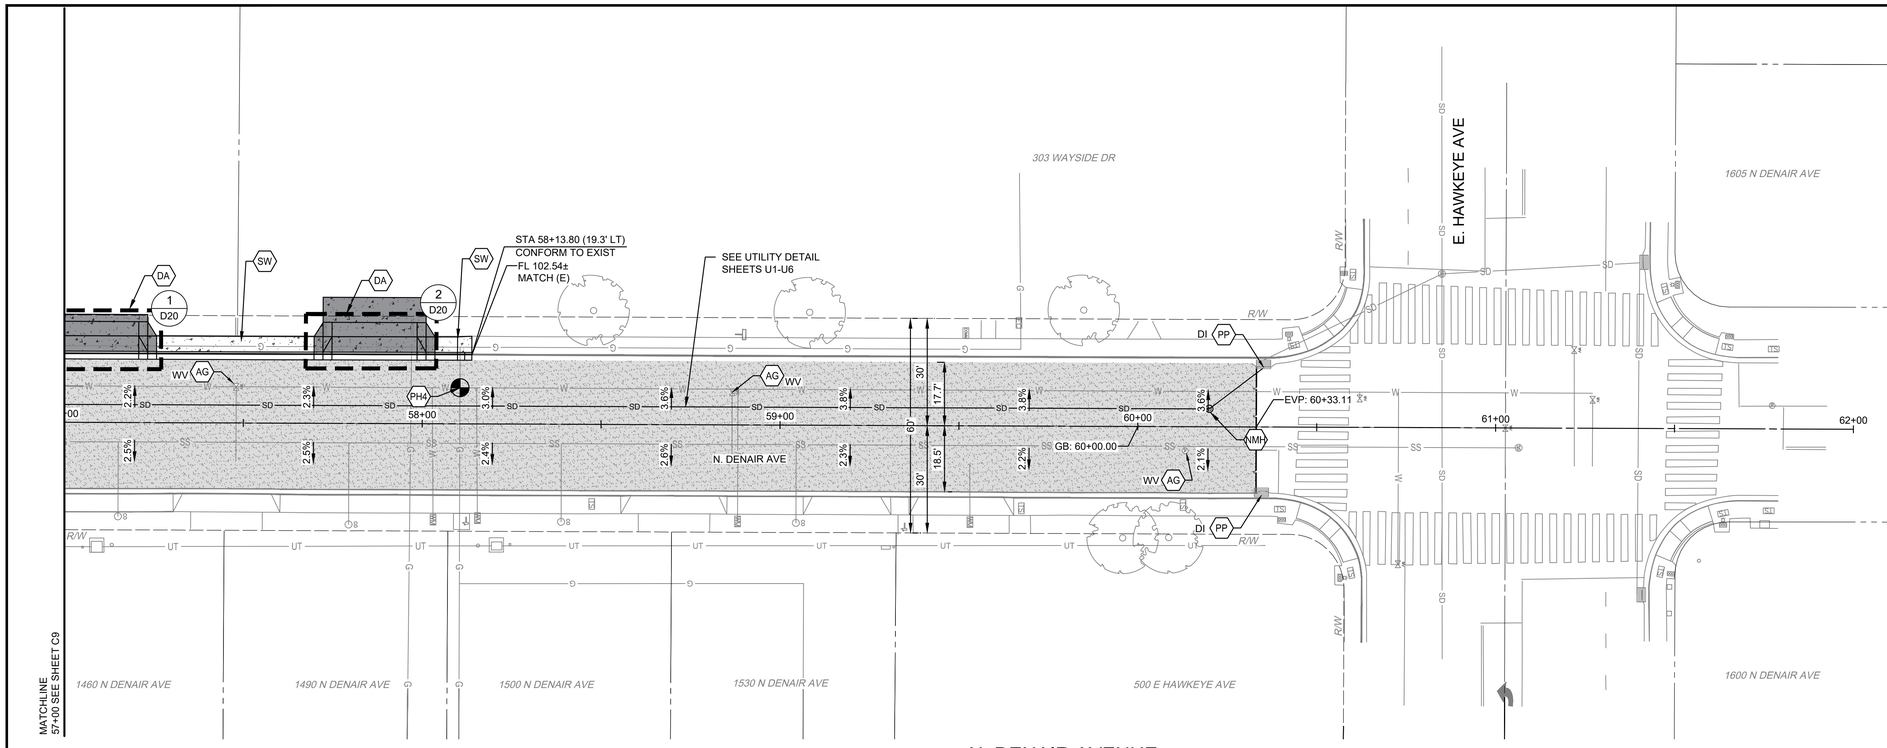

N. DENAIR AVENUE
STATIONING ALONG CENTERLINE

Turlock Pothole Report

Pothole Number	Utility	Pipe Material	Depth Top of Pipe	Pipe Diameter
PH-4	Gas	PVC	3.00'	0.5"
	Water	Unknown	4.17'	8"

WARNING
POWER LINES OVERHEAD

811 Know what's below. Call before you dig.

CONSTRUCTION CALLOUTS

SYM	DESCRIPTION
AA	ALLEY APPROACH PER CITY OF TURLOCK STD DWG C-7
AG	ADJUST TO FINISHED GRADE
CA	COMMERCIAL/INDUSTRIAL DRIVEWAY APPROACH PER CITY OF TURLOCK STD C-8 & C-9
CGA	SAWCUT AND REMOVE (E) CURB AND GUTTER AND CONSTRUCT NEW CURB AND GUTTER PER CITY OF TURLOCK STD DWG C-1. DOWEL INTO EXISTING CURB AND GUTTER PER DETAIL 1, SHEET D5 & MODIFIED C&G AT TREES PER DETAIL 1 SHEET D7
CG	CONSTRUCT NEW CURB AND GUTTER PER CITY OF TURLOCK STD DWG C-1. DOWEL INTO EXISTING CURB AND GUTTER PER DETAIL 1, SHEET D5 & MODIFIED C&G AT TREES PER DETAIL 1 SHEET D7
CR	SAWCUT AND REMOVE (E) CURB RETURN, RAMPS, AND SIDEWALK AND CONSTRUCT NEW CURB RETURN, RAMP, AND SIDEWALK PER PROJECT SPECIFICATIONS AND SITE DETAILS
DOC	SAWCUT AND REMOVE (E) CURB AND GUTTER AND CONSTRUCT NEW DRIVE OVER CURB PER DRIVE OVER CURB DETAIL ON SHEET D7. DOWEL INTO EXISTING CURB AND GUTTER PER DETAIL 1, SHEET D5
DA	RESIDENTIAL DRIVE APPROACH PER CITY OF TURLOCK STD DWG C-5
DI	REMOVE AND REPLACE CATCH BASIN PER CITY OF TURLOCK STD SD-3 AND TR-01 DETAIL SHEETS.
DW	DETECTABLE WARNING SURFACE PER CALTRANS STD DWG SHEET A88A
MH	ADJUST MANHOLE TO FINISHED GRADE AFTER PAVING OPERATIONS PER DETAIL
NDI	CONSTRUCT CATCH BASIN PER CITY OF TURLOCK STD SD-3 AND TR-01 DETAIL SHEETS.
NMH	CONSTRUCT MANHOLE PER CITY OF TURLOCK STD S-3 AND TR-01 DETAIL SHEETS.
PP	PROTECT IN PLACE
RC	RETAINING CURB
RL	REMOVE AND RELOCATE. SEE TR-01 DETAIL IF APPLICABLE.
RT	REMOVE AND DISPOSE OF TREE, GRIND STUMP, AND REMOVE ROOTS AS NECESSARY TO CONSTRUCT SIDEWALK
SW	CONSTRUCT SIDEWALK PER CITY OF TURLOCK STD DWG C-3. DOWEL INTO EXISTING SIDEWALK PER DETAIL 1, SHEET D5. PROTECT (E) ROOF DRAINS IN PLACE OR REPLACE IN KIND
VC	CONSTRUCT VERTICAL CURB PER CITY OF TURLOCK STD DWG C-1. DOWEL INTO EXISTING CURB PER DETAIL 1, SHEET D5
VG	CONSTRUCT VALLEY GUTTER PER CITY OF TURLOCK STD DWG C-1

LEGEND

- FDR-C RECONSTRUCTION PER DETAIL 2, SHEET D5
- 6.0" TYPE A HMA PAVEMENT OVER 6" CNS COMPACTED TO 95%
- 8.0" TYPE A HMA PAVEMENT OVER 6" CNS COMPACTED TO 95%
- 3.5" MINIMUM THICK CONCRETE OVER 6" CNS COMPACTED TO 95%
- 7.5" MINIMUM THICK CONCRETE OVER 4" AGGREGATE BASE ROCK CLASS 2 PER CITY OF TURLOCK STD DWG C-7
- 9" HMA TYPE A PAVEMENT OVER 6" CNS COMPACTED TO 95%

CONSTRUCTION NOTES

1. EXISTING DRIVEWAYS, CURB, AND GUTTER TO REMAIN UNLESS OTHERWISE NOTED ON THE PLANS.
2. STATION AND OFFSET ON CURB AND GUTTER REFERS TO A POINT ON THE FLOWLINE.
3. DETAILED RAMP AND DRIVE APPROACH GRADING IS PROVIDED ON SHEETS D8 - D37.
4. PROTECT IN PLACE ALL (E) SIDEWALK DRAINS.
5. NOT ALL SEWER LATERALS ARE SHOWN ON THE PLANS.

SCALE IN FEET
0 10 20 40 HORIZ.
0 1 2 4 VERT.

CITY OF TURLOCK
MUNICIPAL SERVICES DEPARTMENT
ROADS PROGRAM DIVISION
156 S. BROADWAY, SUITE 150
(209) 668-5520

COPYRIGHT 2025 by PROVOST & PRITCHARD ENGINEERING GROUP, INC. ALL RIGHTS RESERVED
The firm of Provost & Pritchard Engineering Group, Inc. expressly reserves its common law copyright and other property rights in these plans. These plans are not to be reproduced, changed or copied in any form or manner whatsoever, nor are they to be assigned to any third party, without first obtaining the express written permission and consent of Provost & Pritchard Engineering Group, Inc. In the event of unauthorized reuse of these plans by any third party, the third party shall hold the firm of Provost & Pritchard Engineering Group, Inc. harmless, and shall bear the cost of Provost & Pritchard Engineering Group, Inc.'s attorney's fees and other expenses in defending and enforcing these rights.

BID SET
10/30/2025

No.	REVISION	BY	DATE

REGISTERED PROFESSIONAL ENGINEER JEFFREY S. DORN No. 76749 CIVIL STATE OF CALIFORNIA

DATE SIGNED:

CITY OF TURLOCK
CONSTRUCTION PLANS FOR ROADS PROGRAM
CAPITAL IMPROVEMENT PROJECT
CITY PROJECT No. 23-068, PACKAGE 2


STREET PLAN


DENAIR AVE STA 57+00 - 59+80

PROVOST & PRITCHARD
455 W FIR AVENUE
CLOVIS, CA 93611-3166
PHONE (559) 449-2700
FAX (559) 449-2715
www.provostandpritchard.com

DESIGN ENGINEER: JEFF DORN
LICENSE NO: 76,749
DRAFTED BY: AR
CHECKED BY: JD
DATE: 10/30/2025
JOB NO: 229224001
PROJECT NO: 229224001
PHASE: 2
0 1"
ORIGINAL SCALE SHOWN IS ONE INCH. ADJUST SCALE FOR REDUCED OR ENLARGED PLANS.
SHEET C10
13 OF 99

11/6/2025 10:43 AM G:\Turlock_City of-229229229224001-2024 Road Rehab\300 CAD\342 Sheet Sets\02_Plans_Maps\C10 DENAIR AVE STA 57+00 - 59+80.dwg Sean Long

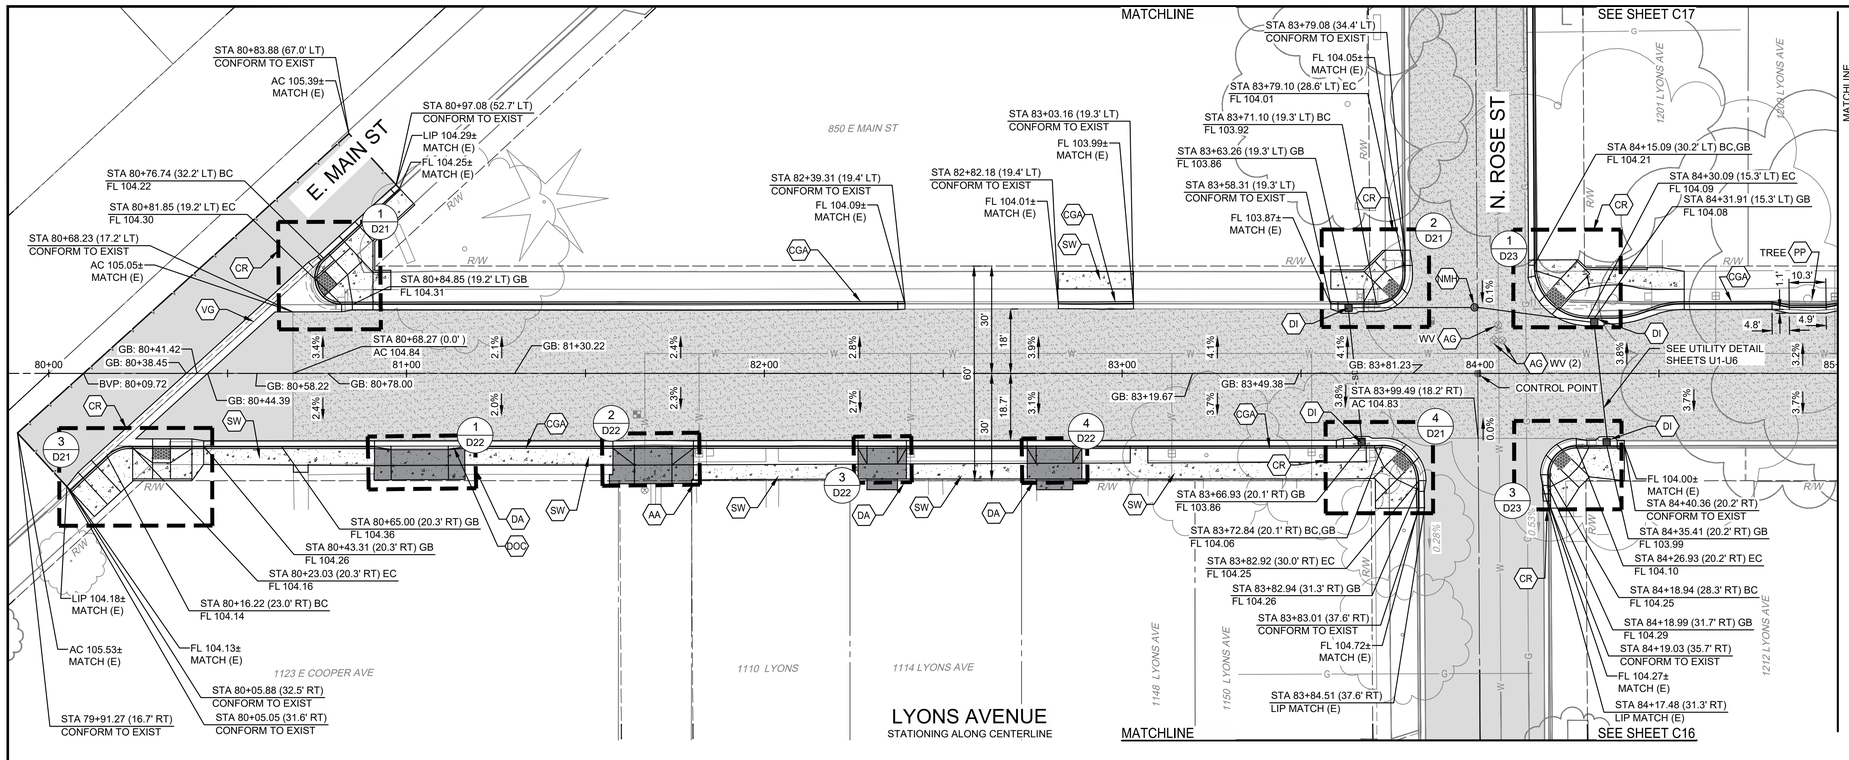

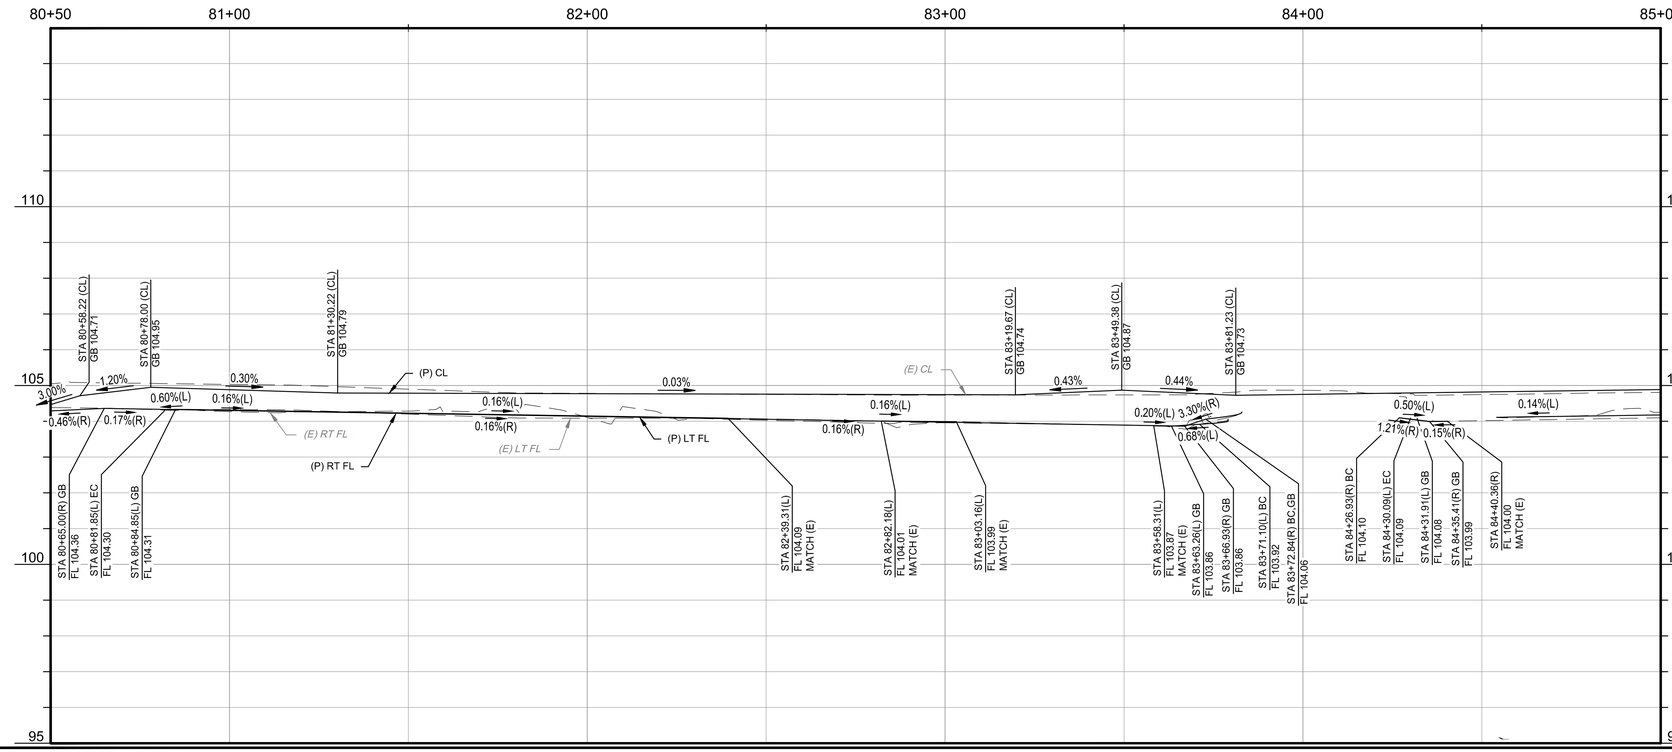

WARNING
POWER LINES OVERHEAD

811 Know what's below. Call before you dig.

CONSTRUCTION CALLOUTS	
SYM	DESCRIPTION
AA	ALLEY APPROACH PER CITY OF TURLOCK STD DWG C-7
AG	ADJUST TO FINISHED GRADE
CA	COMMERCIAL/INDUSTRIAL DRIVEWAY APPROACH PER CITY OF TURLOCK STD C-8 & C-9
CGA	SAWCUT AND REMOVE (E) CURB AND GUTTER AND CONSTRUCT NEW CURB AND GUTTER PER CITY OF TURLOCK STD DWG C-1. DOWEL INTO EXISTING CURB AND GUTTER PER DETAIL 1, SHEET D5 & MODIFIED C&G AT TREES PER DETAIL 1 SHEET D7
CG	CONSTRUCT NEW CURB AND GUTTER PER CITY OF TURLOCK STD DWG C-1. DOWEL INTO EXISTING CURB AND GUTTER PER DETAIL 1, SHEET D5 & MODIFIED C&G AT TREES PER DETAIL 1 SHEET D7
CR	SAWCUT AND REMOVE (E) CURB RETURN, RAMPS, AND SIDEWALK AND CONSTRUCT NEW CURB RETURN, RAMP, AND SIDEWALK PER PROJECT SPECIFICATIONS AND SITE DETAILS
DOC	SAWCUT AND REMOVE (E) CURB AND GUTTER AND CONSTRUCT NEW DRIVE OVER CURB PER DRIVE OVER CURB DETAIL ON SHEET D7. DOWEL INTO EXISTING CURB AND GUTTER PER DETAIL 1, SHEET D5
DA	RESIDENTIAL DRIVE APPROACH PER CITY OF TURLOCK STD DWG C-5
DI	REMOVE AND REPLACE CATCH BASIN PER CITY OF TURLOCK STD SD-3 AND TR-01 DETAIL SHEETS.
DW	DETECTABLE WARNING SURFACE PER CALTRANS STD DWG SHEET A88A
MH	ADJUST MANHOLE TO FINISHED GRADE AFTER PAVING OPERATIONS PER DETAIL
NDI	CONSTRUCT CATCH BASIN PER CITY OF TURLOCK STD SD-3 AND TR-01 DETAIL SHEETS.
NMH	CONSTRUCT MANHOLE PER CITY OF TURLOCK STD S-3 AND TR-01 DETAIL SHEETS.
PP	PROTECT IN PLACE
RC	RETAINING CURB
RL	REMOVE AND RELOCATE. SEE TR-01 DETAIL IF APPLICABLE.
RT	REMOVE AND DISPOSE OF TREE, GRIND STUMP, AND REMOVE ROOTS AS NECESSARY TO CONSTRUCT SIDEWALK
SW	CONSTRUCT SIDEWALK PER CITY OF TURLOCK STD DWG C-3. DOWEL INTO EXISTING SIDEWALK PER DETAIL 1, SHEET D5. PROTECT (E) ROOF DRAINS IN PLACE OR REPLACE IN KIND
VC	CONSTRUCT VERTICAL CURB PER CITY OF TURLOCK STD DWG C-1. DOWEL INTO EXISTING CURB PER DETAIL 1, SHEET D5
VG	CONSTRUCT VALLEY GUTTER PER CITY OF TURLOCK STD DWG C-1

LEGEND

- FDR-C RECONSTRUCTION PER DETAIL 2, SHEET D5
- 6.0" TYPE A HMA PAVEMENT OVER 6" CNS COMPACTED TO 95%
- 8.0" TYPE A HMA PAVEMENT OVER 6" CNS COMPACTED TO 95%
- 3.5" MINIMUM THICK CONCRETE OVER 6" CNS COMPACTED TO 95%
- 7.5" MINIMUM THICK CONCRETE OVER 4" AGGREGATE BASE ROCK CLASS 2 PER CITY OF TURLOCK STD DWG C-7
- 9" HMA TYPE A PAVEMENT OVER 6" CNS COMPACTED TO 95%

CONSTRUCTION NOTES

1. EXISTING DRIVEWAYS, CURB, AND GUTTER TO REMAIN UNLESS OTHERWISE NOTED ON THE PLANS.
2. STATION AND OFFSET ON CURB AND GUTTER REFERS TO A POINT ON THE FLOWLINE.
3. DETAILED RAMP AND DRIVE APPROACH GRADING IS PROVIDED ON SHEETS D8 - D37.
4. PROTECT IN PLACE ALL (E) SIDEWALK DRAINS.
5. NOT ALL SEWER LATERALS ARE SHOWN ON THE PLANS.

SCALE IN FEET
0 10 20 40 HORIZ.
0 1 2 4 VERT.

CITY OF TURLOCK INC. 1908

CITY OF TURLOCK
MUNICIPAL SERVICES DEPARTMENT
ROADS PROGRAM DIVISION
156 S. BROADWAY, SUITE 150
(209) 668-5520

COPYRIGHT 2025 by PROVOST & PRITCHARD ENGINEERING GROUP, INC. ALL RIGHTS RESERVED
The firm of Provost & Pritchard Engineering Group, Inc. expressly reserves its common law copyright and other property rights in these plans. These plans are not to be reproduced, changed or copied in any manner whatsoever, nor are they to be assigned to any third party, without first obtaining the express written permission and consent of Provost & Pritchard Engineering Group, Inc. In the event of unauthorized reuse of these plans by any third party, the third party shall hold the firm of Provost & Pritchard Engineering Group, Inc. harmless, and shall bear the cost of Provost & Pritchard Engineering Group, Inc.'s attorney's fees and other expenses in defending and enforcing these rights.

No.	REVISION	BY	DATE

BID SET
10/30/2025

PROVOST & PRITCHARD
455 W FIR AVENUE
CLOVIS, CA 93611-9166
PHONE (559) 449-2700
FAX (559) 449-2715
www.provostandpritchard.com

DESIGN ENGINEER: JEFF DORN
LICENSE NO: 76,749
DATE SIGNED:

DRAFTED BY:	CHECKED BY:
AR	JD

DATE: 10/30/2025
JOB NO: 229224001
PROJECT NO: 229224001
PHASE: 2

0 1"
ORIGINAL SCALE SHOWN IS ONE INCH. ADJUST SCALE FOR REDUCED OR ENLARGED PLANS.


CITY OF TURLOCK
CONSTRUCTION PLANS FOR ROADS PROGRAM
CAPITAL IMPROVEMENT PROJECT
CITY PROJECT No. 23-068, PACKAGE 2

STREET PLAN

LYONS AVE STA 80+50 - 85+00

SHEET C11
14 OF 99

11/6/2025 10:44 AM G:\Turlock_City of-229224001-2024 Road Rehab\300 CAD\342 Sheet Sets\02_Plans_Maps\C11 LYONS AVE STA 80+50 - 85+00.dwg -Sean Long

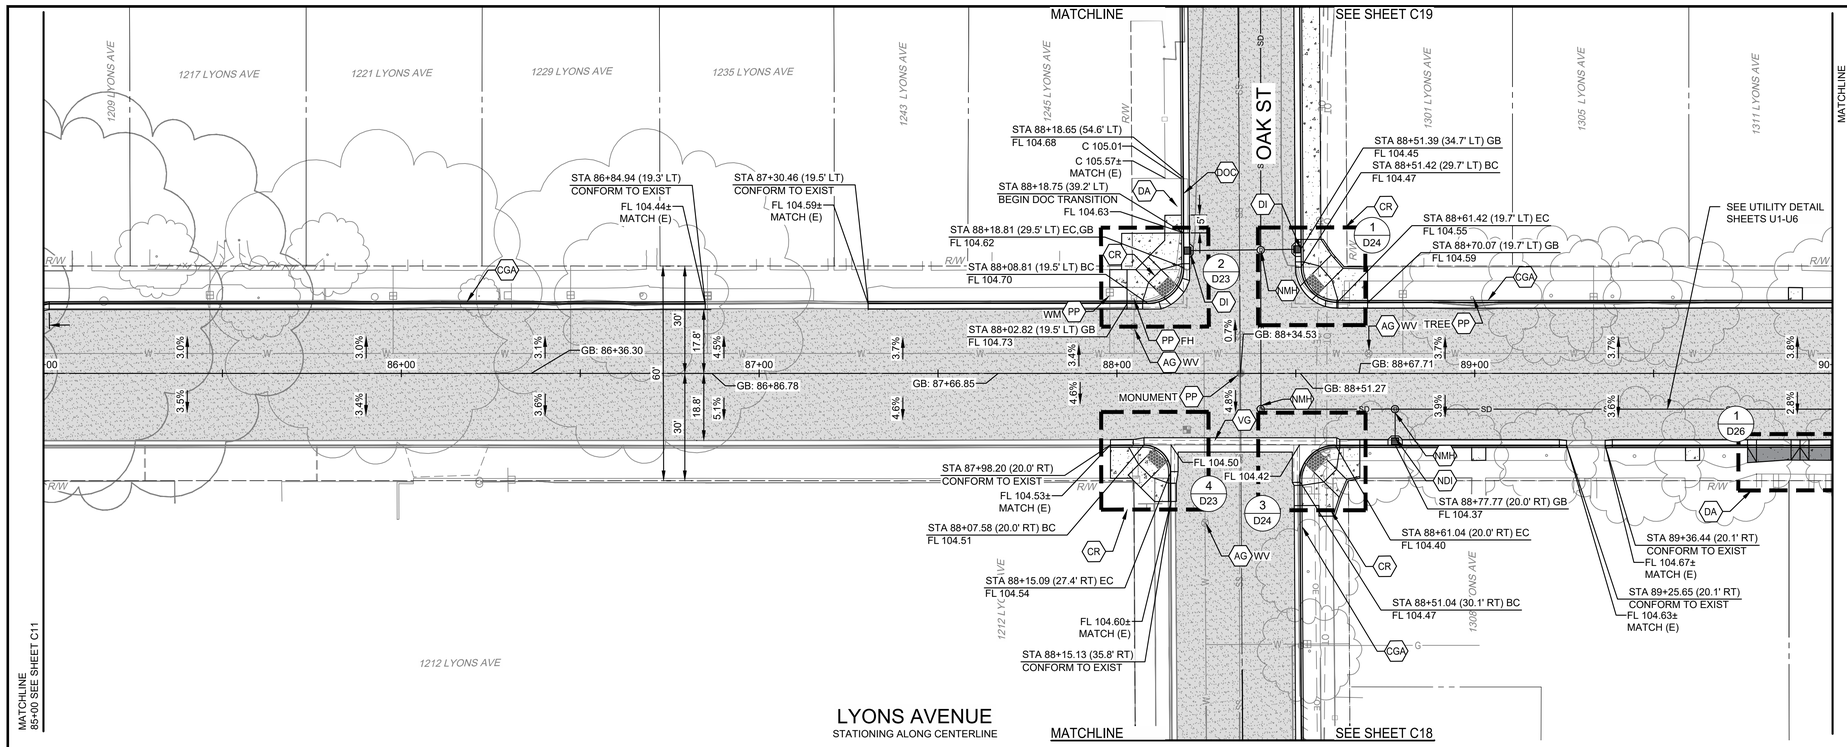

WARNING
POWER LINES OVERHEAD

811 Know what's below. Call before you dig.

COPYRIGHT 2025 by PROVOST & PRITCHARD ENGINEERING GROUP, INC. ALL RIGHTS RESERVED
The firm of Provost & Pritchard Engineering Group, Inc. expressly reserves its common law copyright and other property rights in these plans. These plans are not to be reproduced, changed or copied in any manner whatsoever, nor are they to be assigned to any third party, without first obtaining the express written permission and consent of Provost & Pritchard Engineering Group, Inc. In the event of unauthorized reuse of these plans by any third party, the third party shall hold the firm of Provost & Pritchard Engineering Group, Inc. harmless, and shall bear the cost of Provost & Pritchard Engineering Group, Inc.'s attorney's fees and other expenses in defending and enforcing these rights.

CONSTRUCTION CALLOUTS

SYM	DESCRIPTION
AA	ALLEY APPROACH PER CITY OF TURLOCK STD DWG C-7
AG	ADJUST TO FINISHED GRADE
CA	COMMERCIAL/INDUSTRIAL DRIVEWAY APPROACH PER CITY OF TURLOCK STD C-8 & C-9
CGA	SAWCUT AND REMOVE (E) CURB AND GUTTER AND CONSTRUCT NEW CURB AND GUTTER PER CITY OF TURLOCK STD DWG C-1. DOWEL INTO EXISTING CURB AND GUTTER PER DETAIL 1, SHEET D5 & MODIFIED C&G AT TREES PER DETAIL 1 SHEET D7
CG	CONSTRUCT NEW CURB AND GUTTER PER CITY OF TURLOCK STD DWG C-1. DOWEL INTO EXISTING CURB AND GUTTER PER DETAIL 1, SHEET D5 & MODIFIED C&G AT TREES PER DETAIL 1 SHEET D7
CR	SAWCUT AND REMOVE (E) CURB RETURN, RAMPS, AND SIDEWALK AND CONSTRUCT NEW CURB RETURN, RAMP, AND SIDEWALK PER PROJECT SPECIFICATIONS AND SITE DETAILS
DOC	SAWCUT AND REMOVE (E) CURB AND GUTTER AND CONSTRUCT NEW DRIVE OVER CURB PER DRIVE OVER CURB DETAIL ON SHEET D7. DOWEL INTO EXISTING CURB AND GUTTER PER DETAIL 1, SHEET D5
DA	RESIDENTIAL DRIVE APPROACH PER CITY OF TURLOCK STD DWG C-5
DI	REMOVE AND REPLACE CATCH BASIN PER CITY OF TURLOCK STD SD-3 AND TR-01 DETAIL SHEETS.
DW	DETECTABLE WARNING SURFACE PER CALTRANS STD DWG SHEET A88A
MH	ADJUST MANHOLE TO FINISHED GRADE AFTER PAVING OPERATIONS PER DETAIL
NDI	CONSTRUCT CATCH BASIN PER CITY OF TURLOCK STD SD-3 AND TR-01 DETAIL SHEETS.
NMH	CONSTRUCT MANHOLE PER CITY OF TURLOCK STD S-3 AND TR-01 DETAIL SHEETS.
PP	PROTECT IN PLACE
RC	RETAINING CURB
RL	REMOVE AND RELOCATE. SEE TR-01 DETAIL IF APPLICABLE.
RT	REMOVE AND DISPOSE OF TREE, GRIND STUMP, AND REMOVE ROOTS AS NECESSARY TO CONSTRUCT SIDEWALK
SW	CONSTRUCT SIDEWALK PER CITY OF TURLOCK STD DWG C-3. DOWEL INTO EXISTING SIDEWALK PER DETAIL 1, SHEET D5. PROTECT (E) ROOF DRAINS IN PLACE OR REPLACE IN KIND
VC	CONSTRUCT VERTICAL CURB PER CITY OF TURLOCK STD DWG C-1. DOWEL INTO EXISTING CURB PER DETAIL 1, SHEET D5
VG	CONSTRUCT VALLEY GUTTER PER CITY OF TURLOCK STD DWG C-1

LEGEND

- FDR-C RECONSTRUCTION PER DETAIL 2, SHEET D5
- 6.0" TYPE A HMA PAVEMENT OVER 6" CNS COMPACTED TO 95%
- 8.0" TYPE A HMA PAVEMENT OVER 6" CNS COMPACTED TO 95%
- 3.5" MINIMUM THICK CONCRETE OVER 6" CNS COMPACTED TO 95%
- 7.5" MINIMUM THICK CONCRETE OVER 4" AGGREGATE BASE ROCK CLASS 2 PER CITY OF TURLOCK STD DWG C-7
- 9" HMA TYPE A PAVEMENT OVER 6" CNS COMPACTED TO 95%

CONSTRUCTION NOTES

1. EXISTING DRIVEWAYS, CURB, AND GUTTER TO REMAIN UNLESS OTHERWISE NOTED ON THE PLANS.
2. STATION AND OFFSET ON CURB AND GUTTER REFERS TO A POINT ON THE FLOWLINE.
3. DETAILED RAMP AND DRIVE APPROACH GRADING IS PROVIDED ON SHEETS D8 - D37.
4. PROTECT IN PLACE ALL (E) SIDEWALK DRAINS.
5. NOT ALL SEWER LATERALS ARE SHOWN ON THE PLANS.

SCALE IN FEET
0 10 20 40 HORIZ.
0 1 2 4 VERT.

CITY OF TURLOCK INC. 1908

CITY OF TURLOCK
MUNICIPAL SERVICES DEPARTMENT
ROADS PROGRAM DIVISION
156 S. BROADWAY, SUITE 150
(209) 668-5520

No.	REVISION	BY	DATE

BID SET
10/30/2025

DATE SIGNED: _____

REGISTERED PROFESSIONAL ENGINEER JEFFREY S. DORN No. 76749 CIVIL STATE OF CALIFORNIA

CITY OF TURLOCK
CONSTRUCTION PLANS FOR ROADS PROGRAM
CAPITAL IMPROVEMENT PROJECT
CITY PROJECT No. 23-068, PACKAGE 2

STREET PLAN

LYONS AVE STA 85+00 - 90+00

PROVOST& PRITCHARD
455 W FIR AVENUE
CLOVIS, CA 93611-3166
PHONE (559) 449-2700
FAX (559) 449-2715
www.provostandpritchard.com

DESIGN ENGINEER: JEFF DORN
LICENSE NO: 76,749

DRAFTED BY:	CHECKED BY:
AR	JD


DATE: 10/30/2025
JOB NO: 229224001
PROJECT NO: 229224001
PHASE: 2

0 1"
ORIGINAL SCALE SHOWN IS ONE INCH. ADJUST SCALE FOR REDUCED OR ENLARGED PLANS.

SHEET C12

15 OF 99

11/6/2025 10:45 AM G:\Turlock_City of-229\229224001-2024 Road Rehab\300 CAD\342 Sheet Sets\02_Plans_Map\C12 LYONS AVE STA 85+00 - 90+00.dwg -Sean Long

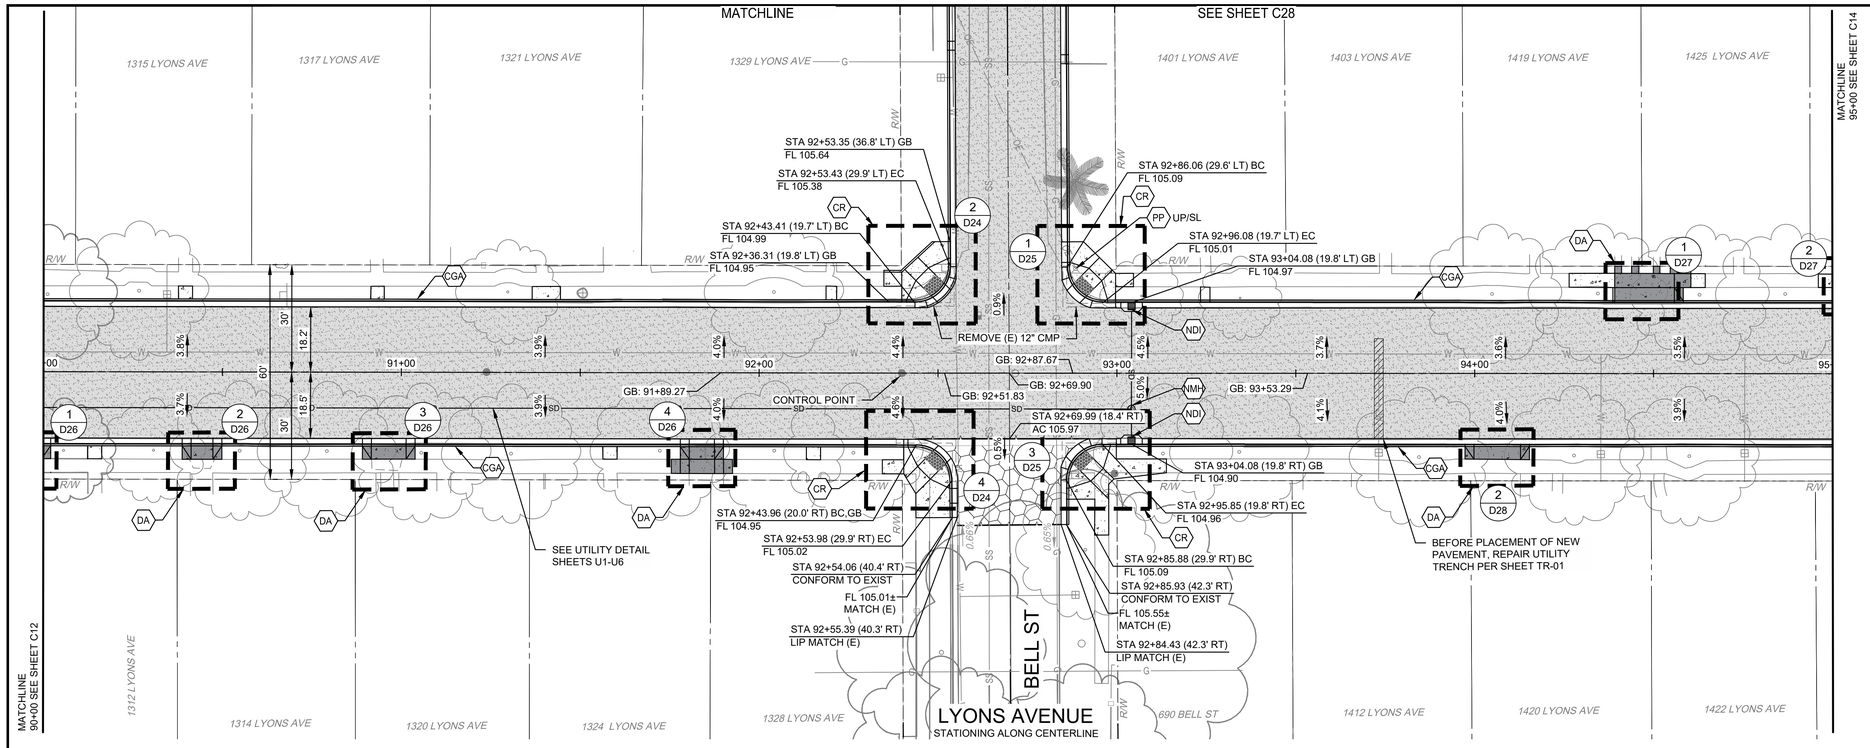

WARNING
POWER LINES OVERHEAD

811 Know what's below. Call before you dig.

CONSTRUCTION CALLOUTS	
SYM	DESCRIPTION
AA	ALLEY APPROACH PER CITY OF TURLOCK STD DWG C-7
AG	ADJUST TO FINISHED GRADE
CA	COMMERCIAL/INDUSTRIAL DRIVEWAY APPROACH PER CITY OF TURLOCK STD C-8 & C-9
CGA	SAWCUT AND REMOVE (E) CURB AND GUTTER AND CONSTRUCT NEW CURB AND GUTTER PER CITY OF TURLOCK STD DWG C-1. DOWEL INTO EXISTING CURB AND GUTTER PER DETAIL 1, SHEET D5 & MODIFIED C&G AT TREES PER DETAIL 1 SHEET D7
CG	CONSTRUCT NEW CURB AND GUTTER PER CITY OF TURLOCK STD DWG C-1. DOWEL INTO EXISTING CURB AND GUTTER PER DETAIL 1, SHEET D5 & MODIFIED C&G AT TREES PER DETAIL 1 SHEET D7
CR	SAWCUT AND REMOVE (E) CURB RETURN, RAMPS, AND SIDEWALK AND CONSTRUCT NEW CURB RETURN, RAMP, AND SIDEWALK PER PROJECT SPECIFICATIONS AND SITE DETAILS
DOC	SAWCUT AND REMOVE (E) CURB AND GUTTER AND CONSTRUCT NEW DRIVE OVER CURB PER DRIVE OVER CURB DETAIL ON SHEET D7. DOWEL INTO EXISTING CURB AND GUTTER PER DETAIL 1, SHEET D5
DA	RESIDENTIAL DRIVE APPROACH PER CITY OF TURLOCK STD DWG C-5
DI	REMOVE AND REPLACE CATCH BASIN PER CITY OF TURLOCK STD SD-3 AND TR-01 DETAIL SHEETS.
DW	DETECTABLE WARNING SURFACE PER CALTRANS STD DWG SHEET A88A
MH	ADJUST MANHOLE TO FINISHED GRADE AFTER PAVING OPERATIONS PER DETAIL
NDI	CONSTRUCT CATCH BASIN PER CITY OF TURLOCK STD SD-3 AND TR-01 DETAIL SHEETS.
NMH	CONSTRUCT MANHOLE PER CITY OF TURLOCK STD S-3 AND TR-01 DETAIL SHEETS.
PP	PROTECT IN PLACE
RC	RETAINING CURB
RL	REMOVE AND RELOCATE. SEE TR-01 DETAIL IF APPLICABLE.
RT	REMOVE AND DISPOSE OF TREE, GRIND STUMP, AND REMOVE ROOTS AS NECESSARY TO CONSTRUCT SIDEWALK
SW	CONSTRUCT SIDEWALK PER CITY OF TURLOCK STD DWG C-3. DOWEL INTO EXISTING SIDEWALK PER DETAIL 1, SHEET D5. PROTECT (E) ROOF DRAINS IN PLACE OR REPLACE IN KIND
VC	CONSTRUCT VERTICAL CURB PER CITY OF TURLOCK STD DWG C-1. DOWEL INTO EXISTING CURB PER DETAIL 1, SHEET D5
VG	CONSTRUCT VALLEY GUTTER PER CITY OF TURLOCK STD DWG C-1

LEGEND

- FDR-C RECONSTRUCTION PER DETAIL 2, SHEET D5
- 6.0" TYPE A HMA PAVEMENT OVER 6" CNS COMPACTED TO 95%
- 8.0" TYPE A HMA PAVEMENT OVER 6" CNS COMPACTED TO 95%
- 3.5" MINIMUM THICK CONCRETE OVER 6" CNS COMPACTED TO 95%
- 7.5" MINIMUM THICK CONCRETE OVER 4" AGGREGATE BASE ROCK CLASS 2 PER CITY OF TURLOCK STD DWG C-7
- 9" HMA TYPE A PAVEMENT OVER 6" CNS COMPACTED TO 95%

CONSTRUCTION NOTES

1. EXISTING DRIVEWAYS, CURB, AND GUTTER TO REMAIN UNLESS OTHERWISE NOTED ON THE PLANS.
2. STATION AND OFFSET ON CURB AND GUTTER REFERS TO A POINT ON THE FLOWLINE.
3. DETAILED RAMP AND DRIVE APPROACH GRADING IS PROVIDED ON SHEETS D8 - D37.
4. PROTECT IN PLACE ALL (E) SIDEWALK DRAINS.
5. NOT ALL SEWER LATERALS ARE SHOWN ON THE PLANS.

SCALE IN FEET
0 10 20 40 HORIZ.
0 1 2 4 VERT.

CITY OF TURLOCK
MUNICIPAL SERVICES DEPARTMENT
ROADS PROGRAM DIVISION
156 S. BROADWAY, SUITE 150
(209) 668-5520

COPYRIGHT 2025 by PROVOST & PRITCHARD ENGINEERING GROUP, INC. ALL RIGHTS RESERVED
The firm of Provost & Pritchard Engineering Group, Inc. expressly reserves its common law copyright and other property rights in these plans. These plans are not to be reproduced, changed or copied in any form or manner whatsoever, nor are they to be assigned to any third party, without first obtaining the express written permission and consent of Provost & Pritchard Engineering Group, Inc. In the event of unauthorized reuse of these plans by any third party, the third party shall hold the firm of Provost & Pritchard Engineering Group, Inc. harmless, and shall bear the cost of Provost & Pritchard Engineering Group, Inc.'s legal fees incurred in defending and enforcing these rights.

No.	REVISION	BY	DATE

BID SET
10/30/2025

REGISTERED PROFESSIONAL ENGINEER JEFFREY S. DORN No. 76749 CIVIL STATE OF CALIFORNIA

DATE SIGNED:

CITY OF TURLOCK
CONSTRUCTION PLANS FOR ROADS PROGRAM
CAPITAL IMPROVEMENT PROJECT
CITY PROJECT No. 23-068, PACKAGE 2


STREET PLAN

LYONS AVE STA 90+00 - 95+00

PROVOST& PRITCHARD
455 W FIR AVENUE
CLOVIS, CA 93611-3166
PHONE (559) 449-2700
FAX (559) 449-2715
www.provostandpritchard.com

DESIGN ENGINEER: JEFF DORN
LICENSE NO: 76,749
DRAFTED BY: AR | CHECKED BY: JD
DATE: 10/30/2025
JOB NO: 229224001
PROJECT NO: 229224001
PHASE: 2
0 1"
ORIGINAL SCALE SHOWN IS ONE INCH. ADJUST SCALE FOR REDUCED OR ENLARGED PLANS.
SHEET C13
16 OF 99

11/6/2025 10:45 AM G:\Turlock_City of-229229224001-2024 Road Rehab\300 CAD\342 Sheet Sets\02_Plans_Maps\C13 LYONS AVE STA 90+00 - 95+00.dwg -Sean Long

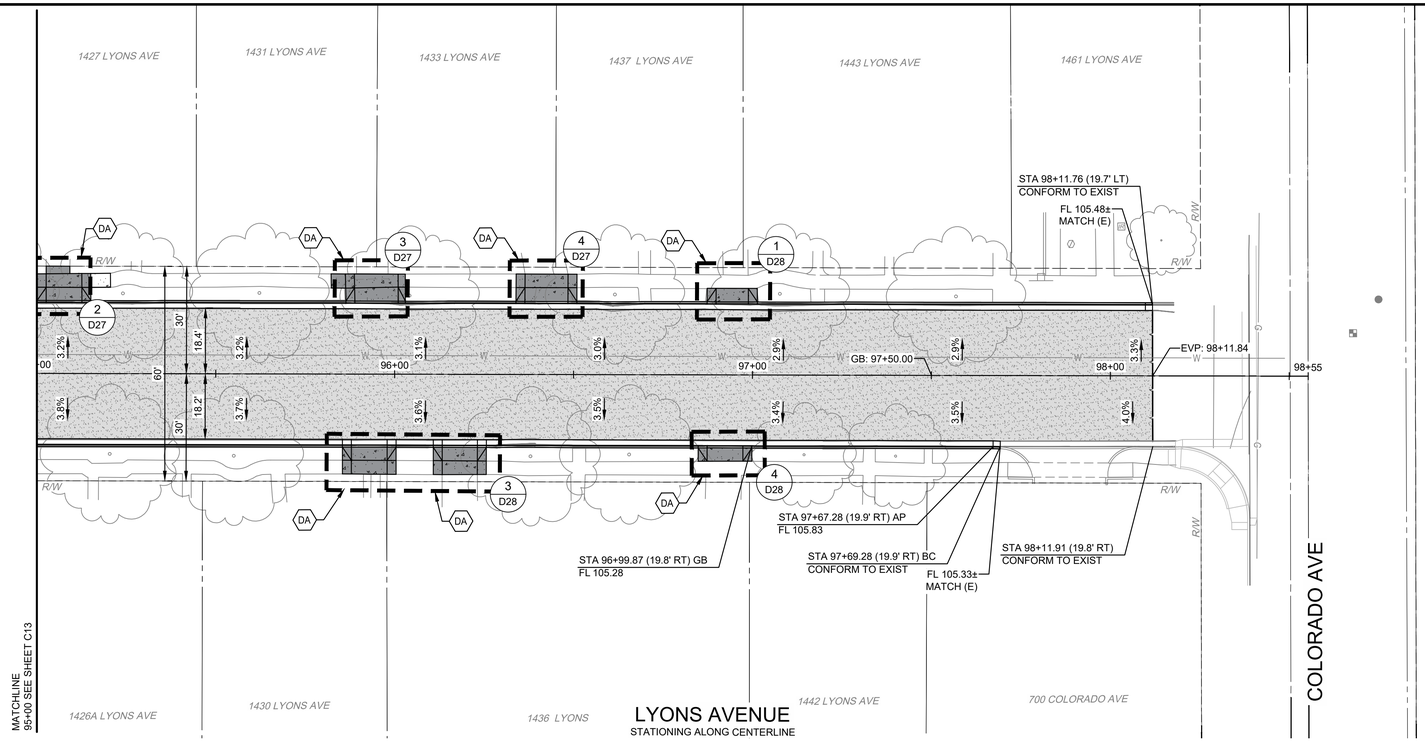

WARNING
POWER LINES OVERHEAD

811 Know what's below. Call before you dig.

CONSTRUCTION CALLOUTS	
SYM	DESCRIPTION
AA	ALLEY APPROACH PER CITY OF TURLOCK STD DWG C-7
AG	ADJUST TO FINISHED GRADE
CA	COMMERCIAL/INDUSTRIAL DRIVEWAY APPROACH PER CITY OF TURLOCK STD C-8 & C-9
CGA	SAWCUT AND REMOVE (E) CURB AND GUTTER AND CONSTRUCT NEW CURB AND GUTTER PER CITY OF TURLOCK STD DWG C-1. DOWEL INTO EXISTING CURB AND GUTTER PER DETAIL 1, SHEET D5 & MODIFIED C&G AT TREES PER DETAIL 1 SHEET D7
CG	CONSTRUCT NEW CURB AND GUTTER PER CITY OF TURLOCK STD DWG C-1. DOWEL INTO EXISTING CURB AND GUTTER PER DETAIL 1, SHEET D5 & MODIFIED C&G AT TREES PER DETAIL 1 SHEET D7
CR	SAWCUT AND REMOVE (E) CURB RETURN, RAMPS, AND SIDEWALK AND CONSTRUCT NEW CURB RETURN, RAMP, AND SIDEWALK PER PROJECT SPECIFICATIONS AND SITE DETAILS
DOC	SAWCUT AND REMOVE (E) CURB AND GUTTER AND CONSTRUCT NEW DRIVE OVER CURB PER DRIVE OVER CURB DETAIL ON SHEET D7. DOWEL INTO EXISTING CURB AND GUTTER PER DETAIL 1, SHEET D5
DA	RESIDENTIAL DRIVE APPROACH PER CITY OF TURLOCK STD DWG C-5
DI	REMOVE AND REPLACE CATCH BASIN PER CITY OF TURLOCK STD SD-3 AND TR-01 DETAIL SHEETS.
DW	DETECTABLE WARNING SURFACE PER CALTRANS STD DWG SHEET A88A
MH	ADJUST MANHOLE TO FINISHED GRADE AFTER PAVING OPERATIONS PER DETAIL
NDI	CONSTRUCT CATCH BASIN PER CITY OF TURLOCK STD SD-3 AND TR-01 DETAIL SHEETS.
NMH	CONSTRUCT MANHOLE PER CITY OF TURLOCK STD S-3 AND TR-01 DETAIL SHEETS.
PP	PROTECT IN PLACE
RC	RETAINING CURB
RL	REMOVE AND RELOCATE. SEE TR-01 DETAIL IF APPLICABLE.
RT	REMOVE AND DISPOSE OF TREE, GRIND STUMP, AND REMOVE ROOTS AS NECESSARY TO CONSTRUCT SIDEWALK
SW	CONSTRUCT SIDEWALK PER CITY OF TURLOCK STD DWG C-3. DOWEL INTO EXISTING SIDEWALK PER DETAIL 1, SHEET D5. PROTECT (E) ROOF DRAINS IN PLACE OR REPLACE IN KIND
VC	CONSTRUCT VERTICAL CURB PER CITY OF TURLOCK STD DWG C-1. DOWEL INTO EXISTING CURB PER DETAIL 1, SHEET D5
VG	CONSTRUCT VALLEY GUTTER PER CITY OF TURLOCK STD DWG C-1

LEGEND

- FDR-C RECONSTRUCTION PER DETAIL 2, SHEET D5
- 6.0" TYPE A HMA PAVEMENT OVER 6" CNS COMPACTED TO 95%
- 8.0" TYPE A HMA PAVEMENT OVER 6" CNS COMPACTED TO 95%
- 3.5" MINIMUM THICK CONCRETE OVER 6" CNS COMPACTED TO 95%
- 7.5" MINIMUM THICK CONCRETE OVER 4" AGGREGATE BASE ROCK CLASS 2 PER CITY OF TURLOCK STD DWG C-7
- 9" HMA TYPE A PAVEMENT OVER 6" CNS COMPACTED TO 95%

CONSTRUCTION NOTES

1. EXISTING DRIVEWAYS, CURB, AND GUTTER TO REMAIN UNLESS OTHERWISE NOTED ON THE PLANS.
2. STATION AND OFFSET ON CURB AND GUTTER REFERS TO A POINT ON THE FLOWLINE.
3. DETAILED RAMP AND DRIVE APPROACH GRADING IS PROVIDED ON SHEETS D8 - D37.
4. PROTECT IN PLACE ALL (E) SIDEWALK DRAINS.
5. NOT ALL SEWER LATERALS ARE SHOWN ON THE PLANS.

SCALE IN FEET
0 10 20 40 HORIZ.
0 1 2 4 VERT.

CITY OF TURLOCK
MUNICIPAL SERVICES DEPARTMENT
ROADS PROGRAM DIVISION
156 S. BROADWAY, SUITE 150
(209) 668-5520

COPYRIGHT 2025 by PROVOST & PRITCHARD ENGINEERING GROUP, INC. ALL RIGHTS RESERVED
The firm of Provost & Pritchard Engineering Group, Inc. expressly reserves its common law copyright and other property rights in these plans. These plans are not to be reproduced, changed or copied in any form or manner whatsoever, nor are they to be assigned to any third party, without first obtaining the express written permission and consent of Provost & Pritchard Engineering Group, Inc. In the event of unauthorized reuse of these plans by any third party, the third party shall hold the firm of Provost & Pritchard Engineering Group, Inc. harmless, and shall bear the cost of Provost & Pritchard Engineering Group, Inc.'s reasonable attorney's fees and other expenses in defending and enforcing these rights.

BID SET
10/30/2025

No.	REVISION	BY	DATE

REGISTERED PROFESSIONAL ENGINEER JEFFREY S. DORN No. 76749 CIVIL STATE OF CALIFORNIA

DATE SIGNED:

CITY OF TURLOCK
CONSTRUCTION PLANS FOR ROADS PROGRAM
CAPITAL IMPROVEMENT PROJECT
CITY PROJECT No. 23-068, PACKAGE 2

STREET PLAN

LYONS AVE STA 95+00 - 98+50

PROVOST& PRITCHARD
455 W FIR AVENUE
CLOVIS, CA 93611-3166
PHONE (559) 449-2700
FAX (559) 449-2715
www.provostandpritchard.com

DESIGN ENGINEER: JEFF DORN
LICENSE NO: 76,749

DRAFTED BY:	CHECKED BY:
AR	JD


DATE: 10/30/2025
JOB NO: 229224001
PROJECT NO: 229224001
PHASE: 2

0 1"
ORIGINAL SCALE SHOWN IS ONE INCH. ADJUST SCALE FOR REDUCED OR ENLARGED PLANS.

SHEET C14

17 OF 99

11/6/2025 10:46 AM G:\Turlock_City of-229\229224001-2024 Road Rehab\300 CAD\342 Sheet Sets\02_Plans_Maps\C14 LYONS AVE STA 95+00 - 98+50.dwg -Sean Long

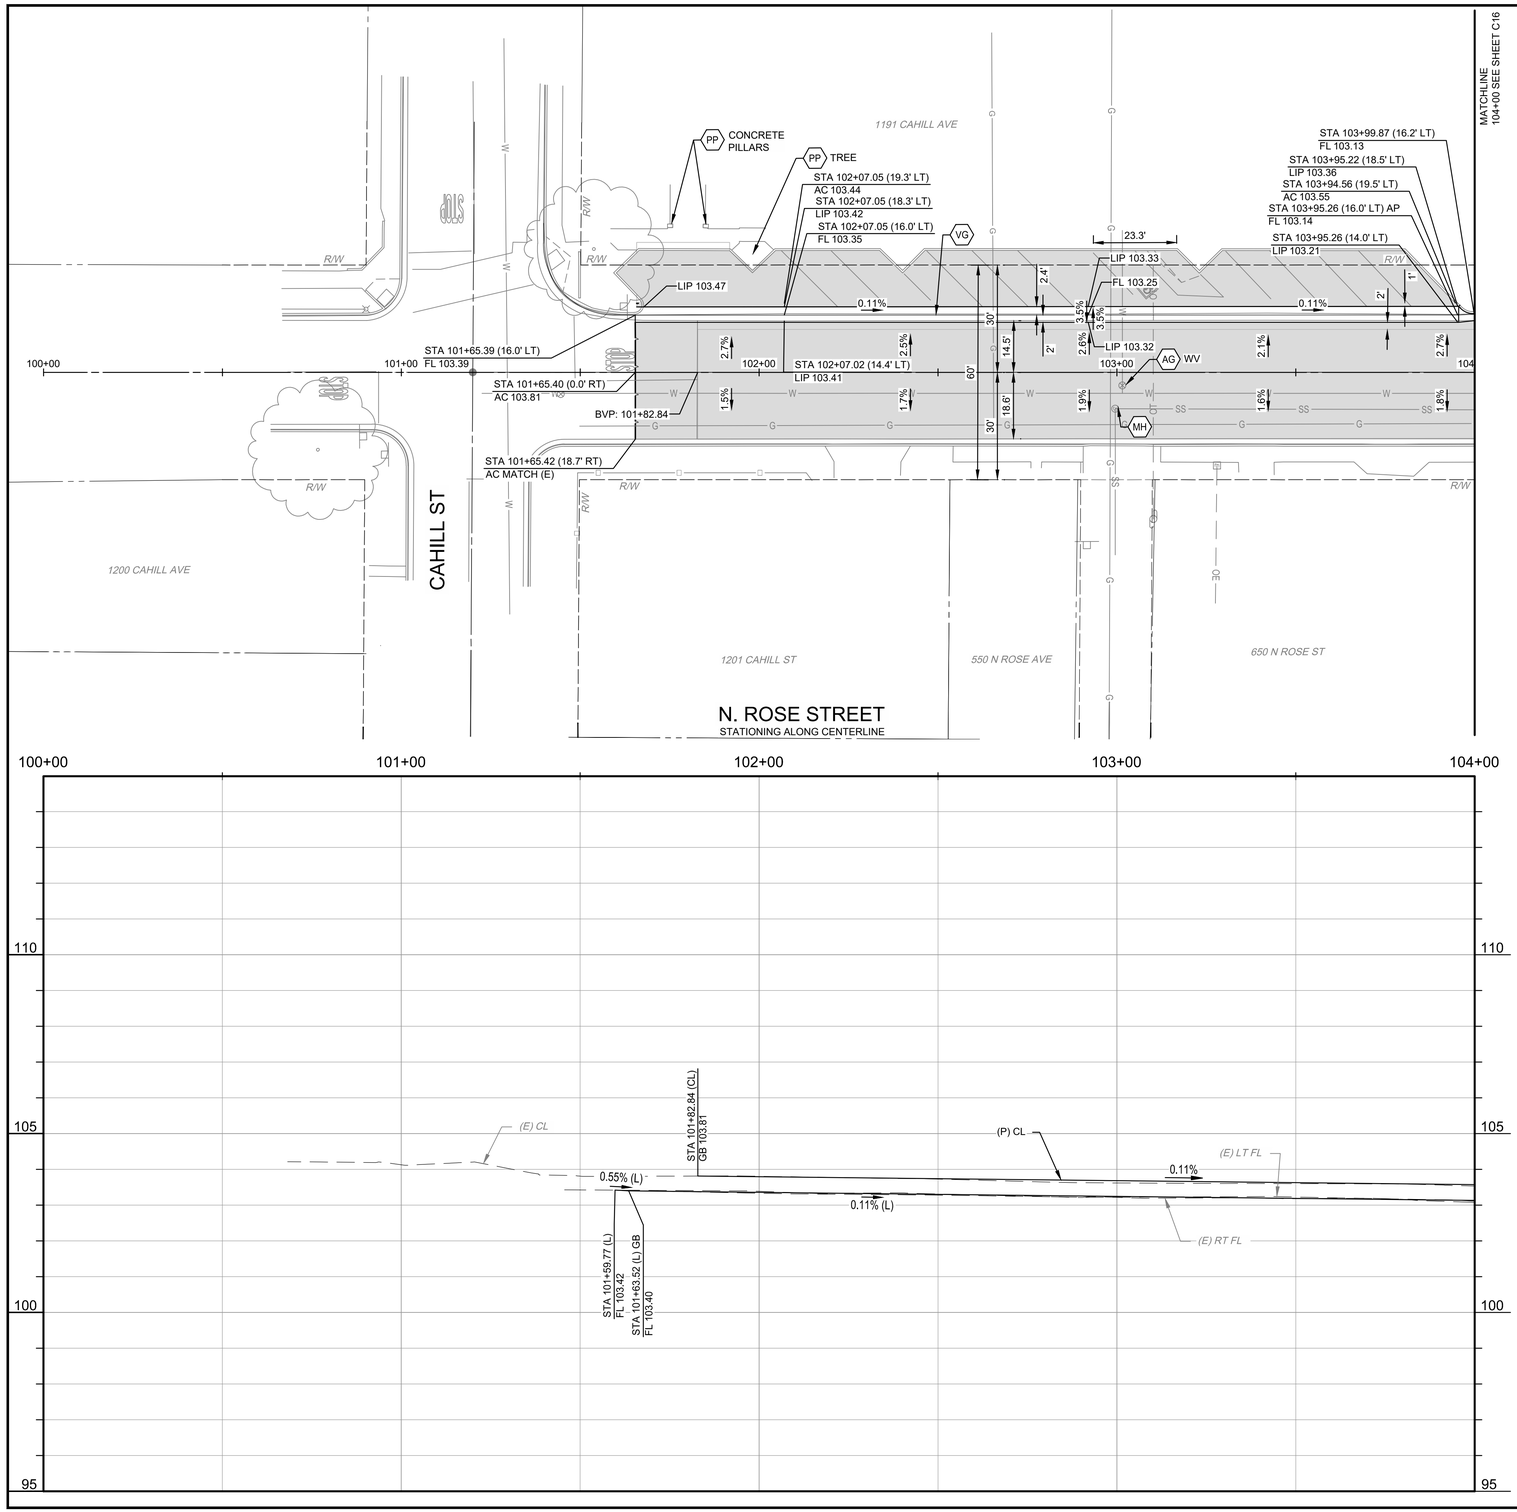

WARNING
POWER LINES OVERHEAD

811 Know what's below. Call before you dig.

CONSTRUCTION CALLOUTS	
SYM	DESCRIPTION
AA	ALLEY APPROACH PER CITY OF TURLOCK STD DWG C-7
AG	ADJUST TO FINISHED GRADE
CA	COMMERCIAL/INDUSTRIAL DRIVEWAY APPROACH PER CITY OF TURLOCK STD C-8 & C-9
CGA	SAWCUT AND REMOVE (E) CURB AND GUTTER AND CONSTRUCT NEW CURB AND GUTTER PER CITY OF TURLOCK STD DWG C-1. DOWEL INTO EXISTING CURB AND GUTTER PER DETAIL 1, SHEET D5 & MODIFIED C&G AT TREES PER DETAIL 1 SHEET D7
CG	CONSTRUCT NEW CURB AND GUTTER PER CITY OF TURLOCK STD DWG C-1. DOWEL INTO EXISTING CURB AND GUTTER PER DETAIL 1, SHEET D5 & MODIFIED C&G AT TREES PER DETAIL 1 SHEET D7
CR	SAWCUT AND REMOVE (E) CURB RETURN, RAMPS, AND SIDEWALK AND CONSTRUCT NEW CURB RETURN, RAMP, AND SIDEWALK PER PROJECT SPECIFICATIONS AND SITE DETAILS
DOC	SAWCUT AND REMOVE (E) CURB AND GUTTER AND CONSTRUCT NEW DRIVE OVER CURB PER DRIVE OVER CURB DETAIL ON SHEET D7. DOWEL INTO EXISTING CURB AND GUTTER PER DETAIL 1, SHEET D5
DA	RESIDENTIAL DRIVE APPROACH PER CITY OF TURLOCK STD DWG C-5
DI	REMOVE AND REPLACE CATCH BASIN PER CITY OF TURLOCK STD SD-3 AND TR-01 DETAIL SHEETS.
DW	DETECTABLE WARNING SURFACE PER CALTRANS STD DWG SHEET A88A
MH	ADJUST MANHOLE TO FINISHED GRADE AFTER PAVING OPERATIONS PER DETAIL
NDI	CONSTRUCT CATCH BASIN PER CITY OF TURLOCK STD SD-3 AND TR-01 DETAIL SHEETS.
NMH	CONSTRUCT MANHOLE PER CITY OF TURLOCK STD S-3 AND TR-01 DETAIL SHEETS.
PP	PROTECT IN PLACE
RC	RETAINING CURB
RL	REMOVE AND RELOCATE. SEE TR-01 DETAIL IF APPLICABLE.
RT	REMOVE AND DISPOSE OF TREE, GRIND STUMP, AND REMOVE ROOTS AS NECESSARY TO CONSTRUCT SIDEWALK
SW	CONSTRUCT SIDEWALK PER CITY OF TURLOCK STD DWG C-3. DOWEL INTO EXISTING SIDEWALK PER DETAIL 1, SHEET D5. PROTECT (E) ROOF DRAINS IN PLACE OR REPLACE IN KIND
VC	CONSTRUCT VERTICAL CURB PER CITY OF TURLOCK STD DWG C-1. DOWEL INTO EXISTING CURB PER DETAIL 1, SHEET D5
VG	CONSTRUCT VALLEY GUTTER PER CITY OF TURLOCK STD DWG C-1

LEGEND

- FDR-C RECONSTRUCTION PER DETAIL 2, SHEET D5
- 6.0" TYPE A HMA PAVEMENT OVER 6" CNS COMPACTED TO 95%
- 8.0" TYPE A HMA PAVEMENT OVER 6" CNS COMPACTED TO 95%
- 3.5" MINIMUM THICK CONCRETE OVER 6" CNS COMPACTED TO 95%
- 7.5" MINIMUM THICK CONCRETE OVER 4" AGGREGATE BASE ROCK CLASS 2 PER CITY OF TURLOCK STD DWG C-7
- 9" HMA TYPE A PAVEMENT OVER 6" CNS COMPACTED TO 95%

CONSTRUCTION NOTES

1. EXISTING DRIVEWAYS, CURB, AND GUTTER TO REMAIN UNLESS OTHERWISE NOTED ON THE PLANS.
2. STATION AND OFFSET ON CURB AND GUTTER REFERS TO A POINT ON THE FLOWLINE.
3. DETAILED RAMP AND DRIVE APPROACH GRADING IS PROVIDED ON SHEETS D8 - D37.
4. PROTECT IN PLACE ALL (E) SIDEWALK DRAINS.
5. NOT ALL SEWER LATERALS ARE SHOWN ON THE PLANS.

SCALE IN FEET
0 10 20 40 HORIZ.
0 1 2 4 VERT.

CITY OF TURLOCK
MUNICIPAL SERVICES DEPARTMENT
ROADS PROGRAM DIVISION
156 S. BROADWAY, SUITE 150
(209) 668-5520

COPYRIGHT 2025 by PROVOST & PRITCHARD ENGINEERING GROUP, INC. ALL RIGHTS RESERVED
The firm of Provost & Pritchard Engineering Group, Inc. expressly reserves its common law copyright and other property rights in these plans. These plans are not to be reproduced, changed or copied in any form or manner whatsoever, nor are they to be assigned to any third party, without first obtaining the express written permission and consent of Provost & Pritchard Engineering Group, Inc. In the event of unauthorized reuse of these plans by any third party, the third party shall hold the firm of Provost & Pritchard Engineering Group, Inc. harmless, and shall bear the cost of Provost & Pritchard Engineering Group, Inc.'s legal fees incurred in defending and enforcing these rights.

No.	REVISION	BY	DATE

BID SET
10/30/2025

DATE SIGNED:

REGISTERED PROFESSIONAL ENGINEER JEFFREY S. DORN No. 76749 CIVIL STATE OF CALIFORNIA

CITY OF TURLOCK
CONSTRUCTION PLANS FOR ROADS PROGRAM
CAPITAL IMPROVEMENT PROJECT
CITY PROJECT No. 23-068, PACKAGE 2


STREET PLAN


ROSE ST STA 100+00 - 104+00

PROVOST & PRITCHARD
455 W FIR AVENUE
CLOVIS, CA 93611-3166
PHONE (559) 449-2700
FAX (559) 449-2715
www.provostandpritchard.com

DESIGN ENGINEER: JEFF DORN
LICENSE NO: 76,749
DRAFTED BY: AR
CHECKED BY: JD
DATE: 10/30/2025
JOB NO: 229224001
PROJECT NO: 229224001
PHASE: 2
0 1"
ORIGINAL SCALE SHOWN IS ONE INCH. ADJUST SCALE FOR REDUCED OR ENLARGED PLANS.
SHEET C15
18 OF 99

11/6/2025 10:47 AM G:\Turlock_City of-229229224001-2024 Road Rehab\300 CAD\342 Sheet Sets\02_Plans_Maps\C15 ROSE ST STA 100+00 - 104+00.dwg -Sean Long

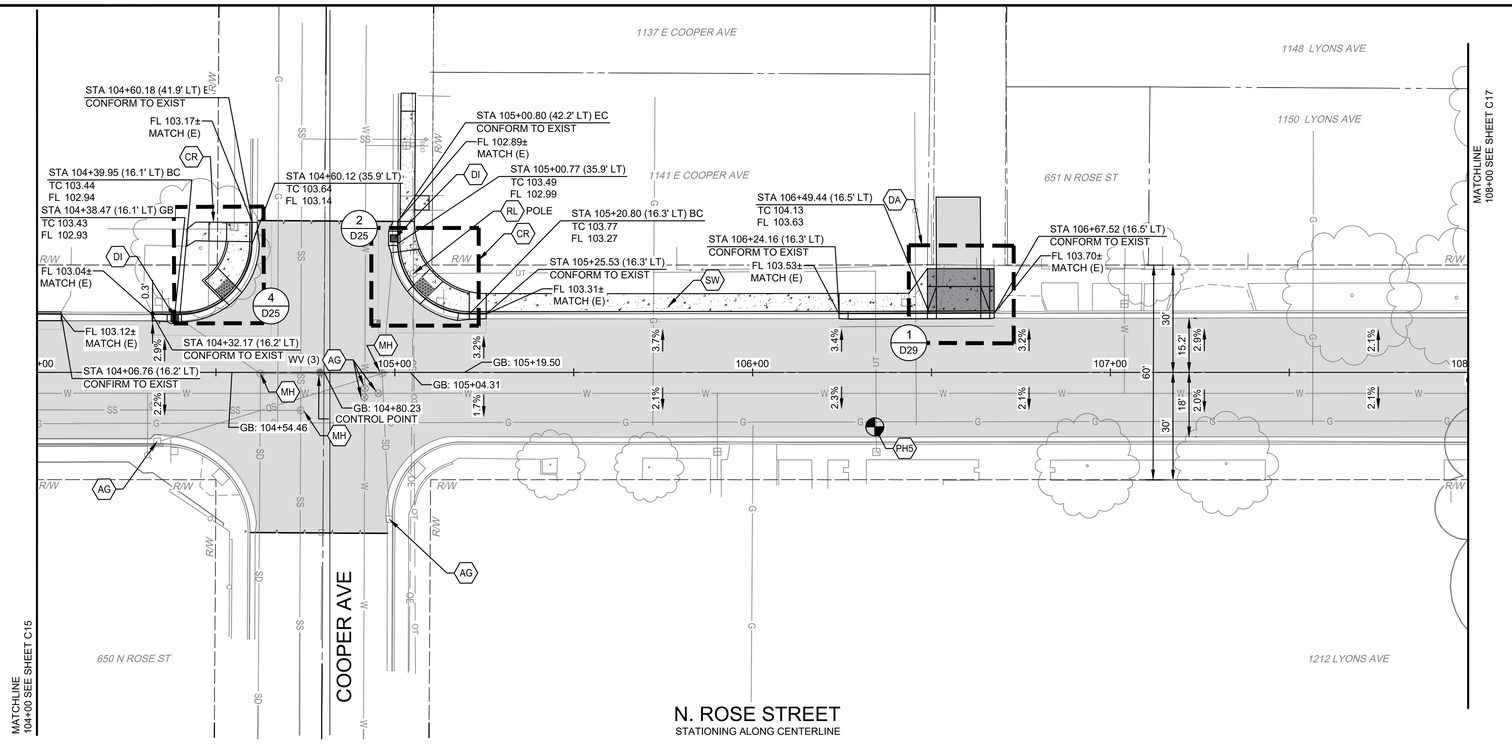

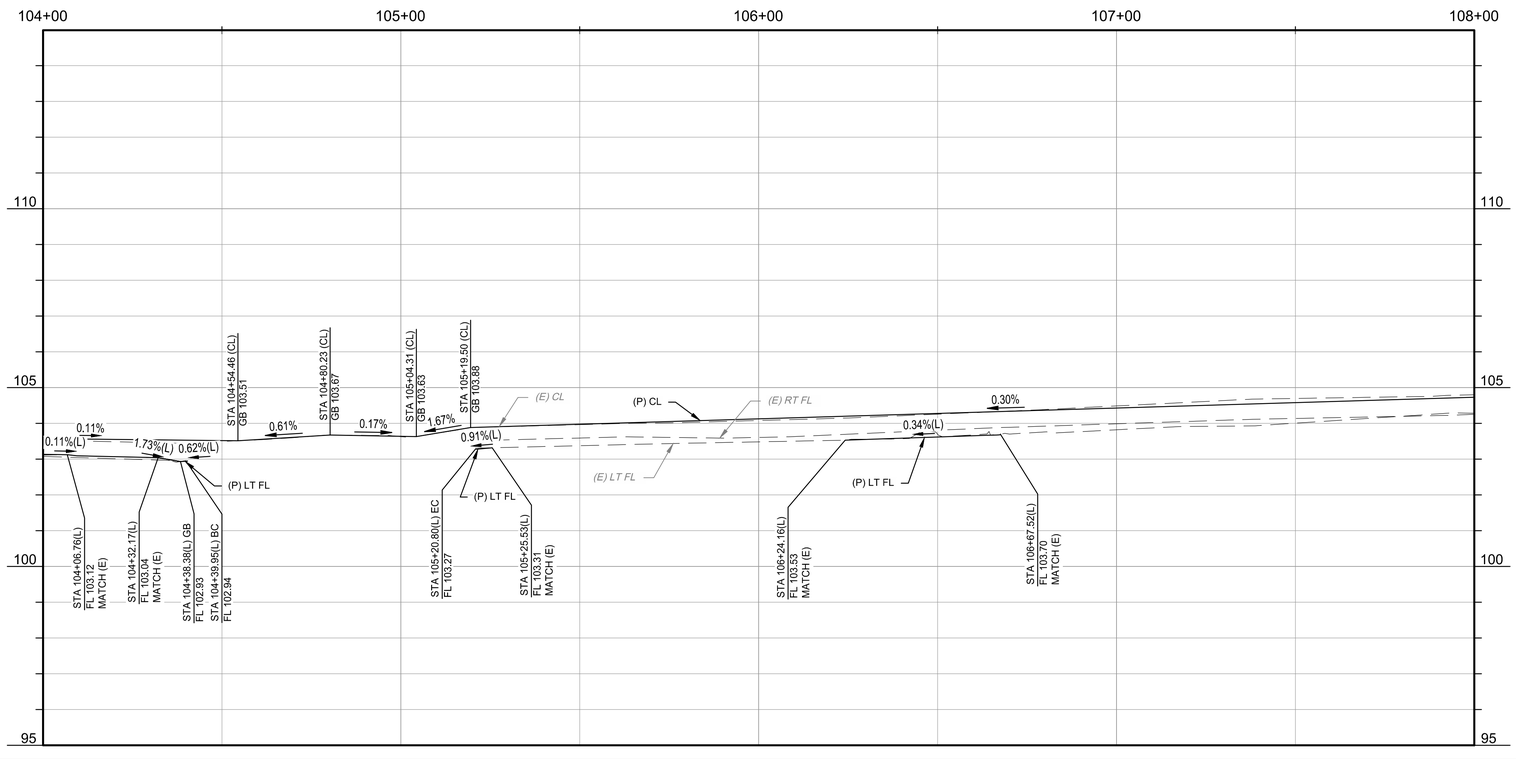

Turlock Pothole Report				
Pothole Number	Utility	Pipe Material	Depth Top of Pipe	Pipe Diameter
PH-5	Telephone	PVC	1.58'	2"
	Gas	Unknown	3.33'	2"

SCALE IN FEET
0 10 20 40 HORIZ.
0 1 2 4 VERT.

CITY OF TURLOCK
MUNICIPAL SERVICES DEPARTMENT
ROADS PROGRAM DIVISION
156 S. BROADWAY, SUITE 150
(209) 668-5520

WARNING
POWER LINES OVERHEAD

811 Know what's below. Call before you dig.

CONSTRUCTION CALLOUTS	
SYM	DESCRIPTION
AA	ALLEY APPROACH PER CITY OF TURLOCK STD DWG C-7
AG	ADJUST TO FINISHED GRADE
CA	COMMERCIAL/INDUSTRIAL DRIVEWAY APPROACH PER CITY OF TURLOCK STD C-8 & C-9
CGA	SAWCUT AND REMOVE (E) CURB AND GUTTER AND CONSTRUCT NEW CURB AND GUTTER PER CITY OF TURLOCK STD DWG C-1. DOWEL INTO EXISTING CURB AND GUTTER PER DETAIL 1, SHEET D5 & MODIFIED C&G AT TREES PER DETAIL 1 SHEET D7
CG	CONSTRUCT NEW CURB AND GUTTER PER CITY OF TURLOCK STD DWG C-1. DOWEL INTO EXISTING CURB AND GUTTER PER DETAIL 1, SHEET D5 & MODIFIED C&G AT TREES PER DETAIL 1 SHEET D7
CR	SAWCUT AND REMOVE (E) CURB RETURN, RAMPS, AND SIDEWALK AND CONSTRUCT NEW CURB RETURN, RAMP, AND SIDEWALK PER PROJECT SPECIFICATIONS AND SITE DETAILS
DOC	SAWCUT AND REMOVE (E) CURB AND GUTTER AND CONSTRUCT NEW DRIVE OVER CURB PER DRIVE OVER CURB DETAIL ON SHEET D7. DOWEL INTO EXISTING CURB AND GUTTER PER DETAIL 1, SHEET D5
DA	RESIDENTIAL DRIVE APPROACH PER CITY OF TURLOCK STD DWG C-5
DI	REMOVE AND REPLACE CATCH BASIN PER CITY OF TURLOCK STD SD-3 AND TR-01 DETAIL SHEETS.
DW	DETECTABLE WARNING SURFACE PER CALTRANS STD DWG SHEET A88A
MH	ADJUST MANHOLE TO FINISHED GRADE AFTER PAVING OPERATIONS PER DETAIL
NDI	CONSTRUCT CATCH BASIN PER CITY OF TURLOCK STD SD-3 AND TR-01 DETAIL SHEETS.
NMH	CONSTRUCT MANHOLE PER CITY OF TURLOCK STD S-3 AND TR-01 DETAIL SHEETS.
PP	PROTECT IN PLACE
RC	RETAINING CURB
RL	REMOVE AND RELOCATE. SEE TR-01 DETAIL IF APPLICABLE.
RT	REMOVE AND DISPOSE OF TREE, GRIND STUMP, AND REMOVE ROOTS AS NECESSARY TO CONSTRUCT SIDEWALK
SW	CONSTRUCT SIDEWALK PER CITY OF TURLOCK STD DWG C-3. DOWEL INTO EXISTING SIDEWALK PER DETAIL 1, SHEET D5. PROTECT (E) ROOF DRAINS IN PLACE OR REPLACE IN KIND
VC	CONSTRUCT VERTICAL CURB PER CITY OF TURLOCK STD DWG C-1. DOWEL INTO EXISTING CURB PER DETAIL 1, SHEET D5
VG	CONSTRUCT VALLEY GUTTER PER CITY OF TURLOCK STD DWG C-1

LEGEND

- FDR-C RECONSTRUCTION PER DETAIL 2, SHEET D5
- 6.0" TYPE A HMA PAVEMENT OVER 6" CNS COMPACTED TO 95%
- 8.0" TYPE A HMA PAVEMENT OVER 6" CNS COMPACTED TO 95%
- 3.5" MINIMUM THICK CONCRETE OVER 6" CNS COMPACTED TO 95%
- 7.5" MINIMUM THICK CONCRETE OVER 4" AGGREGATE BASE ROCK CLASS 2 PER CITY OF TURLOCK STD DWG C-7
- 9" HMA TYPE A PAVEMENT OVER 6" CNS COMPACTED TO 95%

CONSTRUCTION NOTES

1. EXISTING DRIVEWAYS, CURB, AND GUTTER TO REMAIN UNLESS OTHERWISE NOTED ON THE PLANS.
2. STATION AND OFFSET ON CURB AND GUTTER REFERS TO A POINT ON THE FLOWLINE.
3. DETAILED RAMP AND DRIVE APPROACH GRADING IS PROVIDED ON SHEETS D8 - D37.
4. PROTECT IN PLACE ALL (E) SIDEWALK DRAINS.
5. NOT ALL SEWER LATERALS ARE SHOWN ON THE PLANS.

COPYRIGHT 2025 by PROVOST & PRITCHARD ENGINEERING GROUP, INC. ALL RIGHTS RESERVED
The firm of Provost & Pritchard Engineering Group, Inc. expressly reserves its common law copyright and other property rights in these plans. These plans are not to be reproduced, changed or copied in any form or manner whatsoever, nor are they to be assigned to any third party, without first obtaining the express written permission and consent of Provost & Pritchard Engineering Group, Inc. In the event of unauthorized reuse of these plans by any third party, the third party shall hold the firm of Provost & Pritchard Engineering Group, Inc. harmless, and shall bear the cost of Provost & Pritchard Engineering Group, Inc.'s reasonable attorney's fees and other expenses in defending and enforcing these rights.

BID SET
10/30/2025

No.	REVISION	BY	DATE

PROFESSIONAL ENGINEER JEFF T. DORN No. 76,749 CIVIL STATE OF CALIFORNIA
DATE SIGNED:

CITY OF TURLOCK
CONSTRUCTION PLANS FOR ROADS PROGRAM
CAPITAL IMPROVEMENT PROJECT
CITY PROJECT No. 23-068, PACKAGE 2


STREET PLAN


ROSE ST STA 104+00 - 108+00

PROVOST & PRITCHARD
455 W FIR AVENUE
CLOVIS, CA 93611-3166
PHONE (559) 449-2700
FAX (559) 449-2715
www.provostandpritchard.com

DESIGN ENGINEER: JEFF DORN
LICENSE NO: 76,749
DRAFTED BY: AR
CHECKED BY: JD
DATE: 10/30/2025
JOB NO: 229224001
PROJECT NO: 229224001
PHASE: 2
0 1"
ORIGINAL SCALE SHOWN IS ONE INCH. ADJUST SCALE FOR REDUCED OR ENLARGED PLANS.
SHEET C16
19 OF 99

11/6/2025 10:49 AM G:\Turlock_City of-229229224001-2024 Road Rehab\300 CAD\342 Sheet Sets\02_Plans_Maps\C16 ROSE ST STA 104+00 - 108+00.dwg -Sean Long

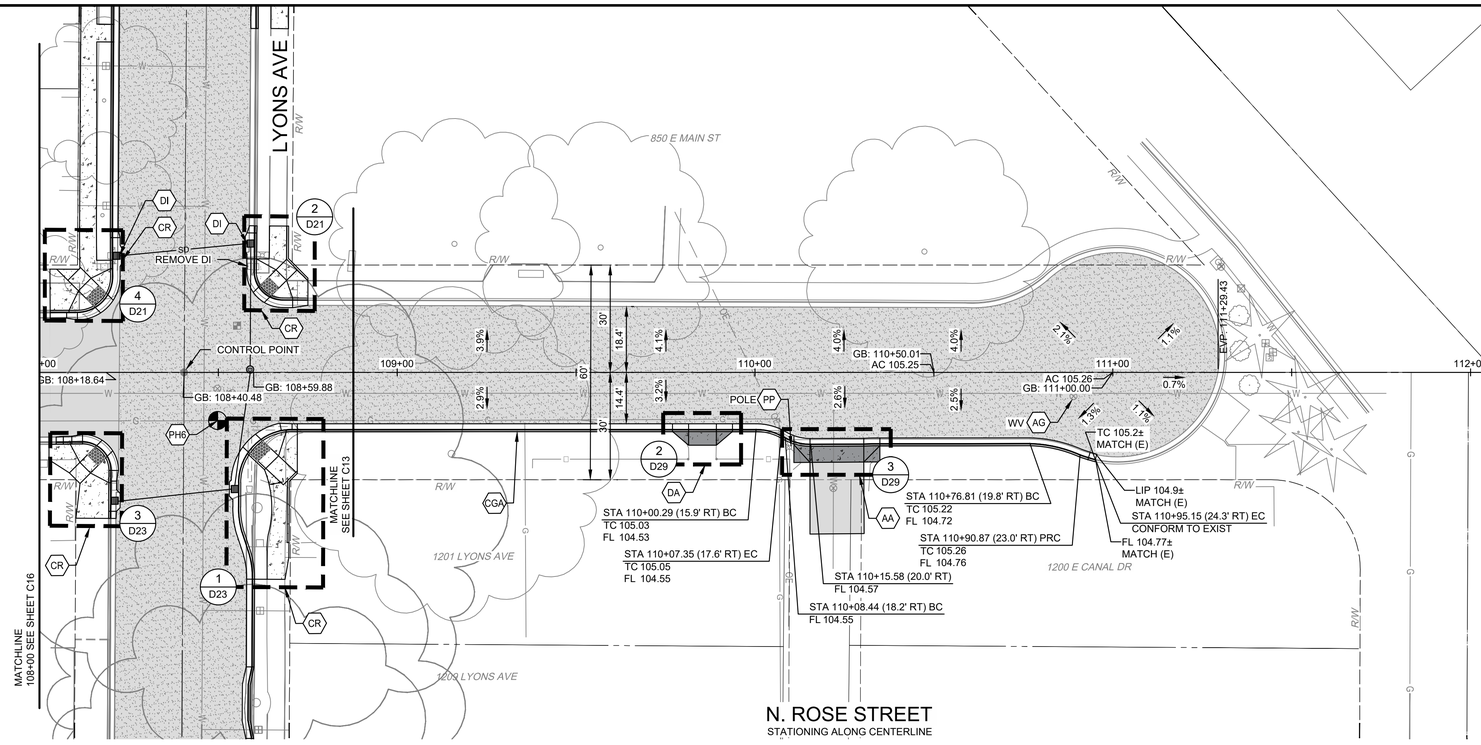

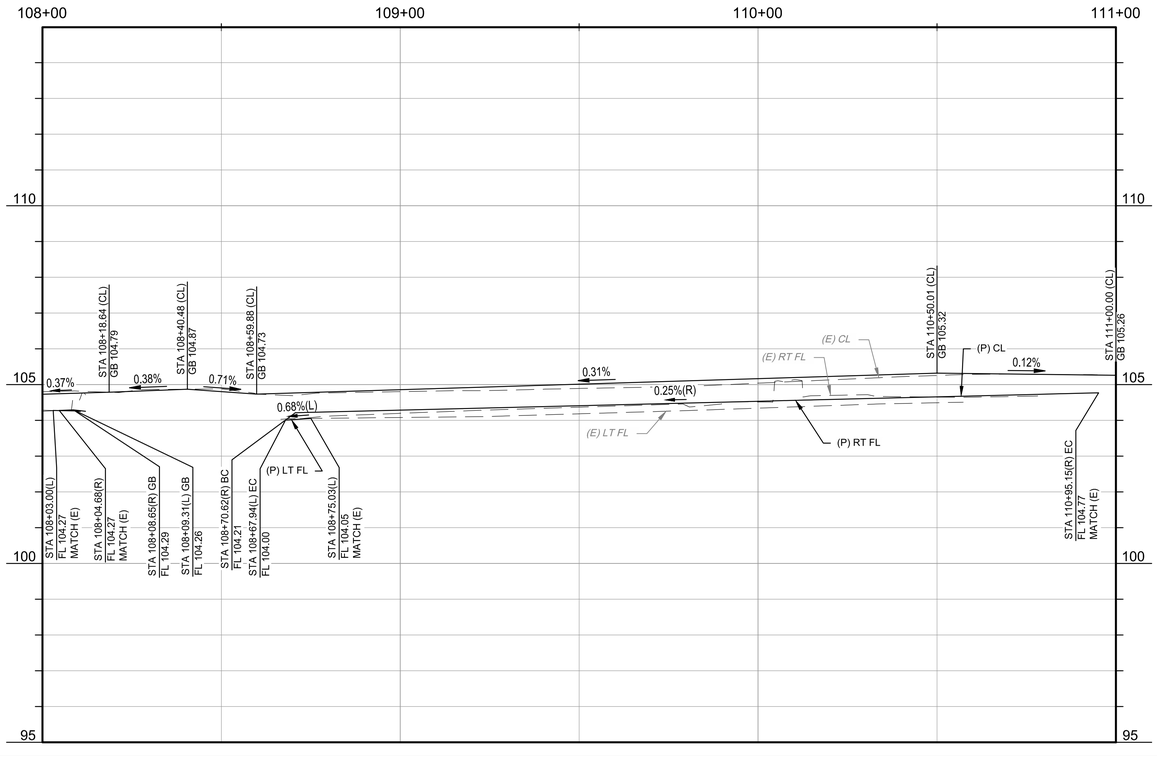

Turlock Pothole Report

Pothole Number	Utility	Pipe Material	Depth Top of Pipe	Pipe Diameter
	Water	Unknown	1.67'	6"
PH-6	Gas	Unknown	2.67'	2"

CONSTRUCTION CALLOUTS

SYM	DESCRIPTION
AA	ALLEY APPROACH PER CITY OF TURLOCK STD DWG C-7
AG	ADJUST TO FINISHED GRADE
CA	COMMERCIAL/INDUSTRIAL DRIVEWAY APPROACH PER CITY OF TURLOCK STD C-8 & C-9
CGA	SAWCUT AND REMOVE (E) CURB AND GUTTER AND CONSTRUCT NEW CURB AND GUTTER PER CITY OF TURLOCK STD DWG C-1. DOWEL INTO EXISTING CURB AND GUTTER PER DETAIL 1, SHEET D5 & MODIFIED C&G AT TREES PER DETAIL 1 SHEET D7
CG	CONSTRUCT NEW CURB AND GUTTER PER CITY OF TURLOCK STD DWG C-1. DOWEL INTO EXISTING CURB AND GUTTER PER DETAIL 1, SHEET D5 & MODIFIED C&G AT TREES PER DETAIL 1 SHEET D7
CR	SAWCUT AND REMOVE (E) CURB RETURN, RAMPS, AND SIDEWALK AND CONSTRUCT NEW CURB RETURN, RAMP, AND SIDEWALK PER PROJECT SPECIFICATIONS AND SITE DETAILS
DOC	SAWCUT AND REMOVE (E) CURB AND GUTTER AND CONSTRUCT NEW DRIVE OVER CURB PER DRIVE OVER CURB DETAIL ON SHEET D7. DOWEL INTO EXISTING CURB AND GUTTER PER DETAIL 1, SHEET D5
DA	RESIDENTIAL DRIVE APPROACH PER CITY OF TURLOCK STD DWG C-5
DI	REMOVE AND REPLACE CATCH BASIN PER CITY OF TURLOCK STD SD-3 AND TR-01 DETAIL SHEETS.
DW	DETECTABLE WARNING SURFACE PER CALTRANS STD DWG SHEET A88A
MH	ADJUST MANHOLE TO FINISHED GRADE AFTER PAVING OPERATIONS PER DETAIL
NDI	CONSTRUCT CATCH BASIN PER CITY OF TURLOCK STD SD-3 AND TR-01 DETAIL SHEETS.
NMH	CONSTRUCT MANHOLE PER CITY OF TURLOCK STD S-3 AND TR-01 DETAIL SHEETS.
PP	PROTECT IN PLACE
RC	RETAINING CURB
RL	REMOVE AND RELOCATE. SEE TR-01 DETAIL IF APPLICABLE.
RT	REMOVE AND DISPOSE OF TREE, GRIND STUMP, AND REMOVE ROOTS AS NECESSARY TO CONSTRUCT SIDEWALK
SW	CONSTRUCT SIDEWALK PER CITY OF TURLOCK STD DWG C-3. DOWEL INTO EXISTING SIDEWALK PER DETAIL 1, SHEET D5. PROTECT (E) ROOF DRAINS IN PLACE OR REPLACE IN KIND
VC	CONSTRUCT VERTICAL CURB PER CITY OF TURLOCK STD DWG C-1. DOWEL INTO EXISTING CURB PER DETAIL 1, SHEET D5
VG	CONSTRUCT VALLEY GUTTER PER CITY OF TURLOCK STD DWG C-1

LEGEND

- FDR-C RECONSTRUCTION PER DETAIL 2, SHEET D5
- 6.0" TYPE A HMA PAVEMENT OVER 6" CNS COMPACTED TO 95%
- 8.0" TYPE A HMA PAVEMENT OVER 6" CNS COMPACTED TO 95%
- 3.5" MINIMUM THICK CONCRETE OVER 6" CNS COMPACTED TO 95%
- 7.5" MINIMUM THICK CONCRETE OVER 4" AGGREGATE BASE ROCK CLASS 2 PER CITY OF TURLOCK STD DWG C-7
- 9" HMA TYPE A PAVEMENT OVER 6" CNS COMPACTED TO 95%

CONSTRUCTION NOTES

1. EXISTING DRIVEWAYS, CURB, AND GUTTER TO REMAIN UNLESS OTHERWISE NOTED ON THE PLANS.
2. STATION AND OFFSET ON CURB AND GUTTER REFERS TO A POINT ON THE FLOWLINE.
3. DETAILED RAMP AND DRIVE APPROACH GRADING IS PROVIDED ON SHEETS D8 - D37.
4. PROTECT IN PLACE ALL (E) SIDEWALK DRAINS.
5. NOT ALL SEWER LATERALS ARE SHOWN ON THE PLANS.

SCALE IN FEET
0 10 20 40 HORIZ.
0 1 2 4 VERT.

CITY OF TURLOCK
MUNICIPAL SERVICES DEPARTMENT
ROADS PROGRAM DIVISION
156 S. BROADWAY, SUITE 150
(209) 668-5520

WARNING
POWER LINES OVERHEAD

811 Know what's below. Call before you dig.

COPYRIGHT 2025 by PROVOST & PRITCHARD ENGINEERING GROUP, INC. ALL RIGHTS RESERVED
The firm of Provost & Pritchard Engineering Group, Inc. expressly reserves its common law copyright and other property rights in these plans. These plans are not to be reproduced, changed or copied in any form or manner whatsoever, nor are they to be assigned to any third party, without first obtaining the express written permission and consent of Provost & Pritchard Engineering Group, Inc. In the event of unauthorized reuse of these plans by any third party, the third party shall hold the firm of Provost & Pritchard Engineering Group, Inc. harmless, and shall bear the cost of Provost & Pritchard Engineering Group, Inc.'s attorney's fees and other expenses in defending and enforcing these rights.

BID SET
10/30/2025

No.	REVISION	BY	DATE

DATE SIGNED:

PROFESSIONAL ENGINEER JEFFREY S. DORN No. 76749 STATE OF CALIFORNIA CIVIL

CITY OF TURLOCK
CONSTRUCTION PLANS FOR ROADS PROGRAM
CAPITAL IMPROVEMENT PROJECT
CITY PROJECT No. 23-068, PACKAGE 2


STREET PLAN

ROSE ST STA 108+00 - 111+00

PROVOST & PRITCHARD
455 W FIR AVENUE
CLOVIS, CA 93611-3166
PHONE (559) 449-2700
FAX (559) 449-2715
www.provostandpritchard.com

DESIGN ENGINEER: JEFF DORN
LICENSE NO: 76,749
DRAFTED BY: AR
CHECKED BY: JD
DATE: 10/30/2025
JOB NO: 229224001
PROJECT NO: 229224001
PHASE: 2
0 1"
ORIGINAL SCALE SHOWN IS ONE INCH. ADJUST SCALE FOR REDUCED OR ENLARGED PLANS.
SHEET C17
20 OF 99

11/6/2025 10:59 AM G:\Turlock_City of-229229224001-2024 Road Rehab\300 CAD\342 Sheet Sets\02_Plans_Maps\C17 ROSE ST STA 108+00 - 111+00.dwg -Sean Long

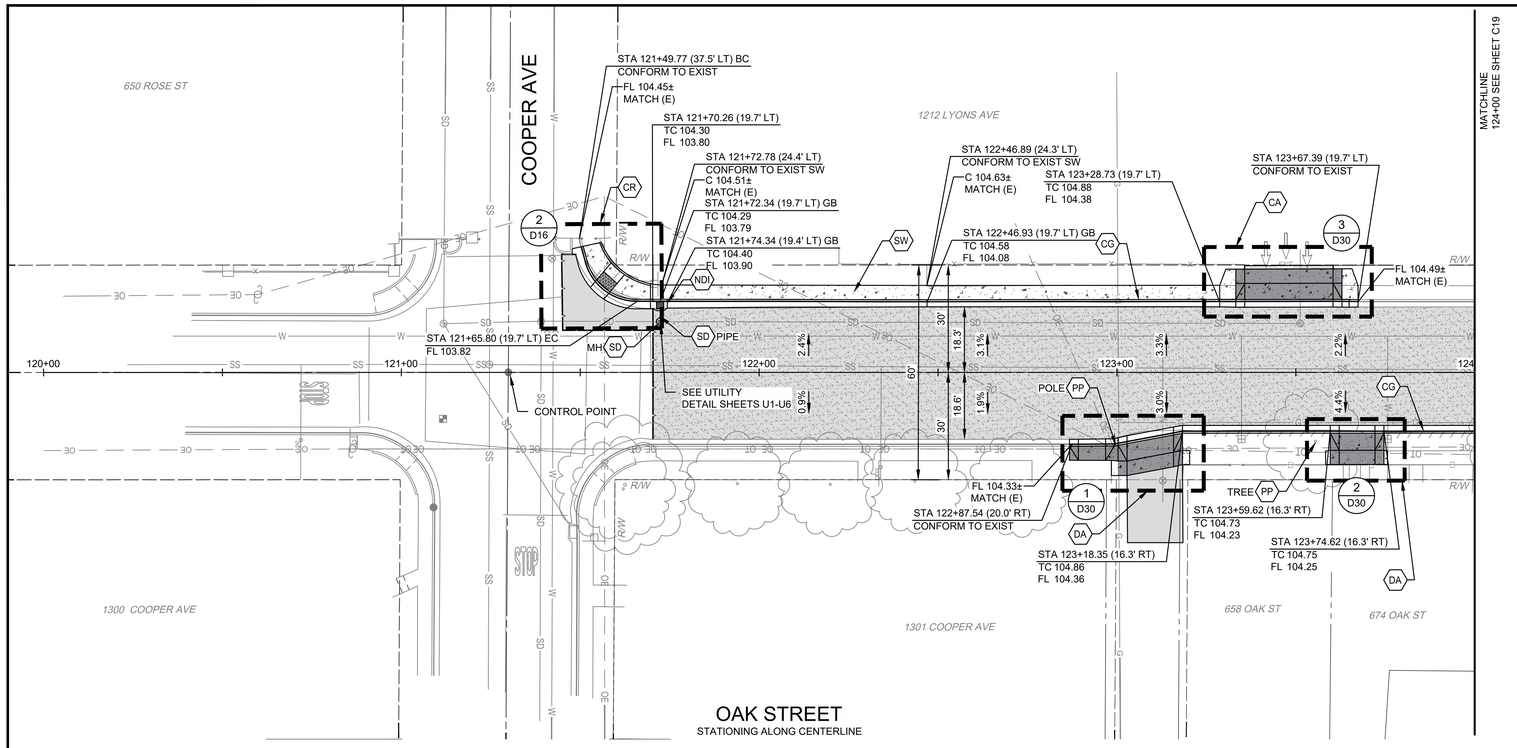

WARNING
POWER LINES OVERHEAD

811 Know what's below. Call before you dig.

COPYRIGHT 2025 by PROVOST & PRITCHARD ENGINEERING GROUP, INC. ALL RIGHTS RESERVED
The firm of Provost & Pritchard Engineering Group, Inc. expressly reserves its common law copyright and other property rights in these plans. These plans are not to be reproduced, changed or copied in any form or manner whatsoever, nor are they to be assigned to any third party, without first obtaining the express written permission and consent of Provost & Pritchard Engineering Group, Inc. In the event of unauthorized reuse of these plans by any third party, the third party shall hold the firm of Provost & Pritchard Engineering Group, Inc. harmless, and shall bear the cost of Provost & Pritchard Engineering Group, Inc.'s attorney's fees and other expenses in defending and enforcing these rights.

CONSTRUCTION CALLOUTS

SYM	DESCRIPTION
AA	ALLEY APPROACH PER CITY OF TURLOCK STD DWG C-7
AG	ADJUST TO FINISHED GRADE
CA	COMMERCIAL/INDUSTRIAL DRIVEWAY APPROACH PER CITY OF TURLOCK STD C-8 & C-9
CG/A	SAWCUT AND REMOVE (E) CURB AND GUTTER AND CONSTRUCT NEW CURB AND GUTTER PER CITY OF TURLOCK STD DWG C-1. DOWEL INTO EXISTING CURB AND GUTTER PER DETAIL 1, SHEET D5 & MODIFIED C&G AT TREES PER DETAIL 1 SHEET D7
CG	CONSTRUCT NEW CURB AND GUTTER PER CITY OF TURLOCK STD DWG C-1. DOWEL INTO EXISTING CURB AND GUTTER PER DETAIL 1, SHEET D5 & MODIFIED C&G AT TREES PER DETAIL 1 SHEET D7
CR	SAWCUT AND REMOVE (E) CURB RETURN, RAMPS, AND SIDEWALK AND CONSTRUCT NEW CURB RETURN, RAMP, AND SIDEWALK PER PROJECT SPECIFICATIONS AND SITE DETAILS
DOC	SAWCUT AND REMOVE (E) CURB AND GUTTER AND CONSTRUCT NEW DRIVE OVER CURB PER DRIVE OVER CURB DETAIL ON SHEET D7. DOWEL INTO EXISTING CURB AND GUTTER PER DETAIL 1, SHEET D5
DA	RESIDENTIAL DRIVE APPROACH PER CITY OF TURLOCK STD DWG C-5
DI	REMOVE AND REPLACE CATCH BASIN PER CITY OF TURLOCK STD SD-3 AND TR-01 DETAIL SHEETS.
DW	DETECTABLE WARNING SURFACE PER CALTRANS STD DWG SHEET A88A
MH	ADJUST MANHOLE TO FINISHED GRADE AFTER PAVING OPERATIONS PER DETAIL
ND	CONSTRUCT CATCH BASIN PER CITY OF TURLOCK STD SD-3 AND TR-01 DETAIL SHEETS.
NM	CONSTRUCT MANHOLE PER CITY OF TURLOCK STD S-3 AND TR-01 DETAIL SHEETS.
PP	PROTECT IN PLACE
RC	RETAINING CURB
RL	REMOVE AND RELOCATE. SEE TR-01 DETAIL IF APPLICABLE.
RT	REMOVE AND DISPOSE OF TREE, GRIND STUMP, AND REMOVE ROOTS AS NECESSARY TO CONSTRUCT SIDEWALK
SW	CONSTRUCT SIDEWALK PER CITY OF TURLOCK STD DWG C-3. DOWEL INTO EXISTING SIDEWALK PER DETAIL 1, SHEET D5. PROTECT (E) ROOF DRAINS IN PLACE OR REPLACE IN KIND
VC	CONSTRUCT VERTICAL CURB PER CITY OF TURLOCK STD DWG C-1. DOWEL INTO EXISTING CURB PER DETAIL 1, SHEET D5
VG	CONSTRUCT VALLEY GUTTER PER CITY OF TURLOCK STD DWG C-1

LEGEND

- FDR-C RECONSTRUCTION PER DETAIL 2, SHEET D5
- 6.0" TYPE A HMA PAVEMENT OVER 6" CNS COMPACTED TO 95%
- 8.0" TYPE A HMA PAVEMENT OVER 6" CNS COMPACTED TO 95%
- 3.5" MINIMUM THICK CONCRETE OVER 6" CNS COMPACTED TO 95%
- 7.5" MINIMUM THICK CONCRETE OVER 4" AGGREGATE BASE ROCK CLASS 2 PER CITY OF TURLOCK STD DWG C-7
- 9" HMA TYPE A PAVEMENT OVER 6" CNS COMPACTED TO 95%

CONSTRUCTION NOTES

1. EXISTING DRIVEWAYS, CURB, AND GUTTER TO REMAIN UNLESS OTHERWISE NOTED ON THE PLANS.
2. STATION AND OFFSET ON CURB AND GUTTER REFERS TO A POINT ON THE FLOWLINE.
3. DETAILED RAMP AND DRIVE APPROACH GRADING IS PROVIDED ON SHEETS D8 - D37.
4. PROTECT IN PLACE ALL (E) SIDEWALK DRAINS.
5. NOT ALL SEWER LATERALS ARE SHOWN ON THE PLANS.

SCALE IN FEET
0 10 20 40 HORIZ.
0 1 2 4 VERT.

CITY OF TURLOCK
MUNICIPAL SERVICES DEPARTMENT
ROADS PROGRAM DIVISION
156 S. BROADWAY, SUITE 150
(209) 668-5520

BID SET
10/30/2025

No.	REVISION	BY	DATE

REGISTERED PROFESSIONAL ENGINEER JEFFREY S. DORN No. 76749 CIVIL STATE OF CALIFORNIA

DATE SIGNED:

CITY OF TURLOCK
CONSTRUCTION PLANS FOR ROADS PROGRAM
CAPITAL IMPROVEMENT PROJECT
CITY PROJECT No. 23-068, PACKAGE 2


STREET PLAN

OAK ST STA 120+00 - 124+00

PROVOST& PRITCHARD
455 W FIR AVENUE
CLOVIS, CA 93611-3166
PHONE (559) 449-2700
FAX (559) 449-2715
www.provostandpritchard.com

DESIGN ENGINEER: JEFF DORN
LICENSE NO: 76,749
DRAFTED BY: AR
CHECKED BY: JD
DATE: 10/30/2025
JOB NO: 229224001
PROJECT NO: 229224001
PHASE: 2
0 1"
ORIGINAL SCALE SHOWN IS ONE INCH. ADJUST SCALE FOR REDUCED OR ENLARGED PLANS.
SHEET C18
21 OF 99

11/6/2025 10:51 AM G:\Turlock_City of-2292\229224001-2024 Road Rehab\300 CAD\342 Sheet Sets\02_Plans_Maps\C18 OAK ST STA 120+00 - 124+00.dwg -Sean Long

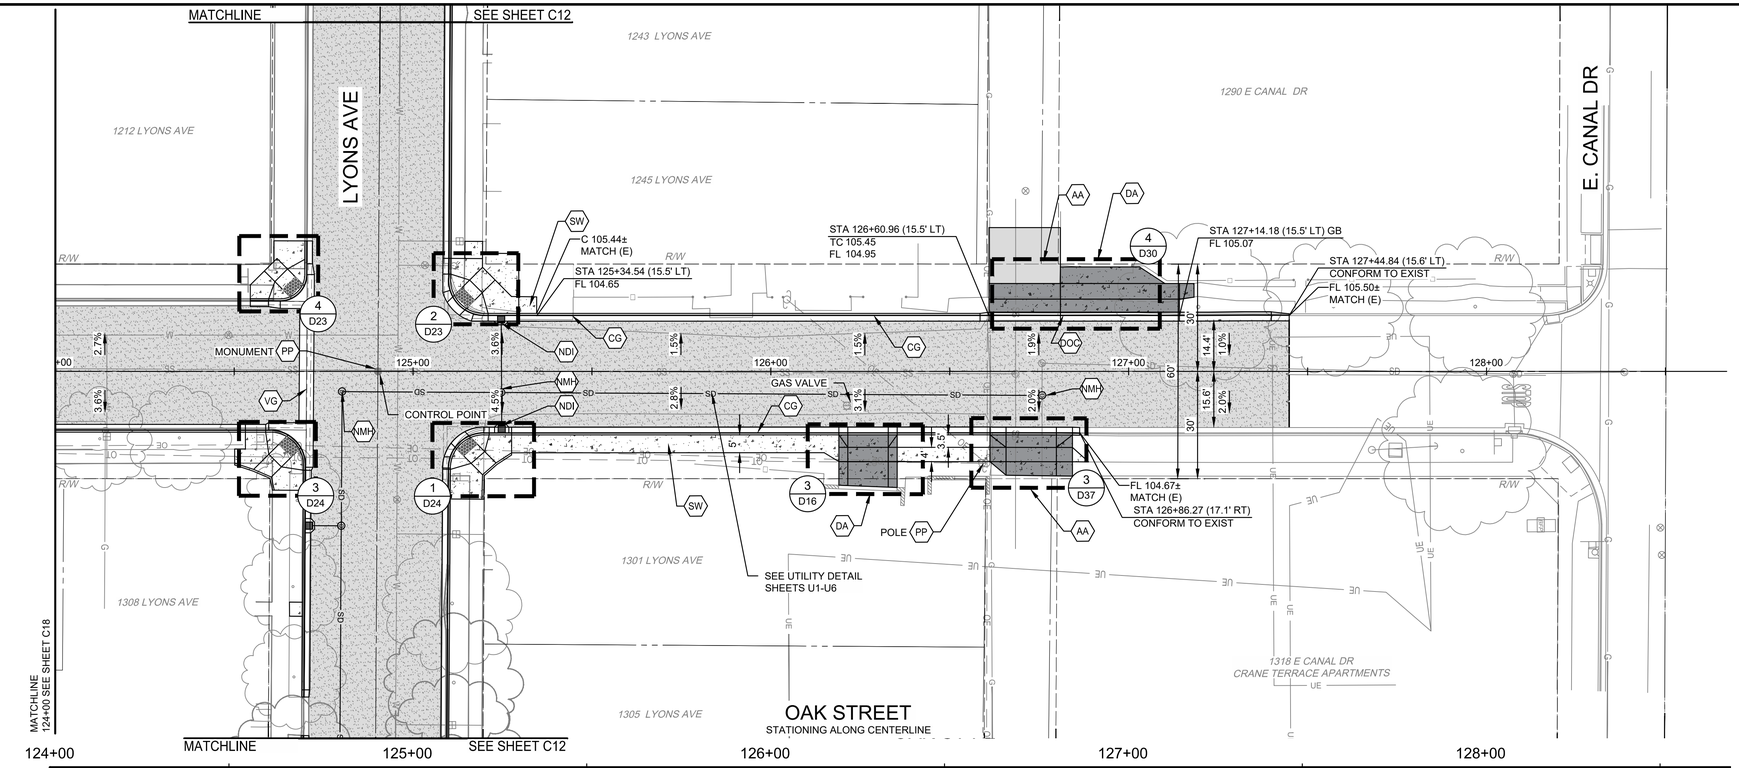

WARNING
POWER LINES OVERHEAD

811 Know what's below. Call before you dig.

COPYRIGHT 2025 by PROVOST & PRITCHARD ENGINEERING GROUP, INC. ALL RIGHTS RESERVED
The firm of Provost & Pritchard Engineering Group, Inc. expressly reserves its common law copyright and other property rights in these plans. These plans are not to be reproduced, changed or copied in any form or manner whatsoever, nor are they to be assigned to any third party, without first obtaining the express written permission and consent of Provost & Pritchard Engineering Group, Inc. In the event of unauthorized reuse of these plans by any third party, the third party shall hold the firm of Provost & Pritchard Engineering Group, Inc. harmless, and shall bear the cost of Provost & Pritchard Engineering Group, Inc.'s attorney's fees and other expenses in defending and enforcing these rights.

CONSTRUCTION CALLOUTS

SYM	DESCRIPTION
AA	ALLEY APPROACH PER CITY OF TURLOCK STD DWG C-7
AG	ADJUST TO FINISHED GRADE
CA	COMMERCIAL/INDUSTRIAL DRIVEWAY APPROACH PER CITY OF TURLOCK STD C-8 & C-9
CGA	SAWCUT AND REMOVE (E) CURB AND GUTTER AND CONSTRUCT NEW CURB AND GUTTER PER CITY OF TURLOCK STD DWG C-1. DOWEL INTO EXISTING CURB AND GUTTER PER DETAIL 1, SHEET D5 & MODIFIED C&G AT TREES PER DETAIL 1 SHEET D7
CG	CONSTRUCT NEW CURB AND GUTTER PER CITY OF TURLOCK STD DWG C-1. DOWEL INTO EXISTING CURB AND GUTTER PER DETAIL 1, SHEET D5 & MODIFIED C&G AT TREES PER DETAIL 1 SHEET D7
CR	SAWCUT AND REMOVE (E) CURB RETURN, RAMPS, AND SIDEWALK AND CONSTRUCT NEW CURB RETURN, RAMP, AND SIDEWALK PER PROJECT SPECIFICATIONS AND SITE DETAILS
DOC	SAWCUT AND REMOVE (E) CURB AND GUTTER AND CONSTRUCT NEW DRIVE OVER CURB PER DRIVE OVER CURB DETAIL ON SHEET D7. DOWEL INTO EXISTING CURB AND GUTTER PER DETAIL 1, SHEET D5
DA	RESIDENTIAL DRIVE APPROACH PER CITY OF TURLOCK STD DWG C-5
DI	REMOVE AND REPLACE CATCH BASIN PER CITY OF TURLOCK STD SD-3 AND TR-01 DETAIL SHEETS.
DW	DETECTABLE WARNING SURFACE PER CALTRANS STD DWG SHEET A88A
MH	ADJUST MANHOLE TO FINISHED GRADE AFTER PAVING OPERATIONS PER DETAIL
NDI	CONSTRUCT CATCH BASIN PER CITY OF TURLOCK STD SD-3 AND TR-01 DETAIL SHEETS.
NMH	CONSTRUCT MANHOLE PER CITY OF TURLOCK STD S-3 AND TR-01 DETAIL SHEETS.
PP	PROTECT IN PLACE
RC	RETAINING CURB
RL	REMOVE AND RELOCATE. SEE TR-01 DETAIL IF APPLICABLE.
RT	REMOVE AND DISPOSE OF TREE, GRIND STUMP, AND REMOVE ROOTS AS NECESSARY TO CONSTRUCT SIDEWALK
SW	CONSTRUCT SIDEWALK PER CITY OF TURLOCK STD DWG C-3. DOWEL INTO EXISTING SIDEWALK PER DETAIL 1, SHEET D5. PROTECT (E) ROOF DRAINS IN PLACE OR REPLACE IN KIND
VC	CONSTRUCT VERTICAL CURB PER CITY OF TURLOCK STD DWG C-1. DOWEL INTO EXISTING CURB PER DETAIL 1, SHEET D5
VG	CONSTRUCT VALLEY GUTTER PER CITY OF TURLOCK STD DWG C-1

LEGEND

- FDR-C RECONSTRUCTION PER DETAIL 2, SHEET D5
- 6.0" TYPE A HMA PAVEMENT OVER 6" CNS COMPACTED TO 95%
- 8.0" TYPE A HMA PAVEMENT OVER 6" CNS COMPACTED TO 95%
- 3.5" MINIMUM THICK CONCRETE OVER 6" CNS COMPACTED TO 95%
- 7.5" MINIMUM THICK CONCRETE OVER 4" AGGREGATE BASE ROCK CLASS 2 PER CITY OF TURLOCK STD DWG C-7
- 9" HMA TYPE A PAVEMENT OVER 6" CNS COMPACTED TO 95%

CONSTRUCTION NOTES

1. EXISTING DRIVEWAYS, CURB, AND GUTTER TO REMAIN UNLESS OTHERWISE NOTED ON THE PLANS.
2. STATION AND OFFSET ON CURB AND GUTTER REFERS TO A POINT ON THE FLOWLINE.
3. DETAILED RAMP AND DRIVE APPROACH GRADING IS PROVIDED ON SHEETS D8 - D37.
4. PROTECT IN PLACE ALL (E) SIDEWALK DRAINS.
5. NOT ALL SEWER LATERALS ARE SHOWN ON THE PLANS.

SCALE IN FEET
0 10 20 40 HORIZ.
0 1 2 4 VERT.

CITY OF TURLOCK
MUNICIPAL SERVICES DEPARTMENT
ROADS PROGRAM DIVISION
156 S. BROADWAY, SUITE 150
(209) 668-5520

No.	REVISION	BY	DATE
	BID SET 10/30/2025		

REGISTERED PROFESSIONAL ENGINEER JEFFREY S. DORN No. 76749 STATE OF CALIFORNIA CIVIL
DATE SIGNED:

CITY OF TURLOCK
CONSTRUCTION PLANS FOR ROADS PROGRAM
CAPITAL IMPROVEMENT PROJECT
CITY PROJECT No. 23-068, PACKAGE 2


STREET PLAN

OAK ST STA 124+00 - 128+00


PROVOST& PRITCHARD
455 W FIR AVENUE
CLOVIS CA 93611-9166
PHONE (559) 449-2700
FAX (559) 449-2715
www.provostandpritchard.com

DESIGN ENGINEER: JEFF DORN
LICENSE NO: 76,749
DRAFTED BY: AR | CHECKED BY: JD
DATE: 10/30/2025
JOB NO: 229224001
PROJECT NO: 229224001
PHASE: 2
0 1"
ORIGINAL SCALE SHOWN IS ONE INCH. ADJUST SCALE FOR REDUCED OR ENLARGED PLANS.
SHEET C19
22 OF 99

11/6/2025 10:52 AM G:\Turlock_City of-229222\229224001-2024 Road Rehab\300 CAD\342 Sheet Sets\02_Plans_Maps\C19 OAK ST STA 124+00 - 128+00.dwg -Sean Long

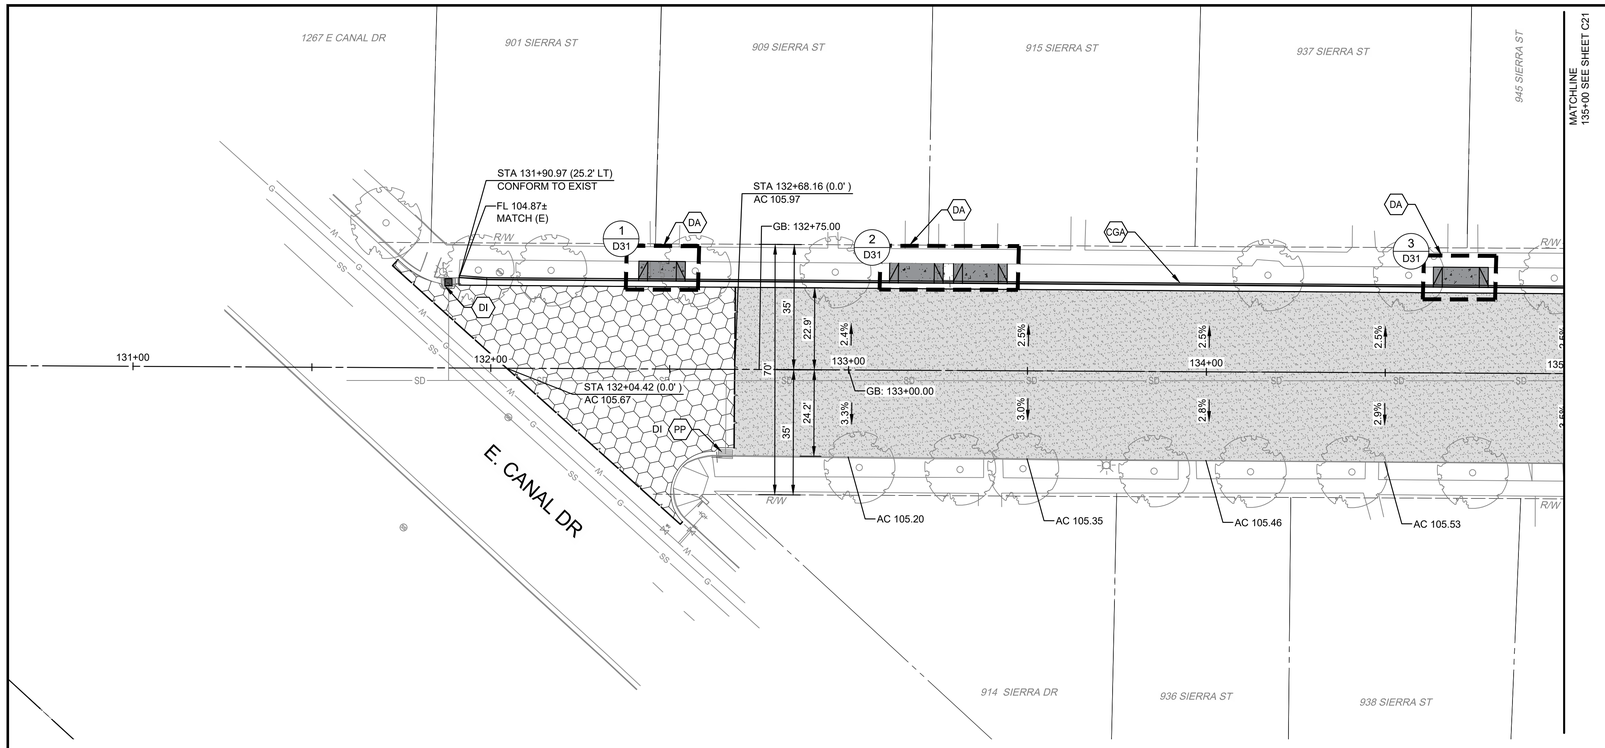

SIERRA STREET
STATIONING ALONG CENTERLINE

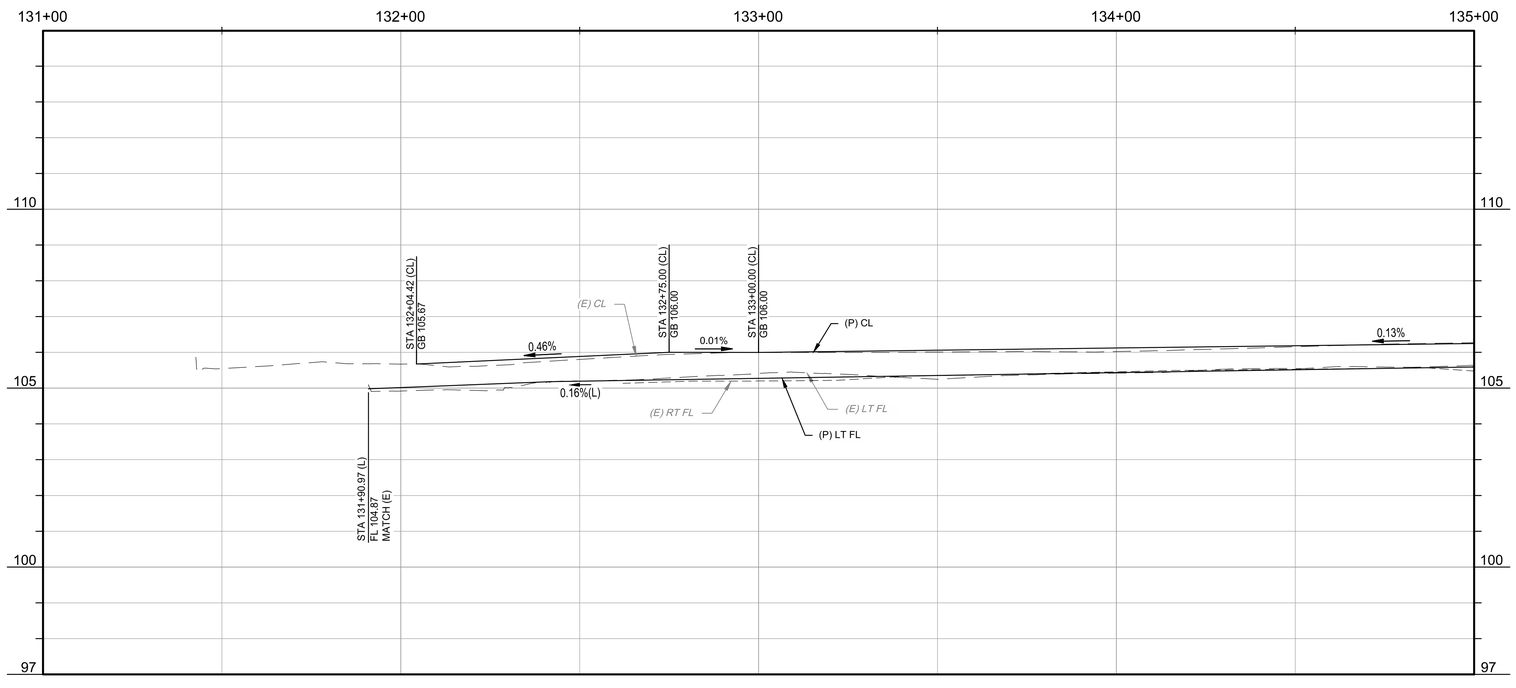

CONSTRUCTION CALLOUTS	
SYM	DESCRIPTION
AA	ALLEY APPROACH PER CITY OF TURLOCK STD DWG C-7
AG	ADJUST TO FINISHED GRADE
CA	COMMERCIAL/INDUSTRIAL DRIVEWAY APPROACH PER CITY OF TURLOCK STD C-8 & C-9
CGA	SAWCUT AND REMOVE (E) CURB AND GUTTER AND CONSTRUCT NEW CURB AND GUTTER PER CITY OF TURLOCK STD DWG C-1. DOWEL INTO EXISTING CURB AND GUTTER PER DETAIL 1, SHEET D5 & MODIFIED C&G AT TREES PER DETAIL 1 SHEET D7
CG	CONSTRUCT NEW CURB AND GUTTER PER CITY OF TURLOCK STD DWG C-1. DOWEL INTO EXISTING CURB AND GUTTER PER DETAIL 1, SHEET D5 & MODIFIED C&G AT TREES PER DETAIL 1 SHEET D7
CR	SAWCUT AND REMOVE (E) CURB RETURN, RAMPS, AND SIDEWALK AND CONSTRUCT NEW CURB RETURN, RAMP, AND SIDEWALK PER PROJECT SPECIFICATIONS AND SITE DETAILS
DOC	SAWCUT AND REMOVE (E) CURB AND GUTTER AND CONSTRUCT NEW DRIVE OVER CURB PER DRIVE OVER CURB DETAIL ON SHEET D7. DOWEL INTO EXISTING CURB AND GUTTER PER DETAIL 1, SHEET D5
DA	RESIDENTIAL DRIVE APPROACH PER CITY OF TURLOCK STD DWG C-5
DI	REMOVE AND REPLACE CATCH BASIN PER CITY OF TURLOCK STD SD-3 AND TR-01 DETAIL SHEETS.
DW	DETECTABLE WARNING SURFACE PER CALTRANS STD DWG SHEET A88A
MH	ADJUST MANHOLE TO FINISHED GRADE AFTER PAVING OPERATIONS PER DETAIL
NDI	CONSTRUCT CATCH BASIN PER CITY OF TURLOCK STD SD-3 AND TR-01 DETAIL SHEETS.
NMH	CONSTRUCT MANHOLE PER CITY OF TURLOCK STD S-3 AND TR-01 DETAIL SHEETS.
PP	PROTECT IN PLACE
RC	RETAINING CURB
RL	REMOVE AND RELOCATE. SEE TR-01 DETAIL IF APPLICABLE.
RT	REMOVE AND DISPOSE OF TREE, GRIND STUMP, AND REMOVE ROOTS AS NECESSARY TO CONSTRUCT SIDEWALK
SW	CONSTRUCT SIDEWALK PER CITY OF TURLOCK STD DWG C-3. DOWEL INTO EXISTING SIDEWALK PER DETAIL 1, SHEET D5. PROTECT (E) ROOF DRAINS IN PLACE OR REPLACE IN KIND
VC	CONSTRUCT VERTICAL CURB PER CITY OF TURLOCK STD DWG C-1. DOWEL INTO EXISTING CURB PER DETAIL 1, SHEET D5
VG	CONSTRUCT VALLEY GUTTER PER CITY OF TURLOCK STD DWG C-1

LEGEND

- FDR-C RECONSTRUCTION PER DETAIL 2, SHEET D5
- 6.0" TYPE A HMA PAVEMENT OVER 6" CNS COMPACTED TO 95%
- 8.0" TYPE A HMA PAVEMENT OVER 6" CNS COMPACTED TO 95%
- 3.5" MINIMUM THICK CONCRETE OVER 6" CNS COMPACTED TO 95%
- 7.5" MINIMUM THICK CONCRETE OVER 4" AGGREGATE BASE ROCK CLASS 2 PER CITY OF TURLOCK STD DWG C-7
- 9" HMA TYPE A PAVEMENT OVER 6" CNS COMPACTED TO 95%

CONSTRUCTION NOTES

1. EXISTING DRIVEWAYS, CURB, AND GUTTER TO REMAIN UNLESS OTHERWISE NOTED ON THE PLANS.
2. STATION AND OFFSET ON CURB AND GUTTER REFERS TO A POINT ON THE FLOWLINE.
3. DETAILED RAMP AND DRIVE APPROACH GRADING IS PROVIDED ON SHEETS D8 - D37.
4. PROTECT IN PLACE ALL (E) SIDEWALK DRAINS.
5. NOT ALL SEWER LATERALS ARE SHOWN ON THE PLANS.

SCALE IN FEET
0 10 20 40 HORIZ.
0 1 2 4 VERT.

CITY OF TURLOCK
MUNICIPAL SERVICES DEPARTMENT
ROADS PROGRAM DIVISION
156 S. BROADWAY, SUITE 150
(209) 668-5520

WARNING
POWER LINES OVERHEAD

811 Know what's below. Call before you dig.

COPYRIGHT 2025 by PROVOST & PRITCHARD ENGINEERING GROUP, INC. ALL RIGHTS RESERVED
The firm of Provost & Pritchard Engineering Group, Inc. expressly reserves its common law copyright and other property rights in these plans. These plans are not to be reproduced, changed or copied in any form or manner whatsoever, nor are they to be assigned to any third party, without first obtaining the express written permission and consent of Provost & Pritchard Engineering Group, Inc. In the event of unauthorized reuse of these plans by any third party, the third party shall hold the firm of Provost & Pritchard Engineering Group, Inc. harmless, and shall bear the cost of Provost & Pritchard Engineering Group, Inc.'s legal fees associated with defending and enforcing these rights.

No.	REVISION	BY	DATE
	BID SET 10/30/2025		

REGISTERED PROFESSIONAL ENGINEER JEFFREY S. DORN No. 76749 CIVIL STATE OF CALIFORNIA

DATE SIGNED:

CITY OF TURLOCK
CONSTRUCTION PLANS FOR ROADS PROGRAM
CAPITAL IMPROVEMENT PROJECT
CITY PROJECT No. 23-068, PACKAGE 2


STREET PLAN


SIERRA DR STA 131+50 - 135+00

PROVOST & PRITCHARD
455 W FIR AVENUE
CLOVIS, CA 93611-3166
PHONE (559) 449-2700
FAX (559) 449-2715
www.provostandpritchard.com

DESIGN ENGINEER: JEFF DORN
LICENSE NO: 76,749
DRAFTED BY: AR
CHECKED BY: JD
DATE: 10/30/2025
JOB NO: 229224001
PROJECT NO: 229224001
PHASE: 2
0 1"
ORIGINAL SCALE SHOWN IS ONE INCH. ADJUST SCALE FOR REDUCED OR ENLARGED PLANS.
SHEET C20
23 OF 99

11/6/2025 10:53 AM G:\Turlock_City of-229229224001-2024 Road Rehab\300 CAD\342 Sheet Sets\02_Plans_Maps\C20 SIERRA DR STA 131+50 - 135+00.dwg -Sean Long

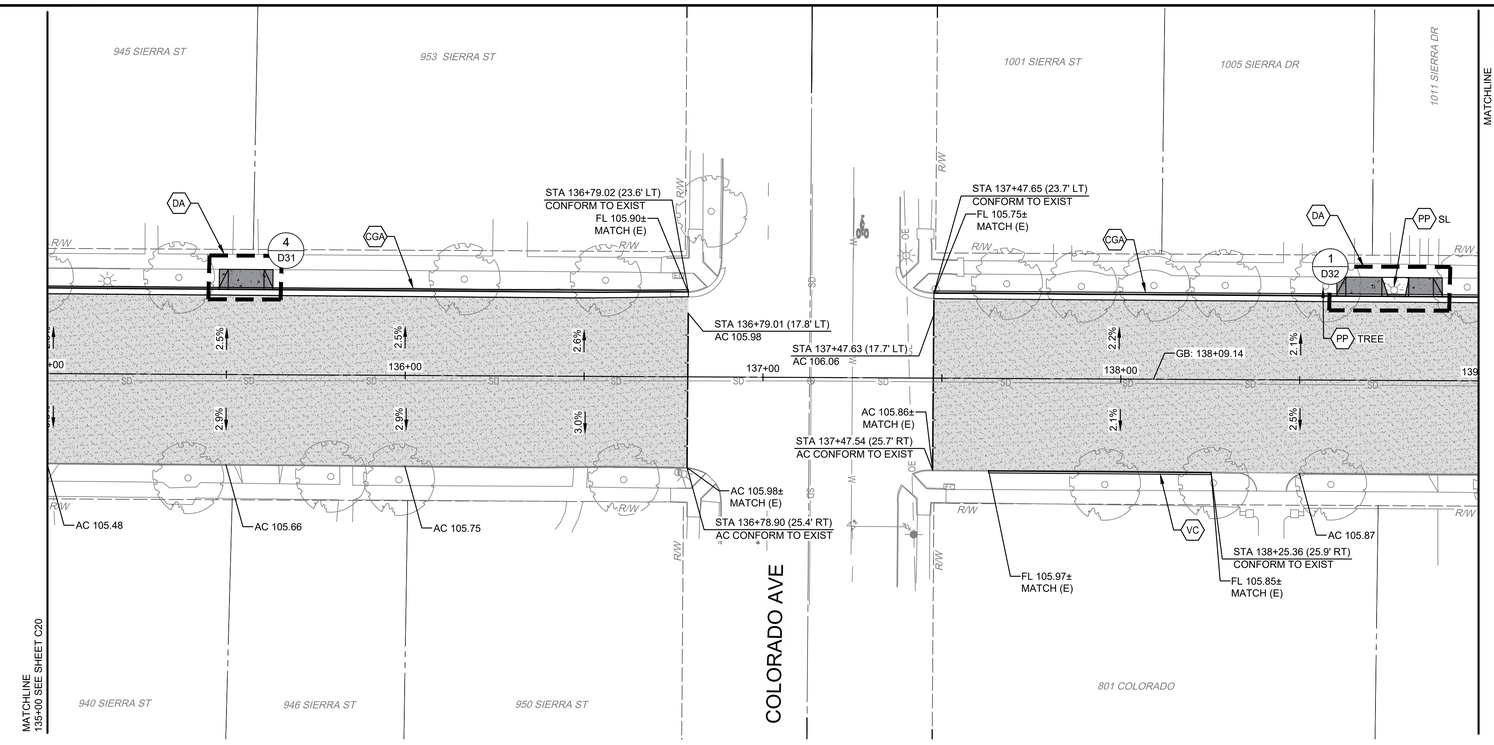

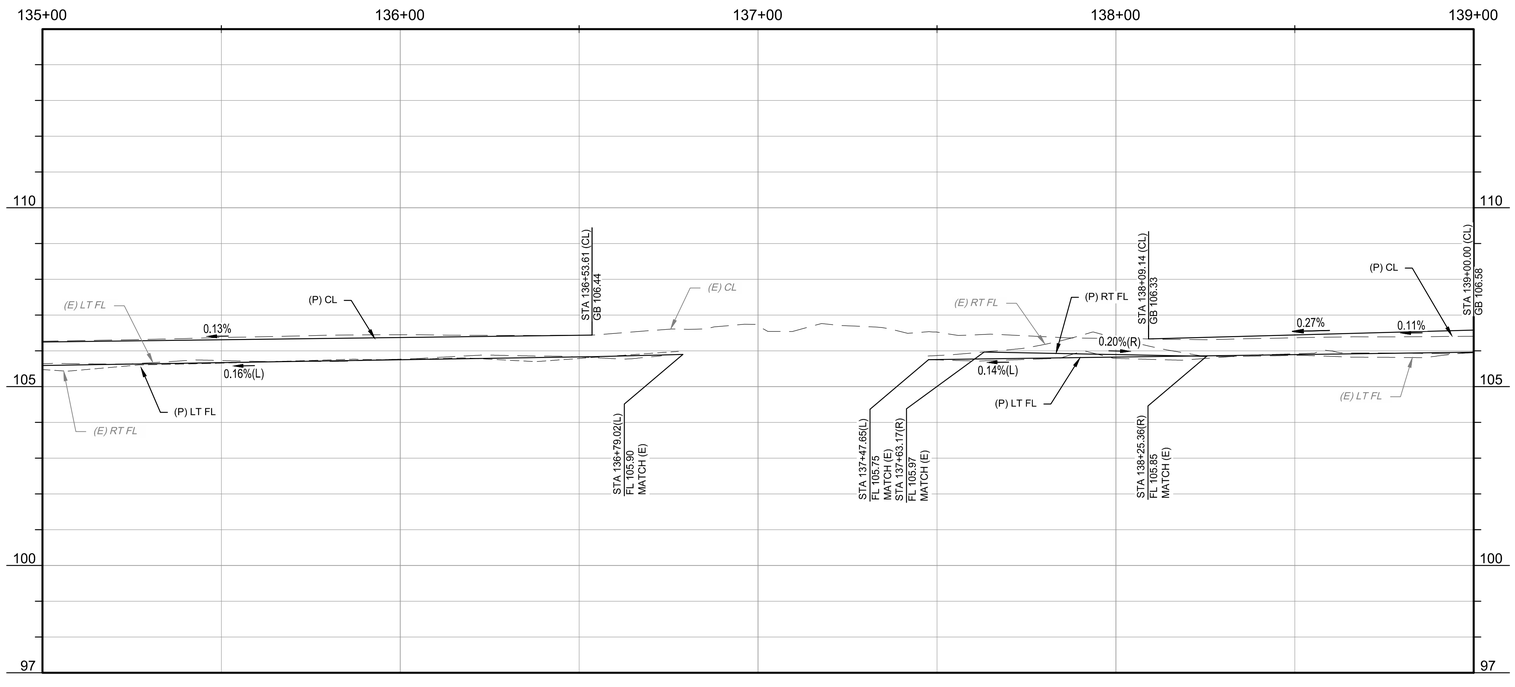

WARNING
POWER LINES OVERHEAD

811 Know what's below. Call before you dig.

CONSTRUCTION CALLOUTS	
SYM	DESCRIPTION
AA	ALLEY APPROACH PER CITY OF TURLOCK STD DWG C-7
AG	ADJUST TO FINISHED GRADE
CA	COMMERCIAL/INDUSTRIAL DRIVEWAY APPROACH PER CITY OF TURLOCK STD C-8 & C-9
CGA	SAWCUT AND REMOVE (E) CURB AND GUTTER AND CONSTRUCT NEW CURB AND GUTTER PER CITY OF TURLOCK STD DWG C-1. DOWEL INTO EXISTING CURB AND GUTTER PER DETAIL 1, SHEET D5 & MODIFIED C&G AT TREES PER DETAIL 1 SHEET D7
CG	CONSTRUCT NEW CURB AND GUTTER PER CITY OF TURLOCK STD DWG C-1. DOWEL INTO EXISTING CURB AND GUTTER PER DETAIL 1, SHEET D5 & MODIFIED C&G AT TREES PER DETAIL 1 SHEET D7
CR	SAWCUT AND REMOVE (E) CURB RETURN, RAMPS, AND SIDEWALK AND CONSTRUCT NEW CURB RETURN, RAMP, AND SIDEWALK PER PROJECT SPECIFICATIONS AND SITE DETAILS
DOC	SAWCUT AND REMOVE (E) CURB AND GUTTER AND CONSTRUCT NEW DRIVE OVER CURB PER DRIVE OVER CURB DETAIL ON SHEET D7. DOWEL INTO EXISTING CURB AND GUTTER PER DETAIL 1, SHEET D5
DA	RESIDENTIAL DRIVE APPROACH PER CITY OF TURLOCK STD DWG C-5
DI	REMOVE AND REPLACE CATCH BASIN PER CITY OF TURLOCK STD SD-3 AND TR-01 DETAIL SHEETS.
DW	DETECTABLE WARNING SURFACE PER CALTRANS STD DWG SHEET A88A
MH	ADJUST MANHOLE TO FINISHED GRADE AFTER PAVING OPERATIONS PER DETAIL
NDI	CONSTRUCT CATCH BASIN PER CITY OF TURLOCK STD SD-3 AND TR-01 DETAIL SHEETS.
NMH	CONSTRUCT MANHOLE PER CITY OF TURLOCK STD S-3 AND TR-01 DETAIL SHEETS.
PP	PROTECT IN PLACE
RC	RETAINING CURB
RL	REMOVE AND RELOCATE. SEE TR-01 DETAIL IF APPLICABLE.
RT	REMOVE AND DISPOSE OF TREE, GRIND STUMP, AND REMOVE ROOTS AS NECESSARY TO CONSTRUCT SIDEWALK
SW	CONSTRUCT SIDEWALK PER CITY OF TURLOCK STD DWG C-3. DOWEL INTO EXISTING SIDEWALK PER DETAIL 1, SHEET D5. PROTECT (E) ROOF DRAINS IN PLACE OR REPLACE IN KIND
VC	CONSTRUCT VERTICAL CURB PER CITY OF TURLOCK STD DWG C-1. DOWEL INTO EXISTING CURB PER DETAIL 1, SHEET D5
VG	CONSTRUCT VALLEY GUTTER PER CITY OF TURLOCK STD DWG C-1

LEGEND

- FDR-C RECONSTRUCTION PER DETAIL 2, SHEET D5
- 6.0" TYPE A HMA PAVEMENT OVER 6" CNS COMPACTED TO 95%
- 8.0" TYPE A HMA PAVEMENT OVER 6" CNS COMPACTED TO 95%
- 3.5" MINIMUM THICK CONCRETE OVER 6" CNS COMPACTED TO 95%
- 7.5" MINIMUM THICK CONCRETE OVER 4" AGGREGATE BASE ROCK CLASS 2 PER CITY OF TURLOCK STD DWG C-7
- 9" HMA TYPE A PAVEMENT OVER 6" CNS COMPACTED TO 95%

CONSTRUCTION NOTES

1. EXISTING DRIVEWAYS, CURB, AND GUTTER TO REMAIN UNLESS OTHERWISE NOTED ON THE PLANS.
2. STATION AND OFFSET ON CURB AND GUTTER REFERS TO A POINT ON THE FLOWLINE.
3. DETAILED RAMP AND DRIVE APPROACH GRADING IS PROVIDED ON SHEETS D8 - D37.
4. PROTECT IN PLACE ALL (E) SIDEWALK DRAINS.
5. NOT ALL SEWER LATERALS ARE SHOWN ON THE PLANS.

SCALE IN FEET
0 10 20 40 HORIZ.
0 1 2 4 VERT.

CITY OF TURLOCK
MUNICIPAL SERVICES DEPARTMENT
ROADS PROGRAM DIVISION
156 S. BROADWAY, SUITE 150
(209) 668-5520

COPYRIGHT 2025 by PROVOST & PRITCHARD ENGINEERING GROUP, INC. ALL RIGHTS RESERVED
The firm of Provost & Pritchard Engineering Group, Inc. expressly reserves its common law copyright and other property rights in these plans. These plans are not to be reproduced, changed or copied in any form or manner whatsoever, nor are they to be assigned to any third party, without first obtaining the express written permission and consent of Provost & Pritchard Engineering Group, Inc. In the event of unauthorized reuse of these plans by any third party, the third party shall hold the firm of Provost & Pritchard Engineering Group, Inc. harmless, and shall bear the cost of Provost & Pritchard Engineering Group, Inc.'s legal fees incurred in enforcing these rights.

No.	REVISION	BY	DATE

BID SET
10/30/2025

DATE SIGNED:

CITY OF TURLOCK
CONSTRUCTION PLANS FOR ROADS PROGRAM
CAPITAL IMPROVEMENT PROJECT
CITY PROJECT No. 23-068, PACKAGE 2

STREET PLAN


SIERRA DR STA 135+00 - 139+00

PROVOST & PRITCHARD
455 W FIR AVENUE
CLOVIS, CA 93611-3166
PHONE (559) 449-2700
FAX (559) 449-2715
www.provostandpritchard.com


DESIGN ENGINEER: JEFF DORN
LICENSE NO: 76,749
DRAFTED BY: AR
CHECKED BY: JD
DATE: 10/30/2025
JOB NO: 229224001
PROJECT NO: 229224001
PHASE: 2
0 1"
ORIGINAL SCALE SHOWN IS ONE INCH. ADJUST SCALE FOR REDUCED OR ENLARGED PLANS.

SHEET C21
24 OF 99

11/6/2025 10:53 AM G:\Turlock_City of-229229224001-2024 Road Rehab\300 CAD\342 Sheet Sets\02_Plans_Maps\C21 SIERRA DR STA 135+00 - 139+00.dwg -Sean Long

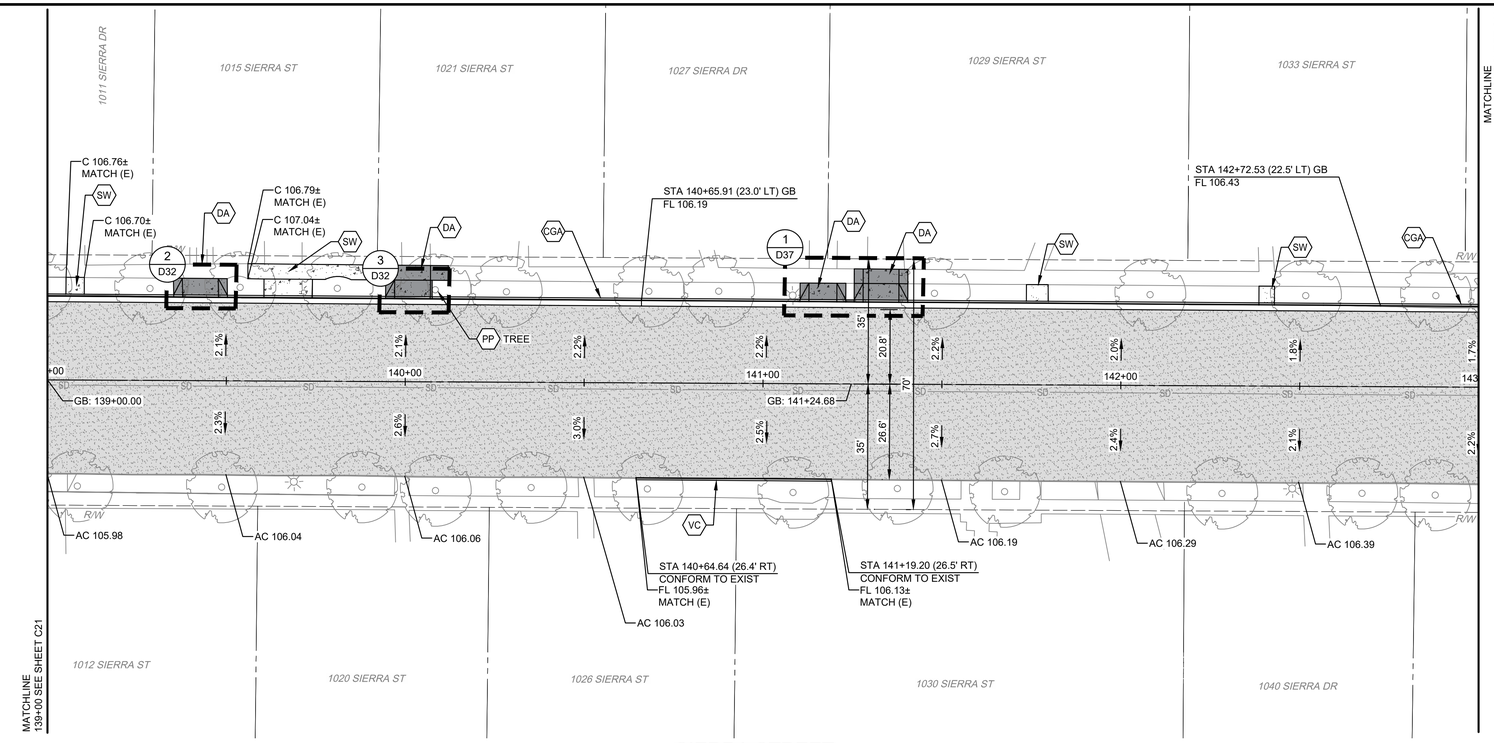

SIERRA STREET
STATIONING ALONG CENTERLINE

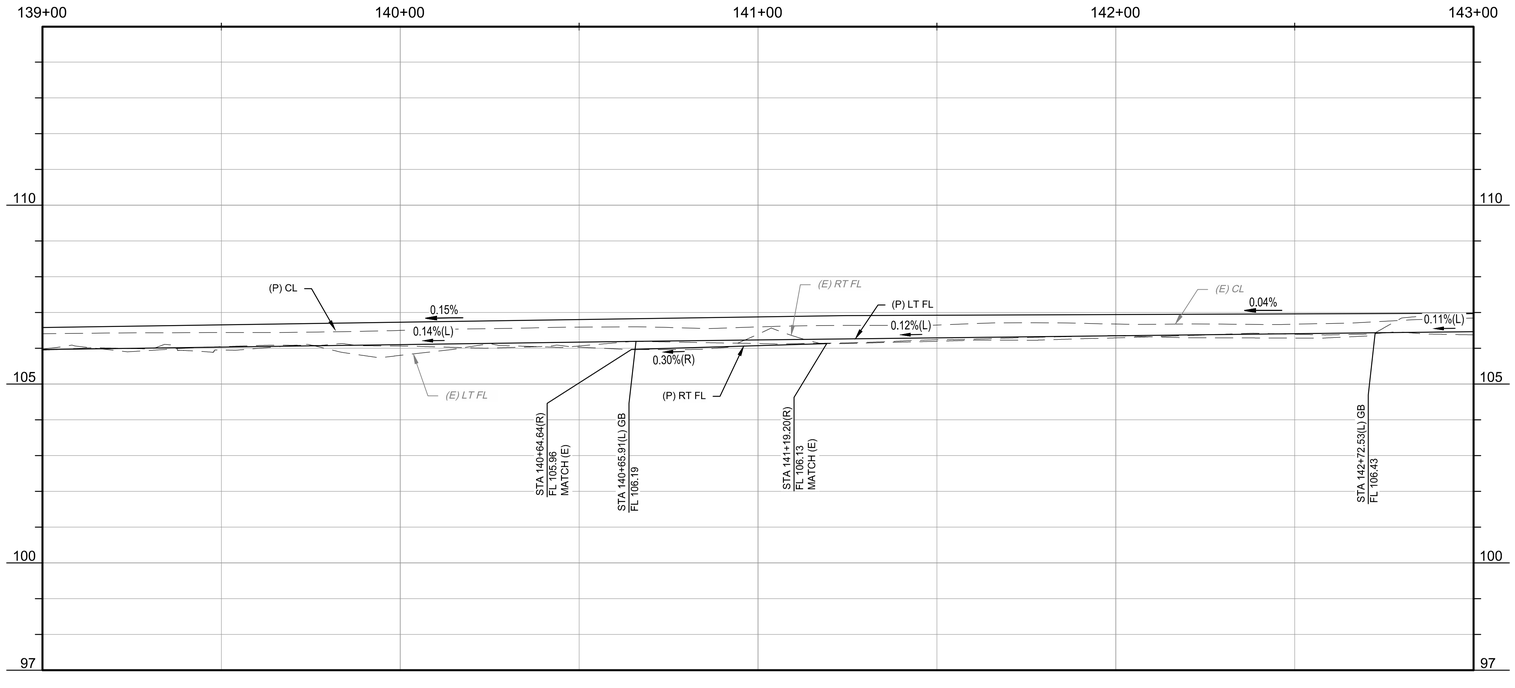

WARNING
POWER LINES OVERHEAD

811 Know what's below. Call before you dig.

CONSTRUCTION CALLOUTS	
SYM	DESCRIPTION
AA	ALLEY APPROACH PER CITY OF TURLOCK STD DWG C-7
AG	ADJUST TO FINISHED GRADE
CA	COMMERCIAL/INDUSTRIAL DRIVEWAY APPROACH PER CITY OF TURLOCK STD C-8 & C-9
CGA	SAWCUT AND REMOVE (E) CURB AND GUTTER AND CONSTRUCT NEW CURB AND GUTTER PER CITY OF TURLOCK STD DWG C-1. DOWEL INTO EXISTING CURB AND GUTTER PER DETAIL 1, SHEET D5 & MODIFIED C&G AT TREES PER DETAIL 1 SHEET D7
CG	CONSTRUCT NEW CURB AND GUTTER PER CITY OF TURLOCK STD DWG C-1. DOWEL INTO EXISTING CURB AND GUTTER PER DETAIL 1, SHEET D5 & MODIFIED C&G AT TREES PER DETAIL 1 SHEET D7
CR	SAWCUT AND REMOVE (E) CURB RETURN, RAMPS, AND SIDEWALK AND CONSTRUCT NEW CURB RETURN, RAMP, AND SIDEWALK PER PROJECT SPECIFICATIONS AND SITE DETAILS
DOC	SAWCUT AND REMOVE (E) CURB AND GUTTER AND CONSTRUCT NEW DRIVE OVER CURB PER DRIVE OVER CURB DETAIL ON SHEET D7. DOWEL INTO EXISTING CURB AND GUTTER PER DETAIL 1, SHEET D5
DA	RESIDENTIAL DRIVE APPROACH PER CITY OF TURLOCK STD DWG C-5
DI	REMOVE AND REPLACE CATCH BASIN PER CITY OF TURLOCK STD SD-3 AND TR-01 DETAIL SHEETS.
DW	DETECTABLE WARNING SURFACE PER CALTRANS STD DWG SHEET A88A
MH	ADJUST MANHOLE TO FINISHED GRADE AFTER PAVING OPERATIONS PER DETAIL
NDI	CONSTRUCT CATCH BASIN PER CITY OF TURLOCK STD SD-3 AND TR-01 DETAIL SHEETS.
NMH	CONSTRUCT MANHOLE PER CITY OF TURLOCK STD S-3 AND TR-01 DETAIL SHEETS.
PP	PROTECT IN PLACE
RC	RETAINING CURB
RL	REMOVE AND RELOCATE. SEE TR-01 DETAIL IF APPLICABLE.
RT	REMOVE AND DISPOSE OF TREE, GRIND STUMP, AND REMOVE ROOTS AS NECESSARY TO CONSTRUCT SIDEWALK
SW	CONSTRUCT SIDEWALK PER CITY OF TURLOCK STD DWG C-3. DOWEL INTO EXISTING SIDEWALK PER DETAIL 1, SHEET D5. PROTECT (E) ROOF DRAINS IN PLACE OR REPLACE IN KIND
VC	CONSTRUCT VERTICAL CURB PER CITY OF TURLOCK STD DWG C-1. DOWEL INTO EXISTING CURB PER DETAIL 1, SHEET D5
VG	CONSTRUCT VALLEY GUTTER PER CITY OF TURLOCK STD DWG C-1

LEGEND

- FDR-C RECONSTRUCTION PER DETAIL 2, SHEET D5
- 6.0" TYPE A HMA PAVEMENT OVER 6" CNS COMPACTED TO 95%
- 8.0" TYPE A HMA PAVEMENT OVER 6" CNS COMPACTED TO 95%
- 3.5" MINIMUM THICK CONCRETE OVER 6" CNS COMPACTED TO 95%
- 7.5" MINIMUM THICK CONCRETE OVER 4" AGGREGATE BASE ROCK CLASS 2 PER CITY OF TURLOCK STD DWG C-7
- 9" HMA TYPE A PAVEMENT OVER 6" CNS COMPACTED TO 95%

CONSTRUCTION NOTES

1. EXISTING DRIVEWAYS, CURB, AND GUTTER TO REMAIN UNLESS OTHERWISE NOTED ON THE PLANS.
2. STATION AND OFFSET ON CURB AND GUTTER REFERS TO A POINT ON THE FLOWLINE.
3. DETAILED RAMP AND DRIVE APPROACH GRADING IS PROVIDED ON SHEETS D8 - D37.
4. PROTECT IN PLACE ALL (E) SIDEWALK DRAINS.
5. NOT ALL SEWER LATERALS ARE SHOWN ON THE PLANS.

SCALE IN FEET
0 10 20 40 HORIZ.
0 1 2 4 VERT.

CITY OF TURLOCK
MUNICIPAL SERVICES DEPARTMENT
ROADS PROGRAM DIVISION
156 S. BROADWAY, SUITE 150
(209) 668-5520

COPYRIGHT 2025 by PROVOST & PRITCHARD ENGINEERING GROUP, INC. ALL RIGHTS RESERVED
The firm of Provost & Pritchard Engineering Group, Inc. expressly reserves its common law copyright and other property rights in these plans. These plans are not to be reproduced, changed or copied in any form or manner whatsoever, nor are they to be assigned to any third party, without first obtaining the express written permission and consent of Provost & Pritchard Engineering Group, Inc. In the event of unauthorized reuse of these plans by any third party, the third party shall hold the firm of Provost & Pritchard Engineering Group, Inc. harmless, and shall bear the cost of Provost & Pritchard Engineering Group, Inc.'s attorney's fees and other expenses in defending and enforcing these rights.

BID SET
10/30/2025

No.	REVISION	BY	DATE

REGISTERED PROFESSIONAL ENGINEER JEFFREY S. DORN No. 76749 CIVIL STATE OF CALIFORNIA

DATE SIGNED:

CITY OF TURLOCK
CONSTRUCTION PLANS FOR ROADS PROGRAM
CAPITAL IMPROVEMENT PROJECT
CITY PROJECT No. 23-068, PACKAGE 2

STREET PLAN

SIERRA DR STA 139+00 - 143+00


PROVOST & PRITCHARD
455 W FIR AVENUE
CLOVIS, CA 93611-0166
PHONE (559) 449-2700
FAX (559) 449-2715
www.provostandpritchard.com

DESIGN ENGINEER: JEFF DORN
LICENSE NO: 76,749
DRAFTED BY: AR
CHECKED BY: JD
DATE: 10/30/2025
JOB NO: 229224001
PROJECT NO: 229224001
PHASE: 2


0 1"
ORIGINAL SCALE SHOWN IS ONE INCH. ADJUST SCALE FOR REDUCED OR ENLARGED PLANS.

SHEET C22
25 OF 99

11/6/2025 10:54 AM G:\Turlock_City of-229\229224001-2024 Road Rehab\300 CAD\342 Sheet Sets\02_Plans_Maps\C22 SIERRA DR STA 139+00 - 143+00.dwg -Sean Long

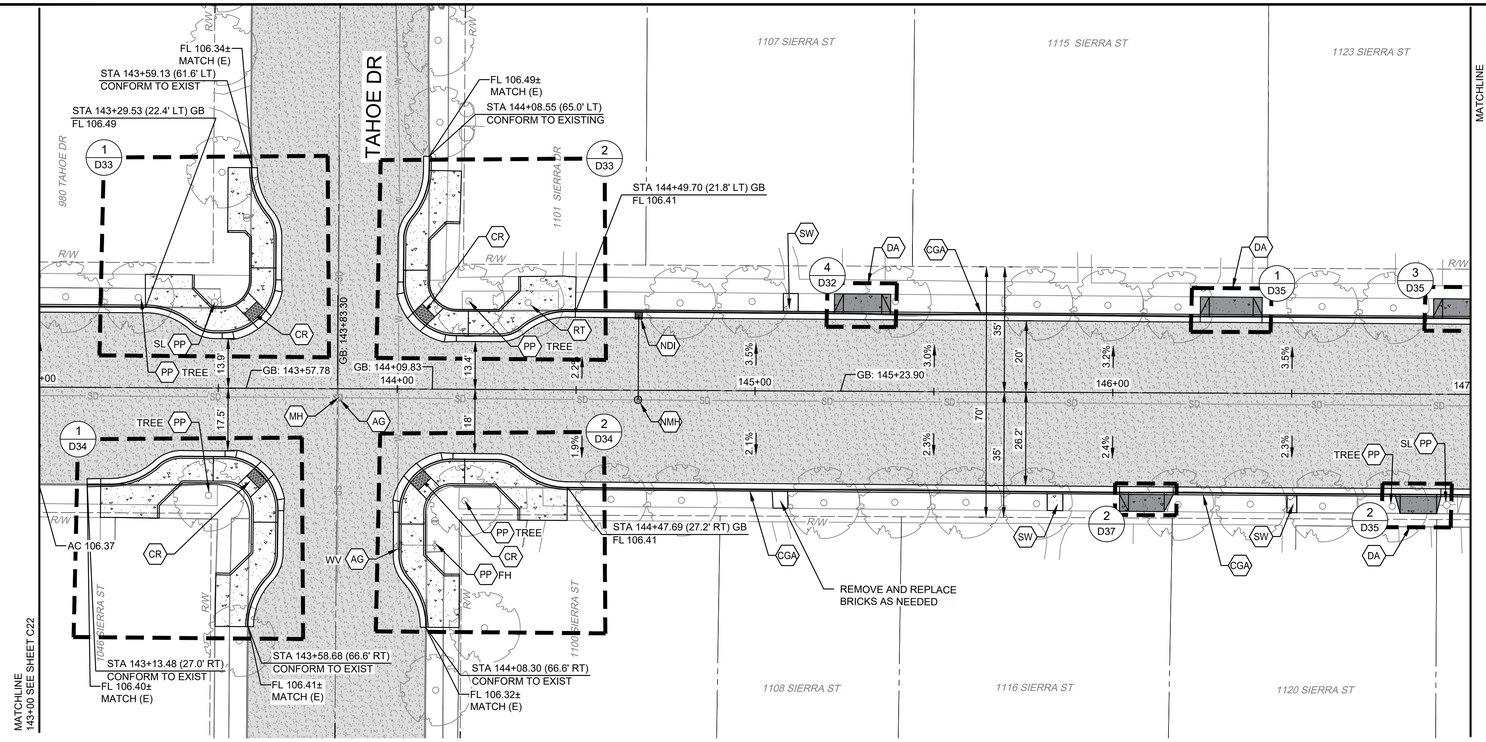

SIERRA STREET
STATIONING ALONG CENTERLINE

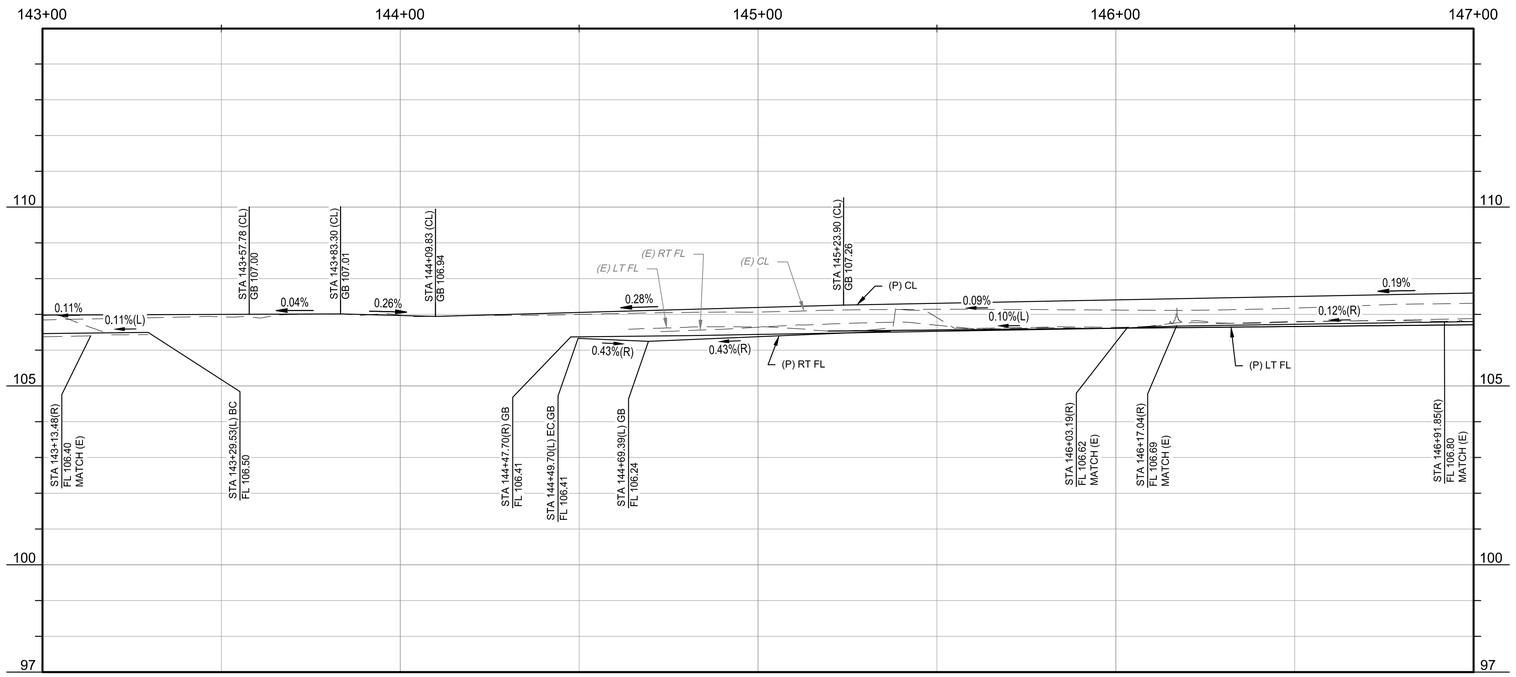

WARNING
POWER LINES OVERHEAD

811 Know what's below. Call before you dig.

CONSTRUCTION CALLOUTS	
SYM	DESCRIPTION
AA	ALLEY APPROACH PER CITY OF TURLOCK STD DWG C-7
AG	ADJUST TO FINISHED GRADE
CA	COMMERCIAL/INDUSTRIAL DRIVEWAY APPROACH PER CITY OF TURLOCK STD C-8 & C-9
CGA	SAWCUT AND REMOVE (E) CURB AND GUTTER AND CONSTRUCT NEW CURB AND GUTTER PER CITY OF TURLOCK STD DWG C-1. DOWEL INTO EXISTING CURB AND GUTTER PER DETAIL 1, SHEET D5 & MODIFIED C&G AT TREES PER DETAIL 1 SHEET D7
CG	CONSTRUCT NEW CURB AND GUTTER PER CITY OF TURLOCK STD DWG C-1. DOWEL INTO EXISTING CURB AND GUTTER PER DETAIL 1, SHEET D5 & MODIFIED C&G AT TREES PER DETAIL 1 SHEET D7
CR	SAWCUT AND REMOVE (E) CURB RETURN, RAMPS, AND SIDEWALK AND CONSTRUCT NEW CURB RETURN, RAMP, AND SIDEWALK PER PROJECT SPECIFICATIONS AND SITE DETAILS
DOC	SAWCUT AND REMOVE (E) CURB AND GUTTER AND CONSTRUCT NEW DRIVE OVER CURB PER DRIVE OVER CURB DETAIL ON SHEET D7. DOWEL INTO EXISTING CURB AND GUTTER PER DETAIL 1, SHEET D5
DA	RESIDENTIAL DRIVE APPROACH PER CITY OF TURLOCK STD DWG C-5
DI	REMOVE AND REPLACE CATCH BASIN PER CITY OF TURLOCK STD SD-3 AND TR-01 DETAIL SHEETS.
DW	DETECTABLE WARNING SURFACE PER CALTRANS STD DWG SHEET A88A
MH	ADJUST MANHOLE TO FINISHED GRADE AFTER PAVING OPERATIONS PER DETAIL
NDI	CONSTRUCT CATCH BASIN PER CITY OF TURLOCK STD SD-3 AND TR-01 DETAIL SHEETS.
NMH	CONSTRUCT MANHOLE PER CITY OF TURLOCK STD S-3 AND TR-01 DETAIL SHEETS.
PP	PROTECT IN PLACE
RC	RETAINING CURB
RL	REMOVE AND RELOCATE. SEE TR-01 DETAIL IF APPLICABLE.
RT	REMOVE AND DISPOSE OF TREE, GRIND STUMP, AND REMOVE ROOTS AS NECESSARY TO CONSTRUCT SIDEWALK
SW	CONSTRUCT SIDEWALK PER CITY OF TURLOCK STD DWG C-3. DOWEL INTO EXISTING SIDEWALK PER DETAIL 1, SHEET D5. PROTECT (E) ROOF DRAINS IN PLACE OR REPLACE IN KIND
VC	CONSTRUCT VERTICAL CURB PER CITY OF TURLOCK STD DWG C-1. DOWEL INTO EXISTING CURB PER DETAIL 1, SHEET D5
VG	CONSTRUCT VALLEY GUTTER PER CITY OF TURLOCK STD DWG C-1

LEGEND

- FDR-C RECONSTRUCTION PER DETAIL 2, SHEET D5
- 6.0" TYPE A HMA PAVEMENT OVER 6" CNS COMPACTED TO 95%
- 8.0" TYPE A HMA PAVEMENT OVER 6" CNS COMPACTED TO 95%
- 3.5" MINIMUM THICK CONCRETE OVER 6" CNS COMPACTED TO 95%
- 7.5" MINIMUM THICK CONCRETE OVER 4" AGGREGATE BASE ROCK CLASS 2 PER CITY OF TURLOCK STD DWG C-7
- 9" HMA TYPE A PAVEMENT OVER 6" CNS COMPACTED TO 95%

CONSTRUCTION NOTES

1. EXISTING DRIVEWAYS, CURB, AND GUTTER TO REMAIN UNLESS OTHERWISE NOTED ON THE PLANS.
2. STATION AND OFFSET ON CURB AND GUTTER REFERS TO A POINT ON THE FLOWLINE.
3. DETAILED RAMP AND DRIVE APPROACH GRADING IS PROVIDED ON SHEETS D8 - D37.
4. PROTECT IN PLACE ALL (E) SIDEWALK DRAINS.
5. NOT ALL SEWER LATERALS ARE SHOWN ON THE PLANS.

SCALE IN FEET
0 10 20 40 HORIZ.
0 1 2 4 VERT.

CITY OF TURLOCK
MUNICIPAL SERVICES DEPARTMENT
ROADS PROGRAM DIVISION
156 S. BROADWAY, SUITE 150
(209) 668-5520

COPYRIGHT 2025 by PROVOST & PRITCHARD ENGINEERING GROUP, INC. ALL RIGHTS RESERVED
The firm of Provost & Pritchard Engineering Group, Inc. expressly reserves its common law copyright and other property rights in these plans. These plans are not to be reproduced, changed or copied in any form or manner whatsoever, nor are they to be assigned to any third party, without first obtaining the express written permission and consent of Provost & Pritchard Engineering Group, Inc. In the event of unauthorized reuse of these plans by any third party, the third party shall hold the firm of Provost & Pritchard Engineering Group, Inc. harmless, and shall bear the cost of Provost & Pritchard Engineering Group, Inc.'s legal fees incurred in enforcing and enforcing these rights.

BID SET
10/30/2025

No.	REVISION	BY	DATE

PROFESSIONAL ENGINEER JEFFREY S. DORN No. 76,749 STATE OF CALIFORNIA CIVIL
DATE SIGNED:

CITY OF TURLOCK
CONSTRUCTION PLANS FOR ROADS PROGRAM
CAPITAL IMPROVEMENT PROJECT
CITY PROJECT No. 23-068, PACKAGE 2

STREET PLAN

SIERRA DR STA 143+00 - 147+00

PROVOST & PRITCHARD
455 W FIR AVENUE
CLOVIS, CA 93611-9166
PHONE (559) 449-2700
FAX (559) 449-2715
www.provostandpritchard.com

DESIGN ENGINEER: JEFF DORN
LICENSE NO: 76,749


DRAFTED BY:	CHECKED BY:
AR	JD

DATE: 10/30/2025
JOB NO: 229224001
PROJECT NO: 229224001
PHASE: 2


0 1"
ORIGINAL SCALE SHOWN IS ONE INCH. ADJUST SCALE FOR REDUCED OR ENLARGED PLANS.

SHEET C23
26 OF 99

11/6/2025 3:11 PM G:\Turlock_City of-229223\229224001-2024 Road Rehab\300 CAD\342 Sheet Sets\02_Plans_Maps\C23 SIERRA DR STA 143+00 - 147+00.dwg -Annemarie Fox

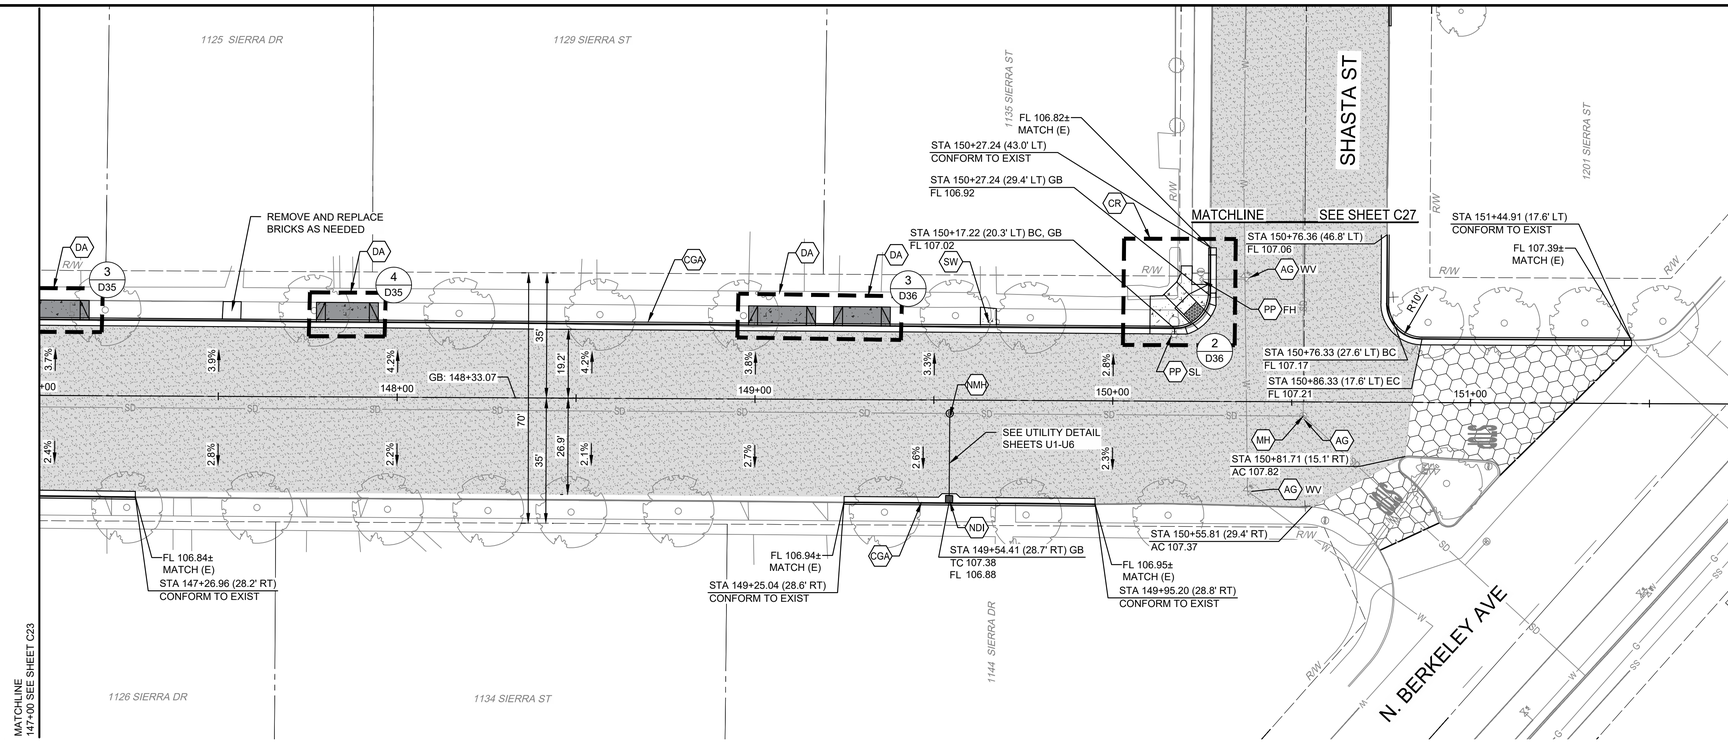

SIERRA STREET
STATIONING ALONG CENTERLINE

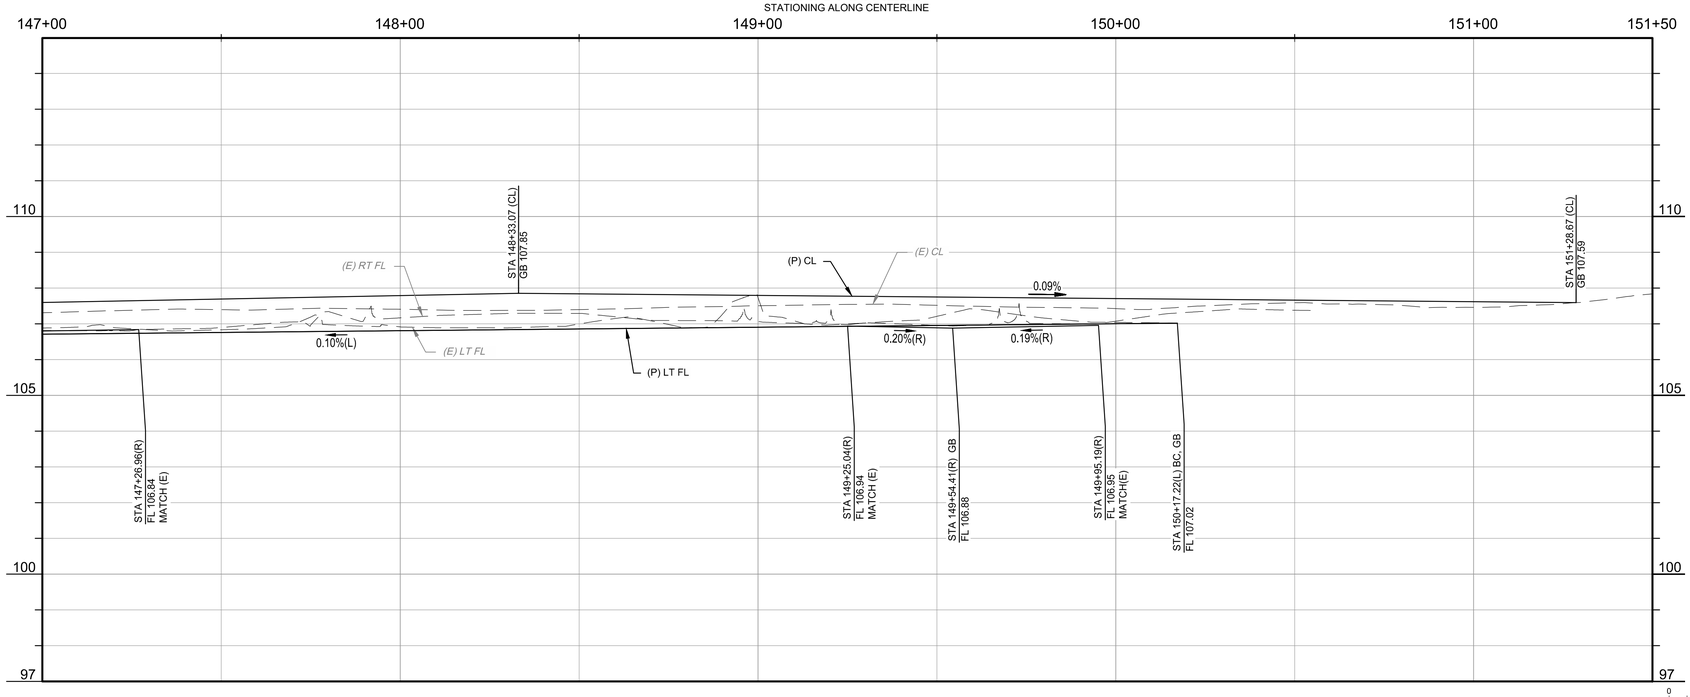

CONSTRUCTION CALLOUTS	
SYM	DESCRIPTION
AA	ALLEY APPROACH PER CITY OF TURLOCK STD DWG C-7
AG	ADJUST TO FINISHED GRADE
CA	COMMERCIAL/INDUSTRIAL DRIVEWAY APPROACH PER CITY OF TURLOCK STD C-8 & C-9
CGA	SAWCUT AND REMOVE (E) CURB AND GUTTER AND CONSTRUCT NEW CURB AND GUTTER PER CITY OF TURLOCK STD DWG C-1. DOWEL INTO EXISTING CURB AND GUTTER PER DETAIL 1, SHEET D5 & MODIFIED C&G AT TREES PER DETAIL 1 SHEET D7
CG	CONSTRUCT NEW CURB AND GUTTER PER CITY OF TURLOCK STD DWG C-1. DOWEL INTO EXISTING CURB AND GUTTER PER DETAIL 1, SHEET D5 & MODIFIED C&G AT TREES PER DETAIL 1 SHEET D7
CR	SAWCUT AND REMOVE (E) CURB RETURN, RAMPS, AND SIDEWALK AND CONSTRUCT NEW CURB RETURN, RAMP, AND SIDEWALK PER PROJECT SPECIFICATIONS AND SITE DETAILS
DOC	SAWCUT AND REMOVE (E) CURB AND GUTTER AND CONSTRUCT NEW DRIVE OVER CURB PER DRIVE OVER CURB DETAIL ON SHEET D7. DOWEL INTO EXISTING CURB AND GUTTER PER DETAIL 1, SHEET D5
DA	RESIDENTIAL DRIVE APPROACH PER CITY OF TURLOCK STD DWG C-5
DI	REMOVE AND REPLACE CATCH BASIN PER CITY OF TURLOCK STD SD-3 AND TR-01 DETAIL SHEETS.
DW	DETECTABLE WARNING SURFACE PER CALTRANS STD DWG SHEET A88A
MH	ADJUST MANHOLE TO FINISHED GRADE AFTER PAVING OPERATIONS PER DETAIL
NDI	CONSTRUCT CATCH BASIN PER CITY OF TURLOCK STD SD-3 AND TR-01 DETAIL SHEETS.
NMH	CONSTRUCT MANHOLE PER CITY OF TURLOCK STD S-3 AND TR-01 DETAIL SHEETS.
PP	PROTECT IN PLACE
RC	RETAINING CURB
RL	REMOVE AND RELOCATE. SEE TR-01 DETAIL IF APPLICABLE.
RT	REMOVE AND DISPOSE OF TREE, GRIND STUMP, AND REMOVE ROOTS AS NECESSARY TO CONSTRUCT SIDEWALK
SW	CONSTRUCT SIDEWALK PER CITY OF TURLOCK STD DWG C-3. DOWEL INTO EXISTING SIDEWALK PER DETAIL 1, SHEET D5. PROTECT (E) ROOF DRAINS IN PLACE OR REPLACE IN KIND
VC	CONSTRUCT VERTICAL CURB PER CITY OF TURLOCK STD DWG C-1. DOWEL INTO EXISTING CURB PER DETAIL 1, SHEET D5
VG	CONSTRUCT VALLEY GUTTER PER CITY OF TURLOCK STD DWG C-1

LEGEND

- FDR-C RECONSTRUCTION PER DETAIL 2, SHEET D5
- 6.0" TYPE A HMA PAVEMENT OVER 6" CNS COMPACTED TO 95%
- 8.0" TYPE A HMA PAVEMENT OVER 6" CNS COMPACTED TO 95%
- 3.5" MINIMUM THICK CONCRETE OVER 6" CNS COMPACTED TO 95%
- 7.5" MINIMUM THICK CONCRETE OVER 4" AGGREGATE BASE ROCK CLASS 2 PER CITY OF TURLOCK STD DWG C-7
- 9" HMA TYPE A PAVEMENT OVER 6" CNS COMPACTED TO 95%

CONSTRUCTION NOTES

1. EXISTING DRIVEWAYS, CURB, AND GUTTER TO REMAIN UNLESS OTHERWISE NOTED ON THE PLANS.
2. STATION AND OFFSET ON CURB AND GUTTER REFERS TO A POINT ON THE FLOWLINE.
3. DETAILED RAMP AND DRIVE APPROACH GRADING IS PROVIDED ON SHEETS D8 - D37.
4. PROTECT IN PLACE ALL (E) SIDEWALK DRAINS.
5. NOT ALL SEWER LATERALS ARE SHOWN ON THE PLANS.

SCALE IN FEET
0 10 20 40 HORIZ.
0 1 2 4 VERT.

CITY OF TURLOCK
MUNICIPAL SERVICES DEPARTMENT
ROADS PROGRAM DIVISION
156 S. BROADWAY, SUITE 150
(209) 668-5520

WARNING
POWER LINES OVERHEAD

811 Know what's below. Call before you dig.

COPYRIGHT 2025 by PROVOST & PRITCHARD ENGINEERING GROUP, INC. ALL RIGHTS RESERVED
The firm of Provost & Pritchard Engineering Group, Inc. expressly reserves its common law copyright and other property rights in these plans. These plans are not to be reproduced, changed or copied in any form or manner whatsoever, nor are they to be assigned to any third party, without first obtaining the express written authorization and consent of Provost & Pritchard Engineering Group, Inc. In the event of unauthorized reuse of these plans by any third party, the third party shall hold the firm of Provost & Pritchard Engineering Group, Inc. harmless, and shall bear the cost of Provost & Pritchard Engineering Group, Inc.'s fees for defending and enforcing these rights.

BID SET
10/30/2025

No.	REVISION	BY	DATE

REGISTERED PROFESSIONAL ENGINEER JEFFREY S. DORN No. 76749 STATE OF CALIFORNIA CIVIL

DATE SIGNED:

CITY OF TURLOCK
CONSTRUCTION PLANS FOR ROADS PROGRAM
CAPITAL IMPROVEMENT PROJECT
CITY PROJECT No. 23-068, PACKAGE 2


STREET PLAN

SIERRA DR STA 147+00 - 151+50

PROVOST & PRITCHARD
455 W FIR AVENUE
CLOVIS, CA 93611-3166
PHONE (559) 449-2700
FAX (559) 449-2715
www.provostandpritchard.com

DESIGN ENGINEER: JEFF DORN
LICENSE NO: 76,749
DRAFTED BY: AR
CHECKED BY: JD
DATE: 10/30/2025
JOB NO: 229224001
PROJECT NO: 229224001
PHASE: 2
0 1"
ORIGINAL SCALE SHOWN IS ONE INCH. ADJUST SCALE FOR REDUCED OR ENLARGED PLANS.
SHEET C24
27 OF 99

11/6/2025 10:55 AM G:\Turlock_City of-229229224001-2024 Road Rehab\300 CAD\342 Sheet Sets\02_Plans_Maps\C24 SIERRA DR STA 147+00 - 151+50.dwg -Sean Long

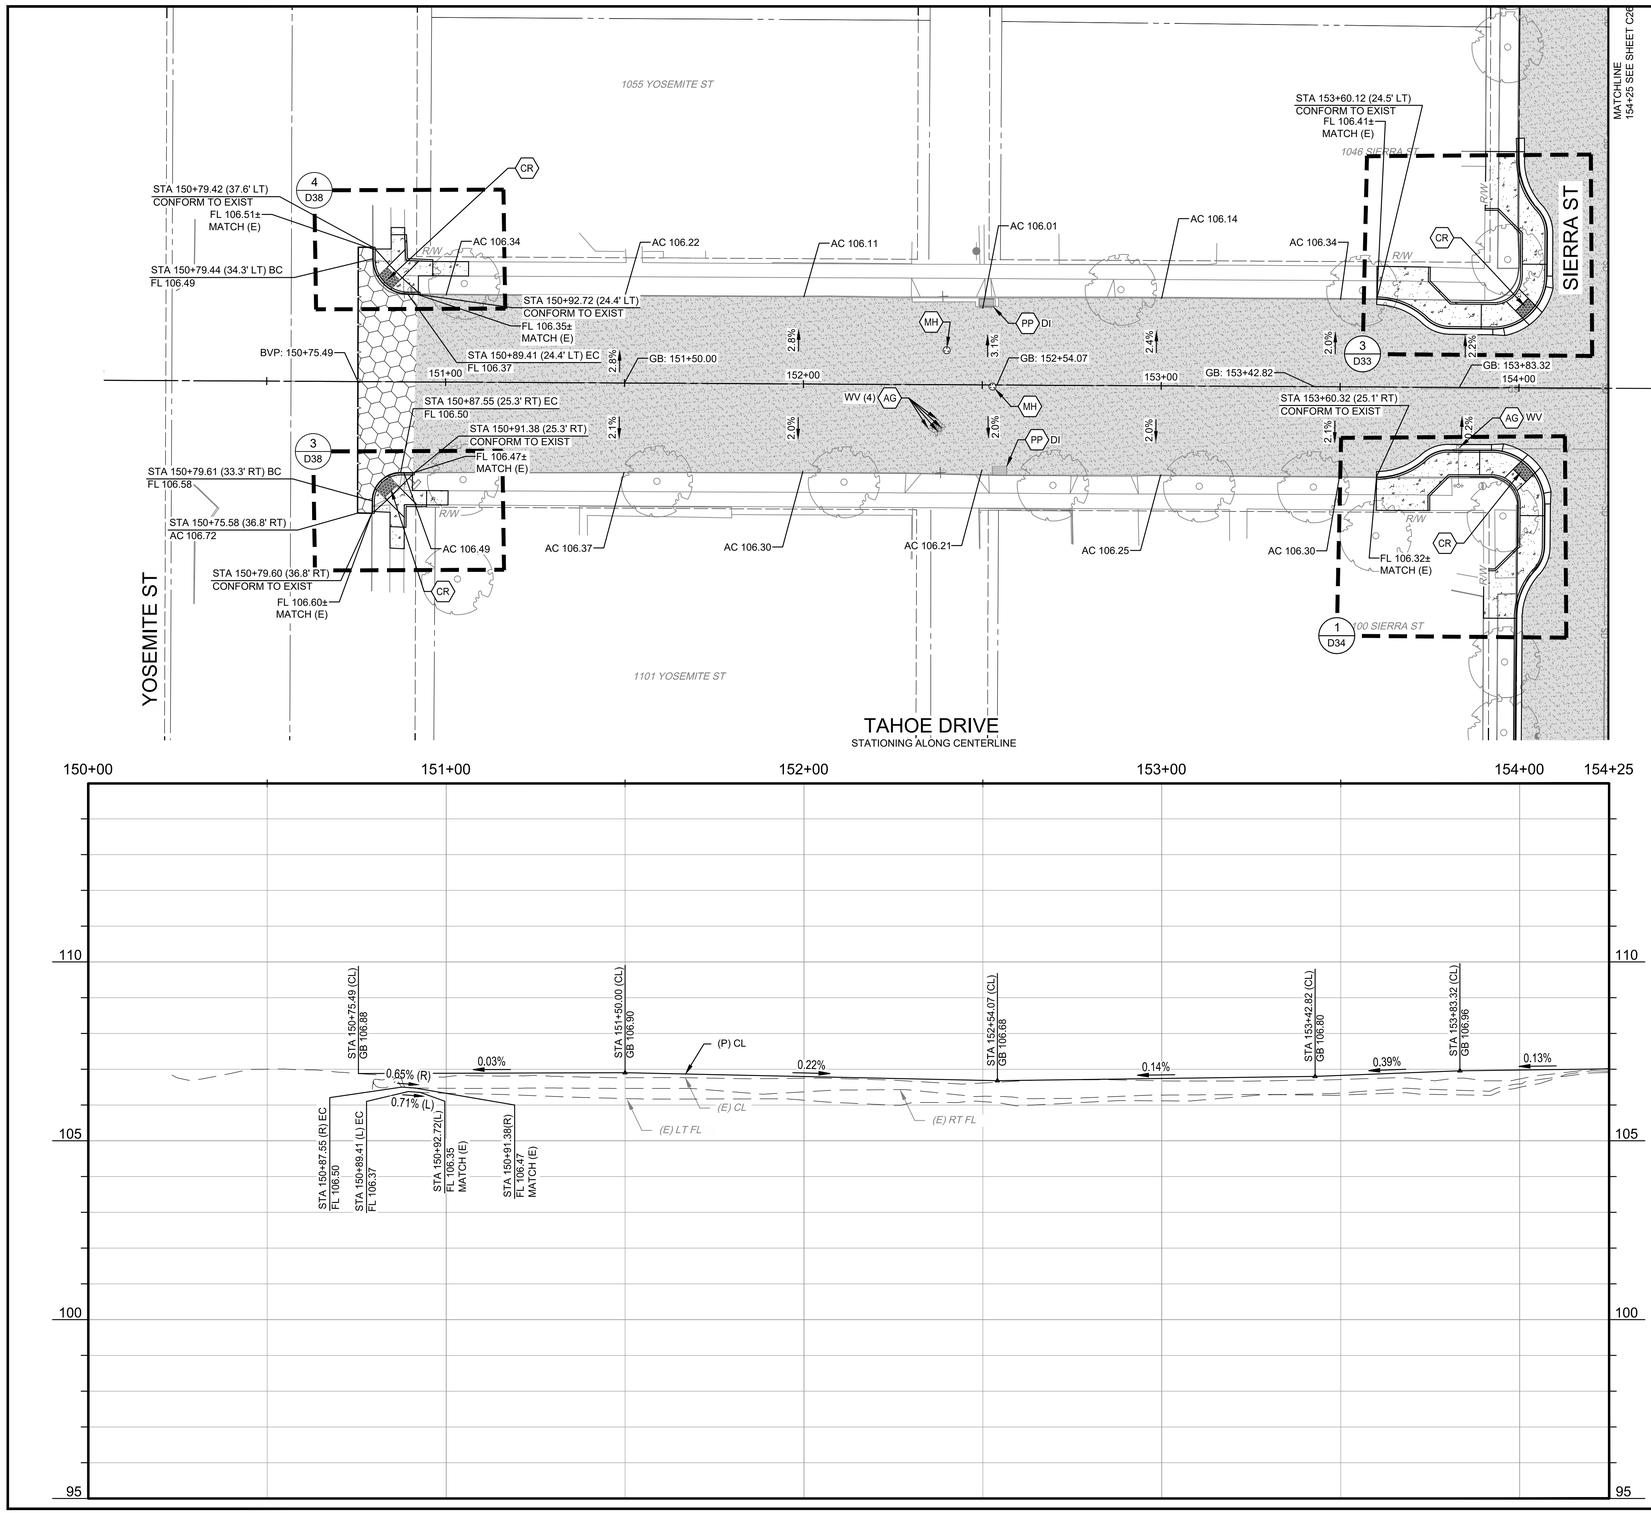

CONSTRUCTION CALLOUTS	
SYM	DESCRIPTION
AA	ALLEY APPROACH PER CITY OF TURLOCK STD DWG C-7
AG	ADJUST TO FINISHED GRADE
CA	COMMERCIAL/INDUSTRIAL DRIVEWAY APPROACH PER CITY OF TURLOCK STD C-8 & C-9
CGA	SAWCUT AND REMOVE (E) CURB AND GUTTER AND CONSTRUCT NEW CURB AND GUTTER PER CITY OF TURLOCK STD DWG C-1. DOWEL INTO EXISTING CURB AND GUTTER PER DETAIL 1, SHEET D5 & MODIFIED C&G AT TREES PER DETAIL 1 SHEET D7
CG	CONSTRUCT NEW CURB AND GUTTER PER CITY OF TURLOCK STD DWG C-1. DOWEL INTO EXISTING CURB AND GUTTER PER DETAIL 1, SHEET D5 & MODIFIED C&G AT TREES PER DETAIL 1 SHEET D7
CR	SAWCUT AND REMOVE (E) CURB RETURN, RAMPS, AND SIDEWALK AND CONSTRUCT NEW CURB RETURN, RAMP, AND SIDEWALK PER PROJECT SPECIFICATIONS AND SITE DETAILS
DOC	SAWCUT AND REMOVE (E) CURB AND GUTTER AND CONSTRUCT NEW DRIVE OVER CURB PER DRIVE OVER CURB DETAIL ON SHEET D7. DOWEL INTO EXISTING CURB AND GUTTER PER DETAIL 1, SHEET D5
DA	RESIDENTIAL DRIVE APPROACH PER CITY OF TURLOCK STD DWG C-5
DI	REMOVE AND REPLACE CATCH BASIN PER CITY OF TURLOCK STD SD-3 AND TR-01 DETAIL SHEETS.
DW	DETECTABLE WARNING SURFACE PER CALTRANS STD DWG SHEET A88A
MH	ADJUST MANHOLE TO FINISHED GRADE AFTER PAVING OPERATIONS PER DETAIL
NDI	CONSTRUCT CATCH BASIN PER CITY OF TURLOCK STD SD-3 AND TR-01 DETAIL SHEETS.
NMH	CONSTRUCT MANHOLE PER CITY OF TURLOCK STD S-3 AND TR-01 DETAIL SHEETS.
PP	PROTECT IN PLACE
RC	RETAINING CURB
RL	REMOVE AND RELOCATE. SEE TR-01 DETAIL IF APPLICABLE.
RT	REMOVE AND DISPOSE OF TREE, GRIND STUMP, AND REMOVE ROOTS AS NECESSARY TO CONSTRUCT SIDEWALK
SW	CONSTRUCT SIDEWALK PER CITY OF TURLOCK STD DWG C-3. DOWEL INTO EXISTING SIDEWALK PER DETAIL 1, SHEET D5. PROTECT (E) ROOF DRAINS IN PLACE OR REPLACE IN KIND
VC	CONSTRUCT VERTICAL CURB PER CITY OF TURLOCK STD DWG C-1. DOWEL INTO EXISTING CURB PER DETAIL 1, SHEET D5
VG	CONSTRUCT VALLEY GUTTER PER CITY OF TURLOCK STD DWG C-1

LEGEND

- FDR-C RECONSTRUCTION PER DETAIL 2, SHEET D5
- 6.0" TYPE A HMA PAVEMENT OVER 6" CNS COMPACTED TO 95%
- 8.0" TYPE A HMA PAVEMENT OVER 6" CNS COMPACTED TO 95%
- 3.5" MINIMUM THICK CONCRETE OVER 6" CNS COMPACTED TO 95%
- 7.5" MINIMUM THICK CONCRETE OVER 4" AGGREGATE BASE ROCK CLASS 2 PER CITY OF TURLOCK STD DWG C-7
- 9" HMA TYPE A PAVEMENT OVER 6" CNS COMPACTED TO 95%

CONSTRUCTION NOTES

1. EXISTING DRIVEWAYS, CURB, AND GUTTER TO REMAIN UNLESS OTHERWISE NOTED ON THE PLANS.
2. STATION AND OFFSET ON CURB AND GUTTER REFERS TO A POINT ON THE FLOWLINE.
3. DETAILED RAMP AND DRIVE APPROACH GRADING IS PROVIDED ON SHEETS D8 - D37.
4. PROTECT IN PLACE ALL (E) SIDEWALK DRAINS.
5. NOT ALL SEWER LATERALS ARE SHOWN ON THE PLANS.

WARNING
POWER LINES OVERHEAD

811 Know what's below. Call before you dig.

SCALE IN FEET
0 10 20 40 HORIZ.
0 1 2 4 VERT.

CITY OF TURLOCK
MUNICIPAL SERVICES DEPARTMENT
ROADS PROGRAM DIVISION
156 S. BROADWAY, SUITE 150
(209) 668-5520

COPYRIGHT 2025 by PROVOST & PRITCHARD ENGINEERING GROUP, INC. ALL RIGHTS RESERVED
The firm of Provost & Pritchard Engineering Group, Inc. expressly reserves its common law copyright and other property rights in these plans. These plans are not to be reproduced, changed or copied in any form or manner whatsoever, nor are they to be assigned to any third party, without first obtaining the express written permission and consent of Provost & Pritchard Engineering Group, Inc. In the event of unauthorized reuse of these plans by any third party, the third party shall hold the firm of Provost & Pritchard Engineering Group, Inc. harmless, and shall bear the cost of Provost & Pritchard Engineering Group, Inc.'s attorney's fees and other expenses in defending and enforcing these rights.

BID SET
10/30/2025

No.	REVISION	BY	DATE

DATE SIGNED:

REGISTERED PROFESSIONAL ENGINEER JEFFREY S. DORN No. 76749 CIVIL STATE OF CALIFORNIA

CITY OF TURLOCK
CONSTRUCTION PLANS FOR ROADS PROGRAM
CAPITAL IMPROVEMENT PROJECT
CITY PROJECT No. 23-068, PACKAGE 2

STREET PLAN

TAHOE STA 150+50 - 154+25

PROVOST& PRITCHARD
455 W FIR AVENUE
CLOVIS, CA 93611-3166
PHONE (559) 449-2700
FAX (559) 449-2715
www.provostandpritchard.com

DESIGN ENGINEER: JEFF DORN
LICENSE NO: 76,749


DRAFTED BY:	CHECKED BY:
AR	JD


DATE: 10/30/2025
JOB NO: 229224001
PROJECT NO: 229224001
PHASE: 2

0 1"
ORIGINAL SCALE SHOWN IS ONE INCH. ADJUST SCALE FOR REDUCED OR ENLARGED PLANS.

SHEET C25
28 OF 99

11/6/2025 10:56 AM G:\Turlock_City of-229\229224001-2024 Road Rehab\300 CAD\342 Sheet Sets\02_Plans_Maps\C25 TAHOE STA 150+50 - 154+25.dwg Sean Long

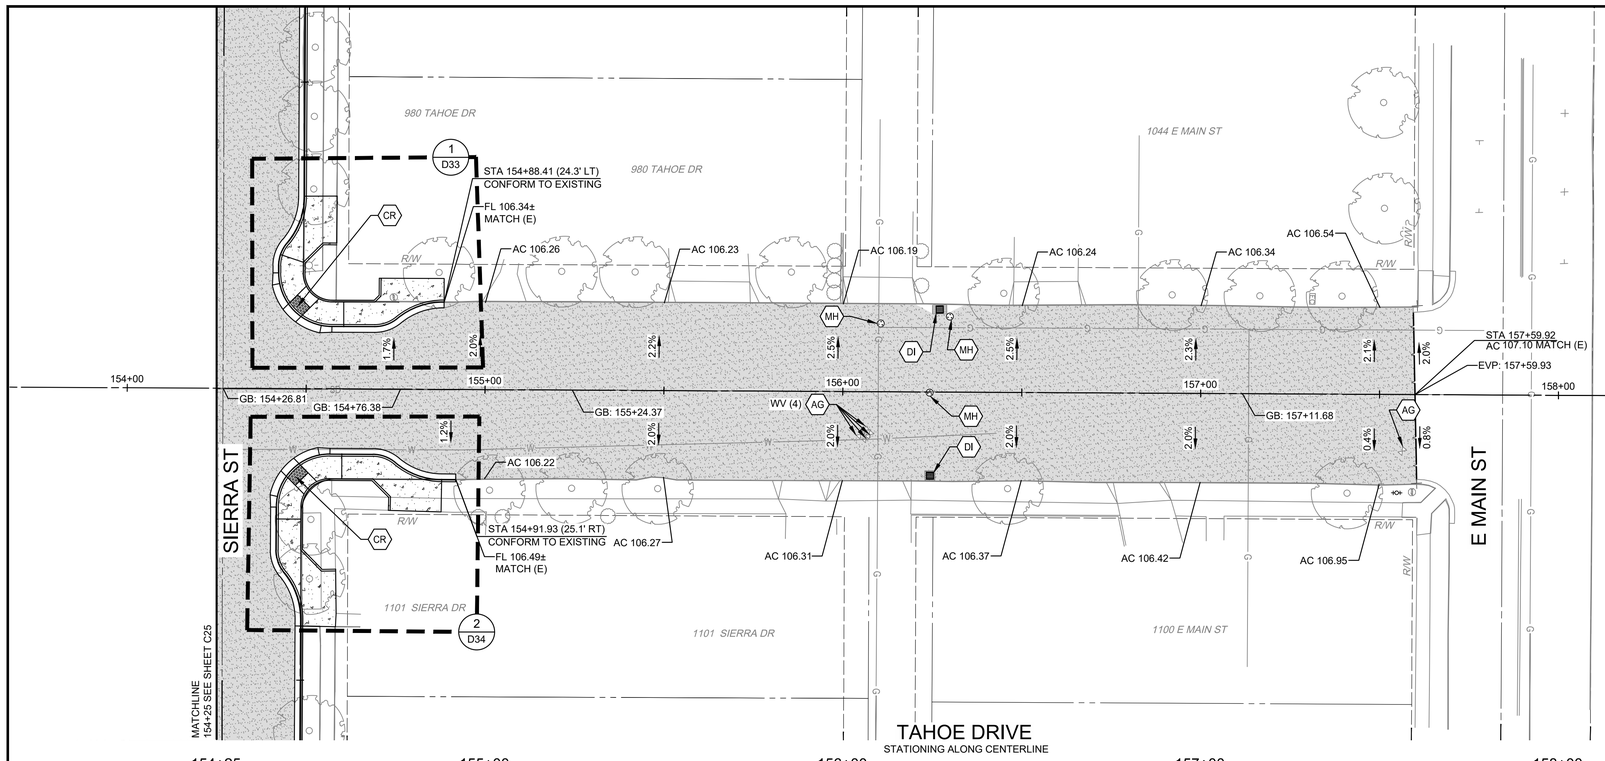

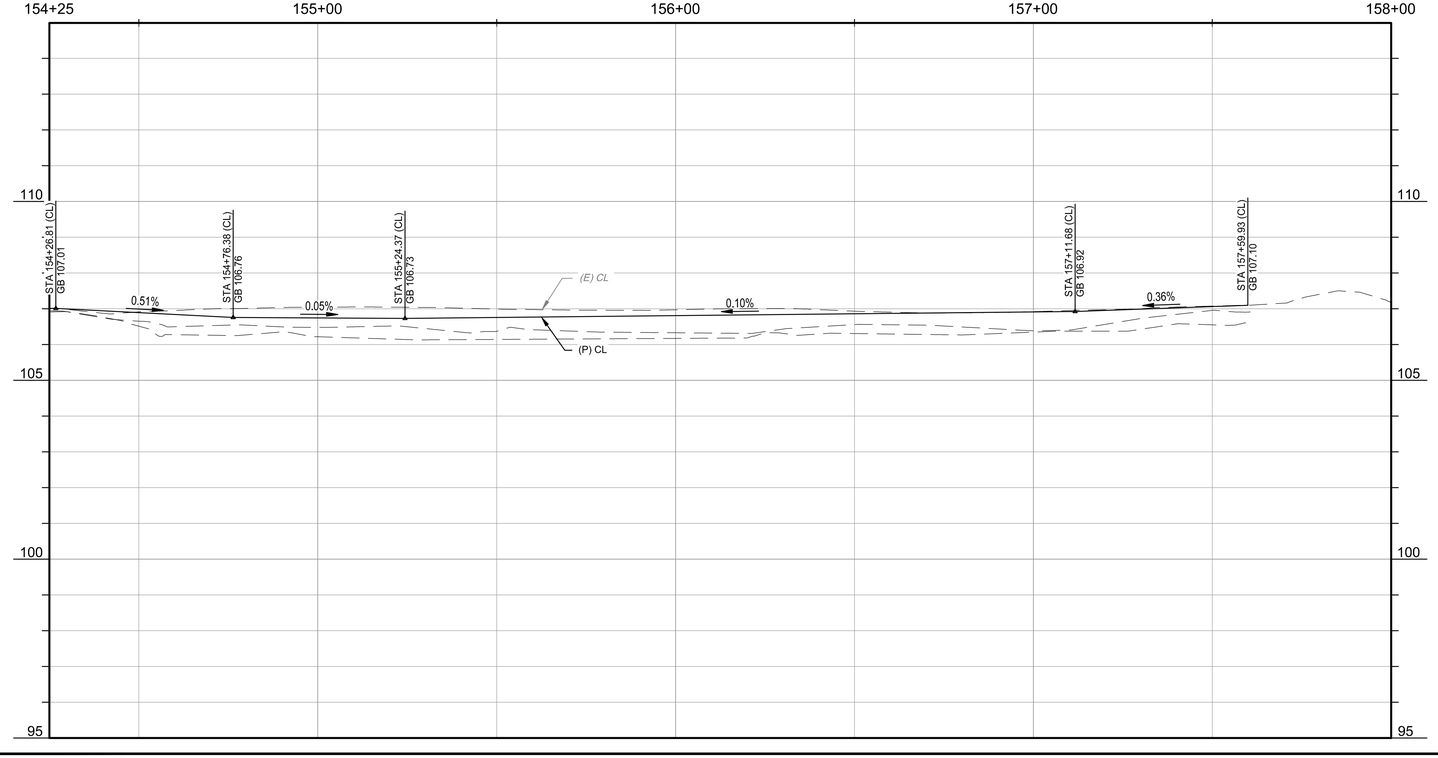

WARNING
POWER LINES OVERHEAD

811 Know what's below. Call before you dig.

CONSTRUCTION CALLOUTS	
SYM	DESCRIPTION
AA	ALLEY APPROACH PER CITY OF TURLOCK STD DWG C-7
AG	ADJUST TO FINISHED GRADE
CA	COMMERCIAL/INDUSTRIAL DRIVEWAY APPROACH PER CITY OF TURLOCK STD C-8 & C-9
CGA	SAWCUT AND REMOVE (E) CURB AND GUTTER AND CONSTRUCT NEW CURB AND GUTTER PER CITY OF TURLOCK STD DWG C-1. DOWEL INTO EXISTING CURB AND GUTTER PER DETAIL 1, SHEET D5 & MODIFIED C&G AT TREES PER DETAIL 1 SHEET D7
CG	CONSTRUCT NEW CURB AND GUTTER PER CITY OF TURLOCK STD DWG C-1. DOWEL INTO EXISTING CURB AND GUTTER PER DETAIL 1, SHEET D5 & MODIFIED C&G AT TREES PER DETAIL 1 SHEET D7
CR	SAWCUT AND REMOVE (E) CURB RETURN, RAMPS, AND SIDEWALK AND CONSTRUCT NEW CURB RETURN, RAMP, AND SIDEWALK PER PROJECT SPECIFICATIONS AND SITE DETAILS
DOC	SAWCUT AND REMOVE (E) CURB AND GUTTER AND CONSTRUCT NEW DRIVE OVER CURB PER DRIVE OVER CURB DETAIL ON SHEET D7. DOWEL INTO EXISTING CURB AND GUTTER PER DETAIL 1, SHEET D5
DA	RESIDENTIAL DRIVE APPROACH PER CITY OF TURLOCK STD DWG C-5
DI	REMOVE AND REPLACE CATCH BASIN PER CITY OF TURLOCK STD SD-3 AND TR-01 DETAIL SHEETS.
DW	DETECTABLE WARNING SURFACE PER CALTRANS STD DWG SHEET A88A
MH	ADJUST MANHOLE TO FINISHED GRADE AFTER PAVING OPERATIONS PER DETAIL
NDI	CONSTRUCT CATCH BASIN PER CITY OF TURLOCK STD SD-3 AND TR-01 DETAIL SHEETS.
NMH	CONSTRUCT MANHOLE PER CITY OF TURLOCK STD S-3 AND TR-01 DETAIL SHEETS.
PP	PROTECT IN PLACE
RC	RETAINING CURB
RL	REMOVE AND RELOCATE. SEE TR-01 DETAIL IF APPLICABLE.
RT	REMOVE AND DISPOSE OF TREE, GRIND STUMP, AND REMOVE ROOTS AS NECESSARY TO CONSTRUCT SIDEWALK
SW	CONSTRUCT SIDEWALK PER CITY OF TURLOCK STD DWG C-3. DOWEL INTO EXISTING SIDEWALK PER DETAIL 1, SHEET D5. PROTECT (E) ROOF DRAINS IN PLACE OR REPLACE IN KIND
VC	CONSTRUCT VERTICAL CURB PER CITY OF TURLOCK STD DWG C-1. DOWEL INTO EXISTING CURB PER DETAIL 1, SHEET D5
VG	CONSTRUCT VALLEY GUTTER PER CITY OF TURLOCK STD DWG C-1

LEGEND

- FDR-C RECONSTRUCTION PER DETAIL 2, SHEET D5
- 6.0" TYPE A HMA PAVEMENT OVER 6" CNS COMPACTED TO 95%
- 8.0" TYPE A HMA PAVEMENT OVER 6" CNS COMPACTED TO 95%
- 3.5" MINIMUM THICK CONCRETE OVER 6" CNS COMPACTED TO 95%
- 7.5" MINIMUM THICK CONCRETE OVER 4" AGGREGATE BASE ROCK CLASS 2 PER CITY OF TURLOCK STD DWG C-7
- 9" HMA TYPE A PAVEMENT OVER 6" CNS COMPACTED TO 95%

CONSTRUCTION NOTES

1. EXISTING DRIVEWAYS, CURB, AND GUTTER TO REMAIN UNLESS OTHERWISE NOTED ON THE PLANS.
2. STATION AND OFFSET ON CURB AND GUTTER REFERS TO A POINT ON THE FLOWLINE.
3. DETAILED RAMP AND DRIVE APPROACH GRADING IS PROVIDED ON SHEETS D8 - D37.
4. PROTECT IN PLACE ALL (E) SIDEWALK DRAINS.
5. NOT ALL SEWER LATERALS ARE SHOWN ON THE PLANS.

SCALE IN FEET
0 10 20 40 HORIZ.
0 1 2 4 VERT.

CITY OF TURLOCK
MUNICIPAL SERVICES DEPARTMENT
ROADS PROGRAM DIVISION
156 S. BROADWAY, SUITE 150
(209) 668-5520

COPYRIGHT 2025 by PROVOST & PRITCHARD ENGINEERING GROUP, INC. ALL RIGHTS RESERVED
The firm of Provost & Pritchard Engineering Group, Inc. expressly reserves its common law copyright and other property rights in these plans. These plans are not to be reproduced, changed or copied in any form or manner whatsoever, nor are they to be assigned to any third party, without first obtaining the express written permission and consent of Provost & Pritchard Engineering Group, Inc. In the event of unauthorized reuse of these plans by any third party, the third party shall hold the firm of Provost & Pritchard Engineering Group, Inc. harmless, and shall bear the cost of Provost & Pritchard Engineering Group, Inc.'s reasonable attorney's fees and other expenses in defending and enforcing these rights.

No.	REVISION	BY	DATE
	BID SET 10/30/2025		

REGISTERED PROFESSIONAL ENGINEER JEFFREY S. DORN No. 76749 CIVIL STATE OF CALIFORNIA

DATE SIGNED:

CITY OF TURLOCK
CONSTRUCTION PLANS FOR ROADS PROGRAM
CAPITAL IMPROVEMENT PROJECT
CITY PROJECT No. 23-068, PACKAGE 2

STREET PLAN

TAHOE STA 154+25 - 158+00

PROVOST & PRITCHARD
455 W FIR AVENUE
CLOVIS, CA 93611-5166
PHONE (559) 449-2700
FAX (559) 449-2715
www.provostandpritchard.com

DESIGN ENGINEER: JEFF DORN
LICENSE NO: 76,749

DRAFTED BY:	CHECKED BY:
AR	JD


DATE: 10/30/2025
JOB NO: 229224001
PROJECT NO: 229224001
PHASE: 2

0 1"
ORIGINAL SCALE SHOWN IS ONE INCH. ADJUST SCALE FOR REDUCED OR ENLARGED PLANS.

SHEET C26

29 OF 99

11/6/2025 10:57 AM G:\Turlock_City of-229\229224001-2024 Road Rehab\300 CAD\342 Sheet Sets\02_Plans_Maps\C26 TAHOE STA 154+25 - 158+00.dwg Sean Long

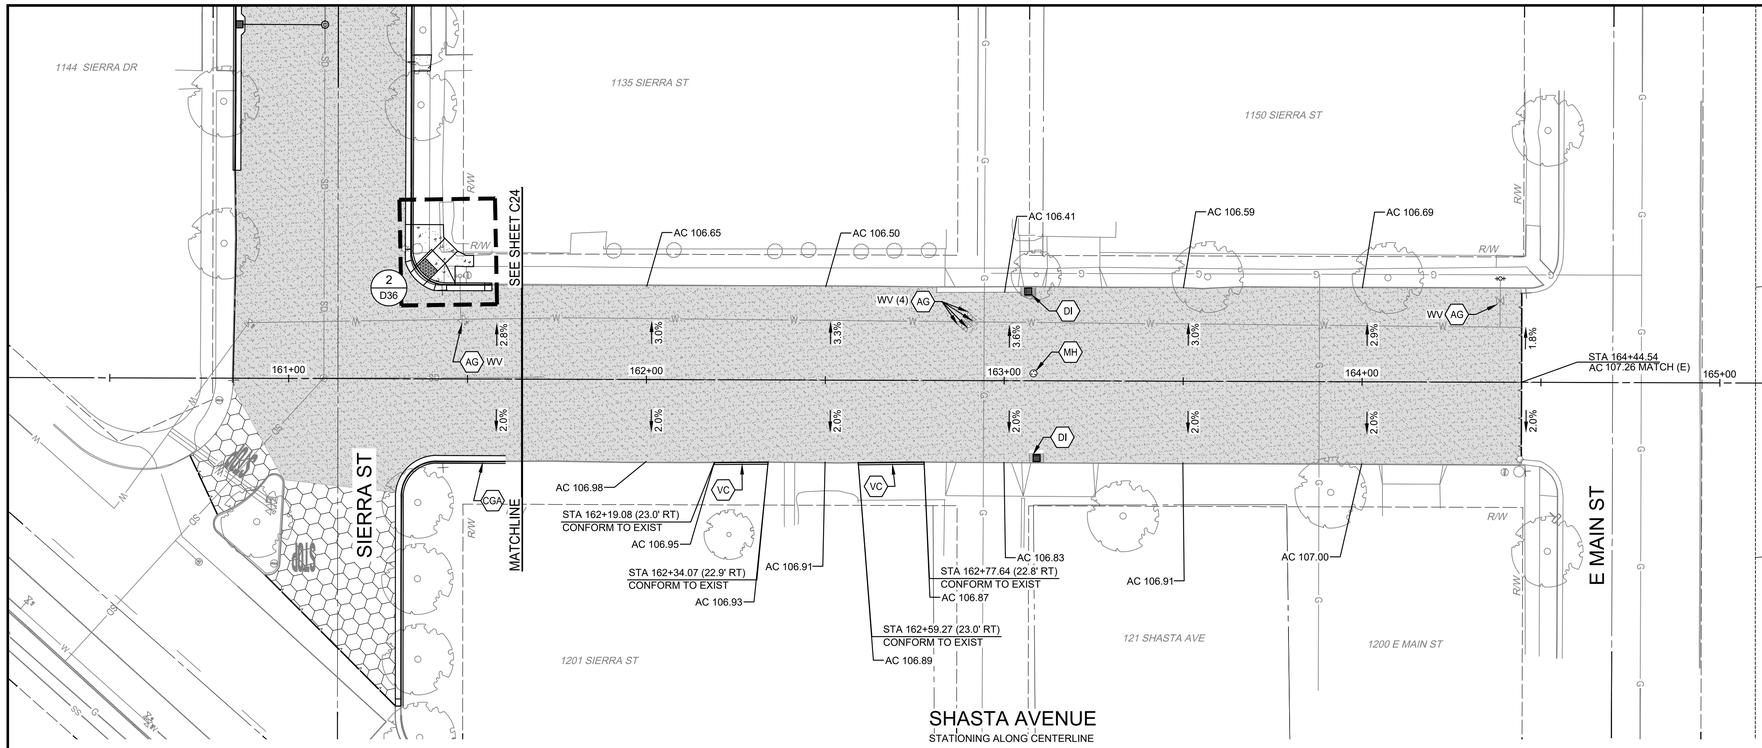

WARNING
POWER LINES OVERHEAD

811 Know what's below. Call before you dig.

CONSTRUCTION CALLOUTS	
SYM	DESCRIPTION
AA	ALLEY APPROACH PER CITY OF TURLOCK STD DWG C-7
AG	ADJUST TO FINISHED GRADE
CA	COMMERCIAL/INDUSTRIAL DRIVEWAY APPROACH PER CITY OF TURLOCK STD C-8 & C-9
CGA	SAWCUT AND REMOVE (E) CURB AND GUTTER AND CONSTRUCT NEW CURB AND GUTTER PER CITY OF TURLOCK STD DWG C-1. DOWEL INTO EXISTING CURB AND GUTTER PER DETAIL 1, SHEET D5 & MODIFIED C&G AT TREES PER DETAIL 1 SHEET D7
CG	CONSTRUCT NEW CURB AND GUTTER PER CITY OF TURLOCK STD DWG C-1. DOWEL INTO EXISTING CURB AND GUTTER PER DETAIL 1, SHEET D5 & MODIFIED C&G AT TREES PER DETAIL 1 SHEET D7
CR	SAWCUT AND REMOVE (E) CURB RETURN, RAMPS, AND SIDEWALK AND CONSTRUCT NEW CURB RETURN, RAMP, AND SIDEWALK PER PROJECT SPECIFICATIONS AND SITE DETAILS
DOC	SAWCUT AND REMOVE (E) CURB AND GUTTER AND CONSTRUCT NEW DRIVE OVER CURB PER DRIVE OVER CURB DETAIL ON SHEET D7. DOWEL INTO EXISTING CURB AND GUTTER PER DETAIL 1, SHEET D5
DA	RESIDENTIAL DRIVE APPROACH PER CITY OF TURLOCK STD DWG C-5
DI	REMOVE AND REPLACE CATCH BASIN PER CITY OF TURLOCK STD SD-3 AND TR-01 DETAIL SHEETS.
DW	DETECTABLE WARNING SURFACE PER CALTRANS STD DWG SHEET A88A
MH	ADJUST MANHOLE TO FINISHED GRADE AFTER PAVING OPERATIONS PER DETAIL
NDI	CONSTRUCT CATCH BASIN PER CITY OF TURLOCK STD SD-3 AND TR-01 DETAIL SHEETS.
NMH	CONSTRUCT MANHOLE PER CITY OF TURLOCK STD S-3 AND TR-01 DETAIL SHEETS.
PP	PROTECT IN PLACE
RC	RETAINING CURB
RL	REMOVE AND RELOCATE. SEE TR-01 DETAIL IF APPLICABLE.
RT	REMOVE AND DISPOSE OF TREE, GRIND STUMP, AND REMOVE ROOTS AS NECESSARY TO CONSTRUCT SIDEWALK
SW	CONSTRUCT SIDEWALK PER CITY OF TURLOCK STD DWG C-3. DOWEL INTO EXISTING SIDEWALK PER DETAIL 1, SHEET D5. PROTECT (E) ROOF DRAINS IN PLACE OR REPLACE IN KIND
VC	CONSTRUCT VERTICAL CURB PER CITY OF TURLOCK STD DWG C-1. DOWEL INTO EXISTING CURB PER DETAIL 1, SHEET D5
VG	CONSTRUCT VALLEY GUTTER PER CITY OF TURLOCK STD DWG C-1

LEGEND

- FDR-C RECONSTRUCTION PER DETAIL 2, SHEET D5
- 6.0" TYPE A HMA PAVEMENT OVER 6" CNS COMPACTED TO 95%
- 8.0" TYPE A HMA PAVEMENT OVER 6" CNS COMPACTED TO 95%
- 3.5" MINIMUM THICK CONCRETE OVER 6" CNS COMPACTED TO 95%
- 7.5" MINIMUM THICK CONCRETE OVER 4" AGGREGATE BASE ROCK CLASS 2 PER CITY OF TURLOCK STD DWG C-7
- 9" HMA TYPE A PAVEMENT OVER 6" CNS COMPACTED TO 95%

CONSTRUCTION NOTES

1. EXISTING DRIVEWAYS, CURB, AND GUTTER TO REMAIN UNLESS OTHERWISE NOTED ON THE PLANS.
2. STATION AND OFFSET ON CURB AND GUTTER REFERS TO A POINT ON THE FLOWLINE.
3. DETAILED RAMP AND DRIVE APPROACH GRADING IS PROVIDED ON SHEETS D8 - D37.
4. PROTECT IN PLACE ALL (E) SIDEWALK DRAINS.
5. NOT ALL SEWER LATERALS ARE SHOWN ON THE PLANS.

SCALE IN FEET
0 10 20 40 HORIZ.
0 1 2 4 VERT.

CITY OF TURLOCK
MUNICIPAL SERVICES DEPARTMENT
ROADS PROGRAM DIVISION
156 S. BROADWAY, SUITE 150
(209) 668-5520

COPYRIGHT 2025 by PROVOST & PRITCHARD ENGINEERING GROUP, INC. ALL RIGHTS RESERVED
The firm of Provost & Pritchard Engineering Group, Inc. expressly reserves its common law copyright and other property rights in these plans. These plans are not to be reproduced, changed or copied in any form or manner whatsoever, nor are they to be assigned to any third party, without first obtaining the express written permission and consent of Provost & Pritchard Engineering Group, Inc. In the event of unauthorized reuse of these plans by any third party, the third party shall hold the firm of Provost & Pritchard Engineering Group, Inc. harmless, and shall bear the cost of Provost & Pritchard Engineering Group, Inc.'s reasonable attorney's fees and other expenses in defending and enforcing these rights.

No.	REVISION	BY	DATE
	BID SET 10/30/2025		

DATE SIGNED:

REGISTERED PROFESSIONAL ENGINEER JEFFREY S. DORN No. 76749 CIVIL STATE OF CALIFORNIA

CITY OF TURLOCK
CONSTRUCTION PLANS FOR ROADS PROGRAM
CAPITAL IMPROVEMENT PROJECT
CITY PROJECT No. 23-068, PACKAGE 2


STREET PLAN

SHASTA STA 160+00 - 165+00

PROVOST & PRITCHARD
455 W FIR AVENUE
CLOVIS, CA 93611-3166
PHONE (559) 449-2700
FAX (559) 449-2715
www.provostandpritchard.com

DESIGN ENGINEER: JEFF DORN
LICENSE NO: 76,749
DRAFTED BY: AR
CHECKED BY: JD
DATE: 10/30/2025
JOB NO: 229224001
PROJECT NO: 229224001
PHASE: 2
0 1"
ORIGINAL SCALE SHOWN IS ONE INCH. ADJUST SCALE FOR REDUCED OR ENLARGED PLANS.
SHEET C27
30 OF 99

11/6/2025 10:58 AM G:\Turlock_City of-229229224001-2024 Road Rehab\300 CAD\342 Sheet Sets\02_Plans_Maps\C27 SHASTA STA 160+00 - 165+00.dwg -Sean Long

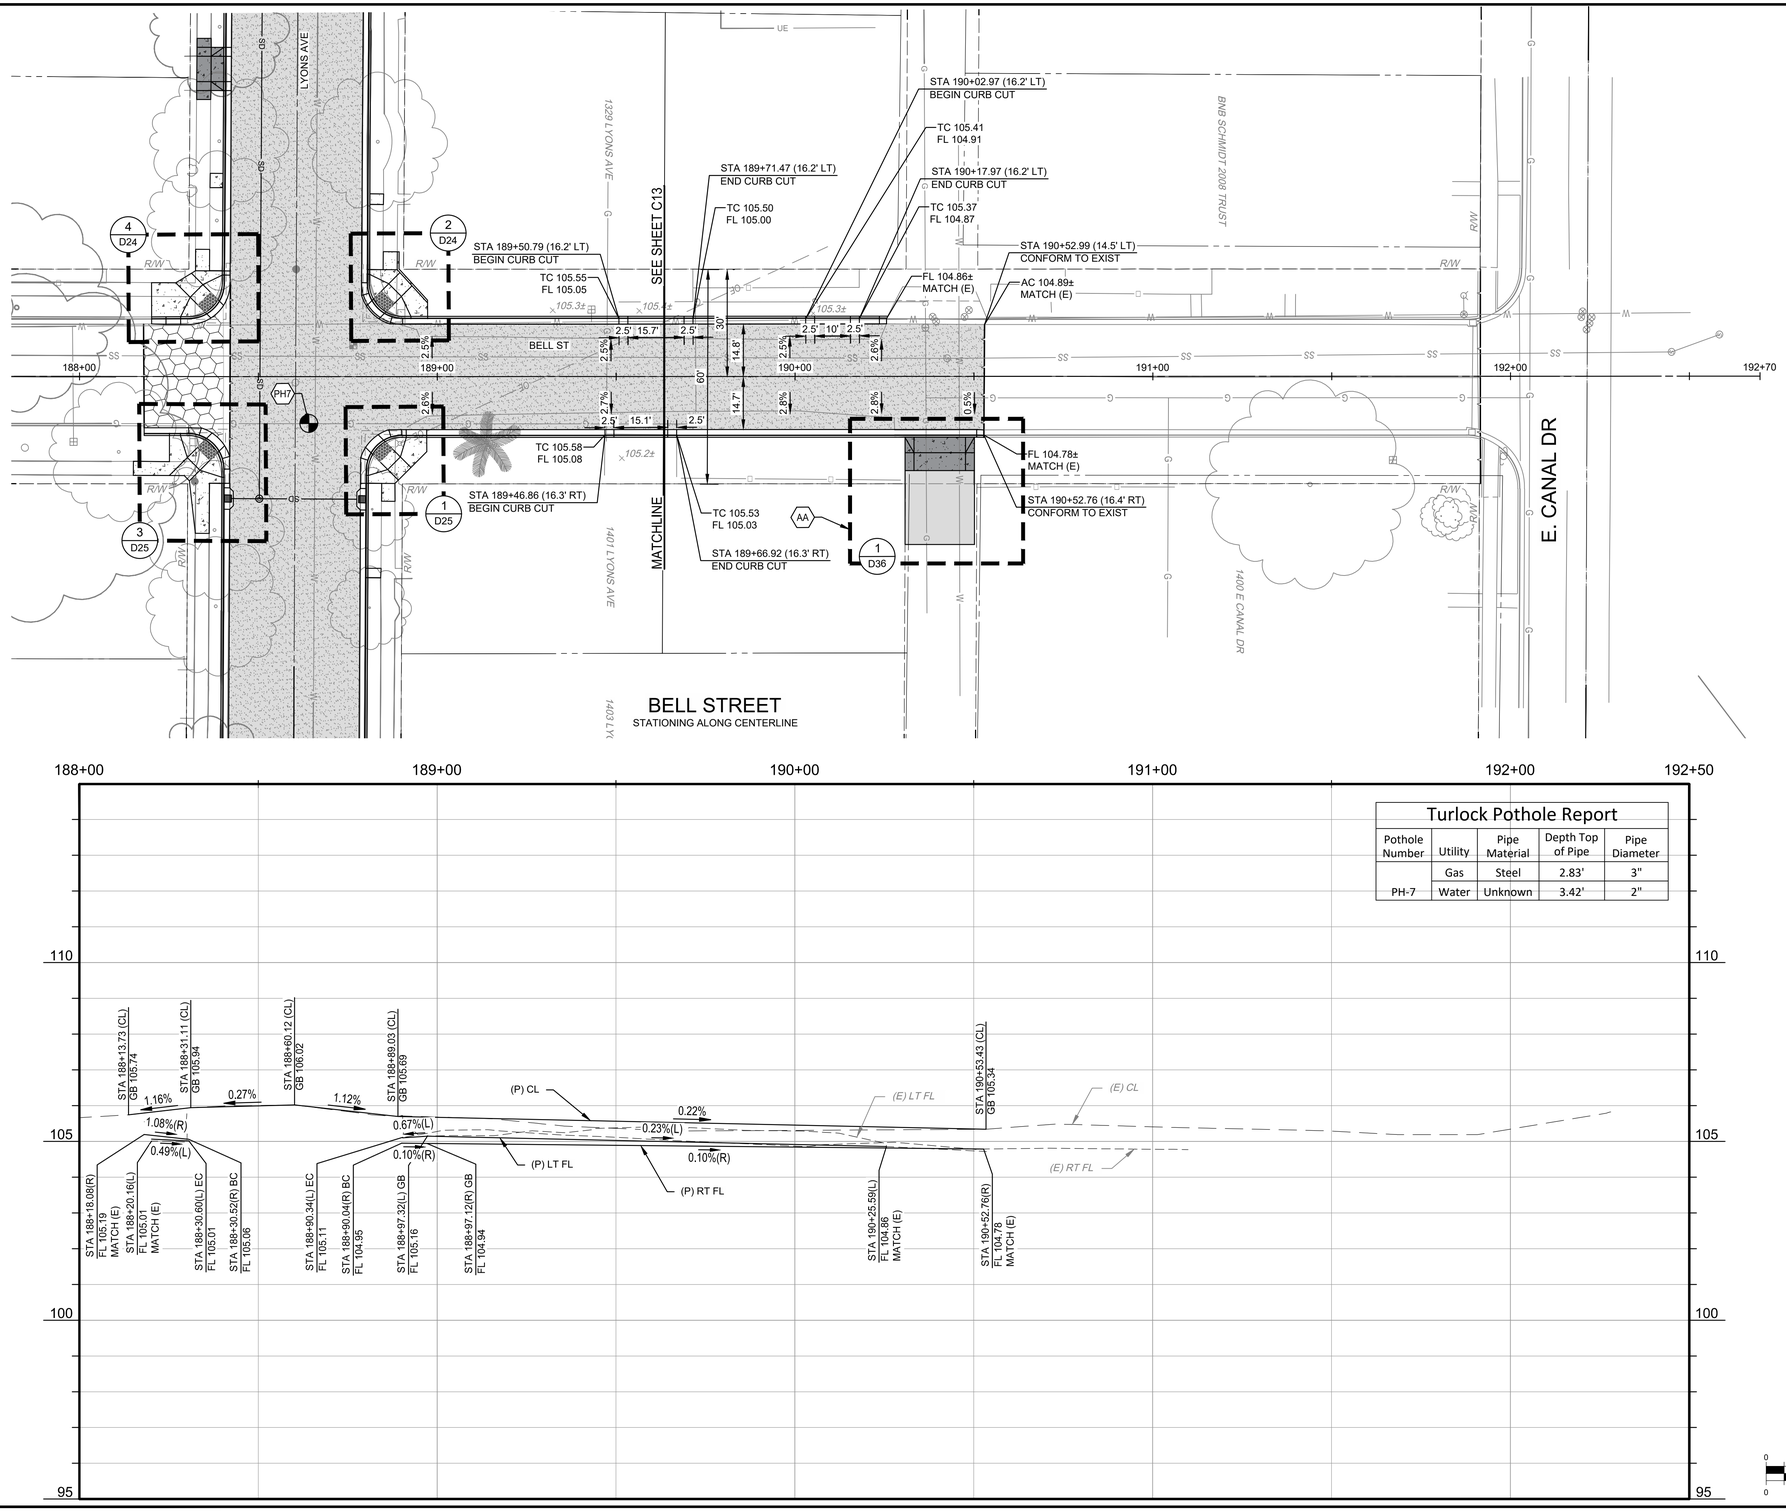

WARNING
POWER LINES OVERHEAD

811 Know what's below. Call before you dig.

CONSTRUCTION CALLOUTS	
SYM	DESCRIPTION
AA	ALLEY APPROACH PER CITY OF TURLOCK STD DWG C-7
AG	ADJUST TO FINISHED GRADE
CA	COMMERCIAL/INDUSTRIAL DRIVEWAY APPROACH PER CITY OF TURLOCK STD C-8 & C-9
CGA	SAWCUT AND REMOVE (E) CURB AND GUTTER AND CONSTRUCT NEW CURB AND GUTTER PER CITY OF TURLOCK STD DWG C-1. DOWEL INTO EXISTING CURB AND GUTTER PER DETAIL 1, SHEET D5 & MODIFIED C&G AT TREES PER DETAIL 1 SHEET D7
CG	CONSTRUCT NEW CURB AND GUTTER PER CITY OF TURLOCK STD DWG C-1. DOWEL INTO EXISTING CURB AND GUTTER PER DETAIL 1, SHEET D5 & MODIFIED C&G AT TREES PER DETAIL 1 SHEET D7
CR	SAWCUT AND REMOVE (E) CURB RETURN, RAMPS, AND SIDEWALK AND CONSTRUCT NEW CURB RETURN, RAMP, AND SIDEWALK PER PROJECT SPECIFICATIONS AND SITE DETAILS
DOC	SAWCUT AND REMOVE (E) CURB AND GUTTER AND CONSTRUCT NEW DRIVE OVER CURB PER DRIVE OVER CURB DETAIL ON SHEET D7. DOWEL INTO EXISTING CURB AND GUTTER PER DETAIL 1, SHEET D5
DA	RESIDENTIAL DRIVE APPROACH PER CITY OF TURLOCK STD DWG C-5
DI	REMOVE AND REPLACE CATCH BASIN PER CITY OF TURLOCK STD SD-3 AND TR-01 DETAIL SHEETS.
DW	DETECTABLE WARNING SURFACE PER CALTRANS STD DWG SHEET A88A
MH	ADJUST MANHOLE TO FINISHED GRADE AFTER PAVING OPERATIONS PER DETAIL
NDI	CONSTRUCT CATCH BASIN PER CITY OF TURLOCK STD SD-3 AND TR-01 DETAIL SHEETS.
NMH	CONSTRUCT MANHOLE PER CITY OF TURLOCK STD S-3 AND TR-01 DETAIL SHEETS.
PP	PROTECT IN PLACE
RC	RETAINING CURB
RL	REMOVE AND RELOCATE. SEE TR-01 DETAIL IF APPLICABLE.
RT	REMOVE AND DISPOSE OF TREE, GRIND STUMP, AND REMOVE ROOTS AS NECESSARY TO CONSTRUCT SIDEWALK
SW	CONSTRUCT SIDEWALK PER CITY OF TURLOCK STD DWG C-3. DOWEL INTO EXISTING SIDEWALK PER DETAIL 1, SHEET D5. PROTECT (E) ROOF DRAINS IN PLACE OR REPLACE IN KIND
VC	CONSTRUCT VERTICAL CURB PER CITY OF TURLOCK STD DWG C-1. DOWEL INTO EXISTING CURB PER DETAIL 1, SHEET D5
VG	CONSTRUCT VALLEY GUTTER PER CITY OF TURLOCK STD DWG C-1

LEGEND

- FDR-C RECONSTRUCTION PER DETAIL 2, SHEET D5
- 6.0" TYPE A HMA PAVEMENT OVER 6" CNS COMPACTED TO 95%
- 8.0" TYPE A HMA PAVEMENT OVER 6" CNS COMPACTED TO 95%
- 3.5" MINIMUM THICK CONCRETE OVER 6" CNS COMPACTED TO 95%
- 7.5" MINIMUM THICK CONCRETE OVER 4" AGGREGATE BASE ROCK CLASS 2 PER CITY OF TURLOCK STD DWG C-7
- 9" HMA TYPE A PAVEMENT OVER 6" CNS COMPACTED TO 95%

CONSTRUCTION NOTES

1. EXISTING DRIVEWAYS, CURB, AND GUTTER TO REMAIN UNLESS OTHERWISE NOTED ON THE PLANS.
2. STATION AND OFFSET ON CURB AND GUTTER REFERS TO A POINT ON THE FLOWLINE.
3. DETAILED RAMP AND DRIVE APPROACH GRADING IS PROVIDED ON SHEETS D8 - D37.
4. PROTECT IN PLACE ALL (E) SIDEWALK DRAINS.
5. NOT ALL SEWER LATERALS ARE SHOWN ON THE PLANS.

SCALE IN FEET
0 10 20 40 HORIZ.
0 1 2 4 VERT.

CITY OF TURLOCK
MUNICIPAL SERVICES DEPARTMENT
ROADS PROGRAM DIVISION
156 S. BROADWAY, SUITE 150
(209) 668-5520

COPYRIGHT 2025 by PROVOST & PRITCHARD ENGINEERING GROUP, INC. ALL RIGHTS RESERVED
The firm of Provost & Pritchard Engineering Group, Inc. expressly reserves its common law copyright and other property rights in these plans. These plans are not to be reproduced, changed or copied in any form or manner whatsoever, nor are they to be assigned to any third party, without first obtaining the express written permission and consent of Provost & Pritchard Engineering Group, Inc. In the event of unauthorized reuse of these plans by any third party, the third party shall hold the firm of Provost & Pritchard Engineering Group, Inc. harmless, and shall bear the cost of Provost & Pritchard Engineering Group, Inc.'s attorney's fees and other expenses in defending and enforcing these rights.

BID SET
10/30/2025

No.	REVISION	BY	DATE

DATE SIGNED:

PROFESSIONAL ENGINEER — JEFFREY S. DORN — No. 76,749 — CIVIL — STATE OF CALIFORNIA

CITY OF TURLOCK
CONSTRUCTION PLANS FOR ROADS PROGRAM
CAPITAL IMPROVEMENT PROJECT
CITY PROJECT No. 23-068, PACKAGE 2

STREET PLAN

BELL ST STA 188+00 - 192+50

PROVOST & PRITCHARD
455 W FIR AVENUE
CLOVIS, CA 93611-3166
PHONE: (559) 449-2700
FAX (559) 449-2715
www.provostandpritchard.com

DESIGN ENGINEER: JEFF DORN
LICENSE NO: 76,749


DRAFTED BY:	CHECKED BY:
AR	JD

DATE: 10/30/2025
JOB NO: 229224001
PROJECT NO: 229224001
PHASE: 2

0 1"
ORIGINAL SCALE SHOWN IS ONE INCH. ADJUST SCALE FOR REDUCED OR ENLARGED PLANS.


SHEET C28
31 OF 99

11/6/2025 10:59 AM G:\Turlock_City of-229\229224001-2024 Road Rehab\300 CAD\342 Sheet Sets\02_Plans_Maps\C28 BELL ST STA 188+00 - 192+50.dwg -Sean Long

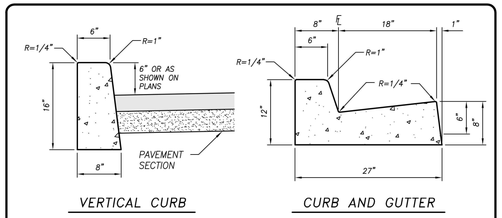

VERTICAL CURB

CURB AND GUTTER

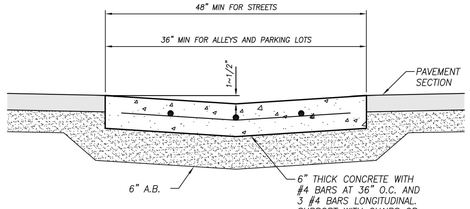


VALLEY GUTTER

NOTES:

1. INSTALL WEAKENED PLANE JOINT AT 10' INTERVALS
2. GUTTER FLOW LINES SHALL BE WATER TESTED FOR FLOW
3. FLOW LINE OF GUTTERS SHALL SLOPE AT 0.20% MIN, UNLESS OTHERWISE APPROVED BY THE CITY ENGINEER


CURB AND GUTTERS			
DRAWN BY: JSH	CITY OF TURLOCK		DRAWING NO.
CHECK BY: NBB	APPROVED BY:		C-1
SCALE: NONE	CITY ENGINEER – MICHAEL G. PITCOCK – RCE 52694		COUNCIL APPROVAL DEC, 2015

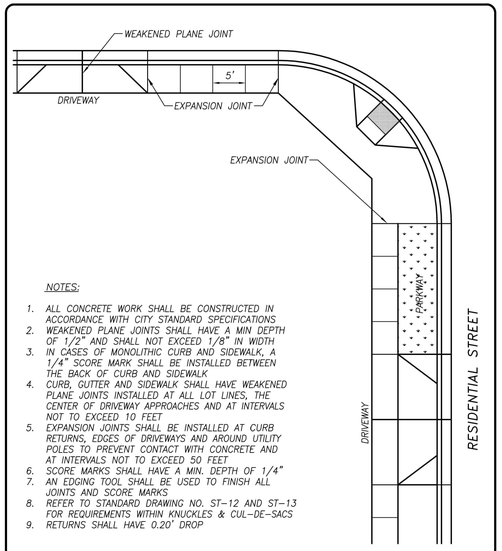

NOTES:

1. ALL CONCRETE WORK SHALL BE CONSTRUCTED IN ACCORDANCE WITH CITY STANDARD SPECIFICATIONS
2. WEAKENED PLANE JOINTS SHALL HAVE A MIN DEPTH OF 1/2" AND SHALL NOT EXCEED 1/8" IN WIDTH
3. IN CASES OF MONOLITHIC CURB AND SIDEWALK, A 1/4" SCORE MARK SHALL BE INSTALLED BETWEEN THE BACK OF CURB AND SIDEWALK
4. CURB, GUTTER AND SIDEWALK SHALL HAVE WEAKENED PLANE JOINTS INSTALLED AT ALL LOT LINES, THE CENTER OF DRIVEWAY APPROACHES AND AT INTERVALS NOT TO EXCEED 10 FEET
5. EXPANSION JOINTS SHALL BE INSTALLED AT CURB RETURNS, EDGES OF DRIVEWAYS AND AROUND UTILITY POLES TO PREVENT CONTACT WITH CONCRETE AND AT INTERVALS NOT TO EXCEED 50 FEET
6. SCORE MARKS SHALL HAVE A MIN. DEPTH OF 1/4"
7. AN EDGING TOOL SHALL BE USED TO FINISH ALL JOINTS AND SCORE MARKS
8. REFER TO STANDARD DRAWING NO. ST-12 AND ST-13 FOR REQUIREMENTS WITHIN KNUCKLES & CUL-DE-SACS
9. RETURNS SHALL HAVE 0.20" DROP


CURB, GUTTER AND SIDEWALK PATTERN			
DRAWN BY: JSH	CITY OF TURLOCK		DRAWING NO.
CHECK BY: NBB	APPROVED BY:		C-2
SCALE: NONE	CITY ENGINEER – MICHAEL G. PITCOCK – RCE 52694		COUNCIL APPROVAL DEC, 2015

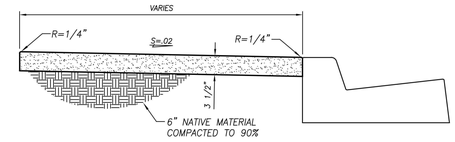


NOTES:

1. ALL CONCRETE WORK SHALL BE CONSTRUCTED IN ACCORDANCE WITH THE CITY STANDARD SPECIFICATIONS
2. SEE ST-1 FOR ADDITIONAL INFORMATION REGARDING SIDEWALK LOCATION
3. SEE C-2 FOR LOCATIONS OF JOINTS AND SCORE MARKS
4. PROVIDE MIN 48" OF CLEARANCE AROUND OBSTRUCTIONS. SEE C-4.

RESIDENTIAL AND COMMERCIAL SIDEWALK			
DRAWN BY: JSH	CITY OF TURLOCK		DRAWING NO.
CHECK BY: NBB	APPROVED BY:		C-3
SCALE: NONE	CITY ENGINEER – MICHAEL G. PITCOCK – RCE 52694		COUNCIL APPROVAL DEC, 2015

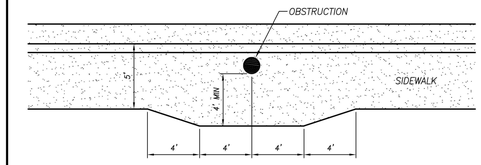


SIDEWALK OBSTRUCTION TRANSITION			
DRAWN BY: JSH	CITY OF TURLOCK		DRAWING NO.
CHECK BY: NBB	APPROVED BY:		C-4
SCALE: NONE	CITY ENGINEER – MICHAEL G. PITCOCK – RCE 52694		COUNCIL APPROVAL DEC, 2015

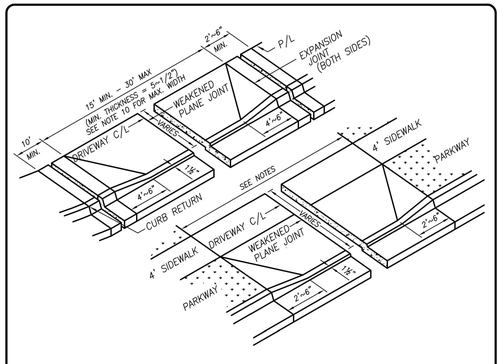

NOTES:

1. SUB-GRADE COMPACTION SHALL BE 95%
2. CONCRETE SURFACE SHALL BE TROWELED SMOOTH & HAIR BROOMED
3. CONCRETE CURING SHALL BE PER CURRENT CALTRANS SPECIFICATIONS
4. GUTTER FLOW LINE SHALL BE WATER TESTED FOR FLOW
5. DRIVEWAY BREAKDOWN LIP SHALL BE 1~1/2"
6. PROVIDE A WEAKENED PLANE JOINT OF 1~1/2" MINIMUM DEPTH AND 1/8" MAXIMUM WIDTH IN THE MIDDLE OF THE DRIVEWAY APPROACH AND GUTTER ON MONOLITHIC CURB, GUTTER AND SIDEWALK INSTALL EXPANSION JOINTS AT EDGES OF DRIVEWAY
7. MAXIMUM DRIVEWAY WIDTHS ARE AS FOLLOWS:
   TWO DOOR GARAGE IS 25 FEET
   THREE CAR GARAGE IS 30 FEET, PROVIDING THE THE DRIVEWAY WIDTH DOES NOT EXCEED 40% OF TOTAL LOT FRONTAGE
8. CURB, GUTTER AND DRIVEWAY SHALL BE POURED MONOLITHICALLY


RESIDENTIAL DRIVEWAY APPROACH			
DRAWN BY: JSH	CITY OF TURLOCK		DRAWING NO.
CHECK BY: NBB	APPROVED BY:		C-5
SCALE: NONE	CITY ENGINEER – MICHAEL G. PITCOCK – RCE 52694		COUNCIL APPROVAL DEC, 2015

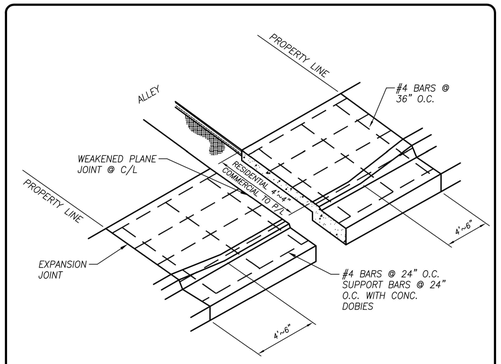

NOTES:

1. COMMERCIAL ALLEYS SHALL HAVE A SLOPE OF 1% MIN. AND A CROSS SLOPE OF 2% MAX.
2. ALL ALLEY APPROACHES SHALL HAVE A MINIMUM THICKNESS OF 7~1/2".
3. ALL CONCRETE WORK SHALL BE IN ACCORDANCE WITH STANDARD SPECIFICATIONS.
4. GUTTER FLOW LINE & VALLEY GUTTER SHALL BE WATER TESTED FOR FLOW.
5. FINISH GRADE AT BACK OF DRIVEWAY SHALL MATCH ALLEY PAVEMENT.
6. WEAKENED PLANE JOINT SHALL BE 1~1/2" MIN. DEPTH AND 1/8" MAX. WIDTH.

ALLEY APPROACH			
DRAWN BY: JSH	CITY OF TURLOCK		DRAWING NO.
CHECK BY: NBB	APPROVED BY:		C-7
SCALE: NONE	CITY ENGINEER – MICHAEL G. PITCOCK – RCE 52694		COUNCIL APPROVAL DEC, 2015

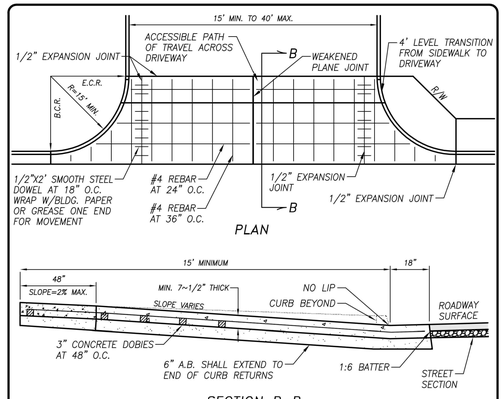


SECTION B-B

NOTES:

1. SUB-GRADE COMPACTION SHALL BE 95%
2. CONCRETE SURFACE SHALL BE TROWELED SMOOTH & HAIR BROOMED
3. CONCRETE CURING SHALL BE PER CURRENT CALTRANS SPECIFICATIONS
4. GUTTER FLOW LINE SHALL BE WATER TESTED FOR FLOW
5. PROVIDE A WEAKENED PLANE JOINT OF 1~1/2" MINIMUM DEPTH AND 1/8" MAXIMUM WIDTH IN THE MIDDLE OF THE DRIVEWAY APPROACH AND GUTTER
6. MULTI FAMILY UNITS SHALL USE THIS APPROACH
7. 150' MIN. FROM D/W CENTERLINE TO CURB RETURN
8. DRIVEWAYS OVER 40' WIDE MUST BE APPROVED BY THE CITY ENGINEER
9. UP TO 1~1/2" GUTTER LIP MAY BE PROJECTED THROUGH DRIVEWAY WITH CITY ENGINEER'S APPROVAL

COMMERCIAL/INDUSTRIAL DRIVEWAY APPROACH			
DRAWN BY: JSH	CITY OF TURLOCK		DRAWING NO.
CHECK BY: NBB	APPROVED BY:		C-8
SCALE: NONE	CITY ENGINEER – MICHAEL G. PITCOCK – RCE 52694		COUNCIL APPROVAL DEC, 2015

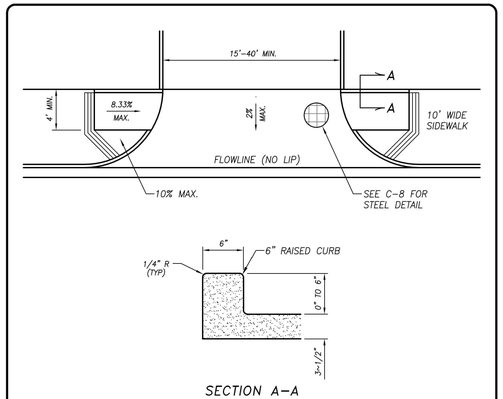

SECTION A-A

NOTES:

1. THE APPROACH SHALL HAVE COLD JOINTS AT THE PROPERTY LINE AND AT EACH END. A WEAKENED PLANE JOINT IS REQUIRED AT THE END OF THE APPROACH
2. THE APPROACH SHALL BE 7~1/2" THICK
3. WIDTHS GREATER THAN 40' MUST BE APPROVED BY THE CITY ENGINEER
4. INTERMEDIATE WEAKENED PLANE JOINTS IN ACCORDANCE WITH SECTION 13-1.06, CONSTRUCTION PROCEDURES OF STANDARD SPECIFICATIONS
5. UP TO 1~1/2" GUTTER LIP MAY BE PROJECTED THROUGH DRIVEWAY WITH CITY ENGINEER'S APPROVAL

COMMERCIAL/INDUSTRIAL DRIVEWAY APPROACH			
DRAWN BY: JSH	CITY OF TURLOCK		DRAWING NO.
CHECK BY: NBB	APPROVED BY:		C-9
SCALE: NONE	CITY ENGINEER – MICHAEL G. PITCOCK – RCE 52694		COUNCIL APPROVAL DEC, 2015

COPYRIGHT 2025 by PROVOST & PRITCHARD ENGINEERING GROUP, INC. ALL RIGHTS RESERVED
The firm of Provost & Pritchard Engineering Group, Inc. expressly reserves its common law copyright and other property rights in these plans. These plans are not to be reproduced, changed or copied in any form or manner whatsoever, nor are they to be assigned to any third party, without first obtaining the express written permission and consent of Provost & Pritchard Engineering Group, Inc. In the event of unauthorized reuse of these plans by any third party, the third party shall hold the firm of Provost & Pritchard Engineering Group, Inc. harmless, and shall bear the cost of Provost & Pritchard Engineering Group, Inc.'s attorney's fees in any litigation proceeding and enforcing these rights.

BID SET
10/30/2025

No.	REVISION	BY	DATE

REGISTERED PROFESSIONAL ENGINEER JEFF DORN No. 76749 STATE OF CALIFORNIA CIVIL

DATE SIGNED: 10/30/25

CITY OF TURLOCK
CONSTRUCTION PLANS FOR ROADS PROGRAM
CAPITAL IMPROVEMENT PROJECT
CITY PROJECT No. 23-068, PACKAGE 2


DETAILS

STANDARD DETAILS

PROVOST& PRITCHARD
455 W FIR AVENUE
CLOVIS, CA 93611-0166
PHONE (559) 449-2700
FAX (559) 449-2715
www.provostandpritchard.com

DESIGN ENGINEER: JEFF DORN
LICENSE NO: 76,749
DRAFTED BY: AR | CHECKED BY: JD
DATE: 10/30/2025
JOB NO: 229224001
PROJECT NO: 229224001
PHASE: 2
0 1"
ORIGINAL SCALE SHOWN IS ONE INCH. ADJUST SCALE FOR REDUCED OR ENLARGED PLANS.
SHEET D1
32 OF 99

11/6/2025 11:01 AM G:\Turlock_City of\229224001\2024 Road Rehab\300 CAD\3427 Sheet Sets\04_Civil_Details\D1 STANDARD DETAILS.dwg- Sean Long

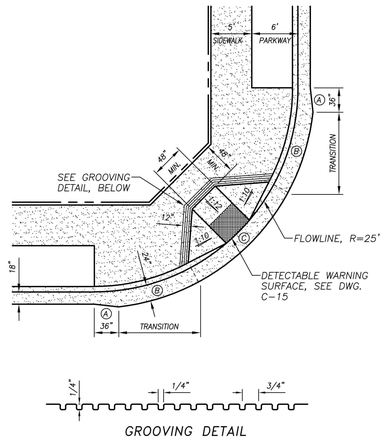


GROOVING DETAIL


Ⓐ CONCRETE LIP SHALL EXTEND FROM 18" TO 24" WITHIN THE FIRST 3 FEET OF THE RADIUS POINT. LIP OF GUTTER SHALL BE 2" HIGHER THAN FLOWLINE

Ⓑ CONCRETE LIP SHALL MAINTAIN 24" FROM FLOWLINE. CONCRETE LIP SHALL TRANSITION FROM 2" TO 1" ABOVE FLOWLINE. TRANSITION SHALL BE COMPLETED BY START OF FLARED SIDES (WINGS)

Ⓒ CONCRETE LIP SHALL MAINTAIN 24" FROM FLOWLINE AND 1" ABOVE FLOWLINE. MAXIMUM ALLOWABLE SLOPE IS 5%

CURB RETURN PEDESTRIAN RAMP			
DRAWN BY: JSH	CITY OF TURLOCK		DRAWING NO.
CHECK BY: NBB	APPROVED BY:		C-10
SCALE: NONE	CITY ENGINEER – MICHAEL G. PITCOCK – RCE 52694		COUNCIL APPROVAL DEC, 2015

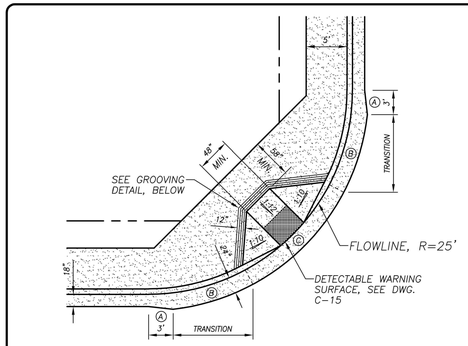

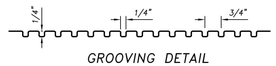


GROOVING DETAIL


Ⓐ CONCRETE LIP SHALL EXTEND FROM 18" TO 24" WITHIN THE FIRST 3 FEET OF THE RADIUS POINT. LIP OF GUTTER SHALL BE 2" HIGHER THAN FLOWLINE

Ⓑ CONCRETE LIP SHALL MAINTAIN 24" FROM FLOWLINE. CONCRETE LIP SHALL TRANSITION FROM 2" TO 1" ABOVE FLOWLINE. TRANSITION SHALL BE COMPLETED BY START OF FLARED SIDES (WINGS)

Ⓒ CONCRETE LIP SHALL MAINTAIN 24" FROM FLOWLINE AND 1" ABOVE FLOWLINE. MAXIMUM ALLOWABLE SLOPE IS 5%

CURB RETURN PEDESTRIAN RAMP			
DRAWN BY: JSH	CITY OF TURLOCK		DRAWING NO.
CHECK BY: NBB	APPROVED BY:		C-11
SCALE: NONE	CITY ENGINEER – MICHAEL G. PITCOCK – RCE 52694		COUNCIL APPROVAL DEC, 2015

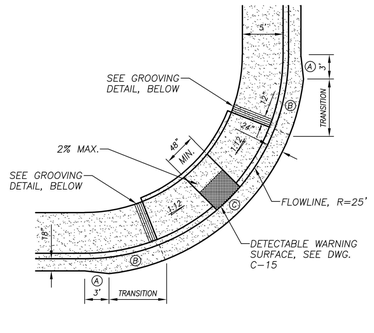

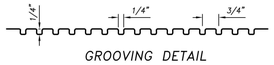


GROOVING DETAIL

Ⓐ CONCRETE LIP SHALL EXTEND FROM 18" TO 24" WITHIN THE FIRST 3 FEET OF THE RADIUS POINT. LIP OF GUTTER SHALL BE 2" HIGHER THAN FLOWLINE


Ⓑ CONCRETE LIP SHALL MAINTAIN 24" FROM FLOWLINE. CONCRETE LIP SHALL TRANSITION FROM 2" TO 1" ABOVE FLOWLINE. TRANSITION SHALL BE COMPLETED BY START OF FLARED SIDES (WINGS)

Ⓒ CONCRETE LIP SHALL MAINTAIN 24" FROM FLOWLINE AND 1" ABOVE FLOWLINE. MAXIMUM ALLOWABLE SLOPE IS 5%

CURB RETURN PEDESTRIAN RAMP			
DRAWN BY: JSH	CITY OF TURLOCK		DRAWING NO.
CHECK BY: NBB	APPROVED BY:		C-12
SCALE: NONE	CITY ENGINEER – MICHAEL G. PITCOCK – RCE 52694		COUNCIL APPROVAL DEC, 2015

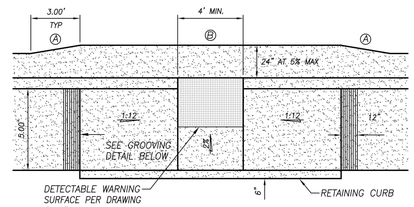

NOTE: SLOPES GIVEN ARE THE MAXIMUM ALLOWED

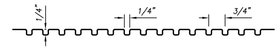


GROOVING DETAIL


Ⓐ CONCRETE LIP SHALL TRANSITION FROM 18" TO 24" WITHIN 3 FEET OF THE TOP OF THE RAMP. LIP OF GUTTER SHALL TRANSITION FROM 2" TO 1" ABOVE FLOWLINE.

Ⓑ CONCRETE LIP SHALL MAINTAIN 24" FROM FLOWLINE AND 1" ABOVE FLOWLINE. MAXIMUM ALLOWABLE SLOPE IS 5%

MID-BLOCK PEDESTRIAN RAMP ~ CURB ADJACENT			
DRAWN BY: JSH	CITY OF TURLOCK		DRAWING NO.
CHECK BY: NBB	APPROVED BY:		C-14
SCALE: NONE	CITY ENGINEER – MICHAEL G. PITCOCK – RCE 52694		COUNCIL APPROVAL DEC, 2015

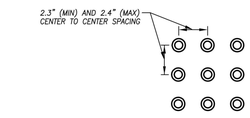

RAISED TRUNCATED DOME PATTERN (IN-LINE)

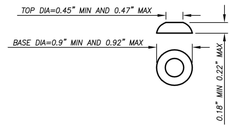


RAISED TRUNCATED DOME

DETECTABLE WARNING SURFACE

NOTES:

1. CAST-IN-PLACE PREFABRICATED DETECTABLE WARNING SURFACE SHALL BE COMPOSED OF A VITRIFIED POLYMER INCLUDING ALUMINUM OXIDE ("ARMOR-TILE" OR APPROVED EQUAL). COLOR SHALL BE SAFETY YELLOW. FIELD SURFACE AND TOP OF DOMES TO HAVE A SLIP RESISTANCE SURFACE.
2. CURB RAMPS SHALL HAVE A DETECTABLE WARNING SURFACE THAT EXTENDS THE FULL WIDTH AND 3'~0" DEPTH OF THE RAMP. A 4'~0" WIDE DETECTABLE WARNING SURFACE MAY BE USED ON A 4'~2" WIDE CURB RAMP. DETECTABLE WARNING SURFACES SHALL CONFORM TO THE REQUIREMENTS IN THE STANDARD SPECIFICATIONS.

DETECTABLE WARNING SURFACE			
DRAWN BY: JSH	CITY OF TURLOCK		DRAWING NO.
CHECK BY: NBB	APPROVED BY:		C-15
SCALE: NONE	CITY ENGINEER – MICHAEL G. PITCOCK – RCE 52694		COUNCIL APPROVAL DEC, 2015

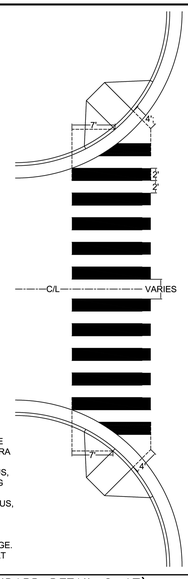

NOTES
1) LAYOUT CROSSWALK STARTING FROM EACH SIDE WORKING TOWARDS THE CENTERLINE. ANY EXTRA SPACE SHALL BE IN THE MIDDLE.
2) USING THE CURB RAMP WITH THE LARGER RADIUS, MARK 7FT FROM EDGE OF DETECTABLE WARNING DEVICE.
3) USING THE CURB RAMP WITH THE SMALLER RADIUS, MARK 4FT FROM FLOWLINE. ALIGN WITH OUTER EDGE OF RAMP.
4) AT INTERSECTIONS WITH VALLEY GUTTERS, THE CROSSWALK SHALL STOP AT THE CONCRETE EDGE.
5) STRIPING SHALL BE THERMOPLASTIC ON ASPHALT AND PAINT ON CONCRETE.


(MODIFIED CITY STANDARD DETAIL C-17)			
	CITY OF TURLOCK		
SCALE: NONE	APPROVED BY: 6/3/2025		
	CITY ENGINEER – WILLIAM D. MORRIS – RCE 99510		


RESIDENTIAL STREET SECTIONS

DESIGNATION	R/W	STREET	C/L	"X"	W	M	TW	BIKE	PARK-ING	PARK WAY	SW	LAND-SCAPE	HMA* (IN.)	AB* (IN.)
LOCAL W/ PARKWAY	56'	34'	17'	11'	N/A	N/A	10'	N/A	7'	6'	5'	N/A	3	6
COLLECTOR	72'	50'	25'	11'	N/A	N/A	12'	5'	8'	6'	5'	N/A	4	6
MINOR ARTERIAL (2 LANES)	102'	84'	42'	15'	28'	16'	12'	8'	N/A	6'	5'	4'	5	6
ARTERIAL (4 LANES)	126'	96'	48'	15'	40'	16'	24'	8'	8'	6'	5'	4'	5	6
EXPRESSWAY (4 LANES)	116'	84'	42'	15'	34'	16'	24'	10'	N/A	6'	5'	4'	5	6
EXPRESSWAY (6 LANES)	140'	126'	54'	15'	46'	16'	36'	10'	N/A	6'	5'	4'	5	6

COMMERCIAL – INDUSTRIAL STREET SECTIONS

DESIGNATION	R/W	STREET	C/L	"X"	W	M	TW	BIKE	PARK-ING	PARK WAY	SW	LAND-SCAPE	HMA* (IN.)	AB* (IN.)
LOCAL (CURB ADJACENT)	56'	40'	20'	8'	N/A	N/A	12'	N/A	8'	N/A	8'	N/A	3	6
COLLECTOR	72'	50'	25'	11'	N/A	N/A	12'	5'	8'	6'	5'	N/A	4	6
INDUSTRIAL	76'	60'	30'	8'	N/A	N/A	16'	6'	8'	N/A	8'	N/A	6	6
MINOR ARTERIAL (2 LANES)	102'	84'	42'	15'	28'	16'	12'	8'	N/A	N/A	8'	7'	5	6
ARTERIAL (4 LANES)	126'	96'	48'	15'	40'	16'	24'	8'	8'	N/A	8'	7'	5	6
EXPRESSWAY (4 LANES)	116'	84'	42'	15'	34'	16'	24'	10'	N/A	N/A	8'	7'	5	6
EXPRESSWAY (6 LANES)	140'	126'	54'	15'	46'	16'	36'	10'	N/A	N/A	8'	7'	5	6

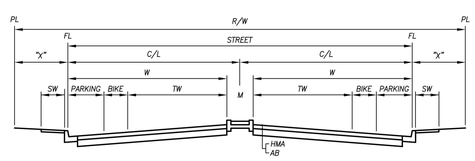


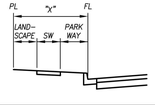

IN INFILL AREAS, WHERE EXISTING RIGHTS-OF-WAY MAY NOT CONFORM TO THE ROADWAY STANDARDS SET FORTH IN THE GENERAL PLAN, BUT WHERE IMPROVEMENTS ARE NECESSARY, REASONABLE DEVIATIONS FROM ROADWAY STANDARDS MAY BE ALLOWED BY THE CITY ENGINEER


* OR AS REQUIRED BY THE CITY ENGINEER, R-VALUE AND T.I. STUDIES MAY BE REQUIRED TO DESIGN THE APPROPRIATE PAVEMENT SECTION.

STANDARD STREET SECTIONS			
DRAWN BY: JSH	CITY OF TURLOCK		DRAWING NO.
CHECK BY: NBB	APPROVED BY:		ST-1
SCALE: NONE	CITY ENGINEER – MICHAEL G. PITCOCK – RCE 52694		COUNCIL APPROVAL DEC, 2015

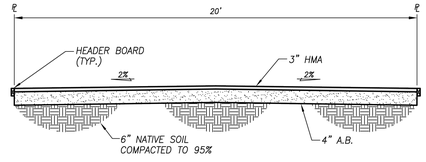

RESIDENTIAL SECTION

1. VALLEY GUTTER MAY BE REQUIRED BY CITY ENGINEER.

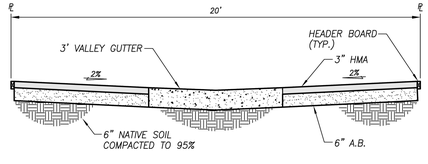

COMMERCIAL SECTION

NOTES:

1. FOR HEADER BOARD DETAIL SEE STANDARD DETAIL ST-6
2. FOR VALLEY GUTTER DETAIL SEE STANDARD DETAIL C-1
3. GRADES AND DRAINAGE SHALL BE APPROVED BY THE CITY ENGINEER

ALLEY CROSS-SECTION			
DRAWN BY: JSH	CITY OF TURLOCK		DRAWING NO.
CHECK BY: NBB	APPROVED BY:		ST-3
SCALE: NONE	CITY ENGINEER – MICHAEL G. PITCOCK – RCE 52694		COUNCIL APPROVAL DEC, 2015

COPYRIGHT 2025 by PROVOST & PRITCHARD ENGINEERING GROUP, INC. ALL RIGHTS RESERVED
The firm of Provost & Pritchard Engineering Group, Inc. expressly reserves its common law copyright and other property rights in these plans. These plans are not to be reproduced, changed or copied in any form or manner whatsoever, nor are they to be assigned to any third party, without first obtaining the expressed written permission and consent of Provost & Pritchard Engineering Group, Inc. In the event of unauthorized reuse of these plans by any third party, the third party shall hold the firm of Provost & Pritchard Engineering Group, Inc. harmless, and shall bear the cost of Provost & Pritchard Engineering Group, Inc.'s attorney's fees in any litigation proceeding and enforcing these rights.

BID SET
10/30/2025

No.	REVISION	BY	DATE

REGISTERED PROFESSIONAL ENGINEER JEFFREY S. DORN No. 76,749 STATE OF CALIFORNIA CIVIL

DATE SIGNED: _____

CITY OF TURLOCK
CONSTRUCTION PLANS FOR ROADS PROGRAM
CAPITAL IMPROVEMENT PROJECT
CITY PROJECT No. 23-068, PACKAGE 2

DETAILS

STANDARD DETAILS

PROVOST& PRITCHARD
455 W FIR AVENUE
CLOVIS, CA 93611-0166
PHONE (559) 449-2700
FAX (559) 449-2715
www.provostandpritchard.com


DESIGN ENGINEER: JEFF DORN
LICENSE NO: 76,749
DRAFTED BY: AR | CHECKED BY: JD
DATE: 10/30/2025
JOB NO: 229224001
PROJECT NO: 229224001
PHASE: 2

0 1"
ORIGINAL SCALE SHOWN IS ONE INCH. ADJUST SCALE FOR REDUCED OR ENLARGED PLANS.

SHEET D2


33 OF 99

11/6/2025 11:02 AM G:\Turlock_City of-229224\229224001-2024 Road Rehab\300 CAD\3402 Sheet Sets\04_Civil_Details\D2 STANDARD DETAILS.dwg- Sean Long

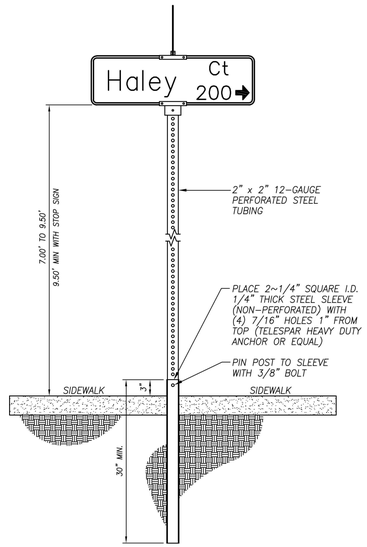

SIGN POST

DRAWN BY: JSH	CITY OF TURLOCK	DRAWING NO.
CHECK BY: NBB	APPROVED BY:	ST-11
SCALE: NONE	CITY ENGINEER – MICHAEL G. PITCOCK – RCE 52694	COUNCIL APPROVAL DEC, 2015

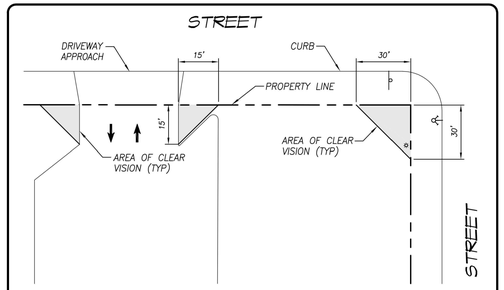


DRIVEWAY AND CORNER VISIBILITY

STREET CORNERS AND DRIVEWAYS CONNECTING WITH PUBLIC STREET SHALL BE MAINTAINED AS AREA OF UNRESTRICTED VISIBILITY ("CLEAR VISION ZONES") AS FOLLOWS:


1. FOR STREET CORNERS: AT THE INTERSECTION OF 2 STREETS, THERE SHALL BE A CLEAR VISION AREA BETWEEN 3 FEET AND 8' FEET IN HEIGHT MEASURED FROM THE TOP OF THE STREET CURB. WITHIN THIS CLEAR VISION AREA, NO FENCE, LANDSCAPING OR OTHER OBJECT SHALL BE ERECTED, PLANTED, OR ALLOWED TO GROW AND CAUSE A VISUAL OBSTRUCTION. THE CLEAR VISION AREA SHALL BE MEASURED 30' FEET FROM THE INTERSECTION OF THE STREET RIGHT-OF-WAY MEASURED ALONG BOTH OF THE RIGHT-OF-WAY LINES OF 2 INTERSECTING MINOR STREETS. UTILITY POLES AND ONE TREE MAY ENCROACH INTO THE CLEAR VISION AREA AS LONG AS THERE ARE NO TREE BRANCHES LOWER THAN 8' FEET AND THE UTILITY POLE OR TREE TRUNK DOES NOT CONSTITUTE A VISUAL HAZARD AS DETERMINED BY THE CITY ENGINEER
2. FOR DRIVEWAYS: THE CLEAR VISION AREA FOR DRIVEWAYS LINE 15' FEET FROM THE INTERSECTION OF THE EDGE OF DRIVEWAY AND THE PROPERTY LINE MEASURED ALONG BOTH THE DRIVEWAY AND THE PROPERTY LINE
3. OTHER AREAS MAY REQUIRE UNRESTRICTED VISIBILITY AS DETERMINED BY THE CITY ENGINEER

DRIVEWAY AND CORNER VISIBILITY


DRAWN BY: JSH	CITY OF TURLOCK	DRAWING NO.
CHECK BY: NBB	APPROVED BY:	ST-13
SCALE: NONE	CITY ENGINEER – MICHAEL G. PITCOCK – RCE 52694	COUNCIL APPROVAL DEC, 2015

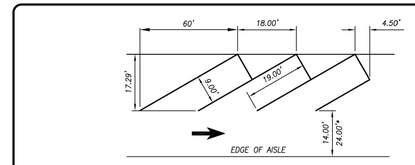

30° PARKING

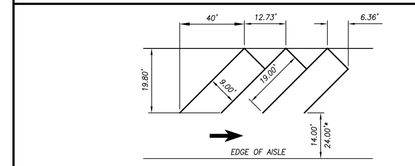

45° PARKING

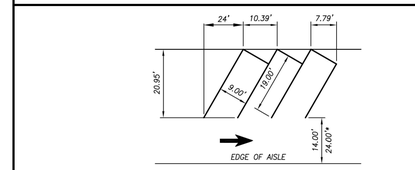


60° PARKING


* MINIMUM AISLE WIDTH FOR TWO-WAY TRAFFIC

ANGLED PARKING STALL LAYOUT


DRAWN BY: JSH	CITY OF TURLOCK	DRAWING NO.
CHECK BY: NBB	APPROVED BY:	ST-19
SCALE: NONE	CITY ENGINEER – MICHAEL G. PITCOCK – RCE 52694	COUNCIL APPROVAL DEC, 2015

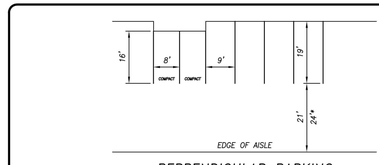

PERPENDICULAR PARKING

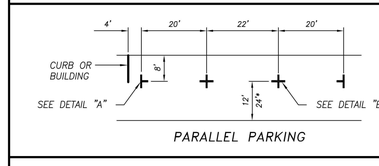

PARALLEL PARKING

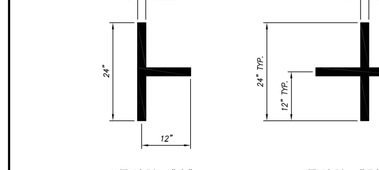


DETAIL "A" DETAIL "B"

* MINIMUM AISLE WIDTH FOR TWO-WAY TRAFFIC

PARKING STALL LAYOUT

DRAWN BY: JSH	CITY OF TURLOCK	DRAWING NO.
CHECK BY: NBB	APPROVED BY:	ST-20
SCALE: NONE	CITY ENGINEER – MICHAEL G. PITCOCK – RCE 52694	COUNCIL APPROVAL DEC, 2015

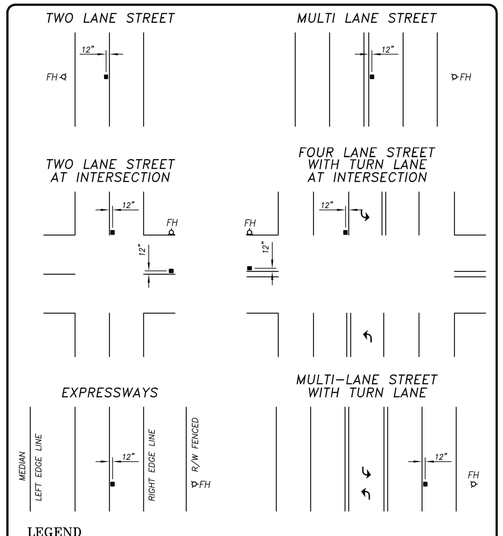


LEGEND

FH ◁ FIRE HYDRANT

■ BLUE PAVEMENT MARKER (TYPE BB)

FIRE HYDRANT PAVEMENT MARKER LOCATION

DRAWN BY: JSH	CITY OF TURLOCK	DRAWING NO.
CHECK BY: NBB	APPROVED BY:	W-3
SCALE: NONE	CITY ENGINEER – MICHAEL G. PITCOCK – RCE 52694	COUNCIL APPROVAL DEC, 2015

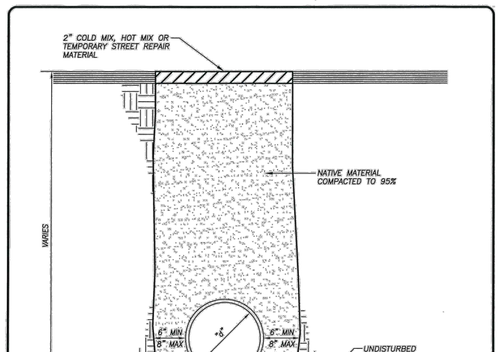


NOTES:

1. COMPACTION TESTS SHALL BE APPROVED BY THE CITY BEFORE PAVING.
2. TRENCHES 5 FEET OR MORE IN DEPTH SHALL BE SHORED.
3. MAXIMUM LIFT THICKNESS FOR BEDDING AND BACKFILL SHALL BE 12" BEFORE COMPACTION.
4. TRENCHES WHICH ARE LESS THAN 30" IN DEPTH OR LESS THAN 18" IN WIDTH SHALL BE BACKFILLED WITH TWO SACK CEMENT SLURRY.
5. ALL STEPS OF TRENCHING SHALL BE REPEATED WHEN REPAIRING A SECTION OF PIPE.

3 STEP TRENCH REPAIR ~ STEP 1

DRAWN BY: JSH	CITY OF TURLOCK	DRAWING NO.
CHECK BY: NBB	APPROVED BY:	T-1
SCALE: NONE	INTERIM CITY ENGINEER – NATHAN B. BRAY – RCE 76642	COUNCIL APPROVAL FEB, 2019

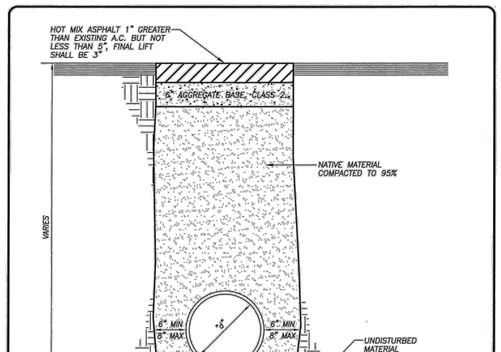


NOTES:

1. STEP 1 MAY BE OMITTED IF STEP 2 IS PERFORMED SAME DAY AS TRENCH EXCAVATION
2. COMPACTION TESTS SHALL BE APPROVED BY THE CITY BEFORE PAVING.
3. TRENCHES 5 FEET OR MORE IN DEPTH SHALL BE SHORED.
4. MAXIMUM LIFT THICKNESS FOR BEDDING AND BACKFILL SHALL BE 12" BEFORE COMPACTION.
5. TRENCHES WHICH ARE LESS THAN 30" IN DEPTH OR LESS THAN 18" IN WIDTH SHALL BE BACKFILLED WITH TWO SACK CEMENT SLURRY.
6. ALL STEPS OF TRENCHING SHALL BE REPEATED WHEN REPAIRING A SECTION OF PIPE.
7. HMA SHALL BE PG 64-10, TYPE A

3 STEP TRENCH REPAIR ~ STEP 2

DRAWN BY: JSH	CITY OF TURLOCK	DRAWING NO.
CHECK BY: NBB	APPROVED BY:	T-2
SCALE: NONE	INTERIM CITY ENGINEER – NATHAN B. BRAY – RCE 76642	COUNCIL APPROVAL FEB, 2019

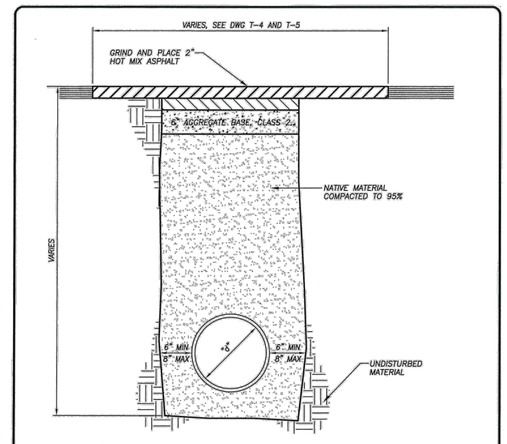

NOTES:

1. COMPACTION TESTS SHALL BE APPROVED BY THE CITY BEFORE PAVING.
2. TRENCHES 5 FEET OR MORE IN DEPTH SHALL BE SHORED.
3. MAXIMUM LIFT THICKNESS FOR BEDDING AND BACKFILL SHALL BE 12" BEFORE COMPACTION.
4. TRENCHES WHICH ARE LESS THAN 30" IN DEPTH OR LESS THAN 18" IN WIDTH SHALL BE BACKFILLED WITH TWO SACK CEMENT SLURRY.
5. ALL STEPS OF TRENCHING SHALL BE REPEATED WHEN REPAIRING A SECTION OF PIPE.

3 STEP TRENCH REPAIR ~ STEP 3

DRAWN BY: JSH	CITY OF TURLOCK	DRAWING NO.
CHECK BY: NBB	APPROVED BY:	T-3
SCALE: NONE	INTERIM CITY ENGINEER – NATHAN B. BRAY – RCE 76642	COUNCIL APPROVAL FEB, 2019

COPYRIGHT 2025 by PROVOST & PRITCHARD ENGINEERING GROUP, INC. ALL RIGHTS RESERVED
The firm of Provost & Pritchard Engineering Group, Inc. expressly reserves its common law copyright and other property rights in these plans. These plans are not to be reproduced, changed or copied in any form or manner whatsoever, nor are they to be assigned to any third party, without first obtaining the express written permission and consent of Provost & Pritchard Engineering Group, Inc. In the event of unauthorized reuse of these plans by any third party, the third party shall hold the firm of Provost & Pritchard Engineering Group, Inc. harmless, and shall bear the cost of Provost & Pritchard Engineering Group, Inc.'s attorney's fees and other expenses in defending and enforcing these rights.

BID SET
10/30/2025

No.	REVISION	BY	DATE

REGISTERED PROFESSIONAL ENGINEER No. 76749 CIVIL STATE OF CALIFORNIA

DATE SIGNED: _____

CITY OF TURLOCK
CONSTRUCTION PLANS FOR ROADS PROGRAM
CAPITAL IMPROVEMENT PROJECT
CITY PROJECT No. 23-068, PACKAGE 2

DETAILS

STANDARD DETAILS

PROVOST & PRITCHARD
455 W FIR AVENUE
CLOVIS, CA 93611-0166
PHONE (559) 449-2700
FAX (559) 449-2715
www.provostandpritchard.com


DESIGN ENGINEER: JEFF DORN
LICENSE NO: 76,749
DRAFTED BY: AR
CHECKED BY: JD
DATE: 10/30/2025
JOB NO: 229224001
PROJECT NO: 229224001
PHASE: 2

0 1"
ORIGINAL SCALE SHOWN IS ONE INCH. ADJUST SCALE FOR REDUCED OR ENLARGED PLANS.

SHEET D3

34 OF 99


11/6/2025 11:02 AM G:\Turlock_City of\229229224001-2024 Road Rehab\300 CAD\3412 Sheet Sets\04_Civil_Details\D3 STANDARD DETAILS.dwg- Sean Long

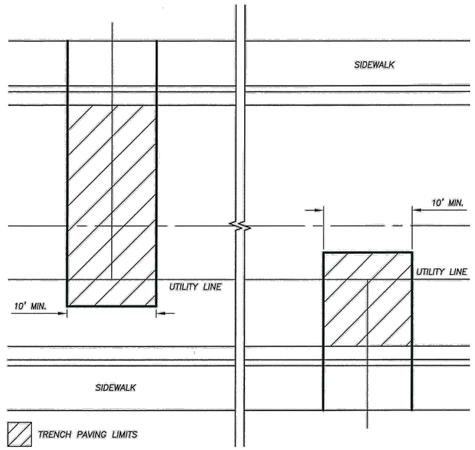

NOTES:
1. GRINDING AND PAVING WIDTH SHALL BE 10' MIN.
2. ALL CUTS SHALL BE SQUARE AND PERPENDICULAR TO THE TRAVEL LANE

PERPENDICULAR TRENCH PATCH LIMITS


DRAWN BY: JSH	CITY OF TURLOCK		DRAWING NO. T-5
CHECK BY: NBB	APPROVED BY:		COUNCIL APPROVAL FEB, 2019
SCALE: NONE	INTERIM CITY ENGINEER – NATHAN B. BRAY – RCE 76642		

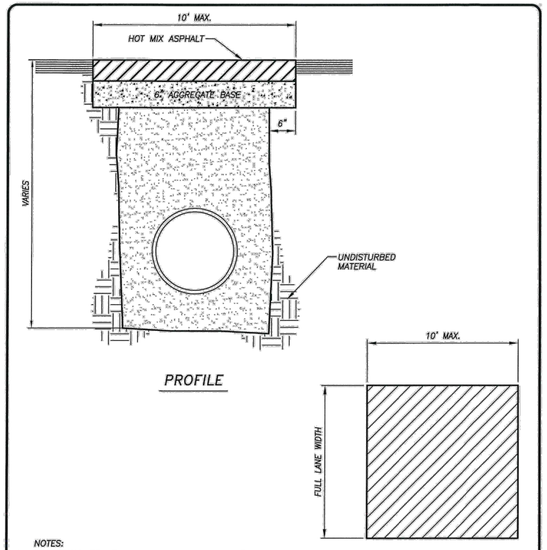

NOTES:
1. HMA SHALL BE 1" GREATER THAN EXISTING, 5" MIN.
2. LIFT THICKNESS SHALL BE 2" TO 3"
3. HMA SHALL BE PG 64–10, TYPE A
4. FINAL LIFT SHALL BE COMPACTED WITH A VIBRATORY ROLLER

BELL HOLE PATCH


DRAWN BY: JSH	CITY OF TURLOCK		DRAWING NO. T-6
CHECK BY: NBB	APPROVED BY:		COUNCIL APPROVAL FEB, 2019
SCALE: NONE	INTERIM CITY ENGINEER – NATHAN B. BRAY – RCE 76642		

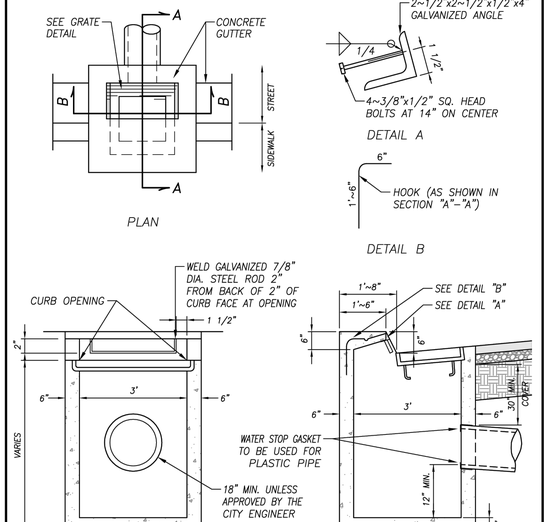


CATCH BASIN NO. 3

DRAWN BY: JSH	CITY OF TURLOCK		DRAWING NO. SD-3
CHECK BY: NBB	APPROVED BY:		COUNCIL APPROVAL NOV., 2015
SCALE: NONE	CITY ENGINEER – MICHAEL G. PITCOCK – RCE 52694		


NOTES:
1. MANHOLE DIAMETER SHALL BE 48" WHEN SERVING PIPES 24" IN DIAMETER OR SMALLER. MANHOLE DIAMETER SHALL BE 60" WHEN SERVING PIPES LARGER THAN 24" IN DIAMETER
2. SEE STANDARD DWG. S–4 FOR DROP MANHOLE DETAIL
3. THE DEPTH OF CHANNELS FLOWING INTO THE MAIN LINE SHALL BE NO DEEPER THAN HALF IT'S PIPE DIAMETER
4. ALL JOINTS SHALL BE SET WITH RAMNEK, OR APPROVED EQUAL, AND GROUTED

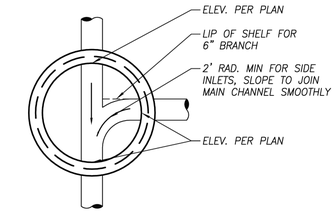

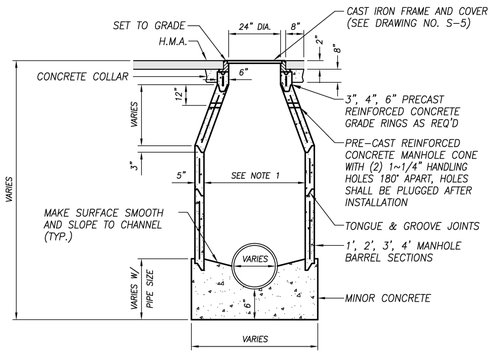

STANDARD MANHOLE


DRAWN BY: JSH	CITY OF TURLOCK		DRAWING NO. S–3
CHECK BY: NBB	APPROVED BY:		COUNCIL APPROVAL DEC, 2015
SCALE: NONE	CITY ENGINEER – MICHAEL G. PITCOCK – RCE 52694		

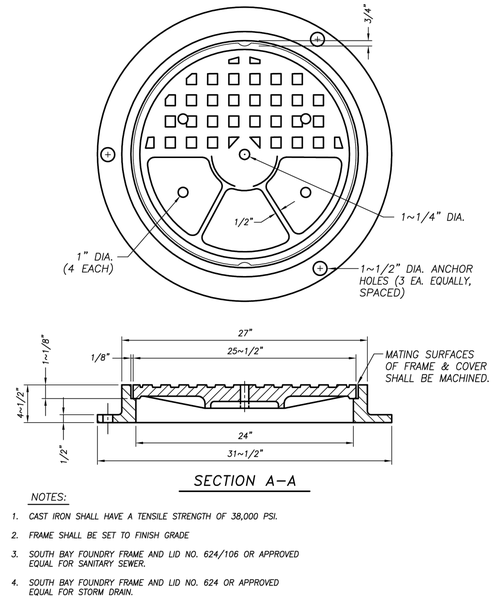

NOTES:
1. CAST IRON SHALL HAVE A TENSILE STRENGTH OF 38,000 PSI.
2. FRAME SHALL BE SET TO FINISH GRADE
3. SOUTH BAY FOUNDRY FRAME AND LID NO. 624/106 OR APPROVED EQUAL FOR SANITARY SEWER.
4. SOUTH BAY FOUNDRY FRAME AND LID NO. 624 OR APPROVED EQUAL FOR STORM DRAIN.
5. WEIGHT OF LID SHALL BE 100 POUNDS MINIMUM.

MANHOLE FRAME AND COVER

DRAWN BY: JSH	CITY OF TURLOCK		DRAWING NO. S–5
CHECK BY: NBB	APPROVED BY:		COUNCIL APPROVAL DEC, 2015
SCALE: NONE	CITY ENGINEER – MICHAEL G. PITCOCK – RCE 52694		

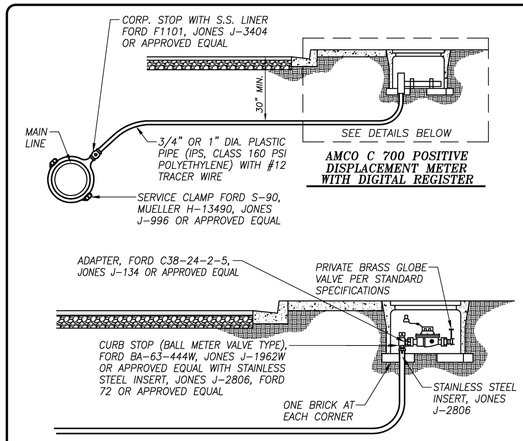

NOTES:
1. ALL BOX COVERS SHALL BE SET TO GRADE AND SHALL NOT BE SITUATED IN DRIVEWAYS.
2. METER STOP SHALL VARY BETWEEN 6" AND 10" FROM BOTTOM OF LID.
3. POLYETHYLENE PLASTIC OR PLOYMER CONCRETE VALVE BOX AND LID SHALL BE USED.
4. A "W", 3" HIGH, SHALL BE STAMPED OR CHISELED ON THE CURB FACE OVER SERVICE LINES.
5. PLACE A #12 TRACER WIRE IN THE SERVICE TRENCH TO MAKE CONDUCTIVE CONTACT WITH THE CORPORATION AND CURB (METER) STOP.

3/4" OR 1" PLASTIC WATER SERVICE CONNECTION

DRAWN BY: JSH	CITY OF TURLOCK		DRAWING NO. W–9
CHECK BY: NBB	APPROVED BY:		COUNCIL APPROVAL DEC, 2015
SCALE: NONE	CITY ENGINEER – MICHAEL G. PITCOCK – RCE 52694		

COPYRIGHT 2025 by PROVOST & PRITCHARD ENGINEERING GROUP, INC. ALL RIGHTS RESERVED
The firm of Provost & Pritchard Engineering Group, Inc. expressly reserves its common law copyright and other property rights in these plans. These plans are not to be reproduced, changed or copied in any form or manner whatsoever, nor are they to be assigned to any third party, without first obtaining the express written permission and consent of Provost & Pritchard Engineering Group, Inc. In the event of unauthorized reuse of these plans by any third party, the third party shall hold the firm of Provost & Pritchard Engineering Group, Inc. harmless, and shall bear the cost of Provost & Pritchard Engineering Group, Inc.'s fees for defending and enforcing these rights.

BID SET
10/30/2025

No.	REVISION	BY	DATE

REGISTERED PROFESSIONAL ENGINEER JEFFREY S. DORN No. 76,749 STATE OF CALIFORNIA CIVIL

DATE SIGNED: ____

CITY OF TURLOCK
CONSTRUCTION PLANS FOR ROADS PROGRAM
CAPITAL IMPROVEMENT PROJECT
CITY PROJECT No. 23-068, PACKAGE 2

DETAILS

STANDARD DETAILS

PROVOST& PRITCHARD
455 W FIR AVENUE
CLOVIS, CA 93611-0166
PHONE (559) 449-2700
FAX (559) 449-2715
www.provostandpritchard.com

DESIGN ENGINEER: JEFF DORN
LICENSE NO: 76,749

DRAFTED BY:	CHECKED BY:
AR	JD


DATE: 10/30/2025
JOB NO: 229224001
PROJECT NO: 229224001
PHASE: 2

0 1"
ORIGINAL SCALE SHOWN IS ONE INCH. ADJUST SCALE FOR REDUCED OR ENLARGED PLANS.

SHEET D4


35 OF 99

11/6/2025 11:02 AM G:\Turlock_City of\2292\229224001-2024 Road Rehab\300 CAD\342 Sheet Sets\04_Civil_Details\D4 STANDARD DETAILS.dwg -Sean Long

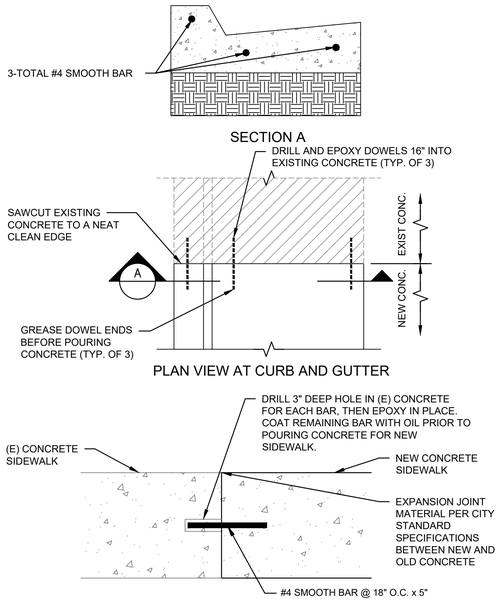

1
D5

DOWEL DETAILS

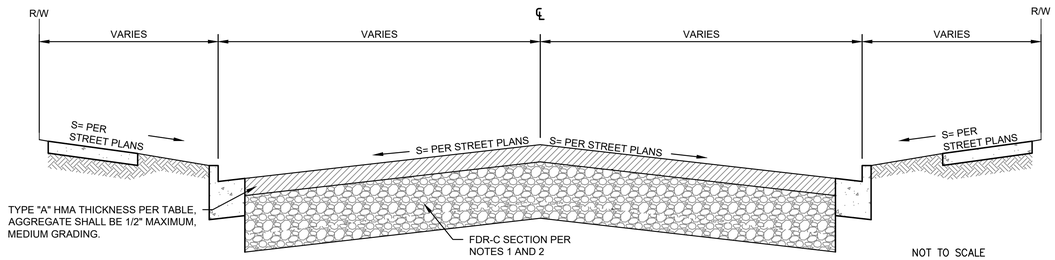

SOIL CEMENT PAVEMENT SECTION MINIMUMS			
TRAFFIC INDEX	PROPOSED LOCATIONS	FDR-C SECTION	
		HMA (INCHES)	FDR-C THICKNESS (INCHES)
6.0	HAMILTON ST	3.5	12
8.0	DENAIR AVE (N. OF CANAL DR)	4.5	12
6.0	DENAIR AVE (S. OF CANAL DR)	3.5	12
6.0	LYONS AVE	3.5	12
6.0	ROSE ST	3.5	12
6.0	OAK ST	3.5	12
6.0	SIERRA ST	3.5	12
6.0	TAHOE DR	3.5	12
6.0	SHASTA ST	3.5	12
6.0	BELL ST	3.5	12

NOTES

1. AFTER GRINDING THE EXISTING AC PAVEMENT, PULVERIZE THE REMAINING MATERIAL AND GRADE TO RE-ESTABLISH THE GRADING PLANE. AFTER GRADING, UNIFORMLY MIX THE PULVERIZED MATERIAL WITH CEMENT AND COMPACT TO 95% RELATIVE COMPACTION TO ACHIEVE A LAYER OF FDR-C TREATED MATERIAL WITH THICKNESS AS SHOWN ON TABLE.
2. IF UNSTABLE SOIL CONDITIONS OCCUR, REPLACE UNSTABLE MATERIAL WITH 2' OF CLASS II AGGREGATE OR 18" OF FDR-C TREATED MATERIAL COMPACTED TO 95% RELATIVE COMPACTION.
3. PAVEMENT SECTIONS FOR INTERSECTIONS SHALL FOLLOW THE HIGHER TRAFFIC INDEX OF THE TWO STREETS INTERSECTING.
4. SOIL CEMENT THICKNESS SHALL BE REDUCED THE MINIMUM AMOUNT REQUIRED TO MAINTAIN CLEARANCES AND SHALL BE A MINIMUM OF 5" THICK IN ALL LOCATIONS. AREA OF REDUCED THICKNESS SHALL NOT EXTEND BEYOND 5' FROM THE CENTERLINE OF SHALLOW UTILITIES.

2
D5

FDR-C RECONSTRUCTION

COPYRIGHT 2025 by PROVOST & PRITCHARD ENGINEERING GROUP, INC. ALL RIGHTS RESERVED
The firm of Provost & Pritchard Engineering Group, Inc. expressly reserves its common law copyright and other property rights in these plans. These plans are not to be reproduced, changed or copied in any form or manner whatsoever, nor are they to be assigned to any third party, without first obtaining the express written permission and consent of Provost & Pritchard Engineering Group, Inc. In the event of unauthorized reuse of these plans by any third party, the third party shall hold the firm of Provost & Pritchard Engineering Group, Inc. harmless, and shall bear the cost of Provost & Pritchard Engineering Group, Inc.'s fees, including attorney's fees, in defending and enforcing these rights.

BID SET
10/30/2025


No.	REVISION	BY	DATE




DATE SIGNED: _____

NOTES


1. PLACE CONSTRUCTION FUNDING SIGNS AS DIRECTED BY ENGINEER.

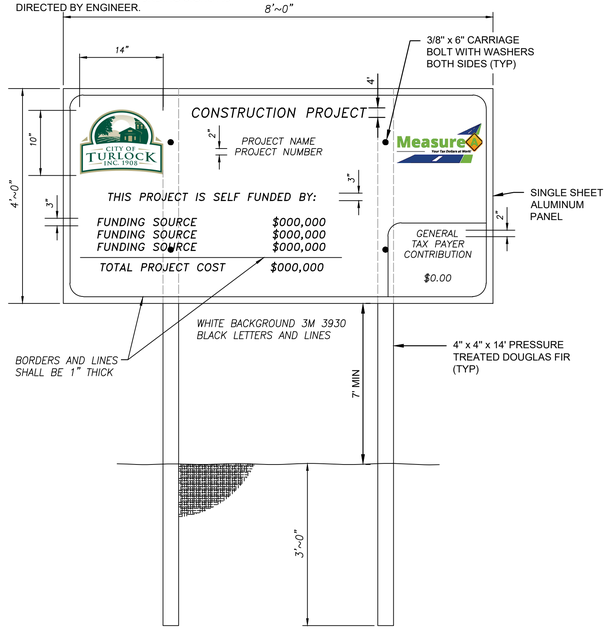

1 CONSTRUCTION FUNDING SIGN

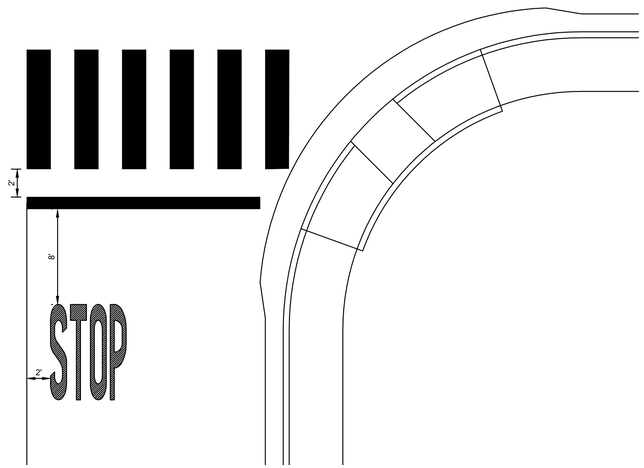

DETAIL A
STOP BAR AND LEGEND DETAIL WITH CROSSWALK
SCALE OF 1"=6'

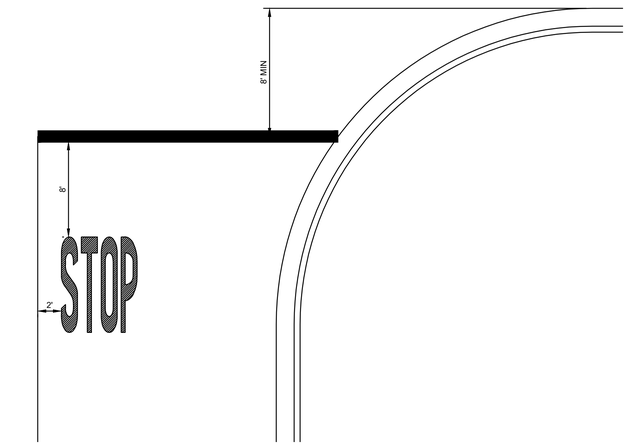

DETAIL B
STOP BAR AND LEGEND DETAIL WITHOUT CURB RAMPS AND CROSSWALK
SCALE OF 1"=6'

CITY OF TURLOCK
MUNICIPAL SERVICES DEPARTMENT
ROADS PROGRAM DIVISION
156 S. BROADWAY, SUITE 150
(209) 668-5520

CITY OF TURLOCK
CONSTRUCTION PLANS FOR ROADS PROGRAM
CAPITAL IMPROVEMENT PROJECT
CITY PROJECT No. 23-068, PACKAGE 2

DETAILS

CIVIL DETAILS

PROVOST& PRITCHARD
455 W FIR AVENUE
CLOVIS, CA 93611-0166
PHONE (559) 449-2700
FAX (559) 449-2715
www.provostandpritchard.com

DESIGN ENGINEER: JEFF DORN
LICENSE NO: 76,749
DRAFTED BY: AR
CHECKED BY: JD
DATE: 10/30/2025
JOB NO: 229224001
PROJECT NO: 229224001
PHASE: 2
0 1"
ORIGINAL SCALE SHOWN IS ONE INCH. ADJUST SCALE FOR REDUCED OR ENLARGED PLANS.
SHEET D5
36 OF 99


11/6/2025 11:02 AM G:\Turlock_City of-229\229224001-2024 Road Rehab\300 CAD\342 Sheet Sets\04_Civil_Details\D5 CIVIL DETAILS .dwg -Sean Long

LEGEND

- MINOR CONCRETE (CURB RAMP)
- MINOR CONCRETE (ALLEY)
- MINOR CONCRETE (C&G)
- MINOR CONCRETE (SIDEWALK)
- HMA CONFORM (ALLEY)
- HMA (SAWCUT)


NOTES

1. FOR INFORMATION NOT SHOWN, SEE CITY OF TURLOCK STANDARD DRAWINGS ON SHEETS D1 AND D2
2. RETAINING CURBS REQUIRED TO CONSTRUCT CURB RAMPS ARE INCLUDED IN MINOR CONCRETE (CURB RAMP)

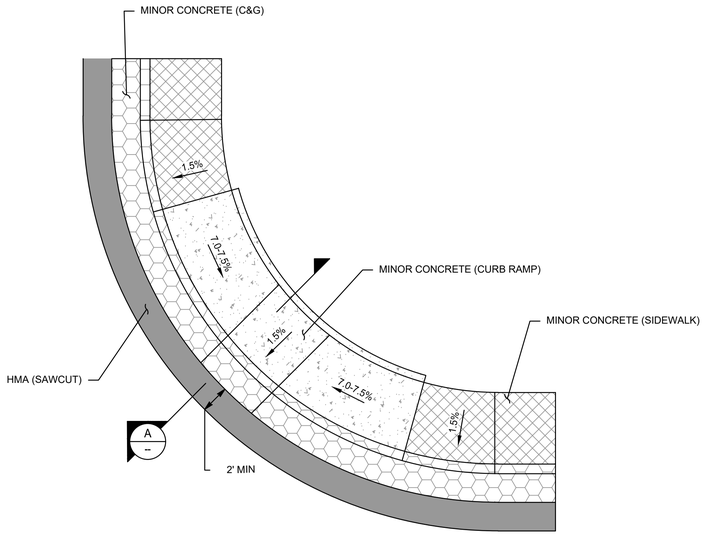


CURB RAMP:TYPE C TYPICAL DETAIL

SCALE: NTS

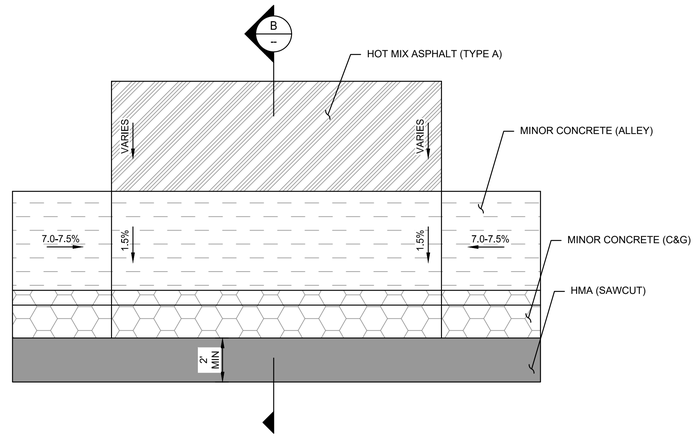


ALLEYWAY APPROACH TYPICAL DETAIL

SCALE: NTS

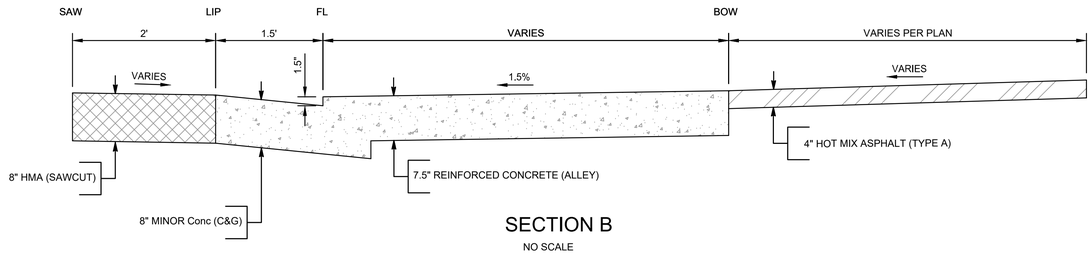


SECTION B

NO SCALE

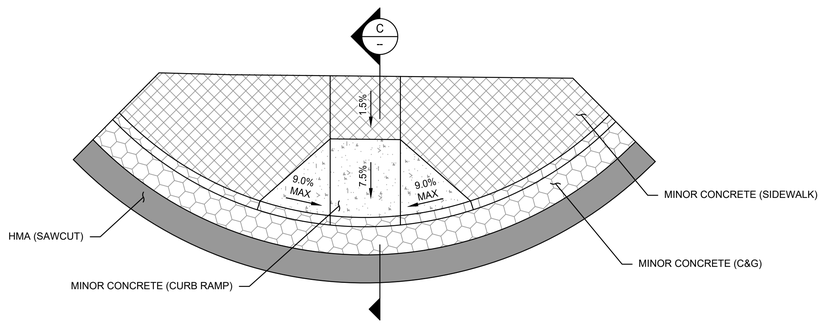


CURB RAMP:TYPE A TYPICAL DETAIL

SCALE: NTS

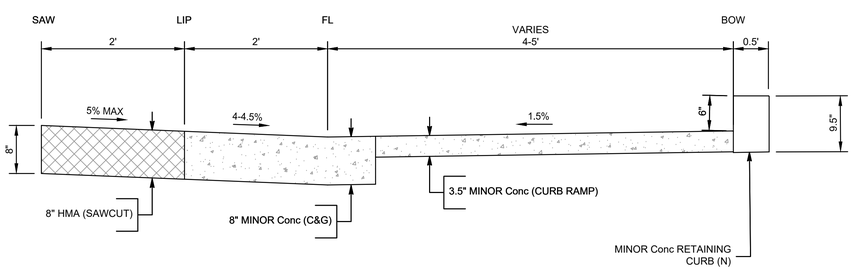

SECTION A

NO SCALE

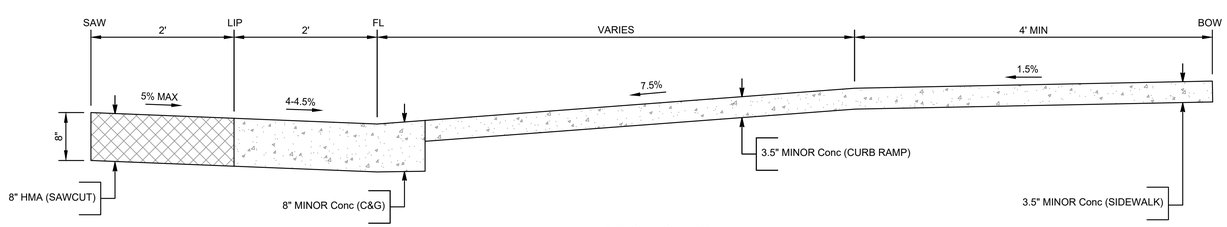

SECTION C

NO SCALE

1
D6

COPYRIGHT 2025 by PROVOST & PRITCHARD ENGINEERING GROUP, INC. ALL RIGHTS RESERVED
The firm of Provost & Pritchard Engineering Group, Inc. expressly reserves its common law copyright and other property rights in these plans. These plans are not to be reproduced, changed or copied in any form or manner whatsoever, nor are they to be assigned to any third party, without first obtaining the express written permission and consent of Provost & Pritchard Engineering Group, Inc. In the event of unauthorized reuse of these plans by any third party, the third party shall hold the firm of Provost & Pritchard Engineering Group, Inc. harmless, and shall bear the cost of Provost & Pritchard Engineering Group, Inc.'s fees for litigation and expert witness fees incurred in protecting these rights.

BID SET
10/30/2025

No.	REVISION	BY	DATE

REGISTERED PROFESSIONAL ENGINEER
JEFFREY S. DORN
No. 76749
CIVIL
STATE OF CALIFORNIA

DATE SIGNED:

CITY OF TURLOCK
CONSTRUCTION PLANS FOR ROADS PROGRAM
CAPITAL IMPROVEMENT PROJECT
CITY PROJECT No. 23-068, PACKAGE 2

DETAILS

CIVIL DETAILS

PROVOST& PRITCHARD
455 W FIR AVENUE
CLOVIS, CA 93611-0166
PHONE (559) 449-2700
FAX (559) 449-2715
www.provostandpritchard.com

DESIGN ENGINEER: JEFF DORN
LICENSE NO: 76,749

DRAFTED BY:	CHECKED BY:
AR	JD


DATE: 10/30/2025
JOB NO: 229224001
PROJECT NO: 229224001
PHASE: 2

0 1"
ORIGINAL SCALE SHOWN IS ONE INCH. ADJUST SCALE FOR REDUCED OR ENLARGED PLANS.


SHEET D6

37 OF 99

11/6/2025 11:02 AM G:\Turlock_City of-229292\229224001-2024 Road Rehab\300 CAD\342 Sheet Sets\04_Civil_Details\D6 CIVIL DETAILS.dwg -Sean Long

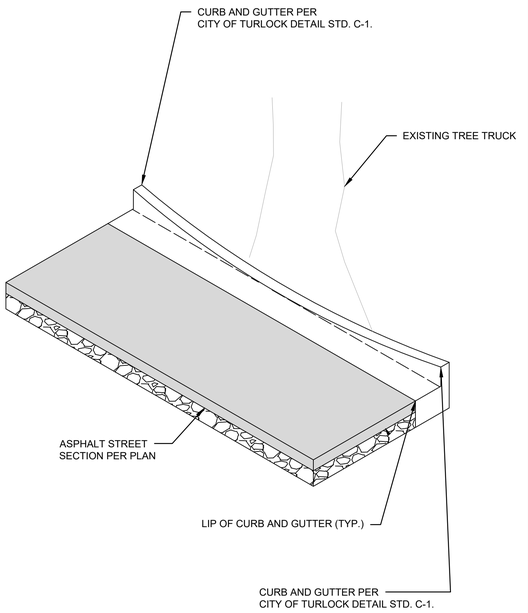

1 / D7 MODIFIED CURB & GUTTER AT TREE DETAIL

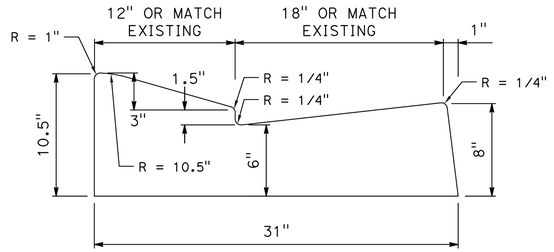

2 / D7 DRIVE-OVER-CURB DETAIL

COPYRIGHT 2025 by PROVOST & PRITCHARD ENGINEERING GROUP, INC. ALL RIGHTS RESERVED
The firm of Provost & Pritchard Engineering Group, Inc. expressly reserves its common law copyright and other property rights in these plans. These plans are not to be reproduced, changed or copied in any form or manner whatsoever, nor are they to be assigned to any third party, without first obtaining the express written permission and consent of Provost & Pritchard Engineering Group, Inc. In the event of unauthorized reuse of these plans by any third party, the third party shall hold the firm of Provost & Pritchard Engineering Group, Inc. harmless, and shall bear the cost of Provost & Pritchard Engineering Group, Inc.'s legal fees associated with defending and enforcing these rights.

BID SET
10/30/2025

No.	REVISION	BY	DATE

REGISTERED PROFESSIONAL ENGINEER
JEFFREY S. DORN
No. 76749
CIVIL
STATE OF CALIFORNIA

DATE SIGNED: _____

CITY OF TURLOCK
CONSTRUCTION PLANS FOR ROADS PROGRAM
CAPITAL IMPROVEMENT PROJECT
CITY PROJECT No. 23-068, PACKAGE 2

DETAILS

CIVIL DETAILS

PROVOST & PRITCHARD
455 W FIR AVENUE
CLOVIS, CA 93611-0166
PHONE (559) 449-2700
FAX (559) 449-2715
www.provostandpritchard.com

DESIGN ENGINEER:
JEFF DORN
LICENSE NO:
76,749

DRAFTED BY:	CHECKED BY:
AR	JD


DATE: 10/30/2025
JOB NO: 229224001
PROJECT NO: 229224001
PHASE: 2

0 _____ 1"
ORIGINAL SCALE SHOWN IS ONE INCH. ADJUST SCALE FOR REDUCED OR ENLARGED PLANS.

SHEET D7


38 OF 99

11/6/2025 11:02 AM G:\Turlock_City of-229\229224001-2024 Road Rehab\300 CAD\342 Sheet Sets\04_Civil_Details\D7 CIVIL DETAILS.dwg -Sean Long

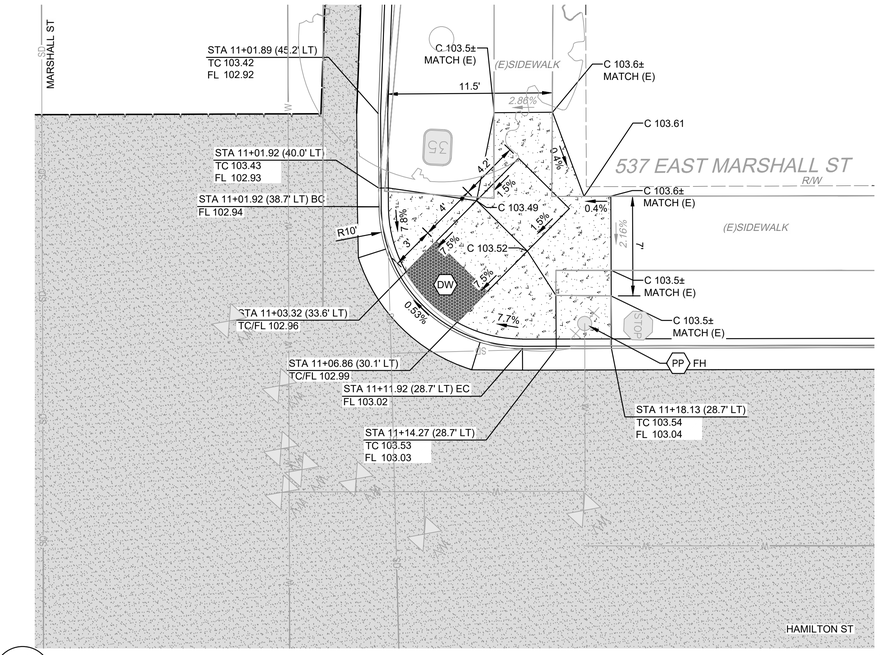


1 D8

HAMILTON ST & E. MARSHALL ST
NW CURB RAMP

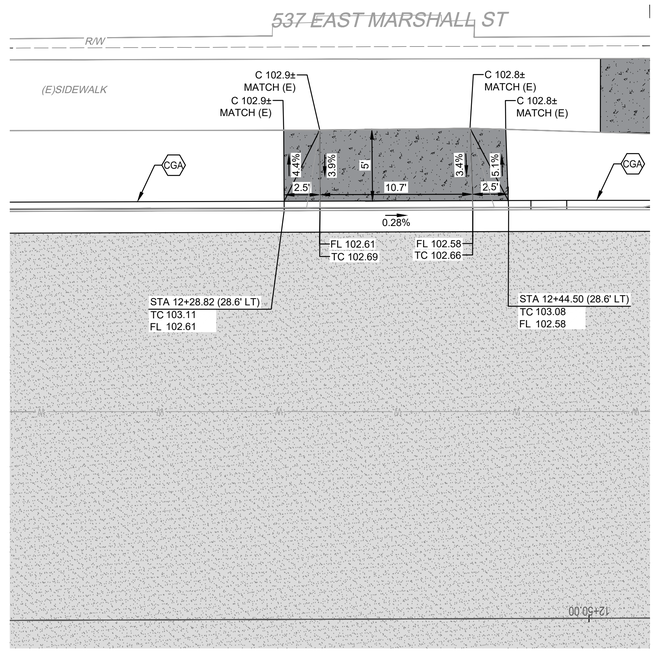


2 D8

HAMILTON ST
DRIVEWAY APPROACH

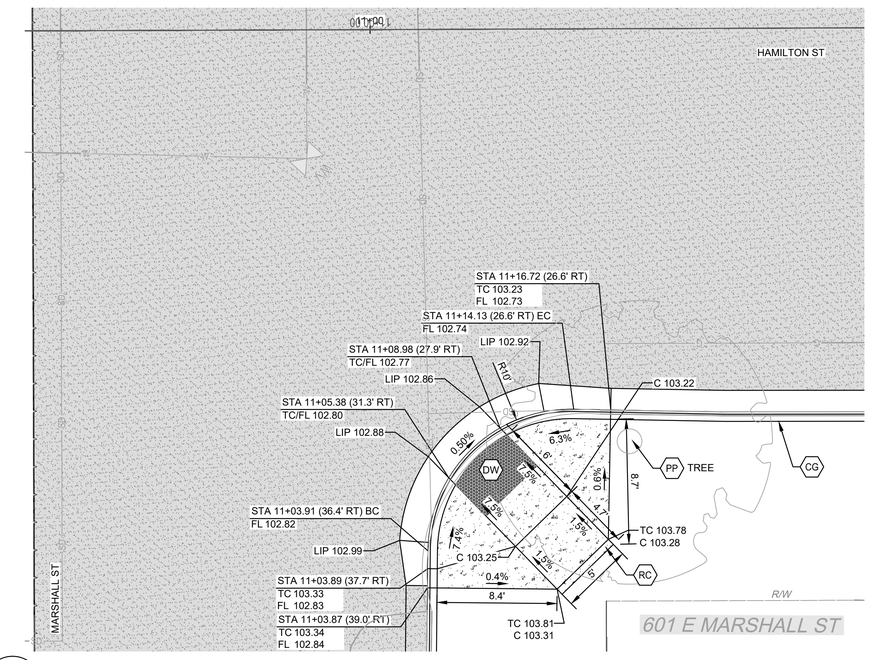

3 D8

HAMILTON ST & E. MARSHALL ST
NE CURB RAMP

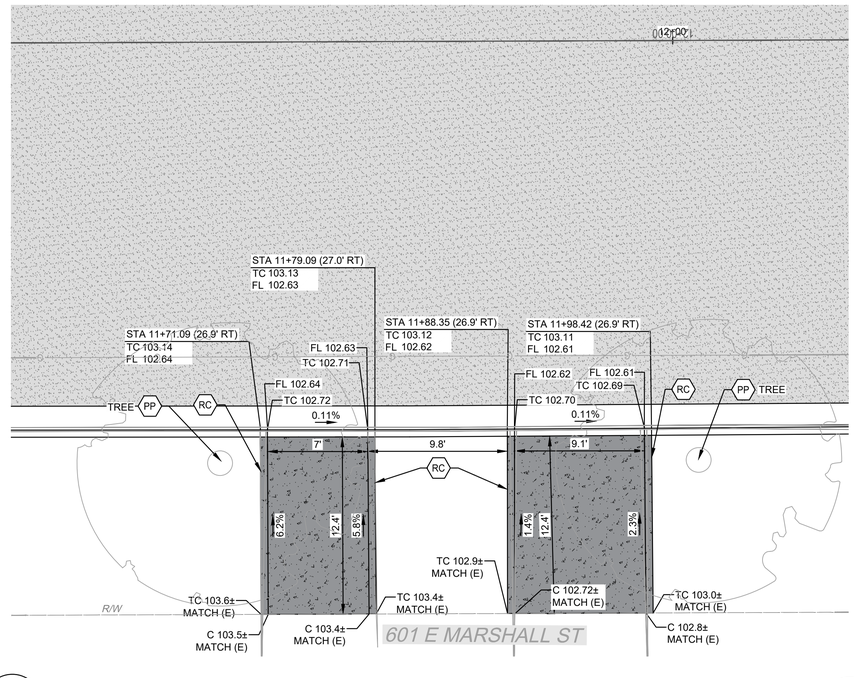

4 D8

HAMILTON ST
DRIVEWAY APPROACH

WARNING
POWER LINES OVERHEAD

811 Know what's below. Call before you dig.

CONSTRUCTION CALLOUTS	
SYM	DESCRIPTION
AA	ALLEY APPROACH PER CITY OF TURLOCK STD DWG C-7
AG	ADJUST TO FINISHED GRADE
CA	COMMERCIAL/INDUSTRIAL DRIVEWAY APPROACH PER CITY OF TURLOCK STD C-8 & C-9
CGA	SAWCUT AND REMOVE (E) CURB AND GUTTER AND CONSTRUCT NEW CURB AND GUTTER PER CITY OF TURLOCK STD DWG C-1. DOWEL INTO EXISTING CURB AND GUTTER PER DETAIL 1, SHEET D5 & MODIFIED C&G AT TREES PER DETAIL 1 SHEET D7
CG	CONSTRUCT NEW CURB AND GUTTER PER CITY OF TURLOCK STD DWG C-1. DOWEL INTO EXISTING CURB AND GUTTER PER DETAIL 1, SHEET D5 & MODIFIED C&G AT TREES PER DETAIL 1 SHEET D7
CR	SAWCUT AND REMOVE (E) CURB RETURN, RAMPS, AND SIDEWALK AND CONSTRUCT NEW CURB RETURN, RAMP, AND SIDEWALK PER PROJECT SPECIFICATIONS AND SITE DETAILS
DOC	SAWCUT AND REMOVE (E) CURB AND GUTTER AND CONSTRUCT NEW DRIVE OVER CURB PER DRIVE OVER CURB DETAIL ON SHEET D7. DOWEL INTO EXISTING CURB AND GUTTER PER DETAIL 1, SHEET D5
DA	RESIDENTIAL DRIVE APPROACH PER CITY OF TURLOCK STD DWG C-5
DI	REMOVE AND REPLACE CATCH BASIN PER CITY OF TURLOCK STD SD-3 AND TR-01 DETAIL SHEETS.
DW	DETECTABLE WARNING SURFACE PER CALTRANS STD DWG SHEET A88A
MH	ADJUST MANHOLE TO FINISHED GRADE AFTER PAVING OPERATIONS PER DETAIL
NDI	CONSTRUCT CATCH BASIN PER CITY OF TURLOCK STD SD-3 AND TR-01 DETAIL SHEETS.
NMH	CONSTRUCT MANHOLE PER CITY OF TURLOCK STD S-3 AND TR-01 DETAIL SHEETS.
PP	PROTECT IN PLACE
RC	RETAINING CURB
RL	REMOVE AND RELOCATE. SEE TR-01 DETAIL IF APPLICABLE.
RT	REMOVE AND DISPOSE OF TREE, GRIND STUMP, AND REMOVE ROOTS AS NECESSARY TO CONSTRUCT SIDEWALK
SW	CONSTRUCT SIDEWALK PER CITY OF TURLOCK STD DWG C-3. DOWEL INTO EXISTING SIDEWALK PER DETAIL 1, SHEET D5. PROTECT (E) ROOF DRAINS IN PLACE OR REPLACE IN KIND
VC	CONSTRUCT VERTICAL CURB PER CITY OF TURLOCK STD DWG C-1. DOWEL INTO EXISTING CURB PER DETAIL 1, SHEET D5
VG	CONSTRUCT VALLEY GUTTER PER CITY OF TURLOCK STD DWG C-1

LEGEND

- FDR-C RECONSTRUCTION PER DETAIL 2, SHEET D5
- 6.0" TYPE A HMA PAVEMENT OVER 6" CNS COMPACTED TO 95%
- 8.0" TYPE A HMA PAVEMENT OVER 6" CNS COMPACTED TO 95%
- 3.5" MINIMUM THICK CONCRETE OVER 6" CNS COMPACTED TO 95%
- 7.5" MINIMUM THICK CONCRETE OVER 4" AGGREGATE BASE ROCK CLASS 2 PER CITY OF TURLOCK STD DWG C-7
- 9" HMA TYPE A PAVEMENT OVER 6" CNS COMPACTED TO 95%

CONSTRUCTION NOTES

1. EXISTING DRIVEWAYS, CURB, AND GUTTER TO REMAIN UNLESS OTHERWISE NOTED ON THE PLANS.
2. STATION AND OFFSET ON CURB AND GUTTER REFERS TO A POINT ON THE FLOWLINE.
3. DETAILED RAMP AND DRIVE APPROACH GRADING IS PROVIDED ON SHEETS D8 - D37.
4. PROTECT IN PLACE ALL (E) SIDEWALK DRAINS.
5. NOT ALL SEWER LATERALS ARE SHOWN ON THE PLANS.

SCALE IN FEET
0 2.5 5 10

CITY OF TURLOCK
MUNICIPAL SERVICES DEPARTMENT
ROADS PROGRAM DIVISION
156 S. BROADWAY, SUITE 150
(209) 668-5520

COPYRIGHT 2025 by PROVOST & PRITCHARD ENGINEERING GROUP, INC. ALL RIGHTS RESERVED
The firm of Provost & Pritchard Engineering Group, Inc. expressly reserves its common law copyright and other property rights in these plans. These plans are not to be reproduced, changed or copied in any form or manner whatsoever, nor are they to be assigned to any third party, without first obtaining the express written permission and consent of Provost & Pritchard Engineering Group, Inc. In the event of unauthorized reuse of these plans by any third party, the third party shall hold the firm of Provost & Pritchard Engineering Group, Inc. harmless, and shall bear the cost of Provost & Pritchard Engineering Group, Inc.'s attorney's fees and any other expenses litigating and enforcing these rights.

BID SET
10/30/2025

No.	REVISION	BY	DATE

DATE SIGNED:

CITY OF TURLOCK
CONSTRUCTION PLANS FOR ROADS PROGRAM
CAPITAL IMPROVEMENT PROJECT
CITY PROJECT No. 23-068, PACKAGE 2

DETAILS

SITE DETAILS

PROVOST& PRITCHARD
455 W FIR AVENUE
CLOVIS, CA 93611-3166
PHONE (559) 449-2700
FAX (559) 449-2715
www.provostandpritchard.com

DESIGN ENGINEER: JEFF DORN
LICENSE NO: 76,749

DRAFTED BY:	CHECKED BY:
AR	JD


DATE: 10/30/2025
JOB NO: 229224001
PROJECT NO: 229224001
PHASE: 2

0 1"
ORIGINAL SCALE SHOWN IS ONE INCH. ADJUST SCALE FOR REDUCED OR ENLARGED PLANS.

SHEET D8


39 OF 99

11/6/2025 3:00 PM G:\Turlock_City of-229223\229224001-2024 Road Rehab\300 CAD\342 Sheet Sets\04_Civil_Details\D8 SITE DETAILS.dwg -Sean Long

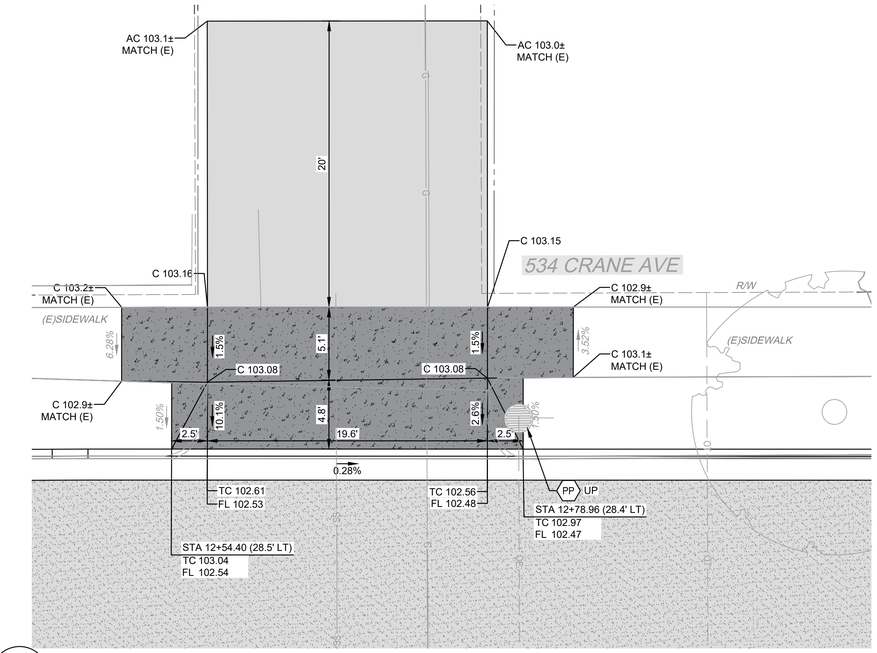


1 D9

HAMILTON ST
ALLEY APPROACH

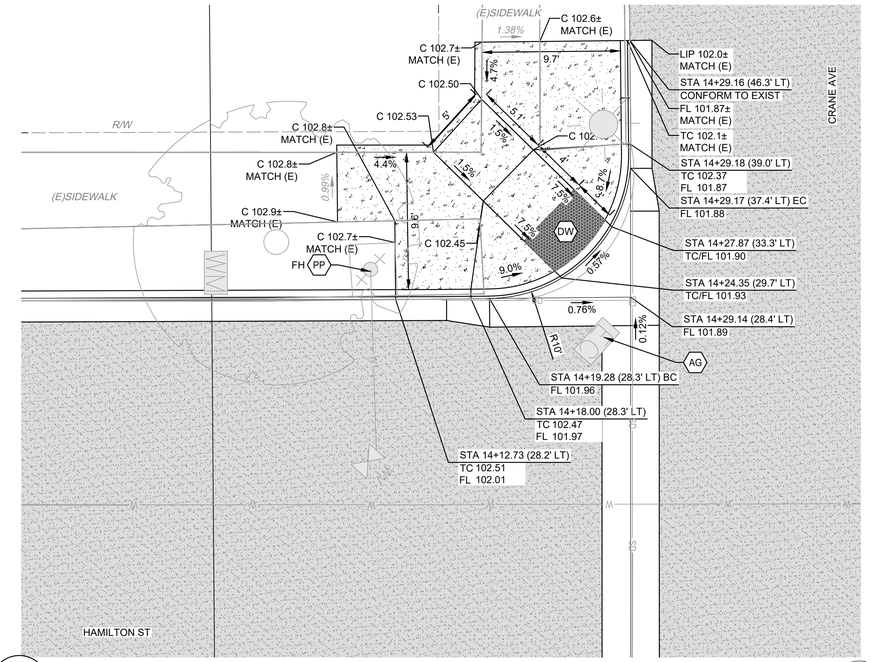


2 D9

HAMILTON ST & CRANE AVE
SE CURB RAMP

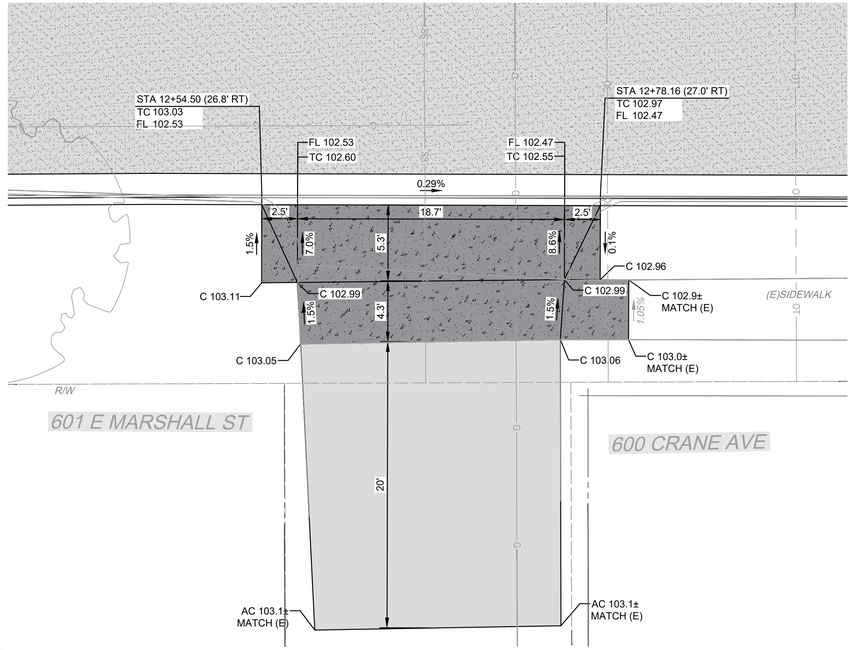

3 D9

HAMILTON ST
ALLEY APPROACH

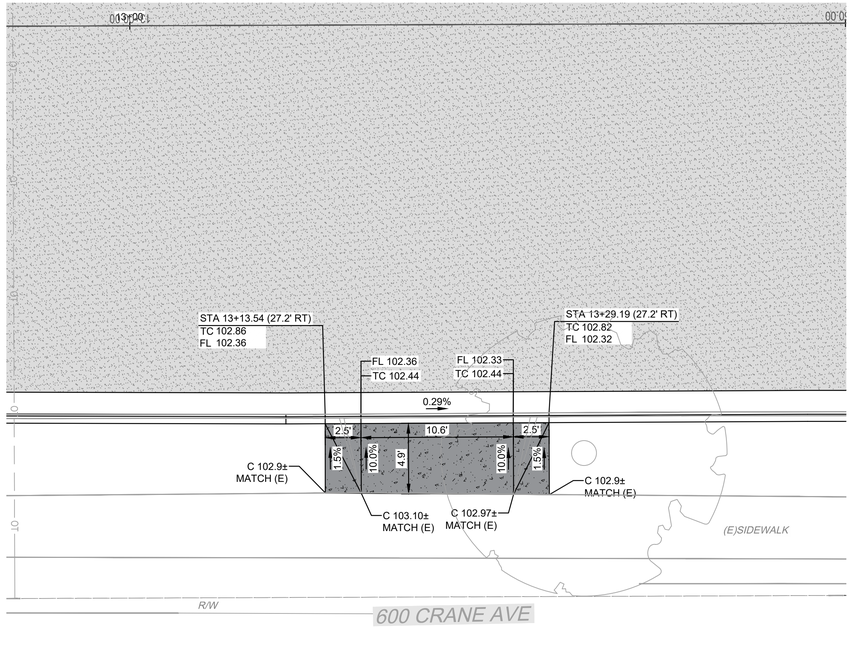

4 D9

HAMILTON ST
DRIVEWAY APPROACH

WARNING
POWER LINES OVERHEAD

811 Know what's below. Call before you dig.

CONSTRUCTION CALLOUTS	
SYM	DESCRIPTION
AA	ALLEY APPROACH PER CITY OF TURLOCK STD DWG C-7
AG	ADJUST TO FINISHED GRADE
CA	COMMERCIAL/INDUSTRIAL DRIVEWAY APPROACH PER CITY OF TURLOCK STD C-8 & C-9
CGA	SAWCUT AND REMOVE (E) CURB AND GUTTER AND CONSTRUCT NEW CURB AND GUTTER PER CITY OF TURLOCK STD DWG C-1. DOWEL INTO EXISTING CURB AND GUTTER PER DETAIL 1, SHEET D5 & MODIFIED C&G AT TREES PER DETAIL 1 SHEET D7
CG	CONSTRUCT NEW CURB AND GUTTER PER CITY OF TURLOCK STD DWG C-1. DOWEL INTO EXISTING CURB AND GUTTER PER DETAIL 1, SHEET D5 & MODIFIED C&G AT TREES PER DETAIL 1 SHEET D7
CR	SAWCUT AND REMOVE (E) CURB RETURN, RAMPS, AND SIDEWALK AND CONSTRUCT NEW CURB RETURN, RAMP, AND SIDEWALK PER PROJECT SPECIFICATIONS AND SITE DETAILS
DOC	SAWCUT AND REMOVE (E) CURB AND GUTTER AND CONSTRUCT NEW DRIVE OVER CURB PER DRIVE OVER CURB DETAIL ON SHEET D7. DOWEL INTO EXISTING CURB AND GUTTER PER DETAIL 1, SHEET D5
DA	RESIDENTIAL DRIVE APPROACH PER CITY OF TURLOCK STD DWG C-5
DI	REMOVE AND REPLACE CATCH BASIN PER CITY OF TURLOCK STD SD-3 AND TR-01 DETAIL SHEETS.
DW	DETECTABLE WARNING SURFACE PER CALTRANS STD DWG SHEET A88A
MH	ADJUST MANHOLE TO FINISHED GRADE AFTER PAVING OPERATIONS PER DETAIL
NDI	CONSTRUCT CATCH BASIN PER CITY OF TURLOCK STD SD-3 AND TR-01 DETAIL SHEETS.
NMH	CONSTRUCT MANHOLE PER CITY OF TURLOCK STD S-3 AND TR-01 DETAIL SHEETS.
PP	PROTECT IN PLACE
RC	RETAINING CURB
RL	REMOVE AND RELOCATE. SEE TR-01 DETAIL IF APPLICABLE.
RT	REMOVE AND DISPOSE OF TREE, GRIND STUMP, AND REMOVE ROOTS AS NECESSARY TO CONSTRUCT SIDEWALK
SW	CONSTRUCT SIDEWALK PER CITY OF TURLOCK STD DWG C-3. DOWEL INTO EXISTING SIDEWALK PER DETAIL 1, SHEET D5. PROTECT (E) ROOF DRAINS IN PLACE OR REPLACE IN KIND
VC	CONSTRUCT VERTICAL CURB PER CITY OF TURLOCK STD DWG C-1. DOWEL INTO EXISTING CURB PER DETAIL 1, SHEET D5
VG	CONSTRUCT VALLEY GUTTER PER CITY OF TURLOCK STD DWG C-1

LEGEND

- FDR-C RECONSTRUCTION PER DETAIL 2, SHEET D5
- 6.0" TYPE A HMA PAVEMENT OVER 6" CNS COMPACTED TO 95%
- 8.0" TYPE A HMA PAVEMENT OVER 6" CNS COMPACTED TO 95%
- 3.5" MINIMUM THICK CONCRETE OVER 6" CNS COMPACTED TO 95%
- 7.5" MINIMUM THICK CONCRETE OVER 4" AGGREGATE BASE ROCK CLASS 2 PER CITY OF TURLOCK STD DWG C-7
- 9" HMA TYPE A PAVEMENT OVER 6" CNS COMPACTED TO 95%

CONSTRUCTION NOTES

1. EXISTING DRIVEWAYS, CURB, AND GUTTER TO REMAIN UNLESS OTHERWISE NOTED ON THE PLANS.
2. STATION AND OFFSET ON CURB AND GUTTER REFERS TO A POINT ON THE FLOWLINE.
3. DETAILED RAMP AND DRIVE APPROACH GRADING IS PROVIDED ON SHEETS D8 - D37.
4. PROTECT IN PLACE ALL (E) SIDEWALK DRAINS.
5. NOT ALL SEWER LATERALS ARE SHOWN ON THE PLANS.

SCALE IN FEET
0 2.5 5 10

CITY OF TURLOCK
MUNICIPAL SERVICES DEPARTMENT
ROADS PROGRAM DIVISION
156 S. BROADWAY, SUITE 150
(209) 668-5520

COPYRIGHT 2025 by PROVOST & PRITCHARD ENGINEERING GROUP, INC. ALL RIGHTS RESERVED
The firm of Provost & Pritchard Engineering Group, Inc. expressly reserves its common law copyright and other property rights in these plans. These plans are not to be reproduced, changed or copied in any form or manner whatsoever, nor are they to be assigned to any third party, without first obtaining the express written permission and consent of Provost & Pritchard Engineering Group, Inc. In the event of unauthorized reuse of these plans by any third party, the third party shall hold the firm of Provost & Pritchard Engineering Group, Inc. harmless, and shall bear the cost of Provost & Pritchard Engineering Group, Inc.'s legal fees in any successful defending and enforcing these rights.

No.	REVISION	BY	DATE

BID SET
10/30/2025

DATE SIGNED: _____

REGISTERED PROFESSIONAL ENGINEER JEFFREY S. DORN No. 76749 STATE OF CALIFORNIA CIVIL

CITY OF TURLOCK
CONSTRUCTION PLANS FOR ROADS PROGRAM
CAPITAL IMPROVEMENT PROJECT
CITY PROJECT No. 23-068, PACKAGE 2
DETAILS
SITE DETAILS

PROVOST& PRITCHARD
455 W FIR AVENUE
CLOVIS, CA 93611-3166
PHONE (559) 449-2700
FAX (559) 449-2715
www.provostandpritchard.com

DESIGN ENGINEER: JEFF DORN
LICENSE NO: 76,749

DRAFTED BY:	CHECKED BY:
AR	JD


DATE: 10/30/2025
JOB NO: 229224001
PROJECT NO: 229224001
PHASE: 2

0 _____ 1"
ORIGINAL SCALE SHOWN IS ONE INCH. ADJUST SCALE FOR REDUCED OR ENLARGED PLANS.

SHEET D9


40 OF 99

11/6/2025 3:02 PM G:\Turlock_City of-229223\229224001-2024 Road Rehab\300 CAD\342 Sheet Sets\04_Civil_Details\D9 SITE DETAILS.dwg -Sean Long

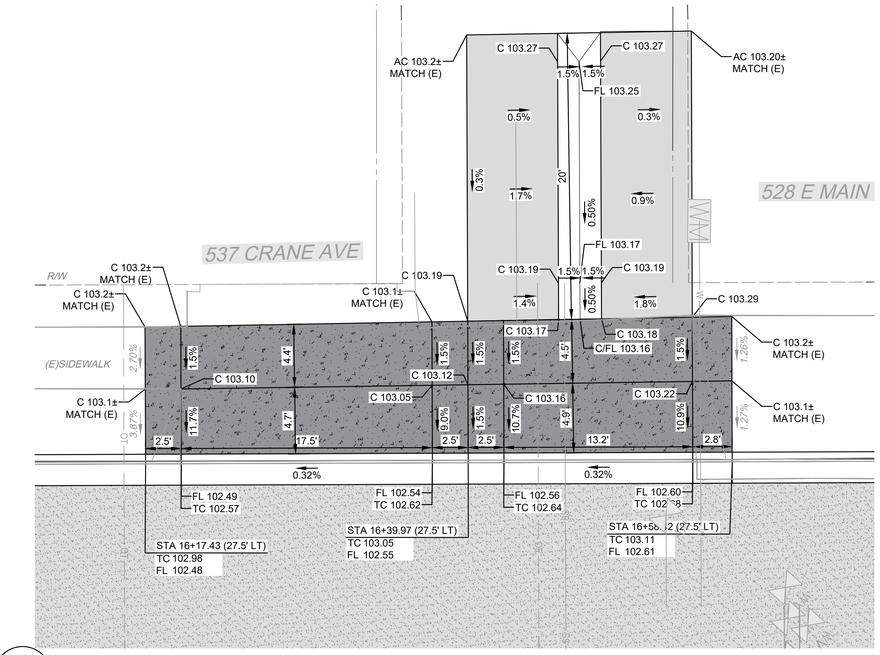


1
D10

HAMILTON ST
DRIVEWAY APPROACH AND ALLEY APPROACH

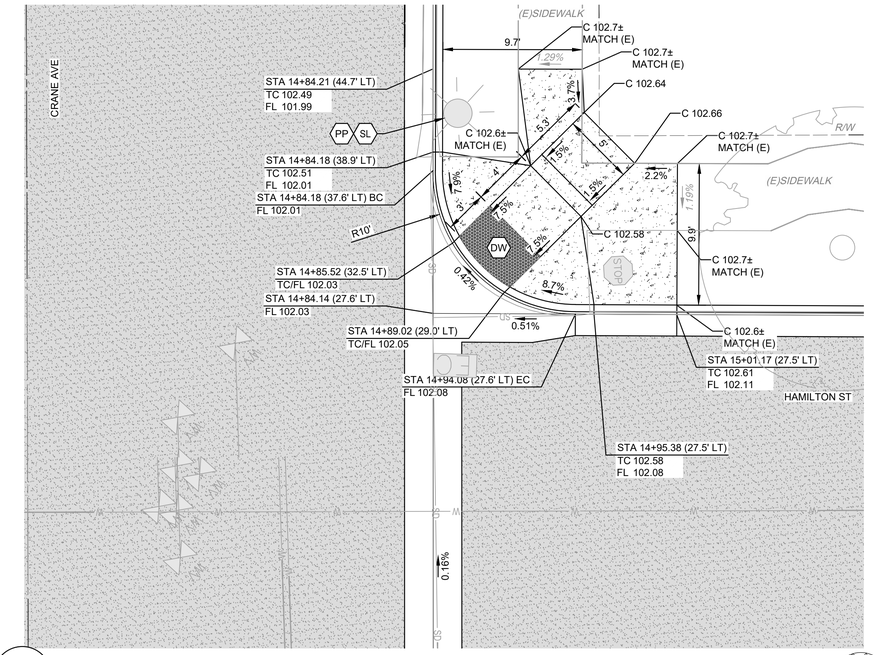


2
D10

HAMILTON ST & CRANE AVE
NW CURB RAMP

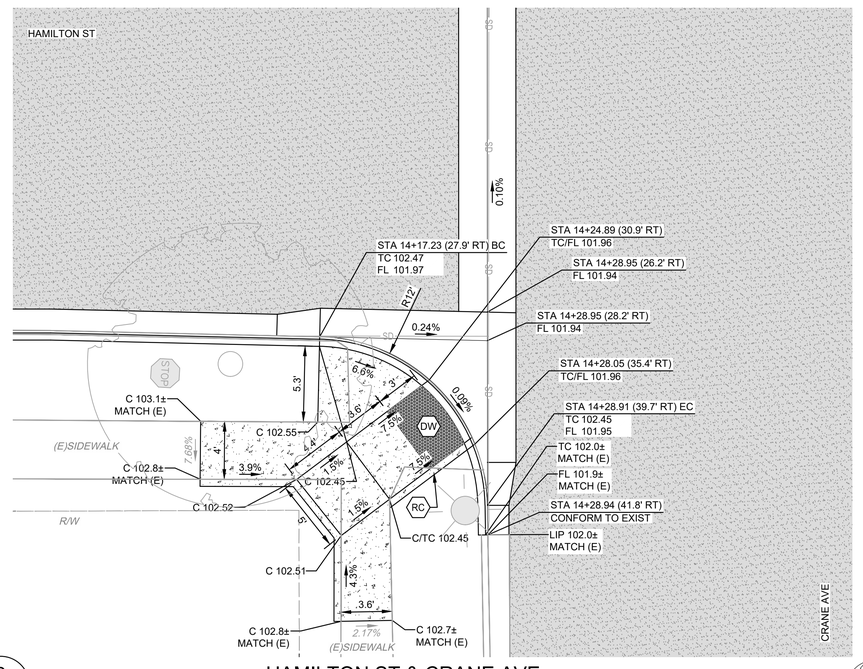

3
D10

HAMILTON ST & CRANE AVE
SE CURB RAMP

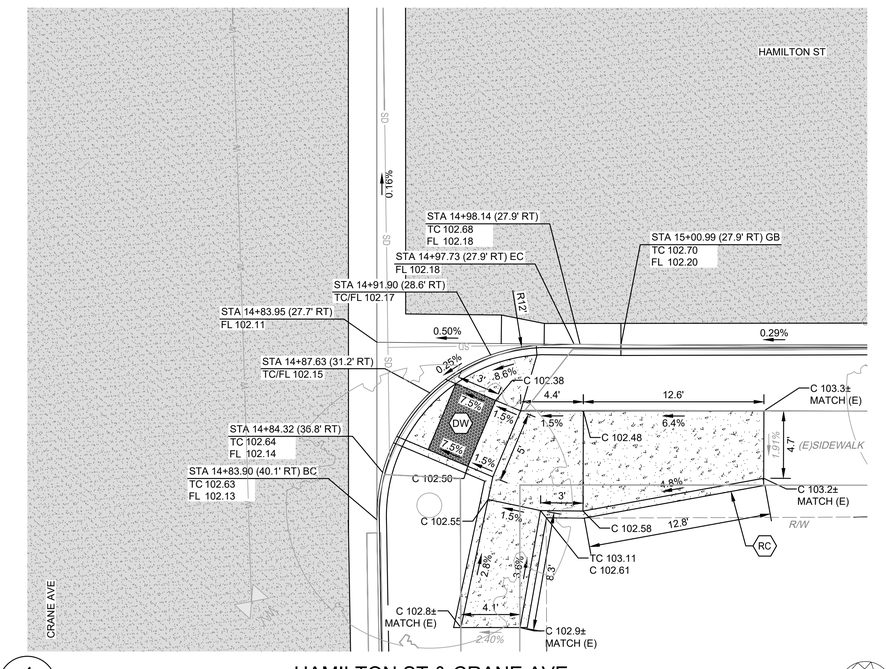

4
D10

HAMILTON ST & CRANE AVE
NE CURB RAMP

WARNING
POWER LINES OVERHEAD

811
Know what's below. Call before you dig.

CONSTRUCTION CALLOUTS

SYM	DESCRIPTION
AA	ALLEY APPROACH PER CITY OF TURLOCK STD DWG C-7
AG	ADJUST TO FINISHED GRADE
CA	COMMERCIAL/INDUSTRIAL DRIVEWAY APPROACH PER CITY OF TURLOCK STD C-8 & C-9
CGA	SAWCUT AND REMOVE (E) CURB AND GUTTER AND CONSTRUCT NEW CURB AND GUTTER PER CITY OF TURLOCK STD DWG C-1. DOWEL INTO EXISTING CURB AND GUTTER PER DETAIL 1, SHEET D5 & MODIFIED C&G AT TREES PER DETAIL 1 SHEET D7
CG	CONSTRUCT NEW CURB AND GUTTER PER CITY OF TURLOCK STD DWG C-1. DOWEL INTO EXISTING CURB AND GUTTER PER DETAIL 1, SHEET D5 & MODIFIED C&G AT TREES PER DETAIL 1 SHEET D7
CR	SAWCUT AND REMOVE (E) CURB RETURN, RAMPS, AND SIDEWALK AND CONSTRUCT NEW CURB RETURN, RAMP, AND SIDEWALK PER PROJECT SPECIFICATIONS AND SITE DETAILS
DOC	SAWCUT AND REMOVE (E) CURB AND GUTTER AND CONSTRUCT NEW DRIVE OVER CURB PER DRIVE OVER CURB DETAIL ON SHEET D7. DOWEL INTO EXISTING CURB AND GUTTER PER DETAIL 1, SHEET D5
DA	RESIDENTIAL DRIVE APPROACH PER CITY OF TURLOCK STD DWG C-5
DI	REMOVE AND REPLACE CATCH BASIN PER CITY OF TURLOCK STD SD-3 AND TR-01 DETAIL SHEETS.
OW	DETECTABLE WARNING SURFACE PER CALTRANS STD DWG SHEET A88A
MH	ADJUST MANHOLE TO FINISHED GRADE AFTER PAVING OPERATIONS PER DETAIL
NDI	CONSTRUCT CATCH BASIN PER CITY OF TURLOCK STD SD-3 AND TR-01 DETAIL SHEETS.
NMH	CONSTRUCT MANHOLE PER CITY OF TURLOCK STD S-3 AND TR-01 DETAIL SHEETS.
PP	PROTECT IN PLACE
RC	RETAINING CURB
RL	REMOVE AND RELOCATE. SEE TR-01 DETAIL IF APPLICABLE.
RT	REMOVE AND DISPOSE OF TREE, GRIND STUMP, AND REMOVE ROOTS AS NECESSARY TO CONSTRUCT SIDEWALK
SW	CONSTRUCT SIDEWALK PER CITY OF TURLOCK STD DWG C-3. DOWEL INTO EXISTING SIDEWALK PER DETAIL 1, SHEET D5. PROTECT (E) ROOF DRAINS IN PLACE OR REPLACE IN KIND
VC	CONSTRUCT VERTICAL CURB PER CITY OF TURLOCK STD DWG C-1. DOWEL INTO EXISTING CURB PER DETAIL 1, SHEET D5
VG	CONSTRUCT VALLEY GUTTER PER CITY OF TURLOCK STD DWG C-1

LEGEND

- FDR-C RECONSTRUCTION PER DETAIL 2, SHEET D5
- 6.0" TYPE A HMA PAVEMENT OVER 6" CNS COMPACTED TO 95%
- 8.0" TYPE A HMA PAVEMENT OVER 6" CNS COMPACTED TO 95%
- 3.5" MINIMUM THICK CONCRETE OVER 6" CNS COMPACTED TO 95%
- 7.5" MINIMUM THICK CONCRETE OVER 4" AGGREGATE BASE ROCK CLASS 2 PER CITY OF TURLOCK STD DWG C-7
- 9" HMA TYPE A PAVEMENT OVER 6" CNS COMPACTED TO 95%

CONSTRUCTION NOTES

1. EXISTING DRIVEWAYS, CURB, AND GUTTER TO REMAIN UNLESS OTHERWISE NOTED ON THE PLANS.
2. STATION AND OFFSET ON CURB AND GUTTER REFERS TO A POINT ON THE FLOWLINE.
3. DETAILED RAMP AND DRIVE APPROACH GRADING IS PROVIDED ON SHEETS D8 - D37.
4. PROTECT IN PLACE ALL (E) SIDEWALK DRAINS.
5. NOT ALL SEWER LATERALS ARE SHOWN ON THE PLANS.

SCALE IN FEET
0 2.5 5 10

CITY OF TURLOCK
MUNICIPAL SERVICES DEPARTMENT
ROADS PROGRAM DIVISION
156 S. BROADWAY, SUITE 150
(209) 668-5520

COPYRIGHT 2025 by PROVOST & PRITCHARD ENGINEERING GROUP, INC. ALL RIGHTS RESERVED
The firm of Provost & Pritchard Engineering Group, Inc. expressly reserves its common law copyright and other property rights in these plans. These plans are not to be reproduced, changed or copied in any form or manner whatsoever, nor are they to be assigned to any third party, without first obtaining the express written permission and consent of Provost & Pritchard Engineering Group, Inc. In the event of unauthorized reuse of these plans by any third party, the third party shall hold the firm of Provost & Pritchard Engineering Group, Inc. harmless, and shall bear the cost of Provost & Pritchard Engineering Group, Inc.'s attorney's fees and other expenses in litigating and enforcing these rights.

BID SET
10/30/2025

No.	REVISION	BY	DATE

DATE SIGNED: _____

REGISTERED PROFESSIONAL ENGINEER JEFFREY S. DORN No. 76749 CIVIL STATE OF CALIFORNIA

CITY OF TURLOCK
CONSTRUCTION PLANS FOR ROADS PROGRAM
CAPITAL IMPROVEMENT PROJECT
CITY PROJECT No. 23-068, PACKAGE 2

DETAILS

SITE DETAILS

PROVOST& PRITCHARD
455 W FIR AVENUE
CLOVIS, CA 93611-3166
PHONE (559) 449-2700
FAX (559) 449-2715
www.provostandpritchard.com

DESIGN ENGINEER: JEFF DORN
LICENSE NO: 76,749


DRAFTED BY:	CHECKED BY:
AR	JD

DATE: 10/30/2025
JOB NO: 229224001
PROJECT NO: 229224001
PHASE: 2

0 _____ 1"
ORIGINAL SCALE SHOWN IS ONE INCH. ADJUST SCALE FOR REDUCED OR ENLARGED PLANS.


SHEET D10
41 OF 99

11/6/2025 3:02 PM G:\Turlock_City of-229223\229224001-2024 Road Rehab\300 CAD\342 Sheet Sets\04_Civil_Details\D10 SITE DETAILS.dwg -Sean Long

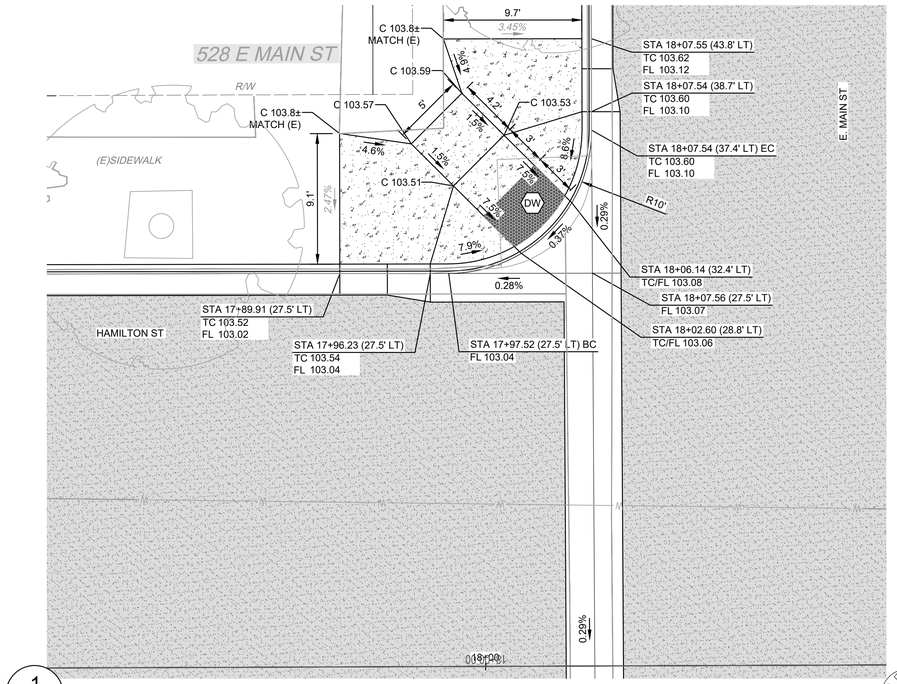


1
D11

HAMILTON ST & E. MAIN ST
SW CURB RAMP

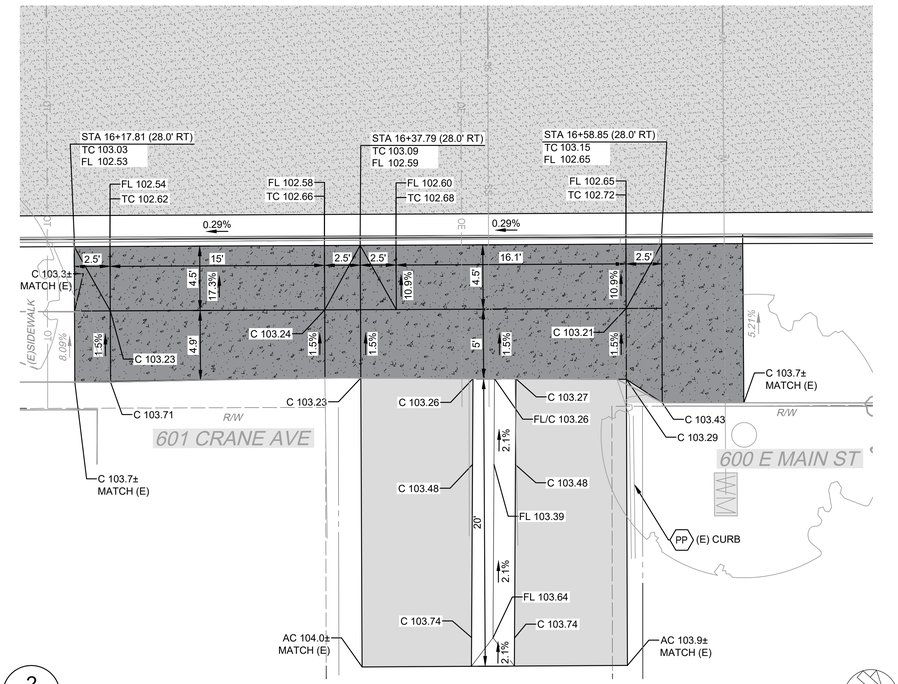


2
D11

HAMILTON ST
DRIVEWAY APPROACH AND ALLEY APPROACH

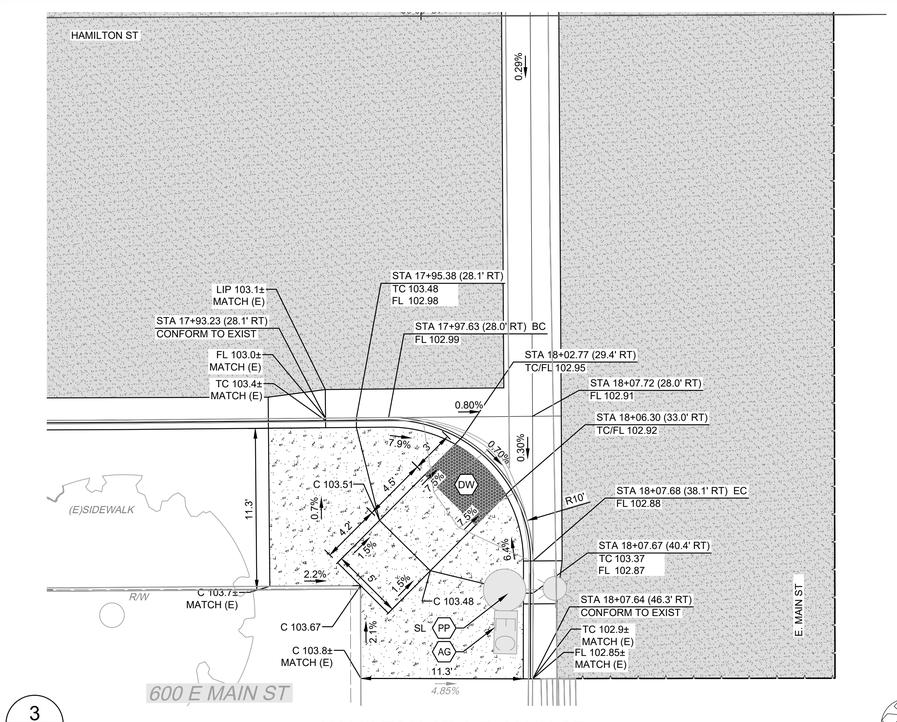

3
D11

HAMILTON ST & E. MAIN ST
SE CURB RAMP

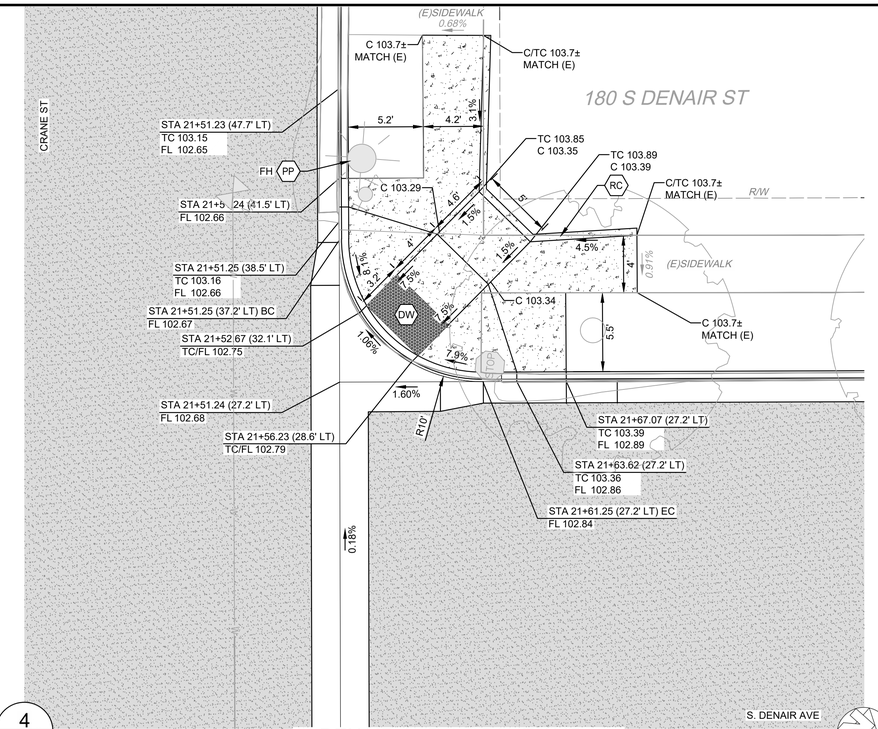

4
D11

S. DENAIR AVE & CRANE AVE
NW CURB RAMP

WARNING
POWER LINES OVERHEAD

811 Know what's below. Call before you dig.

CONSTRUCTION CALLOUTS

SYM	DESCRIPTION
AA	ALLEY APPROACH PER CITY OF TURLOCK STD DWG C-7
AG	ADJUST TO FINISHED GRADE
CA	COMMERCIAL/INDUSTRIAL DRIVEWAY APPROACH PER CITY OF TURLOCK STD C-8 & C-9
CGA	SAWCUT AND REMOVE (E) CURB AND GUTTER AND CONSTRUCT NEW CURB AND GUTTER PER CITY OF TURLOCK STD DWG C-1. DOWEL INTO EXISTING CURB AND GUTTER PER DETAIL 1, SHEET D5 & MODIFIED C&G AT TREES PER DETAIL 1 SHEET D7
CG	CONSTRUCT NEW CURB AND GUTTER PER CITY OF TURLOCK STD DWG C-1. DOWEL INTO EXISTING CURB AND GUTTER PER DETAIL 1, SHEET D5 & MODIFIED C&G AT TREES PER DETAIL 1 SHEET D7
CR	SAWCUT AND REMOVE (E) CURB RETURN, RAMPS, AND SIDEWALK AND CONSTRUCT NEW CURB RETURN, RAMP, AND SIDEWALK PER PROJECT SPECIFICATIONS AND SITE DETAILS
DOC	SAWCUT AND REMOVE (E) CURB AND GUTTER AND CONSTRUCT NEW DRIVE OVER CURB PER DRIVE OVER CURB DETAIL ON SHEET D7. DOWEL INTO EXISTING CURB AND GUTTER PER DETAIL 1, SHEET D5
DA	RESIDENTIAL DRIVE APPROACH PER CITY OF TURLOCK STD DWG C-5
DI	REMOVE AND REPLACE CATCH BASIN PER CITY OF TURLOCK STD SD-3 AND TR-01 DETAIL SHEETS.
DW	DETECTABLE WARNING SURFACE PER CALTRANS STD DWG SHEET A88A
MH	ADJUST MANHOLE TO FINISHED GRADE AFTER PAVING OPERATIONS PER DETAIL
NDI	CONSTRUCT CATCH BASIN PER CITY OF TURLOCK STD SD-3 AND TR-01 DETAIL SHEETS.
NMH	CONSTRUCT MANHOLE PER CITY OF TURLOCK STD S-3 AND TR-01 DETAIL SHEETS.
PP	PROTECT IN PLACE
RC	RETAINING CURB
RL	REMOVE AND RELOCATE. SEE TR-01 DETAIL IF APPLICABLE.
RT	REMOVE AND DISPOSE OF TREE, GRIND STUMP, AND REMOVE ROOTS AS NECESSARY TO CONSTRUCT SIDEWALK
SW	CONSTRUCT SIDEWALK PER CITY OF TURLOCK STD DWG C-3. DOWEL INTO EXISTING SIDEWALK PER DETAIL 1, SHEET D5. PROTECT (E) ROOF DRAINS IN PLACE OR REPLACE IN KIND
VC	CONSTRUCT VERTICAL CURB PER CITY OF TURLOCK STD DWG C-1. DOWEL INTO EXISTING CURB PER DETAIL 1, SHEET D5
VG	CONSTRUCT VALLEY GUTTER PER CITY OF TURLOCK STD DWG C-1

LEGEND

- FDR-C RECONSTRUCTION PER DETAIL 2, SHEET D5
- 6.0" TYPE A HMA PAVEMENT OVER 6" CNS COMPACTED TO 95%
- 8.0" TYPE A HMA PAVEMENT OVER 6" CNS COMPACTED TO 95%
- 3.5" MINIMUM THICK CONCRETE OVER 6" CNS COMPACTED TO 95%
- 7.5" MINIMUM THICK CONCRETE OVER 4" AGGREGATE BASE ROCK CLASS 2 PER CITY OF TURLOCK STD DWG C-7
- 9" HMA TYPE A PAVEMENT OVER 6" CNS COMPACTED TO 95%

CONSTRUCTION NOTES

1. EXISTING DRIVEWAYS, CURB, AND GUTTER TO REMAIN UNLESS OTHERWISE NOTED ON THE PLANS.
2. STATION AND OFFSET ON CURB AND GUTTER REFERS TO A POINT ON THE FLOWLINE.
3. DETAILED RAMP AND DRIVE APPROACH GRADING IS PROVIDED ON SHEETS D8 - D37.
4. PROTECT IN PLACE ALL (E) SIDEWALK DRAINS.
5. NOT ALL SEWER LATERALS ARE SHOWN ON THE PLANS.

SCALE IN FEET
0 2.5 5 10

CITY OF TURLOCK
MUNICIPAL SERVICES DEPARTMENT
ROADS PROGRAM DIVISION
156 S. BROADWAY, SUITE 150
(209) 668-5520

COPYRIGHT 2025 by PROVOST & PRITCHARD ENGINEERING GROUP, INC. ALL RIGHTS RESERVED
The firm of Provost & Pritchard Engineering Group, Inc. expressly reserves its common law copyright and other property rights in these plans. These plans are not to be reproduced, changed or copied in any form or manner whatsoever, nor are they to be assigned to any third party, without first obtaining the express written permission and consent of Provost & Pritchard Engineering Group, Inc. In the event of unauthorized reuse of these plans by any third party, the third party shall hold the firm of Provost & Pritchard Engineering Group, Inc. harmless, and shall bear the cost of Provost & Pritchard Engineering Group, Inc.'s attorney's fees and other expenses in defending and enforcing these rights.

No.	REVISION	BY	DATE

BID SET
10/30/2025

DATE SIGNED:

REGISTERED PROFESSIONAL ENGINEER JEFFREY S. DORN No. 76749 CIVIL STATE OF CALIFORNIA

CITY OF TURLOCK
CONSTRUCTION PLANS FOR ROADS PROGRAM
CAPITAL IMPROVEMENT PROJECT
CITY PROJECT No. 23-068, PACKAGE 2

DETAILS

SITE DETAILS

PROVOST& PRITCHARD
455 W FIR AVENUE
CLOVIS, CA 93611-3166
PHONE: (559) 449-2700
FAX (559) 449-2715
www.provostandpritchard.com

DESIGN ENGINEER: JEFF DORN
LICENSE NO: 76,749


DRAFTED BY:	CHECKED BY:
AR	JD

DATE: 10/30/2025
JOB NO: 229224001
PROJECT NO: 229224001
PHASE: 2

0 1"
ORIGINAL SCALE SHOWN IS ONE INCH. ADJUST SCALE FOR REDUCED OR ENLARGED PLANS.


SHEET D11
42 OF 99

11/6/2025 3:03 PM G:\Turlock_City of-229223\229224001-2024 Road Rehab\300 CAD\342 Sheet Sets\04_Civil_Details\D11 SITE DETAILS.dwg -Sean Long

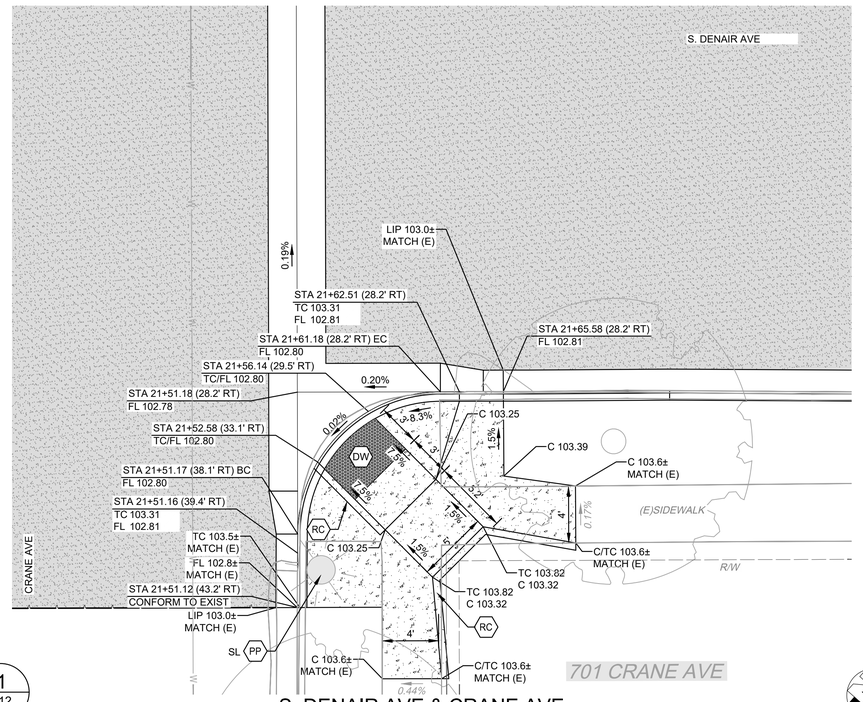


1 / D12

S. DENAIR AVE & CRANE AVE
NE CURB RAMP

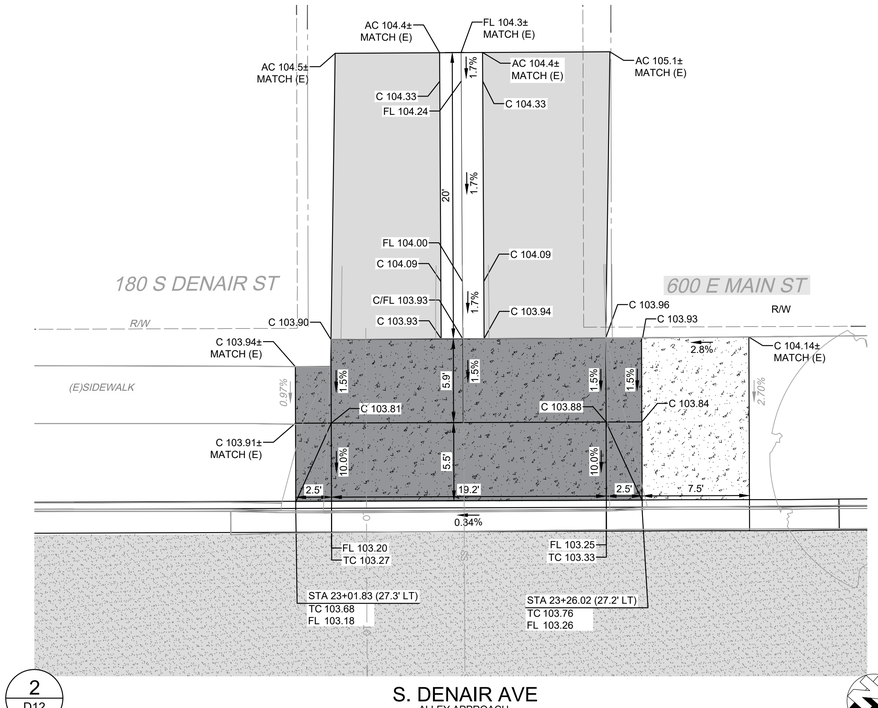


2 / D12

S. DENAIR AVE
ALLEY APPROACH

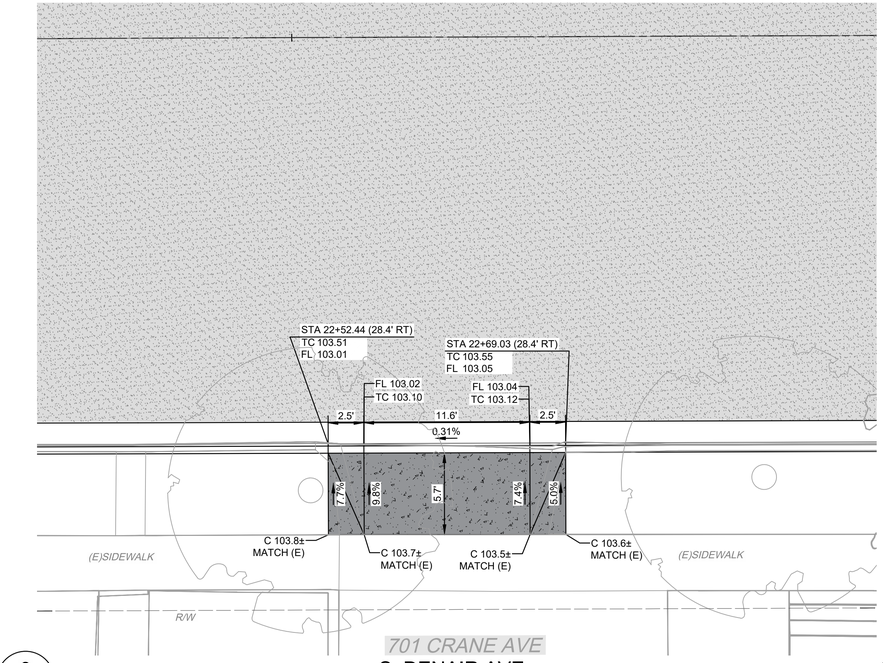

3 / D12

S. DENAIR AVE
DRIVEWAY APPROACH

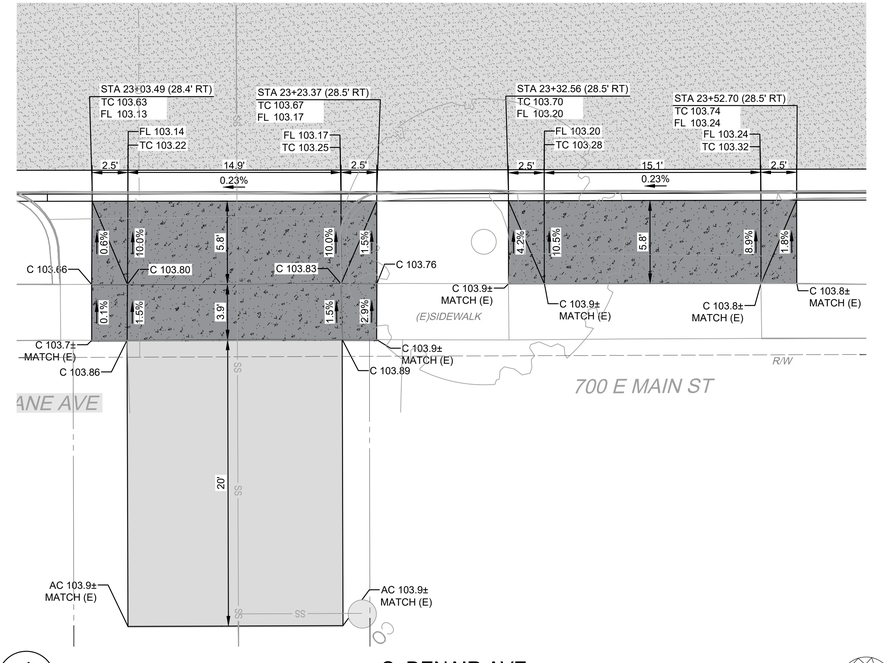

4 / D12

S. DENAIR AVE
ALLEY APPROACH AND DRIVEWAY APPROACH

WARNING
POWER LINES OVERHEAD

811 Know what's below. Call before you dig.

COPYRIGHT 2025 by PROVOST & PRITCHARD ENGINEERING GROUP, INC. ALL RIGHTS RESERVED
The firm of Provost & Pritchard Engineering Group, Inc. expressly reserves its common law copyright and other property rights in these plans. These plans are not to be reproduced, changed or copied in any form or manner whatsoever, nor are they to be assigned to any third party, without first obtaining the express written permission and consent of Provost & Pritchard Engineering Group, Inc. In the event of unauthorized reuse of these plans by any third party, the third party shall hold the firm of Provost & Pritchard Engineering Group, Inc. harmless, and shall bear the cost of Provost & Pritchard Engineering Group, Inc.'s attorney's fees and other expenses in litigating and enforcing these rights.

CONSTRUCTION CALLOUTS

SYM	DESCRIPTION
AA	ALLEY APPROACH PER CITY OF TURLOCK STD DWG C-7
AG	ADJUST TO FINISHED GRADE
CA	COMMERCIAL/INDUSTRIAL DRIVEWAY APPROACH PER CITY OF TURLOCK STD C-8 & C-9
CGA	SAWCUT AND REMOVE (E) CURB AND GUTTER AND CONSTRUCT NEW CURB AND GUTTER PER CITY OF TURLOCK STD DWG C-1. DOWEL INTO EXISTING CURB AND GUTTER PER DETAIL 1, SHEET D5 & MODIFIED C&G AT TREES PER DETAIL 1 SHEET D7
CG	CONSTRUCT NEW CURB AND GUTTER PER CITY OF TURLOCK STD DWG C-1. DOWEL INTO EXISTING CURB AND GUTTER PER DETAIL 1, SHEET D5 & MODIFIED C&G AT TREES PER DETAIL 1 SHEET D7
CR	SAWCUT AND REMOVE (E) CURB RETURN, RAMPS, AND SIDEWALK AND CONSTRUCT NEW CURB RETURN, RAMP, AND SIDEWALK PER PROJECT SPECIFICATIONS AND SITE DETAILS
DOC	SAWCUT AND REMOVE (E) CURB AND GUTTER AND CONSTRUCT NEW DRIVE OVER CURB PER DRIVE OVER CURB DETAIL ON SHEET D7. DOWEL INTO EXISTING CURB AND GUTTER PER DETAIL 1, SHEET D5
DA	RESIDENTIAL DRIVE APPROACH PER CITY OF TURLOCK STD DWG C-5
DI	REMOVE AND REPLACE CATCH BASIN PER CITY OF TURLOCK STD SD-3 AND TR-01 DETAIL SHEETS.
DW	DETECTABLE WARNING SURFACE PER CALTRANS STD DWG SHEET A88A
MH	ADJUST MANHOLE TO FINISHED GRADE AFTER PAVING OPERATIONS PER DETAIL
NDI	CONSTRUCT CATCH BASIN PER CITY OF TURLOCK STD SD-3 AND TR-01 DETAIL SHEETS.
NMH	CONSTRUCT MANHOLE PER CITY OF TURLOCK STD S-3 AND TR-01 DETAIL SHEETS.
PP	PROTECT IN PLACE
RC	RETAINING CURB
RL	REMOVE AND RELOCATE. SEE TR-01 DETAIL IF APPLICABLE.
RT	REMOVE AND DISPOSE OF TREE, GRIND STUMP, AND REMOVE ROOTS AS NECESSARY TO CONSTRUCT SIDEWALK
SW	CONSTRUCT SIDEWALK PER CITY OF TURLOCK STD DWG C-3. DOWEL INTO EXISTING SIDEWALK PER DETAIL 1, SHEET D5. PROTECT (E) ROOF DRAINS IN PLACE OR REPLACE IN KIND
VC	CONSTRUCT VERTICAL CURB PER CITY OF TURLOCK STD DWG C-1. DOWEL INTO EXISTING CURB PER DETAIL 1, SHEET D5
VG	CONSTRUCT VALLEY GUTTER PER CITY OF TURLOCK STD DWG C-1

LEGEND

- FDR-C RECONSTRUCTION PER DETAIL 2, SHEET D5
- 6.0" TYPE A HMA PAVEMENT OVER 6" CNS COMPACTED TO 95%
- 8.0" TYPE A HMA PAVEMENT OVER 6" CNS COMPACTED TO 95%
- 3.5" MINIMUM THICK CONCRETE OVER 6" CNS COMPACTED TO 95%
- 7.5" MINIMUM THICK CONCRETE OVER 4" AGGREGATE BASE ROCK CLASS 2 PER CITY OF TURLOCK STD DWG C-7
- 9" HMA TYPE A PAVEMENT OVER 6" CNS COMPACTED TO 95%

CONSTRUCTION NOTES

1. EXISTING DRIVEWAYS, CURB, AND GUTTER TO REMAIN UNLESS OTHERWISE NOTED ON THE PLANS.
2. STATION AND OFFSET ON CURB AND GUTTER REFERS TO A POINT ON THE FLOWLINE.
3. DETAILED RAMP AND DRIVE APPROACH GRADING IS PROVIDED ON SHEETS D8 - D37.
4. PROTECT IN PLACE ALL (E) SIDEWALK DRAINS.
5. NOT ALL SEWER LATERALS ARE SHOWN ON THE PLANS.

SCALE IN FEET
0 2.5 5 10

CITY OF TURLOCK
MUNICIPAL SERVICES DEPARTMENT
ROADS PROGRAM DIVISION
156 S. BROADWAY, SUITE 150
(209) 668-5520

No.	REVISION	BY	DATE

BID SET
10/30/2025

REGISTERED PROFESSIONAL ENGINEER JEFFREY S. DORN No. 76749 CIVIL STATE OF CALIFORNIA

DATE SIGNED:

CITY OF TURLOCK
CONSTRUCTION PLANS FOR ROADS PROGRAM
CAPITAL IMPROVEMENT PROJECT
CITY PROJECT No. 23-068, PACKAGE 2

DETAILS

SITE DETAILS

PROVOST& PRITCHARD
455 W FIR AVENUE
CLOVIS, CA 93611-0166
PHONE (559) 449-2700
FAX (559) 449-2715
www.provostandpritchard.com

DESIGN ENGINEER: JEFF DORN
LICENSE NO: 76,749

DRAFTED BY:	CHECKED BY:
AR	JD


DATE: 10/30/2025
JOB NO: 229224001
PROJECT NO: 229224001
PHASE: 2

0 1"
ORIGINAL SCALE SHOWN IS ONE INCH. ADJUST SCALE FOR REDUCED OR ENLARGED PLANS.

SHEET D12


43 OF 99

11/6/2025 3:03 PM G:\Turlock_City of-229223\229224001-2024 Road Rehab\300 CAD\342 Sheet Sets\04_Civil_Details\D12 SITE DETAILS.dwg -Sean Long

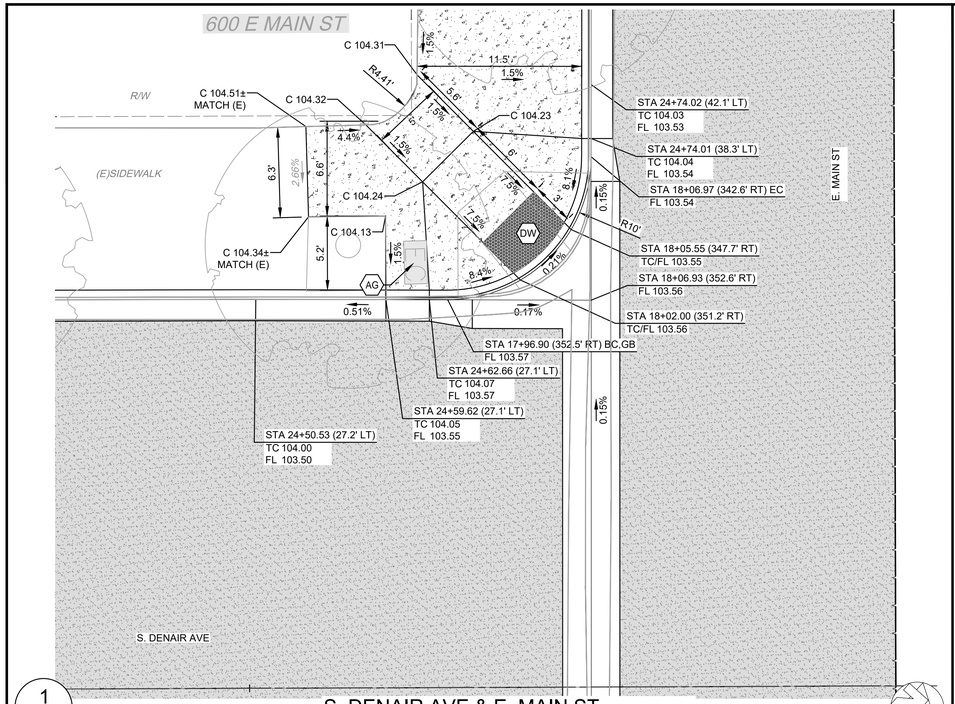


1 / D13

S. DENAIR AVE & E. MAIN ST
SW CURB RAMP

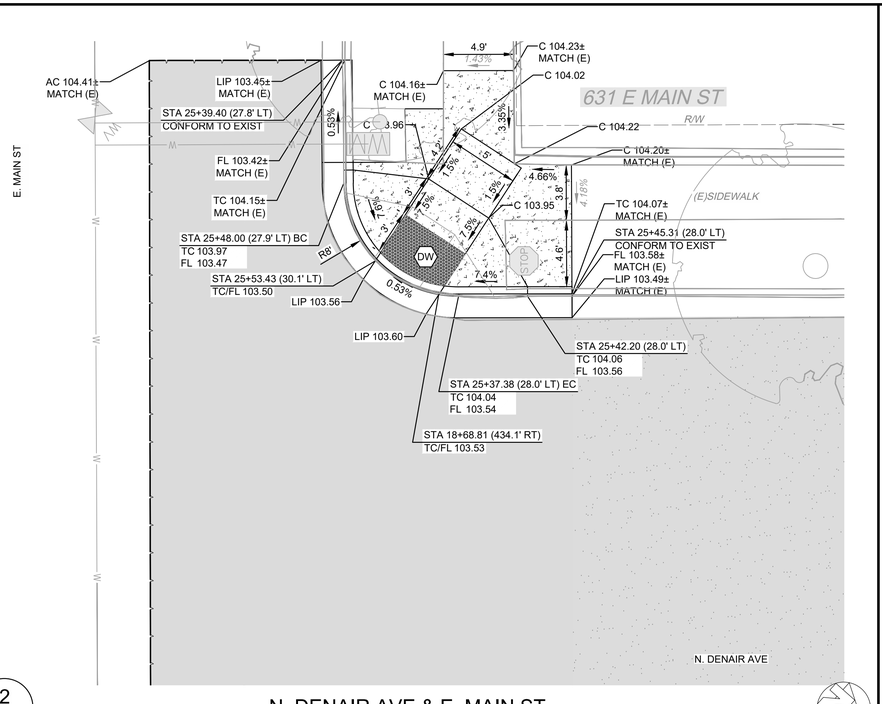


2 / D13

N. DENAIR AVE & E. MAIN ST
NW CURB RAMP

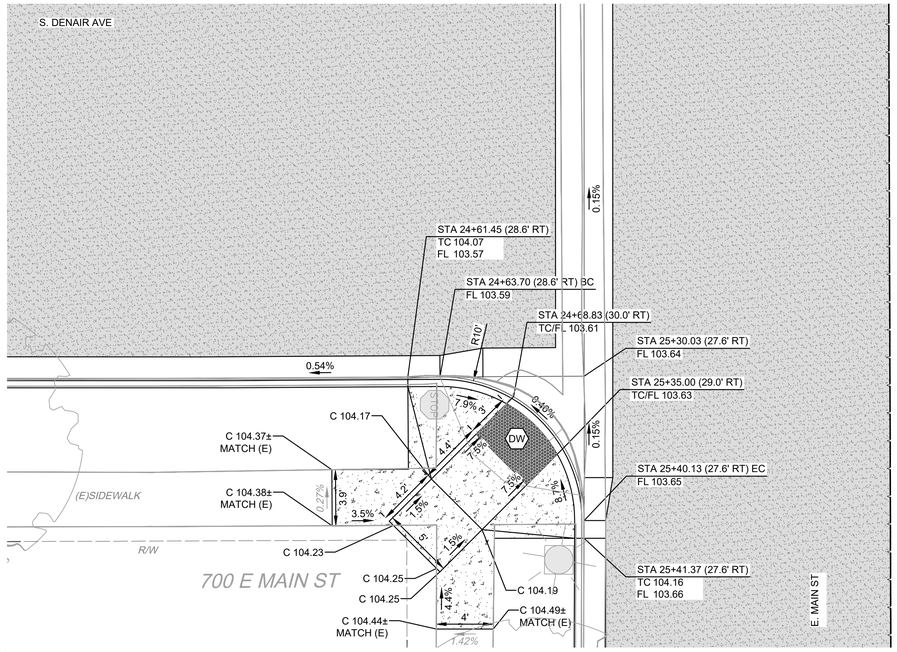

3 / D13

S. DENAIR AVE & E. MAIN ST
SE CURB RAMP

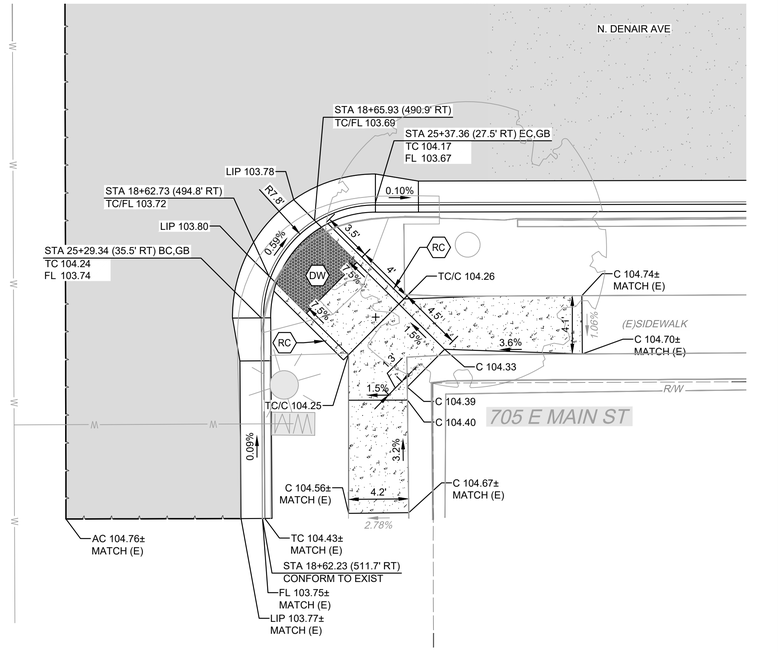

4 / D13

N. DENAIR AVE & E. MAIN ST
NE CURB RAMP

WARNING
POWER LINES OVERHEAD

811 Know what's below. Call before you dig.

CONSTRUCTION CALLOUTS	
SYM	DESCRIPTION
AA	ALLEY APPROACH PER CITY OF TURLOCK STD DWG C-7
AG	ADJUST TO FINISHED GRADE
CA	COMMERCIAL/INDUSTRIAL DRIVEWAY APPROACH PER CITY OF TURLOCK STD C-8 & C-9
CGA	SAWCUT AND REMOVE (E) CURB AND GUTTER AND CONSTRUCT NEW CURB AND GUTTER PER CITY OF TURLOCK STD DWG C-1. DOWEL INTO EXISTING CURB AND GUTTER PER DETAIL 1, SHEET D5 & MODIFIED C&G AT TREES PER DETAIL 1 SHEET D7
CG	CONSTRUCT NEW CURB AND GUTTER PER CITY OF TURLOCK STD DWG C-1. DOWEL INTO EXISTING CURB AND GUTTER PER DETAIL 1, SHEET D5 & MODIFIED C&G AT TREES PER DETAIL 1 SHEET D7
CR	SAWCUT AND REMOVE (E) CURB RETURN, RAMPS, AND SIDEWALK AND CONSTRUCT NEW CURB RETURN, RAMP, AND SIDEWALK PER PROJECT SPECIFICATIONS AND SITE DETAILS
DOC	SAWCUT AND REMOVE (E) CURB AND GUTTER AND CONSTRUCT NEW DRIVE OVER CURB PER DRIVE OVER CURB DETAIL ON SHEET D7. DOWEL INTO EXISTING CURB AND GUTTER PER DETAIL 1, SHEET D5
DA	RESIDENTIAL DRIVE APPROACH PER CITY OF TURLOCK STD DWG C-5
DI	REMOVE AND REPLACE CATCH BASIN PER CITY OF TURLOCK STD SD-3 AND TR-01 DETAIL SHEETS.
DW	DETECTABLE WARNING SURFACE PER CALTRANS STD DWG SHEET A88A
MH	ADJUST MANHOLE TO FINISHED GRADE AFTER PAVING OPERATIONS PER DETAIL
NDI	CONSTRUCT CATCH BASIN PER CITY OF TURLOCK STD SD-3 AND TR-01 DETAIL SHEETS.
NMH	CONSTRUCT MANHOLE PER CITY OF TURLOCK STD S-3 AND TR-01 DETAIL SHEETS.
PP	PROTECT IN PLACE
RC	RETAINING CURB
RL	REMOVE AND RELOCATE. SEE TR-01 DETAIL IF APPLICABLE.
RT	REMOVE AND DISPOSE OF TREE, GRIND STUMP, AND REMOVE ROOTS AS NECESSARY TO CONSTRUCT SIDEWALK
SW	CONSTRUCT SIDEWALK PER CITY OF TURLOCK STD DWG C-3. DOWEL INTO EXISTING SIDEWALK PER DETAIL 1, SHEET D5. PROTECT (E) ROOF DRAINS IN PLACE OR REPLACE IN KIND
VC	CONSTRUCT VERTICAL CURB PER CITY OF TURLOCK STD DWG C-1. DOWEL INTO EXISTING CURB PER DETAIL 1, SHEET D5
VG	CONSTRUCT VALLEY GUTTER PER CITY OF TURLOCK STD DWG C-1

LEGEND

- FDR-C RECONSTRUCTION PER DETAIL 2, SHEET D5
- 6.0" TYPE A HMA PAVEMENT OVER 6" CNS COMPACTED TO 95%
- 8.0" TYPE A HMA PAVEMENT OVER 6" CNS COMPACTED TO 95%
- 3.5" MINIMUM THICK CONCRETE OVER 6" CNS COMPACTED TO 95%
- 7.5" MINIMUM THICK CONCRETE OVER 4" AGGREGATE BASE ROCK CLASS 2 PER CITY OF TURLOCK STD DWG C-7
- 9" HMA TYPE A PAVEMENT OVER 6" CNS COMPACTED TO 95%

CONSTRUCTION NOTES

1. EXISTING DRIVEWAYS, CURB, AND GUTTER TO REMAIN UNLESS OTHERWISE NOTED ON THE PLANS.
2. STATION AND OFFSET ON CURB AND GUTTER REFERS TO A POINT ON THE FLOWLINE.
3. DETAILED RAMP AND DRIVE APPROACH GRADING IS PROVIDED ON SHEETS D8 - D37.
4. PROTECT IN PLACE ALL (E) SIDEWALK DRAINS.
5. NOT ALL SEWER LATERALS ARE SHOWN ON THE PLANS.

SCALE IN FEET
0 2.5 5 10

CITY OF TURLOCK
MUNICIPAL SERVICES DEPARTMENT
ROADS PROGRAM DIVISION
156 S. BROADWAY, SUITE 150
(209) 668-5520

COPYRIGHT 2025 by PROVOST & PRITCHARD ENGINEERING GROUP, INC. ALL RIGHTS RESERVED
The firm of Provost & Pritchard Engineering Group, Inc. expressly reserves its common law copyright and other property rights in these plans. These plans are not to be reproduced, changed or copied in any form or manner whatsoever, nor are they to be assigned to any third party, without first obtaining the express written permission and consent of Provost & Pritchard Engineering Group, Inc. In the event of unauthorized reuse of these plans by any third party, the third party shall hold the firm of Provost & Pritchard Engineering Group, Inc. harmless, and shall bear the cost of Provost & Pritchard Engineering Group, Inc.'s attorney's fees and other expenses in any legal action enforcing these rights.

No.	REVISION	BY	DATE

BID SET
10/30/2025

DATE SIGNED: _____

CITY OF TURLOCK
CONSTRUCTION PLANS FOR ROADS PROGRAM
CAPITAL IMPROVEMENT PROJECT
CITY PROJECT No. 23-068, PACKAGE 2

DETAILS

SITE DETAILS

PROVOST& PRITCHARD
455 W FIR AVENUE
CLOVIS, CA 93611-0166
PHONE (559) 449-2700
FAX (559) 449-2715
www.provostandpritchard.com

DESIGN ENGINEER: JEFF DORN
LICENSE NO: 76,749

DRAFTED BY:	CHECKED BY:
AR	JD


DATE: 10/30/2025
JOB NO: 229224001
PROJECT NO: 229224001
PHASE: 2

0 _____ 1"
ORIGINAL SCALE SHOWN IS ONE INCH. ADJUST SCALE FOR REDUCED OR ENLARGED PLANS.

SHEET D13


44 OF 99

11/6/2025 3:02 PM G:\Turlock_City of-229223\229224001-2024 Road Rehab\300 CAD\342 Sheet Sets\04_Civil_Details\D13 SITE DETAILS.dwg -Lisa Yang

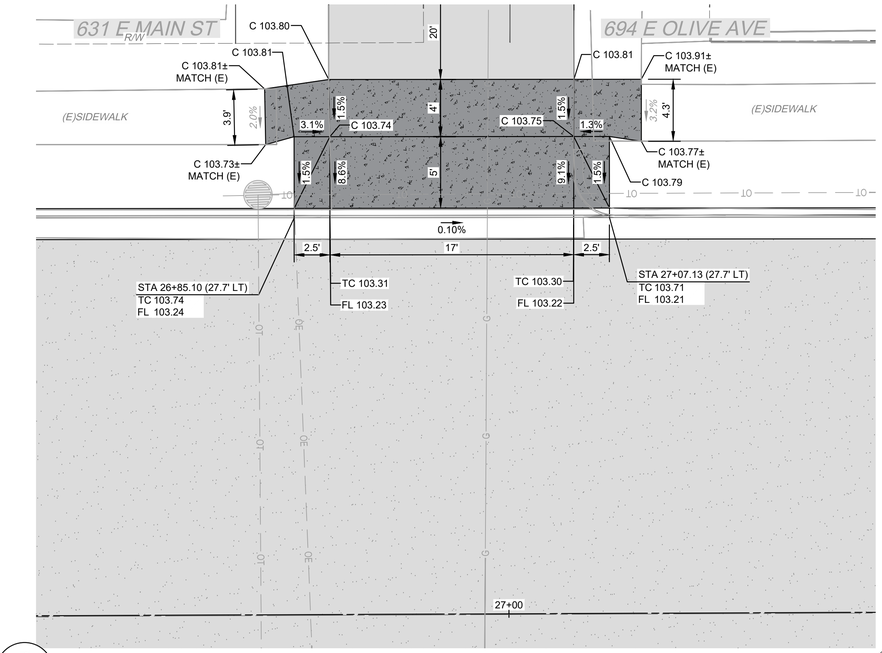


1
D14

N. DENAIR AVE
DRIVEWAY APPROACH

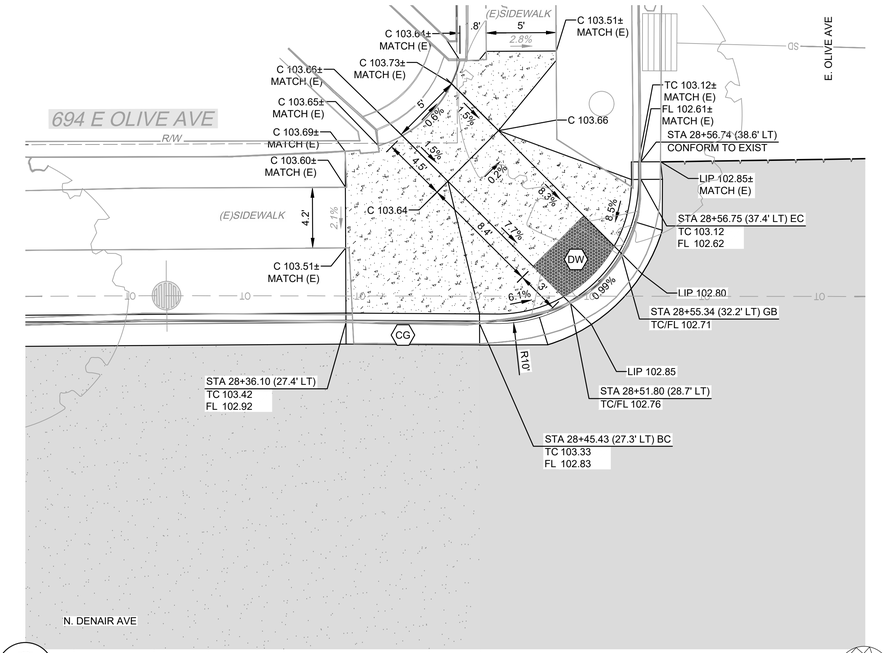


2
D14

N. DENAIR AVE & E. OLIVE AVE
SW CURB RAMP

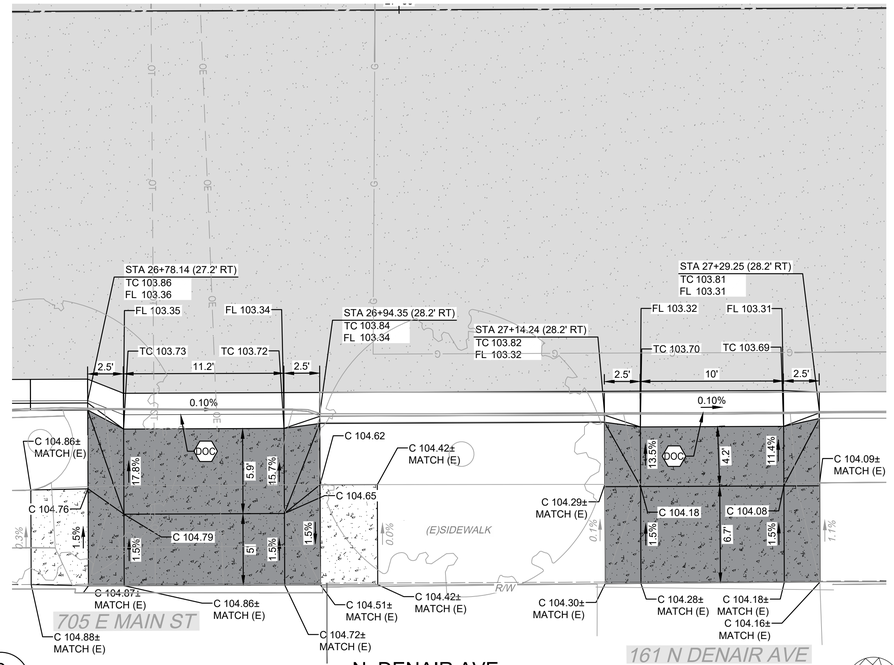

3
D14

N. DENAIR AVE
DRIVEWAY APPROACH

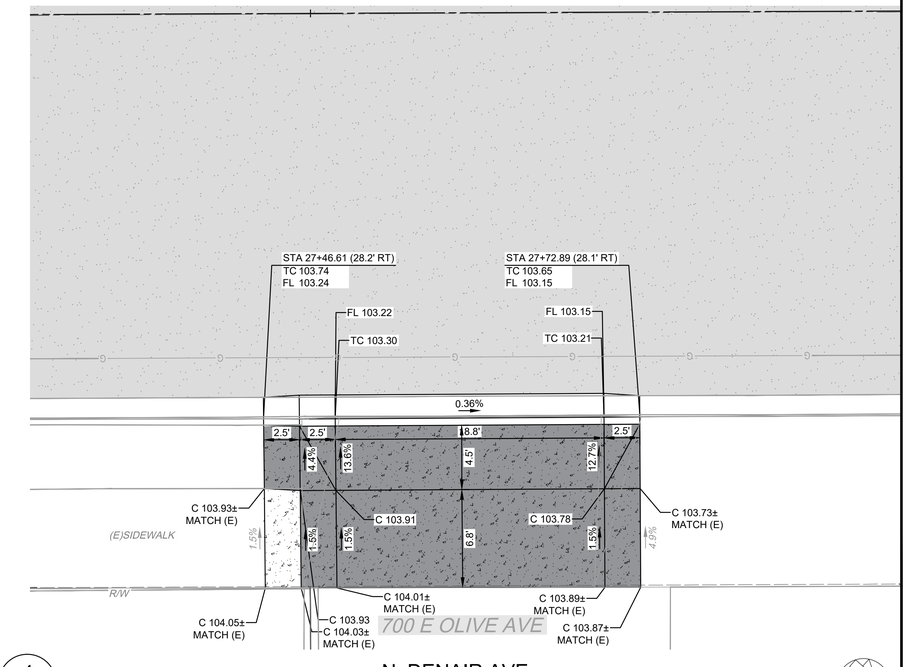

4
D14

N. DENAIR AVE
DRIVEWAY APPROACH

WARNING
POWER LINES OVERHEAD

811
Know what's below. Call before you dig.

COPYRIGHT 2025 by PROVOST & PRITCHARD ENGINEERING GROUP, INC. ALL RIGHTS RESERVED
The firm of Provost & Pritchard Engineering Group, Inc. expressly reserves its common law copyright and other property rights in these plans. These plans are not to be reproduced, changed or copied in any form or manner whatsoever, nor are they to be assigned to any third party, without first obtaining the express written permission and consent of Provost & Pritchard Engineering Group, Inc. In the event of unauthorized reuse of these plans by any third party, the third party shall hold the firm of Provost & Pritchard Engineering Group, Inc. harmless, and shall bear the cost of Provost & Pritchard Engineering Group, Inc.'s attorney's fees and other expenses in defending and enforcing these rights.

CONSTRUCTION CALLOUTS

SYM	DESCRIPTION
AA	ALLEY APPROACH PER CITY OF TURLOCK STD DWG C-7
AG	ADJUST TO FINISHED GRADE
CA	COMMERCIAL/INDUSTRIAL DRIVEWAY APPROACH PER CITY OF TURLOCK STD C-8 & C-9
CGA	SAWCUT AND REMOVE (E) CURB AND GUTTER AND CONSTRUCT NEW CURB AND GUTTER PER CITY OF TURLOCK STD DWG C-1. DOWEL INTO EXISTING CURB AND GUTTER PER DETAIL 1, SHEET D5 & MODIFIED C&G AT TREES PER DETAIL 1 SHEET D7
CG	CONSTRUCT NEW CURB AND GUTTER PER CITY OF TURLOCK STD DWG C-1. DOWEL INTO EXISTING CURB AND GUTTER PER DETAIL 1, SHEET D5 & MODIFIED C&G AT TREES PER DETAIL 1 SHEET D7
CR	SAWCUT AND REMOVE (E) CURB RETURN, RAMPS, AND SIDEWALK AND CONSTRUCT NEW CURB RETURN, RAMP, AND SIDEWALK PER PROJECT SPECIFICATIONS AND SITE DETAILS
DOC	SAWCUT AND REMOVE (E) CURB AND GUTTER AND CONSTRUCT NEW DRIVE OVER CURB PER DRIVE OVER CURB DETAIL ON SHEET D7. DOWEL INTO EXISTING CURB AND GUTTER PER DETAIL 1, SHEET D5
DA	RESIDENTIAL DRIVE APPROACH PER CITY OF TURLOCK STD DWG C-5
DI	REMOVE AND REPLACE CATCH BASIN PER CITY OF TURLOCK STD SD-3 AND TR-01 DETAIL SHEETS.
DW	DETECTABLE WARNING SURFACE PER CALTRANS STD DWG SHEET A88A
MH	ADJUST MANHOLE TO FINISHED GRADE AFTER PAVING OPERATIONS PER DETAIL
NDI	CONSTRUCT CATCH BASIN PER CITY OF TURLOCK STD SD-3 AND TR-01 DETAIL SHEETS.
NMH	CONSTRUCT MANHOLE PER CITY OF TURLOCK STD S-3 AND TR-01 DETAIL SHEETS.
PP	PROTECT IN PLACE
RC	RETAINING CURB
RL	REMOVE AND RELOCATE. SEE TR-01 DETAIL IF APPLICABLE.
RT	REMOVE AND DISPOSE OF TREE, GRIND STUMP, AND REMOVE ROOTS AS NECESSARY TO CONSTRUCT SIDEWALK
SW	CONSTRUCT SIDEWALK PER CITY OF TURLOCK STD DWG C-3. DOWEL INTO EXISTING SIDEWALK PER DETAIL 1, SHEET D5. PROTECT (E) ROOF DRAINS IN PLACE OR REPLACE IN KIND
VC	CONSTRUCT VERTICAL CURB PER CITY OF TURLOCK STD DWG C-1. DOWEL INTO EXISTING CURB PER DETAIL 1, SHEET D5
VG	CONSTRUCT VALLEY GUTTER PER CITY OF TURLOCK STD DWG C-1

LEGEND

- FDR-C RECONSTRUCTION PER DETAIL 2, SHEET D5
- 6.0" TYPE A HMA PAVEMENT OVER 6" CNS COMPACTED TO 95%
- 8.0" TYPE A HMA PAVEMENT OVER 6" CNS COMPACTED TO 95%
- 3.5" MINIMUM THICK CONCRETE OVER 6" CNS COMPACTED TO 95%
- 7.5" MINIMUM THICK CONCRETE OVER 4" AGGREGATE BASE ROCK CLASS 2 PER CITY OF TURLOCK STD DWG C-7
- 9" HMA TYPE A PAVEMENT OVER 6" CNS COMPACTED TO 95%

CONSTRUCTION NOTES

1. EXISTING DRIVEWAYS, CURB, AND GUTTER TO REMAIN UNLESS OTHERWISE NOTED ON THE PLANS.
2. STATION AND OFFSET ON CURB AND GUTTER REFERS TO A POINT ON THE FLOWLINE.
3. DETAILED RAMP AND DRIVE APPROACH GRADING IS PROVIDED ON SHEETS D8 - D37.
4. PROTECT IN PLACE ALL (E) SIDEWALK DRAINS.
5. NOT ALL SEWER LATERALS ARE SHOWN ON THE PLANS.

SCALE IN FEET
0 2.5 5 10

CITY OF TURLOCK
MUNICIPAL SERVICES DEPARTMENT
ROADS PROGRAM DIVISION
156 S. BROADWAY, SUITE 150
(209) 668-5520

No.	REVISION	BY	DATE

BID SET
10/30/2025


REGISTERED PROFESSIONAL ENGINEER JEFFREY S. DORN No. 76,749 CIVIL STATE OF CALIFORNIA
DATE SIGNED:

CITY OF TURLOCK
CONSTRUCTION PLANS FOR ROADS PROGRAM
CAPITAL IMPROVEMENT PROJECT
CITY PROJECT No. 23-068, PACKAGE 2
DETAILS
SITE DETAILS

PROVOST& PRITCHARD
455 W FIR AVENUE
CLOVIS, CA 93611-3166
PHONE (559) 449-2700
FAX (559) 449-2715
www.provostandpritchard.com


DESIGN ENGINEER: JEFF DORN
LICENSE NO: 76,749
DRAFTED BY: AR | CHECKED BY: JD
DATE: 10/30/2025
JOB NO: 229224001
PROJECT NO: 229224001
PHASE: 2
0 1"
ORIGINAL SCALE SHOWN IS ONE INCH. ADJUST SCALE FOR REDUCED OR ENLARGED PLANS.
SHEET D14
45 OF 99

11/6/2025 3:04 PM G:\Turlock_City of-229223\229224001-2024 Road Rehab\300 CAD\342 Sheet Sets\04_Civil_Details\D14 SITE DETAILS.dwg -Lisa Yang

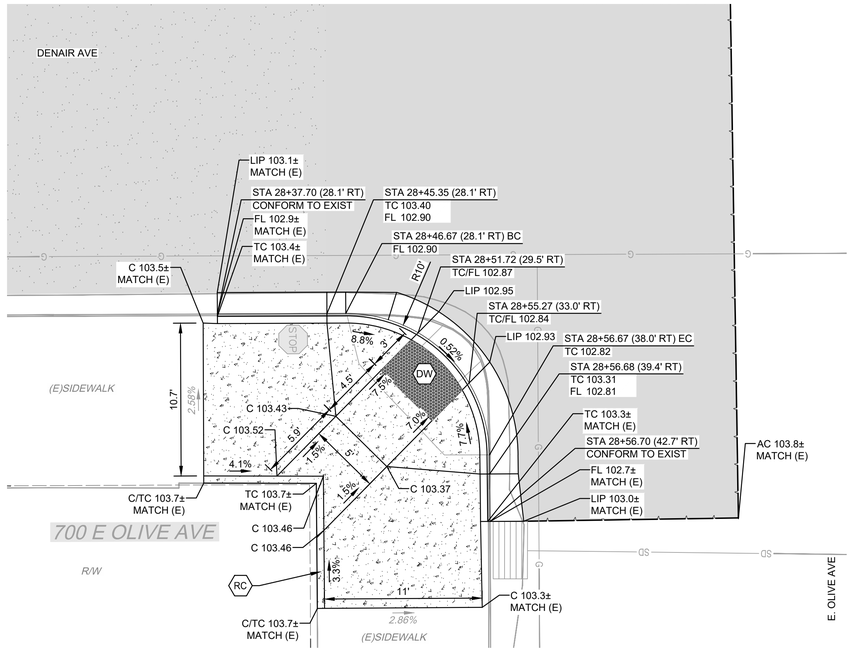


1
D15

DENAIR AVE & OLIVE AVE
SE CURB RAMP

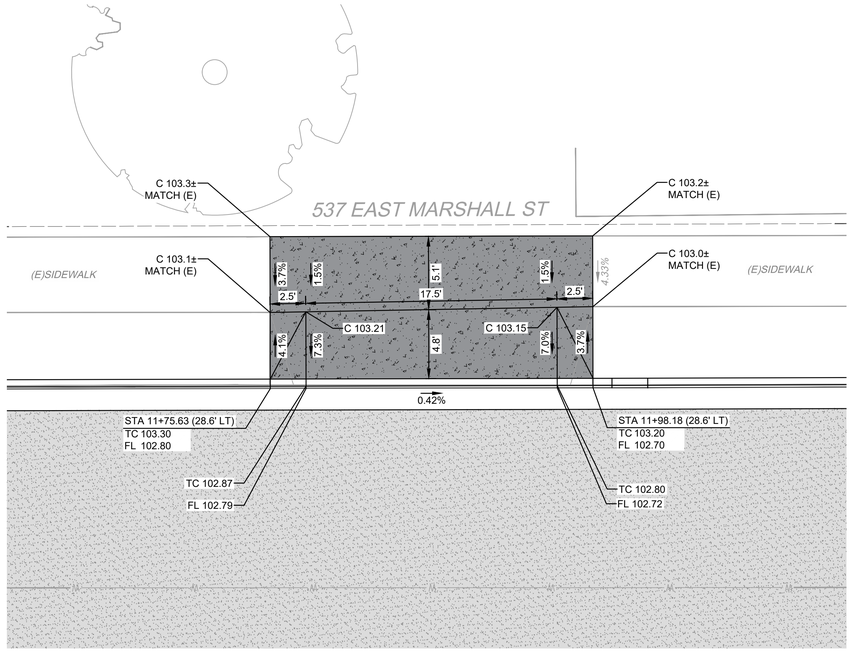

2
D15

HAMILTON AVE
DRIVE APPROACH

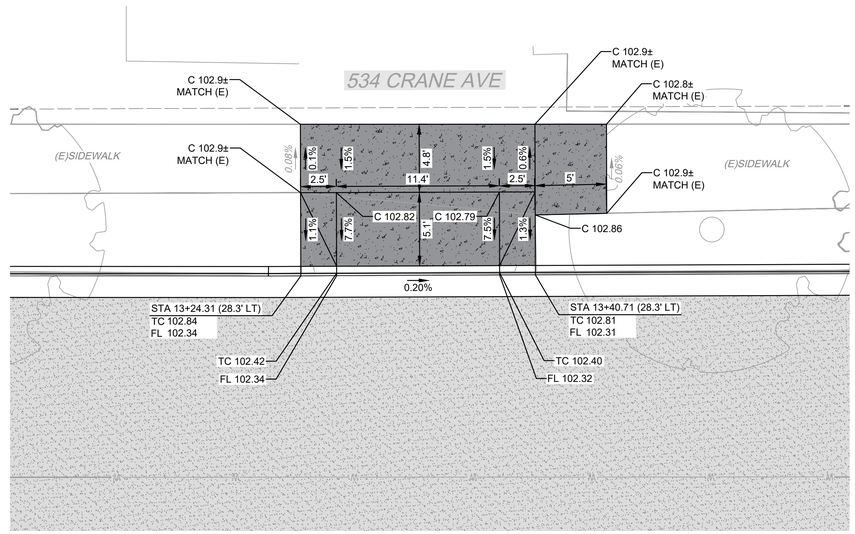

3
D15

HAMILTON AVE
DRIVE APPROACH

WARNING
POWER LINES OVERHEAD

811 Know what's below. Call before you dig.

CONSTRUCTION CALLOUTS

SYM	DESCRIPTION
AA	ALLEY APPROACH PER CITY OF TURLOCK STD DWG C-7
AG	ADJUST TO FINISHED GRADE
CA	COMMERCIAL/INDUSTRIAL DRIVEWAY APPROACH PER CITY OF TURLOCK STD C-8 & C-9
CGA	SAWCUT AND REMOVE (E) CURB AND GUTTER AND CONSTRUCT NEW CURB AND GUTTER PER CITY OF TURLOCK STD DWG C-1. DOWEL INTO EXISTING CURB AND GUTTER PER DETAIL 1, SHEET D5 & MODIFIED C&G AT TREES PER DETAIL 1 SHEET D7
CG	CONSTRUCT NEW CURB AND GUTTER PER CITY OF TURLOCK STD DWG C-1. DOWEL INTO EXISTING CURB AND GUTTER PER DETAIL 1, SHEET D5 & MODIFIED C&G AT TREES PER DETAIL 1 SHEET D7
CR	SAWCUT AND REMOVE (E) CURB RETURN, RAMPS, AND SIDEWALK AND CONSTRUCT NEW CURB RETURN, RAMP, AND SIDEWALK PER PROJECT SPECIFICATIONS AND SITE DETAILS
DOC	SAWCUT AND REMOVE (E) CURB AND GUTTER AND CONSTRUCT NEW DRIVE OVER CURB PER DRIVE OVER CURB DETAIL ON SHEET D7. DOWEL INTO EXISTING CURB AND GUTTER PER DETAIL 1, SHEET D5
DA	RESIDENTIAL DRIVE APPROACH PER CITY OF TURLOCK STD DWG C-5
DI	REMOVE AND REPLACE CATCH BASIN PER CITY OF TURLOCK STD SD-3 AND TR-01 DETAIL SHEETS.
DW	DETECTABLE WARNING SURFACE PER CALTRANS STD DWG SHEET A88A
MH	ADJUST MANHOLE TO FINISHED GRADE AFTER PAVING OPERATIONS PER DETAIL
NDI	CONSTRUCT CATCH BASIN PER CITY OF TURLOCK STD SD-3 AND TR-01 DETAIL SHEETS.
NMH	CONSTRUCT MANHOLE PER CITY OF TURLOCK STD S-3 AND TR-01 DETAIL SHEETS.
PP	PROTECT IN PLACE
RC	RETAINING CURB
RL	REMOVE AND RELOCATE. SEE TR-01 DETAIL IF APPLICABLE.
RT	REMOVE AND DISPOSE OF TREE, GRIND STUMP, AND REMOVE ROOTS AS NECESSARY TO CONSTRUCT SIDEWALK
SW	CONSTRUCT SIDEWALK PER CITY OF TURLOCK STD DWG C-3. DOWEL INTO EXISTING SIDEWALK PER DETAIL 1, SHEET D5. PROTECT (E) ROOF DRAINS IN PLACE OR REPLACE IN KIND
VC	CONSTRUCT VERTICAL CURB PER CITY OF TURLOCK STD DWG C-1. DOWEL INTO EXISTING CURB PER DETAIL 1, SHEET D5
VG	CONSTRUCT VALLEY GUTTER PER CITY OF TURLOCK STD DWG C-1

LEGEND

- FDR-C RECONSTRUCTION PER DETAIL 2, SHEET D5
- 6.0" TYPE A HMA PAVEMENT OVER 6" CNS COMPACTED TO 95%
- 8.0" TYPE A HMA PAVEMENT OVER 6" CNS COMPACTED TO 95%
- 3.5" MINIMUM THICK CONCRETE OVER 6" CNS COMPACTED TO 95%
- 7.5" MINIMUM THICK CONCRETE OVER 4" AGGREGATE BASE ROCK CLASS 2 PER CITY OF TURLOCK STD DWG C-7
- 9" HMA TYPE A PAVEMENT OVER 6" CNS COMPACTED TO 95%

CONSTRUCTION NOTES

1. EXISTING DRIVEWAYS, CURB, AND GUTTER TO REMAIN UNLESS OTHERWISE NOTED ON THE PLANS.
2. STATION AND OFFSET ON CURB AND GUTTER REFERS TO A POINT ON THE FLOWLINE.
3. DETAILED RAMP AND DRIVE APPROACH GRADING IS PROVIDED ON SHEETS D8 - D37.
4. PROTECT IN PLACE ALL (E) SIDEWALK DRAINS.
5. NOT ALL SEWER LATERALS ARE SHOWN ON THE PLANS.

SCALE IN FEET
0 2.5 5 10

CITY OF TURLOCK
MUNICIPAL SERVICES DEPARTMENT
ROADS PROGRAM DIVISION
156 S. BROADWAY, SUITE 150
(209) 668-5520

COPYRIGHT 2025 by PROVOST & PRITCHARD ENGINEERING GROUP, INC. ALL RIGHTS RESERVED
The firm of Provost & Pritchard Engineering Group, Inc. expressly reserves its common law copyright and other property rights in these plans. These plans are not to be reproduced, changed or copied in any form or manner whatsoever, nor are they to be assigned to any third party, without first obtaining the express written permission and consent of Provost & Pritchard Engineering Group, Inc. In the event of unauthorized reuse of these plans by any third party, the third party shall hold the firm of Provost & Pritchard Engineering Group, Inc. harmless, and shall bear the cost of Provost & Pritchard Engineering Group, Inc.'s attorney's fees and other expenses in litigating and enforcing these rights.

No.	REVISION	BY	DATE

BID SET
10/30/2025

DATE SIGNED: _____

PROFESSIONAL ENGINEER — JEFFREY S. DORN — No. 76749 — CIVIL — STATE OF CALIFORNIA

CITY OF TURLOCK
CONSTRUCTION PLANS FOR ROADS PROGRAM
CAPITAL IMPROVEMENT PROJECT
CITY PROJECT No. 23-068, PACKAGE 2

DETAILS

SITE DETAILS

PROVOST& PRITCHARD
455 W FIR AVENUE
CLOVIS, CA 93611-3166
PHONE: (559) 449-2700
FAX (559) 449-2715
www.provostandpritchard.com

DESIGN ENGINEER:
JEFF DORN
LICENSE NO:
76,749

DRAFTED BY:	CHECKED BY:
AR	JD


DATE: 10/30/2025
JOB NO: 229224001
PROJECT NO: 229224001
PHASE: 2

0 _____ 1"
ORIGINAL SCALE SHOWN IS ONE INCH. ADJUST SCALE FOR REDUCED OR ENLARGED PLANS.

SHEET D15


46 OF 99

11/6/2025 11:09 AM G:\Turlock_City of-229224001-2024 Road Rehab\300 CAD\342 Sheet Sets\04_Civil_Details\D15 SITE DETAILS.dwg Sean Long

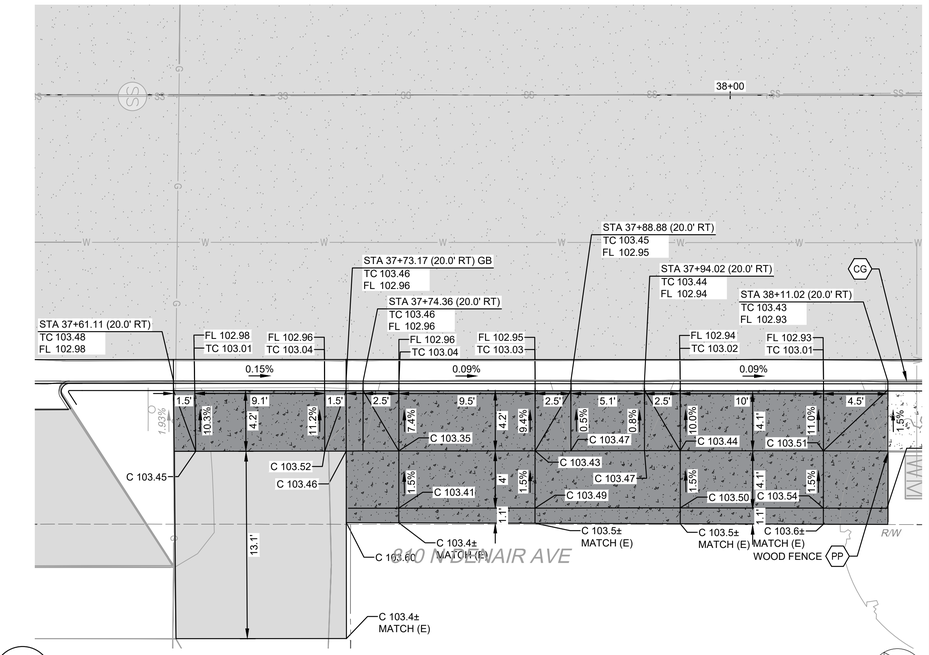


1 D16

N. DENAIR AVE
DRIVEWAY APPROACH

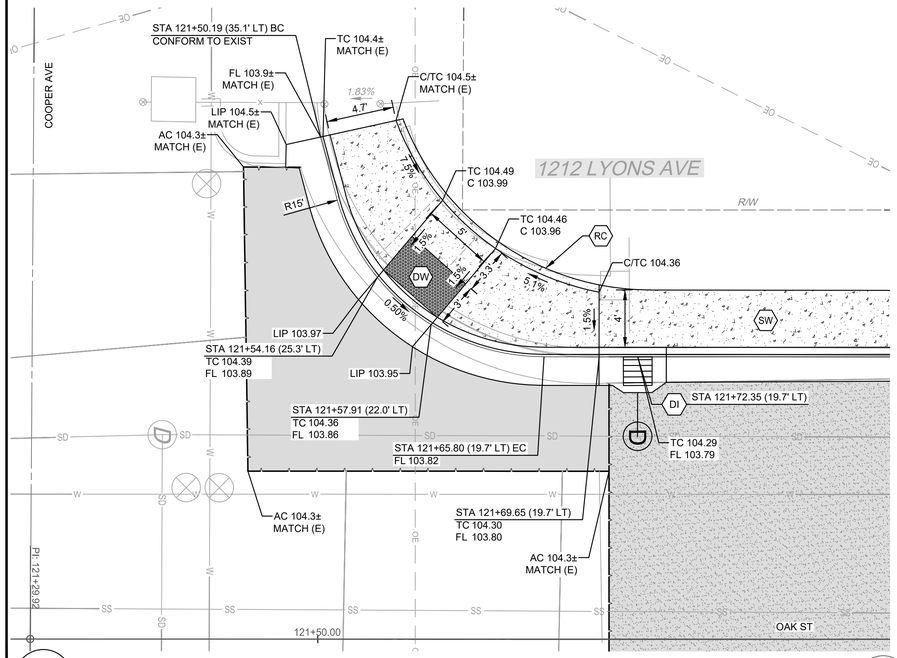

2 D16

OAK ST & COOPER AVE
NW CURB RAMP

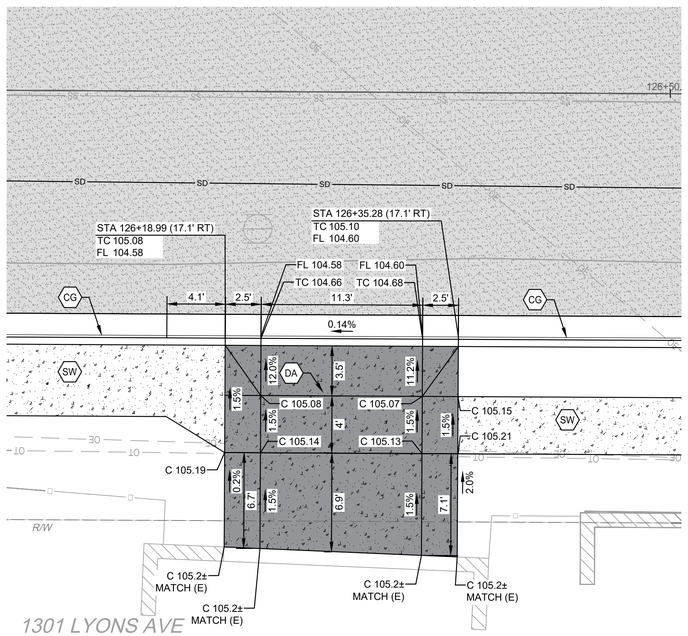

3 D16

OAK ST
DRIVEWAY APPROACH

WARNING
POWER LINES OVERHEAD

811 Know what's below. Call before you dig.

COPYRIGHT 2025 by PROVOST & PRITCHARD ENGINEERING GROUP, INC. ALL RIGHTS RESERVED
The firm of Provost & Pritchard Engineering Group, Inc. expressly reserves its common law copyright and other property rights in these plans. These plans are not to be reproduced, changed or copied in any manner whatsoever, nor are they to be assigned to any third party, without first obtaining the express written permission and consent of Provost & Pritchard Engineering Group, Inc. In the event of unauthorized reuse of these plans by any third party, the third party shall hold the firm of Provost & Pritchard Engineering Group, Inc. harmless, and shall bear the cost of Provost & Pritchard Engineering Group, Inc.'s legal fees associated with defending and enforcing these rights.

CONSTRUCTION CALLOUTS

SYM	DESCRIPTION
AA	ALLEY APPROACH PER CITY OF TURLOCK STD DWG C-7
AG	ADJUST TO FINISHED GRADE
CA	COMMERCIAL/INDUSTRIAL DRIVEWAY APPROACH PER CITY OF TURLOCK STD C-8 & C-9
CGA	SAWCUT AND REMOVE (E) CURB AND GUTTER AND CONSTRUCT NEW CURB AND GUTTER PER CITY OF TURLOCK STD DWG C-1. DOWEL INTO EXISTING CURB AND GUTTER PER DETAIL 1, SHEET D5 & MODIFIED C&G AT TREES PER DETAIL 1 SHEET D7
CG	CONSTRUCT NEW CURB AND GUTTER PER CITY OF TURLOCK STD DWG C-1. DOWEL INTO EXISTING CURB AND GUTTER PER DETAIL 1, SHEET D5 & MODIFIED C&G AT TREES PER DETAIL 1 SHEET D7
CR	SAWCUT AND REMOVE (E) CURB RETURN, RAMPS, AND SIDEWALK AND CONSTRUCT NEW CURB RETURN, RAMP, AND SIDEWALK PER PROJECT SPECIFICATIONS AND SITE DETAILS
DOC	SAWCUT AND REMOVE (E) CURB AND GUTTER AND CONSTRUCT NEW DRIVE OVER CURB PER DRIVE OVER CURB DETAIL ON SHEET D7. DOWEL INTO EXISTING CURB AND GUTTER PER DETAIL 1, SHEET D5
DA	RESIDENTIAL DRIVE APPROACH PER CITY OF TURLOCK STD DWG C-5
DI	REMOVE AND REPLACE CATCH BASIN PER CITY OF TURLOCK STD SD-3 AND TR-01 DETAIL SHEETS.
DW	DETECTABLE WARNING SURFACE PER CALTRANS STD DWG SHEET A88A
MH	ADJUST MANHOLE TO FINISHED GRADE AFTER PAVING OPERATIONS PER DETAIL
NDI	CONSTRUCT CATCH BASIN PER CITY OF TURLOCK STD SD-3 AND TR-01 DETAIL SHEETS.
NMH	CONSTRUCT MANHOLE PER CITY OF TURLOCK STD S-3 AND TR-01 DETAIL SHEETS.
PP	PROTECT IN PLACE
RC	RETAINING CURB
RL	REMOVE AND RELOCATE. SEE TR-01 DETAIL IF APPLICABLE.
RT	REMOVE AND DISPOSE OF TREE, GRIND STUMP, AND REMOVE ROOTS AS NECESSARY TO CONSTRUCT SIDEWALK
SW	CONSTRUCT SIDEWALK PER CITY OF TURLOCK STD DWG C-3. DOWEL INTO EXISTING SIDEWALK PER DETAIL 1, SHEET D5. PROTECT (E) ROOF DRAINS IN PLACE OR REPLACE IN KIND
VC	CONSTRUCT VERTICAL CURB PER CITY OF TURLOCK STD DWG C-1. DOWEL INTO EXISTING CURB PER DETAIL 1, SHEET D5
VG	CONSTRUCT VALLEY GUTTER PER CITY OF TURLOCK STD DWG C-1

LEGEND

- FDR-C RECONSTRUCTION PER DETAIL 2, SHEET D5
- 6.0" TYPE A HMA PAVEMENT OVER 6" CNS COMPACTED TO 95%
- 8.0" TYPE A HMA PAVEMENT OVER 6" CNS COMPACTED TO 95%
- 3.5" MINIMUM THICK CONCRETE OVER 6" CNS COMPACTED TO 95%
- 7.5" MINIMUM THICK CONCRETE OVER 4" AGGREGATE BASE ROCK CLASS 2 PER CITY OF TURLOCK STD DWG C-7
- 9" HMA TYPE A PAVEMENT OVER 6" CNS COMPACTED TO 95%

CONSTRUCTION NOTES

1. EXISTING DRIVEWAYS, CURB, AND GUTTER TO REMAIN UNLESS OTHERWISE NOTED ON THE PLANS.
2. STATION AND OFFSET ON CURB AND GUTTER REFERS TO A POINT ON THE FLOWLINE.
3. DETAILED RAMP AND DRIVE APPROACH GRADING IS PROVIDED ON SHEETS D8 - D37.
4. PROTECT IN PLACE ALL (E) SIDEWALK DRAINS.
5. NOT ALL SEWER LATERALS ARE SHOWN ON THE PLANS.

SCALE IN FEET
0 2.5 5 10

CITY OF TURLOCK
MUNICIPAL SERVICES DEPARTMENT
ROADS PROGRAM DIVISION
156 S. BROADWAY, SUITE 150
(209) 668-5520

No.	REVISION	BY	DATE
	BID SET 10/30/2025		

REGISTERED PROFESSIONAL ENGINEER JEFFREY S. DORN No. 76749 CIVIL STATE OF CALIFORNIA

DATE SIGNED:

CITY OF TURLOCK
CONSTRUCTION PLANS FOR ROADS PROGRAM
CAPITAL IMPROVEMENT PROJECT
CITY PROJECT No. 23-068, PACKAGE 2

DETAILS

SITE DETAILS

PROVOST& PRITCHARD
455 W FIR AVENUE
CLOVIS, CA 93611-0916
PHONE (559) 449-2700
FAX (559) 449-2715
www.provostandpritchard.com

DESIGN ENGINEER: JEFF DORN
LICENSE NO: 76,749

DRAFTED BY:	CHECKED BY:
AR	JD


DATE: 10/30/2025
JOB NO: 229224001
PROJECT NO: 229224001
PHASE: 2

0 1"
ORIGINAL SCALE SHOWN IS ONE INCH. ADJUST SCALE FOR REDUCED OR ENLARGED PLANS.

SHEET D16


47 OF 99

11/6/2025 11:10 AM G:\Turlock_City of-229224001-2024 Road Rehab\300 CAD\342 Sheet Sets\04_Civil_Details\D16 SITE DETAILS.dwg -Sean Long

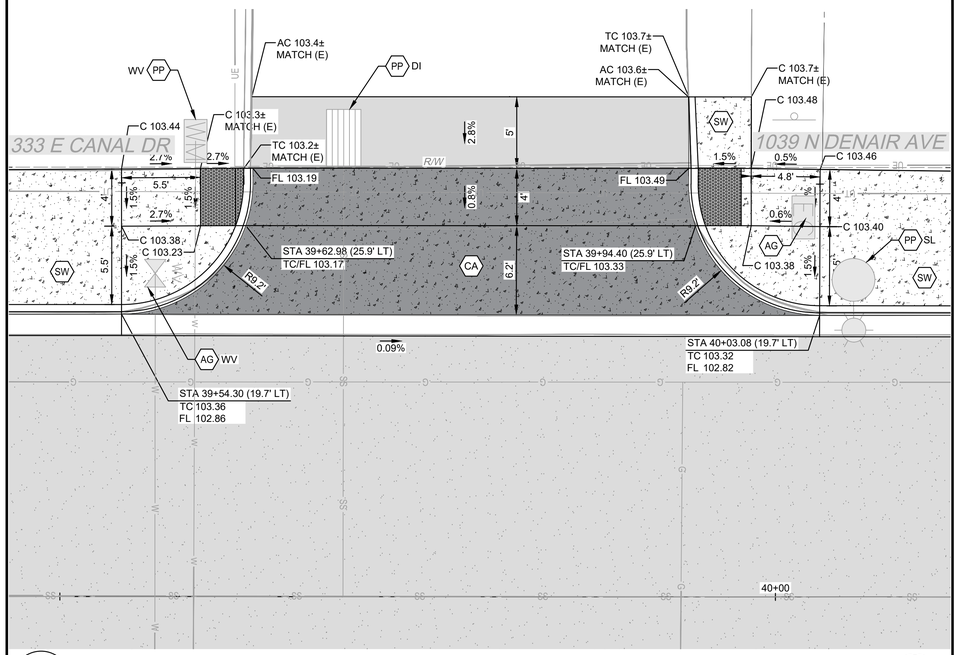


1
D17

N. DENAIR AVE
COMMERCIAL/INDUSTRIAL DRIVEWAY APPROACH

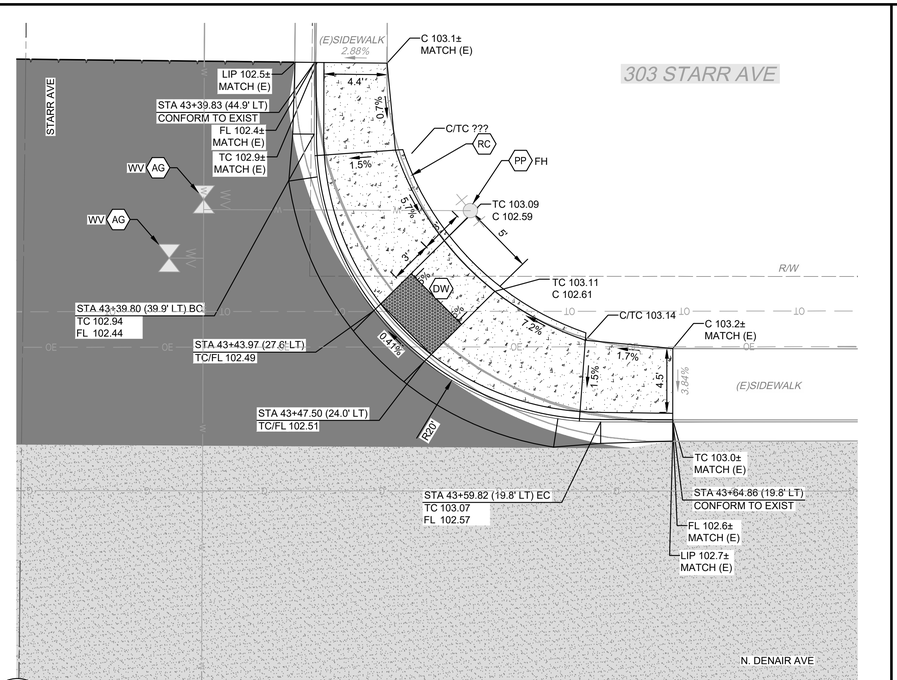

2
D17

N. DENAIR AVE & STARR AVE
NW CURB RAMP

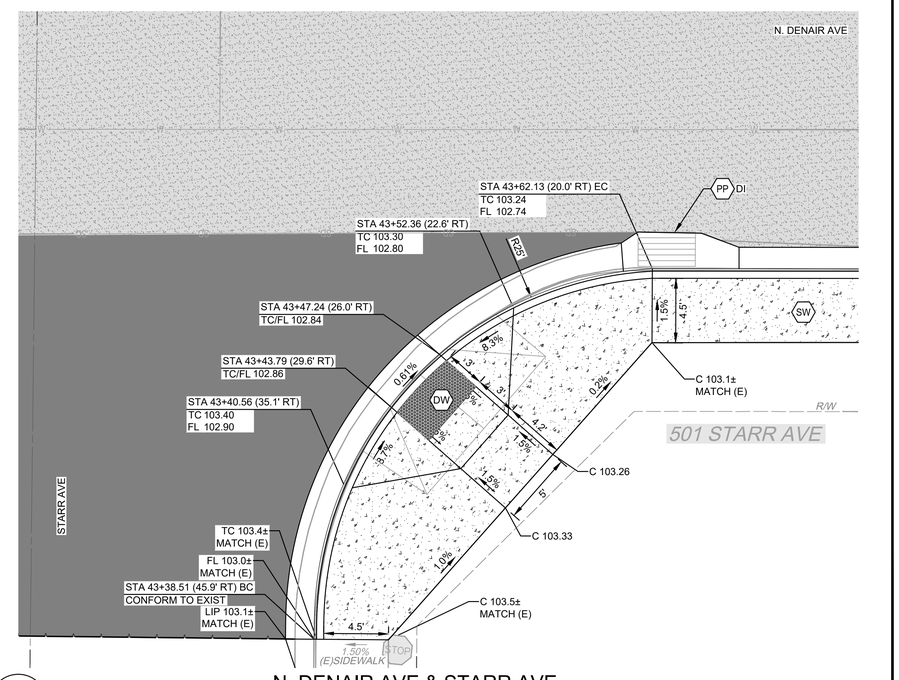

4
D17

N. DENAIR AVE & STARR AVE
NE CURB RAMP

WARNING
POWER LINES OVERHEAD

811 Know what's below. Call before you dig.

CONSTRUCTION CALLOUTS	
SYM	DESCRIPTION
AA	ALLEY APPROACH PER CITY OF TURLOCK STD DWG C-7
AG	ADJUST TO FINISHED GRADE
CA	COMMERCIAL/INDUSTRIAL DRIVEWAY APPROACH PER CITY OF TURLOCK STD C-8 & C-9
CGA	SAWCUT AND REMOVE (E) CURB AND GUTTER AND CONSTRUCT NEW CURB AND GUTTER PER CITY OF TURLOCK STD DWG C-1. DOWEL INTO EXISTING CURB AND GUTTER PER DETAIL 1, SHEET D5 & MODIFIED C&G AT TREES PER DETAIL 1 SHEET D7
CG	CONSTRUCT NEW CURB AND GUTTER PER CITY OF TURLOCK STD DWG C-1. DOWEL INTO EXISTING CURB AND GUTTER PER DETAIL 1, SHEET D5 & MODIFIED C&G AT TREES PER DETAIL 1 SHEET D7
CR	SAWCUT AND REMOVE (E) CURB RETURN, RAMPS, AND SIDEWALK AND CONSTRUCT NEW CURB RETURN, RAMP, AND SIDEWALK PER PROJECT SPECIFICATIONS AND SITE DETAILS
DOC	SAWCUT AND REMOVE (E) CURB AND GUTTER AND CONSTRUCT NEW DRIVE OVER CURB PER DRIVE OVER CURB DETAIL ON SHEET D7. DOWEL INTO EXISTING CURB AND GUTTER PER DETAIL 1, SHEET D5
DA	RESIDENTIAL DRIVE APPROACH PER CITY OF TURLOCK STD DWG C-5
DI	REMOVE AND REPLACE CATCH BASIN PER CITY OF TURLOCK STD SD-3 AND TR-01 DETAIL SHEETS.
DW	DETECTABLE WARNING SURFACE PER CALTRANS STD DWG SHEET A88A
MH	ADJUST MANHOLE TO FINISHED GRADE AFTER PAVING OPERATIONS PER DETAIL
NDI	CONSTRUCT CATCH BASIN PER CITY OF TURLOCK STD SD-3 AND TR-01 DETAIL SHEETS.
NMH	CONSTRUCT MANHOLE PER CITY OF TURLOCK STD S-3 AND TR-01 DETAIL SHEETS.
PP	PROTECT IN PLACE
RC	RETAINING CURB
RL	REMOVE AND RELOCATE. SEE TR-01 DETAIL IF APPLICABLE.
RT	REMOVE AND DISPOSE OF TREE, GRIND STUMP, AND REMOVE ROOTS AS NECESSARY TO CONSTRUCT SIDEWALK
SW	CONSTRUCT SIDEWALK PER CITY OF TURLOCK STD DWG C-3. DOWEL INTO EXISTING SIDEWALK PER DETAIL 1, SHEET D5. PROTECT (E) ROOF DRAINS IN PLACE OR REPLACE IN KIND
VC	CONSTRUCT VERTICAL CURB PER CITY OF TURLOCK STD DWG C-1. DOWEL INTO EXISTING CURB PER DETAIL 1, SHEET D5
VG	CONSTRUCT VALLEY GUTTER PER CITY OF TURLOCK STD DWG C-1

LEGEND

- FDR-C RECONSTRUCTION PER DETAIL 2, SHEET D5
- 6.0" TYPE A HMA PAVEMENT OVER 6" CNS COMPACTED TO 95%
- 8.0" TYPE A HMA PAVEMENT OVER 6" CNS COMPACTED TO 95%
- 3.5" MINIMUM THICK CONCRETE OVER 6" CNS COMPACTED TO 95%
- 7.5" MINIMUM THICK CONCRETE OVER 4" AGGREGATE BASE ROCK CLASS 2 PER CITY OF TURLOCK STD DWG C-7
- 9" HMA TYPE A PAVEMENT OVER 6" CNS COMPACTED TO 95%

CONSTRUCTION NOTES

1. EXISTING DRIVEWAYS, CURB, AND GUTTER TO REMAIN UNLESS OTHERWISE NOTED ON THE PLANS.
2. STATION AND OFFSET ON CURB AND GUTTER REFERS TO A POINT ON THE FLOWLINE.
3. DETAILED RAMP AND DRIVE APPROACH GRADING IS PROVIDED ON SHEETS D8 - D37.
4. PROTECT IN PLACE ALL (E) SIDEWALK DRAINS.
5. NOT ALL SEWER LATERALS ARE SHOWN ON THE PLANS.

SCALE IN FEET
0 2.5 5 10

CITY OF TURLOCK
MUNICIPAL SERVICES DEPARTMENT
ROADS PROGRAM DIVISION
156 S. BROADWAY, SUITE 150
(209) 668-5520

COPYRIGHT 2025 by PROVOST & PRITCHARD ENGINEERING GROUP, INC. ALL RIGHTS RESERVED
The firm of Provost & Pritchard Engineering Group, Inc. expressly reserves its common law copyright and other property rights in these plans. These plans are not to be reproduced, changed or copied in any form or manner whatsoever, nor are they to be assigned to any third party, without first obtaining the written permission and consent of Provost & Pritchard Engineering Group, Inc. In the event of unauthorized reuse of these plans by any third party, the third party shall hold the firm of Provost & Pritchard Engineering Group, Inc. harmless, and shall bear the cost of Provost & Pritchard Engineering Group, Inc.'s legal fees associated with any lawsuit or other proceeding enforcing these rights.

No.	REVISION	BY	DATE

BID SET
10/30/2025

DATE SIGNED: _____

REGISTERED PROFESSIONAL ENGINEER JEFFREY S. DORN No. 76749 CIVIL STATE OF CALIFORNIA

CITY OF TURLOCK
CONSTRUCTION PLANS FOR ROADS PROGRAM
CAPITAL IMPROVEMENT PROJECT
CITY PROJECT No. 23-068, PACKAGE 2

DETAILS

SITE DETAILS

PROVOST& PRITCHARD
455 W FIR AVENUE
CLOVIS, CA 93611-3166
PHONE (559) 449-2700
FAX (559) 449-2715
www.provostandpritchard.com

DESIGN ENGINEER: JEFF DORN
LICENSE NO: 76,749

DRAFTED BY:	CHECKED BY:
AR	JD


DATE: 10/30/2025
JOB NO: 229224001
PROJECT NO: 229224001
PHASE: 2

0 _____ 1"
ORIGINAL SCALE SHOWN IS ONE INCH. ADJUST SCALE FOR REDUCED OR ENLARGED PLANS.

SHEET D17


48 OF 99

11/6/2025 11:10 AM G:\Turlock_City of-229\229224001-2024 Road Rehab\300 CAD\342 Sheet Sets\04_Civil_Details\D17 SITE DETAILS.dwg -Sean Long

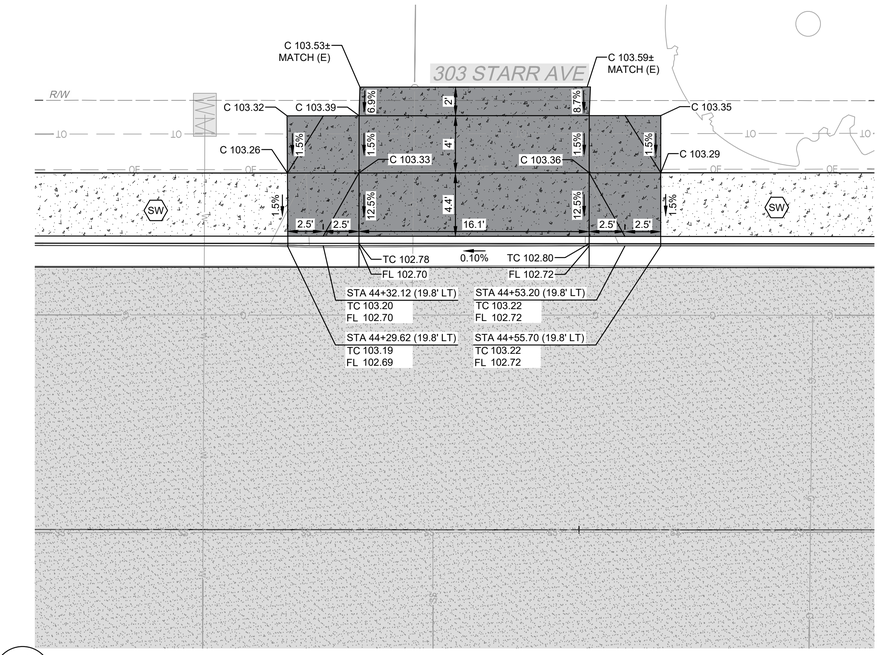


1 / D18

N. DENAIR AVE
DRIVEWAY APPROACH

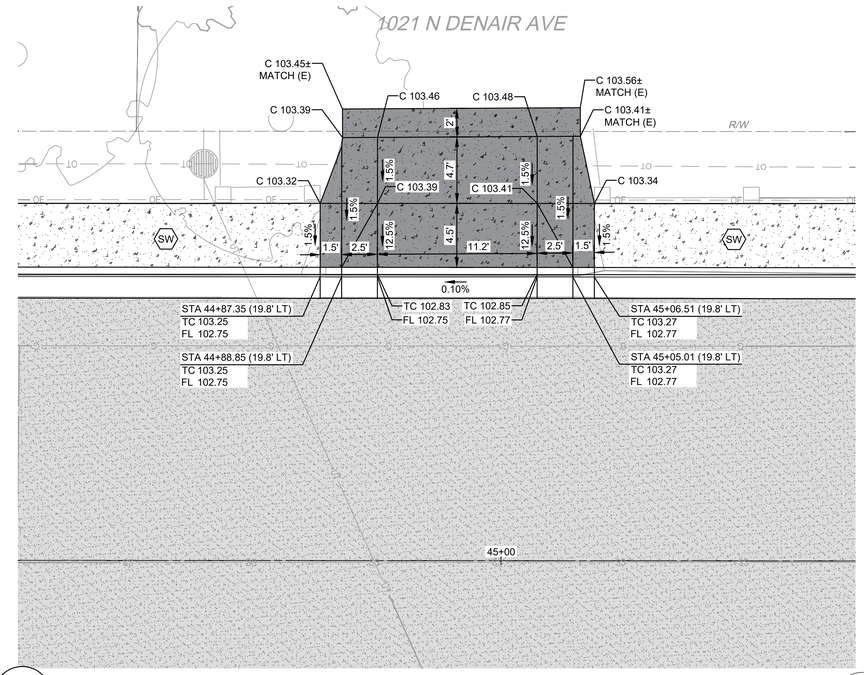


2 / D18

N. DENAIR AVE
DRIVEWAY APPROACH

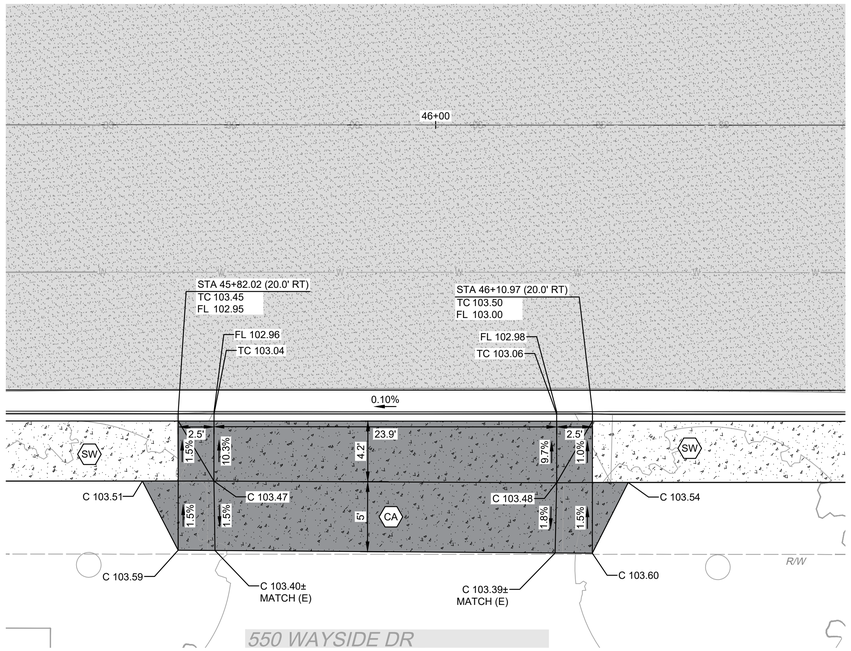

3 / D18

N. DENAIR AVE
COMMERCIAL/INDUSTRIAL DRIVEWAY APPROACH

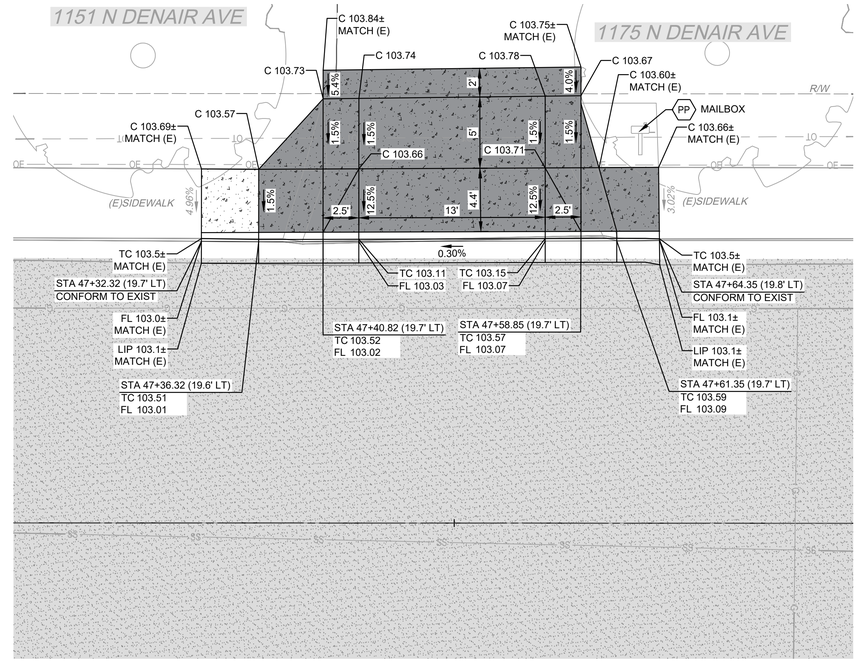

4 / D18

N. DENAIR AVE
DRIVEWAY APPROACH

WARNING
POWER LINES OVERHEAD

811 Know what's below. Call before you dig.

CONSTRUCTION CALLOUTS

SYM	DESCRIPTION
AA	ALLEY APPROACH PER CITY OF TURLOCK STD DWG C-7
AG	ADJUST TO FINISHED GRADE
CA	COMMERCIAL/INDUSTRIAL DRIVEWAY APPROACH PER CITY OF TURLOCK STD C-8 & C-9
CGA	SAWCUT AND REMOVE (E) CURB AND GUTTER AND CONSTRUCT NEW CURB AND GUTTER PER CITY OF TURLOCK STD DWG C-1. DOWEL INTO EXISTING CURB AND GUTTER PER DETAIL 1, SHEET D5 & MODIFIED C&G AT TREES PER DETAIL 1 SHEET D7
CG	CONSTRUCT NEW CURB AND GUTTER PER CITY OF TURLOCK STD DWG C-1. DOWEL INTO EXISTING CURB AND GUTTER PER DETAIL 1, SHEET D5 & MODIFIED C&G AT TREES PER DETAIL 1 SHEET D7
CR	SAWCUT AND REMOVE (E) CURB RETURN, RAMPS, AND SIDEWALK AND CONSTRUCT NEW CURB RETURN, RAMP, AND SIDEWALK PER PROJECT SPECIFICATIONS AND SITE DETAILS
DOC	SAWCUT AND REMOVE (E) CURB AND GUTTER AND CONSTRUCT NEW DRIVE OVER CURB PER DRIVE OVER CURB DETAIL ON SHEET D7. DOWEL INTO EXISTING CURB AND GUTTER PER DETAIL 1, SHEET D5
DA	RESIDENTIAL DRIVE APPROACH PER CITY OF TURLOCK STD DWG C-5
DI	REMOVE AND REPLACE CATCH BASIN PER CITY OF TURLOCK STD SD-3 AND TR-01 DETAIL SHEETS.
DW	DETECTABLE WARNING SURFACE PER CALTRANS STD DWG SHEET A88A
MH	ADJUST MANHOLE TO FINISHED GRADE AFTER PAVING OPERATIONS PER DETAIL
NDI	CONSTRUCT CATCH BASIN PER CITY OF TURLOCK STD SD-3 AND TR-01 DETAIL SHEETS.
NMH	CONSTRUCT MANHOLE PER CITY OF TURLOCK STD S-3 AND TR-01 DETAIL SHEETS.
PP	PROTECT IN PLACE
RC	RETAINING CURB
RL	REMOVE AND RELOCATE. SEE TR-01 DETAIL IF APPLICABLE.
RT	REMOVE AND DISPOSE OF TREE, GRIND STUMP, AND REMOVE ROOTS AS NECESSARY TO CONSTRUCT SIDEWALK
SW	CONSTRUCT SIDEWALK PER CITY OF TURLOCK STD DWG C-3. DOWEL INTO EXISTING SIDEWALK PER DETAIL 1, SHEET D5. PROTECT (E) ROOF DRAINS IN PLACE OR REPLACE IN KIND
VC	CONSTRUCT VERTICAL CURB PER CITY OF TURLOCK STD DWG C-1. DOWEL INTO EXISTING CURB PER DETAIL 1, SHEET D5
VG	CONSTRUCT VALLEY GUTTER PER CITY OF TURLOCK STD DWG C-1

LEGEND

- FDR-C RECONSTRUCTION PER DETAIL 2, SHEET D5
- 6.0" TYPE A HMA PAVEMENT OVER 6" CNS COMPACTED TO 95%
- 8.0" TYPE A HMA PAVEMENT OVER 6" CNS COMPACTED TO 95%
- 3.5" MINIMUM THICK CONCRETE OVER 6" CNS COMPACTED TO 95%
- 7.5" MINIMUM THICK CONCRETE OVER 4" AGGREGATE BASE ROCK CLASS 2 PER CITY OF TURLOCK STD DWG C-7
- 9" HMA TYPE A PAVEMENT OVER 6" CNS COMPACTED TO 95%

CONSTRUCTION NOTES

1. EXISTING DRIVEWAYS, CURB, AND GUTTER TO REMAIN UNLESS OTHERWISE NOTED ON THE PLANS.
2. STATION AND OFFSET ON CURB AND GUTTER REFERS TO A POINT ON THE FLOWLINE.
3. DETAILED RAMP AND DRIVE APPROACH GRADING IS PROVIDED ON SHEETS D8 - D37.
4. PROTECT IN PLACE ALL (E) SIDEWALK DRAINS.
5. NOT ALL SEWER LATERALS ARE SHOWN ON THE PLANS.

SCALE IN FEET
0 2.5 5 10

CITY OF TURLOCK
MUNICIPAL SERVICES DEPARTMENT
ROADS PROGRAM DIVISION
156 S. BROADWAY, SUITE 150
(209) 668-5520

COPYRIGHT 2025 by PROVOST & PRITCHARD ENGINEERING GROUP, INC. ALL RIGHTS RESERVED
The firm of Provost & Pritchard Engineering Group, Inc. expressly reserves its common law copyright and other property rights in these plans. These plans are not to be reproduced, changed or copied in any form or manner whatsoever, nor are they to be assigned to any third party, without first obtaining the express written permission and consent of Provost & Pritchard Engineering Group, Inc. In the event of unauthorized reuse of these plans by any third party, the third party shall hold the firm of Provost & Pritchard Engineering Group, Inc. harmless, and shall bear the cost of Provost & Pritchard Engineering Group, Inc.'s legal fees in connection with defending and enforcing these rights.

No.	REVISION	BY	DATE

BID SET
10/30/2025

DATE SIGNED: _____

REGISTERED PROFESSIONAL ENGINEER JEFFREY S. DORN No. 76749 CIVIL STATE OF CALIFORNIA

CITY OF TURLOCK
CONSTRUCTION PLANS FOR ROADS PROGRAM
CAPITAL IMPROVEMENT PROJECT
CITY PROJECT No. 23-068, PACKAGE 2

DETAILS

SITE DETAILS

PROVOST& PRITCHARD
455 W FIR AVENUE
CLOVIS, CA 93611-3166
PHONE (559) 449-2700
FAX (559) 449-2715
www.provostandpritchard.com

DESIGN ENGINEER: JEFF DORN
LICENSE NO: 76,749

DRAFTED BY:	CHECKED BY:
AR	JD


DATE: 10/30/2025
JOB NO: 229224001
PROJECT NO: 229224001
PHASE: 2

0 1"
ORIGINAL SCALE SHOWN IS ONE INCH. ADJUST SCALE FOR REDUCED OR ENLARGED PLANS.

SHEET D18


49 OF 99

11/6/2025 11:11 AM G:\Turlock_City of-229\229224001-2024 Road Rehab\300 CAD\342 Sheet Sets\04_Civil_Details\D18 SITE DETAILS.dwg -Sean Long

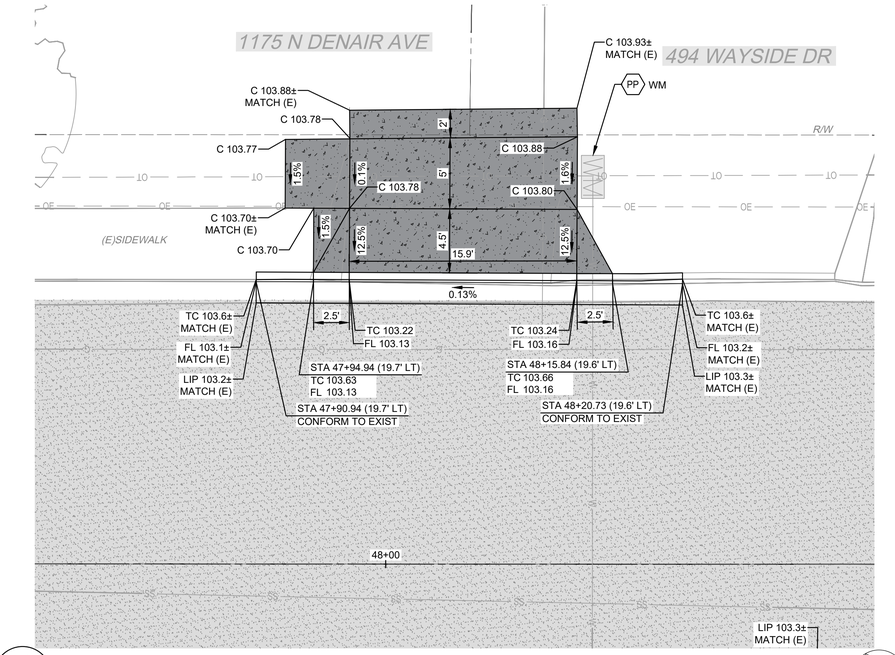


1 D19

N. DENAIR AVE
DRIVEWAY APPROACH

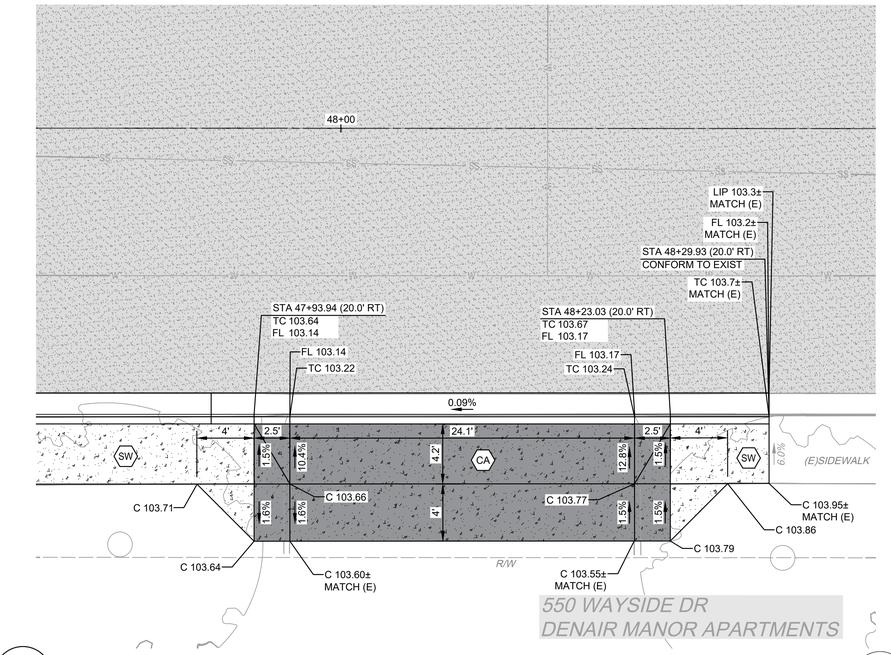


2 D19

N. DENAIR AVE
COMMERCIAL/INDUSTRIAL DRIVEWAY APPROACH

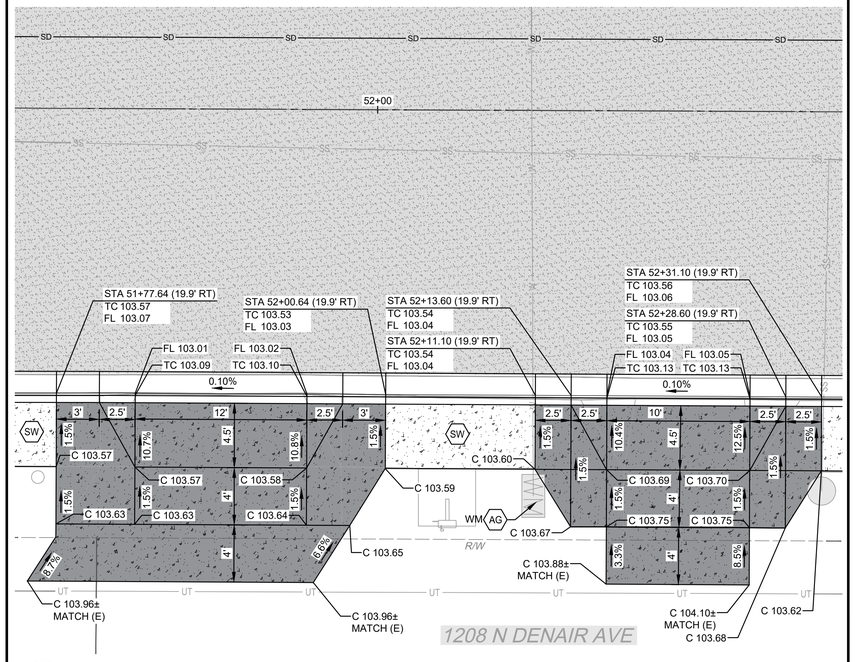

3 D19

N. DENAIR AVE
DRIVEWAY APPROACH

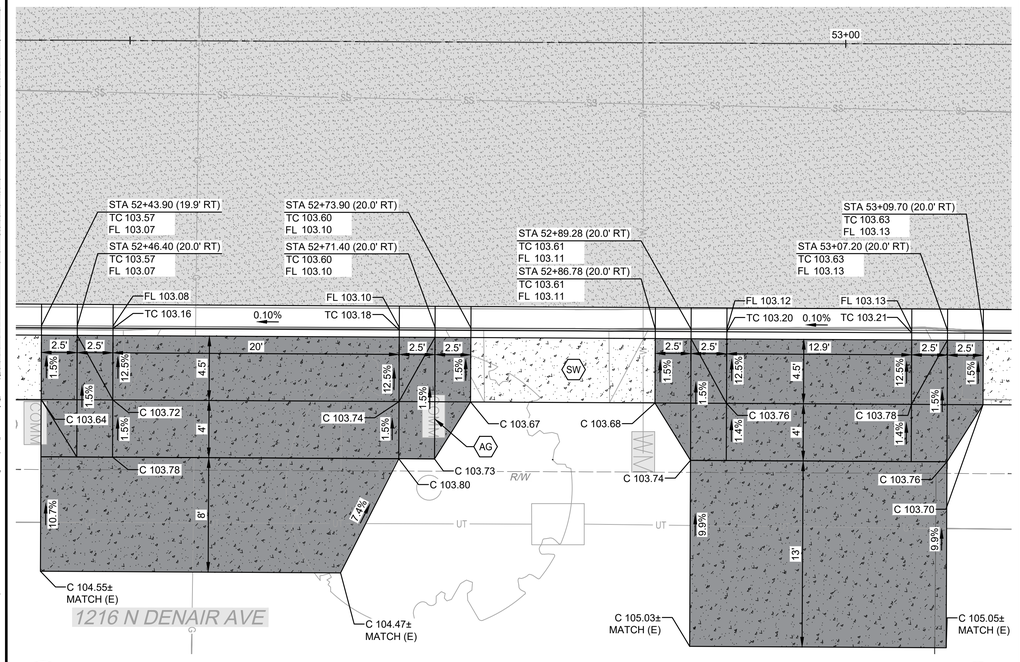

4 D19

N. DENAIR AVE
DRIVEWAY APPROACH

WARNING
POWER LINES OVERHEAD

811 Know what's below. Call before you dig.

COPYRIGHT 2025 by PROVOST & PRITCHARD ENGINEERING GROUP, INC. ALL RIGHTS RESERVED
The firm of Provost & Pritchard Engineering Group, Inc. expressly reserves its common law copyright and other property rights in these plans. These plans are not to be reproduced, changed or copied in any form or manner whatsoever, nor are they to be assigned to any third party, without first obtaining the written permission and consent of Provost & Pritchard Engineering Group, Inc. In the event of unauthorized reuse of these plans by any third party, the third party shall hold the firm of Provost & Pritchard Engineering Group, Inc. harmless, and shall bear the cost of Provost & Pritchard Engineering Group, Inc.'s legal fees associated with defending and enforcing these rights.

CONSTRUCTION CALLOUTS

SYM	DESCRIPTION
AA	ALLEY APPROACH PER CITY OF TURLOCK STD DWG C-7
AG	ADJUST TO FINISHED GRADE
CA	COMMERCIAL/INDUSTRIAL DRIVEWAY APPROACH PER CITY OF TURLOCK STD C-8 & C-9
CGA	SAWCUT AND REMOVE (E) CURB AND GUTTER AND CONSTRUCT NEW CURB AND GUTTER PER CITY OF TURLOCK STD DWG C-1. DOWEL INTO EXISTING CURB AND GUTTER PER DETAIL 1, SHEET D5 & MODIFIED C&G AT TREES PER DETAIL 1 SHEET D7
CG	CONSTRUCT NEW CURB AND GUTTER PER CITY OF TURLOCK STD DWG C-1. DOWEL INTO EXISTING CURB AND GUTTER PER DETAIL 1, SHEET D5 & MODIFIED C&G AT TREES PER DETAIL 1 SHEET D7
CR	SAWCUT AND REMOVE (E) CURB RETURN, RAMPS, AND SIDEWALK AND CONSTRUCT NEW CURB RETURN, RAMP, AND SIDEWALK PER PROJECT SPECIFICATIONS AND SITE DETAILS
DOC	SAWCUT AND REMOVE (E) CURB AND GUTTER AND CONSTRUCT NEW DRIVE OVER CURB PER DRIVE OVER CURB DETAIL ON SHEET D7. DOWEL INTO EXISTING CURB AND GUTTER PER DETAIL 1, SHEET D5
DA	RESIDENTIAL DRIVE APPROACH PER CITY OF TURLOCK STD DWG C-5
DI	REMOVE AND REPLACE CATCH BASIN PER CITY OF TURLOCK STD SD-3 AND TR-01 DETAIL SHEETS.
DW	DETECTABLE WARNING SURFACE PER CALTRANS STD DWG SHEET A88A
MH	ADJUST MANHOLE TO FINISHED GRADE AFTER PAVING OPERATIONS PER DETAIL
NDI	CONSTRUCT CATCH BASIN PER CITY OF TURLOCK STD SD-3 AND TR-01 DETAIL SHEETS.
NMH	CONSTRUCT MANHOLE PER CITY OF TURLOCK STD S-3 AND TR-01 DETAIL SHEETS.
PP	PROTECT IN PLACE
RC	RETAINING CURB
RL	REMOVE AND RELOCATE. SEE TR-01 DETAIL IF APPLICABLE.
RT	REMOVE AND DISPOSE OF TREE, GRIND STUMP, AND REMOVE ROOTS AS NECESSARY TO CONSTRUCT SIDEWALK
SW	CONSTRUCT SIDEWALK PER CITY OF TURLOCK STD DWG C-3. DOWEL INTO EXISTING SIDEWALK PER DETAIL 1, SHEET D5. PROTECT (E) ROOF DRAINS IN PLACE OR REPLACE IN KIND
VC	CONSTRUCT VERTICAL CURB PER CITY OF TURLOCK STD DWG C-1. DOWEL INTO EXISTING CURB PER DETAIL 1, SHEET D5
VG	CONSTRUCT VALLEY GUTTER PER CITY OF TURLOCK STD DWG C-1

LEGEND

- FDR-C RECONSTRUCTION PER DETAIL 2, SHEET D5
- 6.0" TYPE A HMA PAVEMENT OVER 6" CNS COMPACTED TO 95%
- 8.0" TYPE A HMA PAVEMENT OVER 6" CNS COMPACTED TO 95%
- 3.5" MINIMUM THICK CONCRETE OVER 6" CNS COMPACTED TO 95%
- 7.5" MINIMUM THICK CONCRETE OVER 4" AGGREGATE BASE ROCK CLASS 2 PER CITY OF TURLOCK STD DWG C-7
- 9" HMA TYPE A PAVEMENT OVER 6" CNS COMPACTED TO 95%

CONSTRUCTION NOTES

1. EXISTING DRIVEWAYS, CURB, AND GUTTER TO REMAIN UNLESS OTHERWISE NOTED ON THE PLANS.
2. STATION AND OFFSET ON CURB AND GUTTER REFERS TO A POINT ON THE FLOWLINE.
3. DETAILED RAMP AND DRIVE APPROACH GRADING IS PROVIDED ON SHEETS D8 - D37.
4. PROTECT IN PLACE ALL (E) SIDEWALK DRAINS.
5. NOT ALL SEWER LATERALS ARE SHOWN ON THE PLANS.

SCALE IN FEET
0 2.5 5 10

CITY OF TURLOCK
MUNICIPAL SERVICES DEPARTMENT
ROADS PROGRAM DIVISION
156 S. BROADWAY, SUITE 150
(209) 668-5520

No.	REVISION	BY	DATE

BID SET
10/30/2025

REGISTERED PROFESSIONAL ENGINEER JEFFREY S. DORN No. 76749 CIVIL STATE OF CALIFORNIA

DATE SIGNED: _____

CITY OF TURLOCK
CONSTRUCTION PLANS FOR ROADS PROGRAM
CAPITAL IMPROVEMENT PROJECT
CITY PROJECT No. 23-068, PACKAGE 2
DETAILS

SITE DETAILS

PROVOST& PRITCHARD
455 W FIR AVENUE
CLOVIS, CA 93611-0166
PHONE (559) 449-2700
FAX (559) 449-2715
www.provostandpritchard.com

DESIGN ENGINEER: JEFF DORN
LICENSE NO: 76,749

DRAFTED BY:	CHECKED BY:
AR	JD


DATE: 10/30/2025
JOB NO: 229224001
PROJECT NO: 229224001
PHASE: 2

0 _____ 1"
ORIGINAL SCALE SHOWN IS ONE INCH. ADJUST SCALE FOR REDUCED OR ENLARGED PLANS.

SHEET D19


50 OF 99

11/6/2025 11:12 AM G:\Turlock_City of-229224001-2024 Road Rehab\300 CAD\342 Sheet Sets\04_Civil_Details\D19 SITE DETAILS.dwg Sean Long

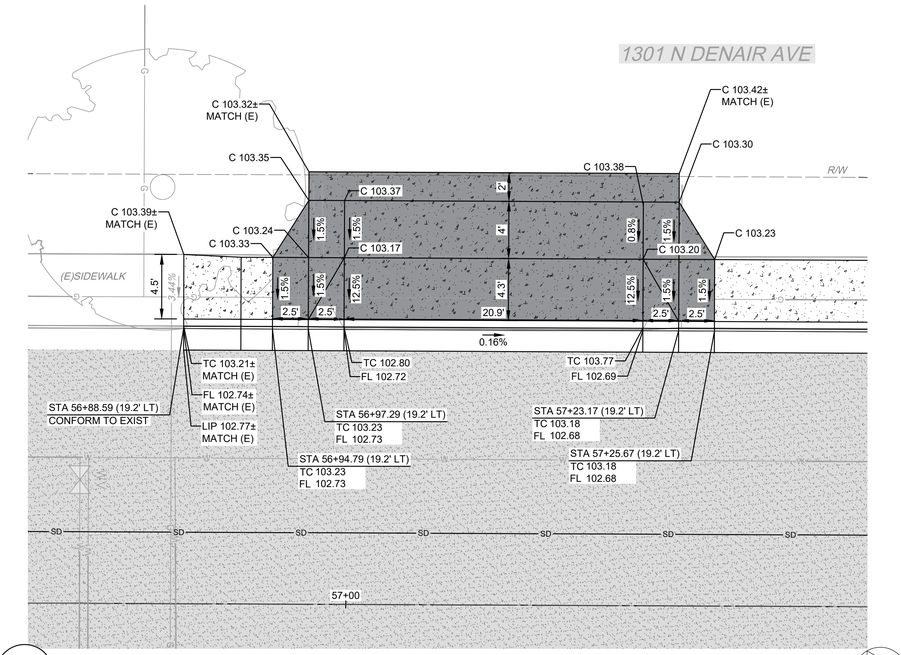


1 D20

N. DENAIR AVE
DRIVEWAY APPROACH

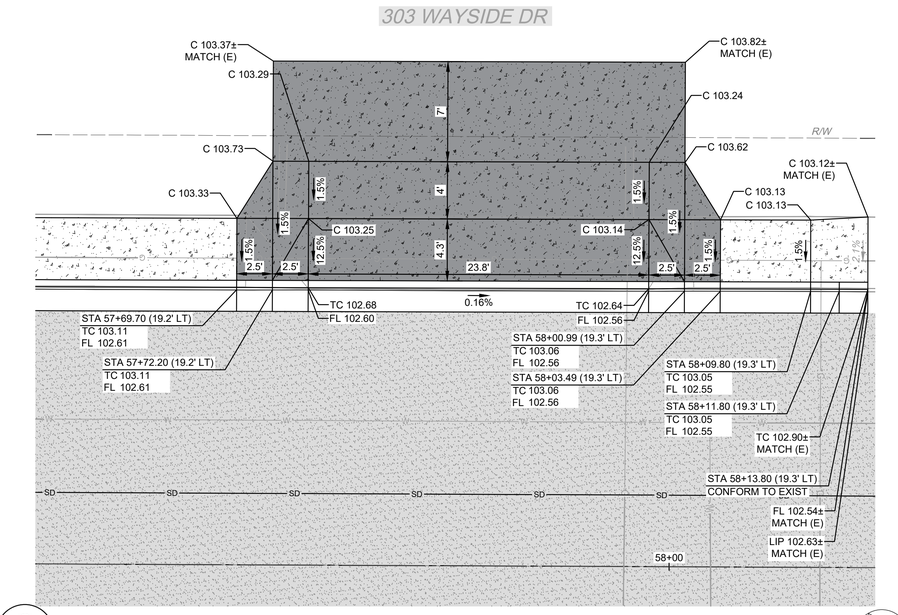


2 D20

N. DENAIR AVE
DRIVEWAY APPROACH

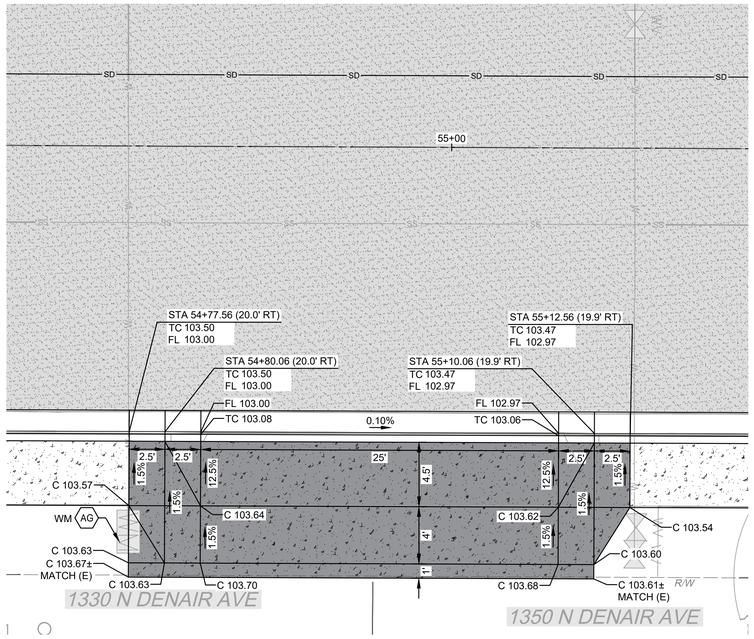

3 D20

N. DENAIR AVE
DRIVEWAY APPROACH

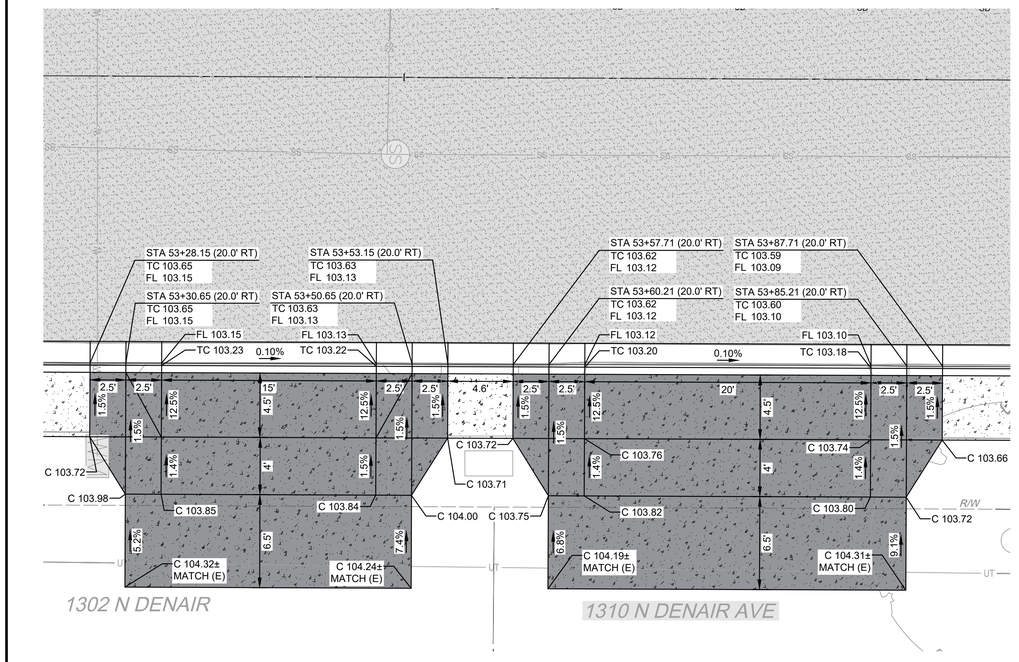

4 D20

N. DENAIR AVE
DRIVEWAY APPROACH

WARNING
POWER LINES OVERHEAD

811 Know what's below. Call before you dig.

CONSTRUCTION CALLOUTS

SYM	DESCRIPTION
AA	ALLEY APPROACH PER CITY OF TURLOCK STD DWG C-7
AG	ADJUST TO FINISHED GRADE
CA	COMMERCIAL/INDUSTRIAL DRIVEWAY APPROACH PER CITY OF TURLOCK STD C-8 & C-9
CGA	SAWCUT AND REMOVE (E) CURB AND GUTTER AND CONSTRUCT NEW CURB AND GUTTER PER CITY OF TURLOCK STD DWG C-1. DOWEL INTO EXISTING CURB AND GUTTER PER DETAIL 1, SHEET D5 & MODIFIED C&G AT TREES PER DETAIL 1 SHEET D7
CG	CONSTRUCT NEW CURB AND GUTTER PER CITY OF TURLOCK STD DWG C-1. DOWEL INTO EXISTING CURB AND GUTTER PER DETAIL 1, SHEET D5 & MODIFIED C&G AT TREES PER DETAIL 1 SHEET D7
CR	SAWCUT AND REMOVE (E) CURB RETURN, RAMPS, AND SIDEWALK AND CONSTRUCT NEW CURB RETURN, RAMP, AND SIDEWALK PER PROJECT SPECIFICATIONS AND SITE DETAILS
DOC	SAWCUT AND REMOVE (E) CURB AND GUTTER AND CONSTRUCT NEW DRIVE OVER CURB PER DRIVE OVER CURB DETAIL ON SHEET D7. DOWEL INTO EXISTING CURB AND GUTTER PER DETAIL 1, SHEET D5
DA	RESIDENTIAL DRIVE APPROACH PER CITY OF TURLOCK STD DWG C-5
DI	REMOVE AND REPLACE CATCH BASIN PER CITY OF TURLOCK STD SD-3 AND TR-01 DETAIL SHEETS.
DW	DETECTABLE WARNING SURFACE PER CALTRANS STD DWG SHEET A88A
MH	ADJUST MANHOLE TO FINISHED GRADE AFTER PAVING OPERATIONS PER DETAIL
NDI	CONSTRUCT CATCH BASIN PER CITY OF TURLOCK STD SD-3 AND TR-01 DETAIL SHEETS.
NMH	CONSTRUCT MANHOLE PER CITY OF TURLOCK STD S-3 AND TR-01 DETAIL SHEETS.
PP	PROTECT IN PLACE
RC	RETAINING CURB
RL	REMOVE AND RELOCATE. SEE TR-01 DETAIL IF APPLICABLE.
RT	REMOVE AND DISPOSE OF TREE, GRIND STUMP, AND REMOVE ROOTS AS NECESSARY TO CONSTRUCT SIDEWALK
SW	CONSTRUCT SIDEWALK PER CITY OF TURLOCK STD DWG C-3. DOWEL INTO EXISTING SIDEWALK PER DETAIL 1, SHEET D5. PROTECT (E) ROOF DRAINS IN PLACE OR REPLACE IN KIND
VC	CONSTRUCT VERTICAL CURB PER CITY OF TURLOCK STD DWG C-1. DOWEL INTO EXISTING CURB PER DETAIL 1, SHEET D5
VG	CONSTRUCT VALLEY GUTTER PER CITY OF TURLOCK STD DWG C-1

LEGEND

- FDR-C RECONSTRUCTION PER DETAIL 2, SHEET D5
- 6.0" TYPE A HMA PAVEMENT OVER 6" CNS COMPACTED TO 95%
- 8.0" TYPE A HMA PAVEMENT OVER 6" CNS COMPACTED TO 95%
- 3.5" MINIMUM THICK CONCRETE OVER 6" CNS COMPACTED TO 95%
- 7.5" MINIMUM THICK CONCRETE OVER 4" AGGREGATE BASE ROCK CLASS 2 PER CITY OF TURLOCK STD DWG C-7
- 9" HMA TYPE A PAVEMENT OVER 6" CNS COMPACTED TO 95%

CONSTRUCTION NOTES

1. EXISTING DRIVEWAYS, CURB, AND GUTTER TO REMAIN UNLESS OTHERWISE NOTED ON THE PLANS.
2. STATION AND OFFSET ON CURB AND GUTTER REFERS TO A POINT ON THE FLOWLINE.
3. DETAILED RAMP AND DRIVE APPROACH GRADING IS PROVIDED ON SHEETS D8 - D37.
4. PROTECT IN PLACE ALL (E) SIDEWALK DRAINS.
5. NOT ALL SEWER LATERALS ARE SHOWN ON THE PLANS.

SCALE IN FEET
0 2.5 5 10

CITY OF TURLOCK
MUNICIPAL SERVICES DEPARTMENT
ROADS PROGRAM DIVISION
156 S. BROADWAY, SUITE 150
(209) 668-5520

COPYRIGHT 2025 by PROVOST & PRITCHARD ENGINEERING GROUP, INC. ALL RIGHTS RESERVED
The firm of Provost & Pritchard Engineering Group, Inc. expressly reserves its common law copyright and other property rights in these plans. These plans are not to be reproduced, changed or copied in any form or manner whatsoever, nor are they to be assigned to any third party, without first obtaining the express written permission and consent of Provost & Pritchard Engineering Group, Inc. In the event of unauthorized reuse of these plans by any third party, the third party shall hold the firm of Provost & Pritchard Engineering Group, Inc. harmless, and shall bear the cost of Provost & Pritchard Engineering Group, Inc.'s legal fees associated with defending and enforcing these rights.

BID SET
10/30/2025

No.	REVISION	BY	DATE

DATE SIGNED: _____

REGISTERED PROFESSIONAL ENGINEER JEFFREY S. DORN No. 76,749 CIVIL STATE OF CALIFORNIA

CITY OF TURLOCK
CONSTRUCTION PLANS FOR ROADS PROGRAM
CAPITAL IMPROVEMENT PROJECT
CITY PROJECT No. 23-068, PACKAGE 2

DETAILS

SITE DETAILS

PROVOST& PRITCHARD
455 W FIR AVENUE
CLOVIS, CA 93611-3166
PHONE (559) 449-2700
FAX (559) 449-2715
www.provostandpritchard.com

DESIGN ENGINEER: JEFF DORN
LICENSE NO: 76,749

DRAFTED BY:	CHECKED BY:
AR	JD


DATE: 10/30/2025
JOB NO: 229224001
PROJECT NO: 229224001
PHASE: 2

0 1"
ORIGINAL SCALE SHOWN IS ONE INCH. ADJUST SCALE FOR REDUCED OR ENLARGED PLANS.

SHEET D20


51 OF 99

11/6/2025 11:13 AM G:\Turlock_City of-229224001-2024 Road Rehab\300 CAD\342 Sheet Sets\04_Civil_Detail\D200 SITE DETAILS.dwg Sean Long

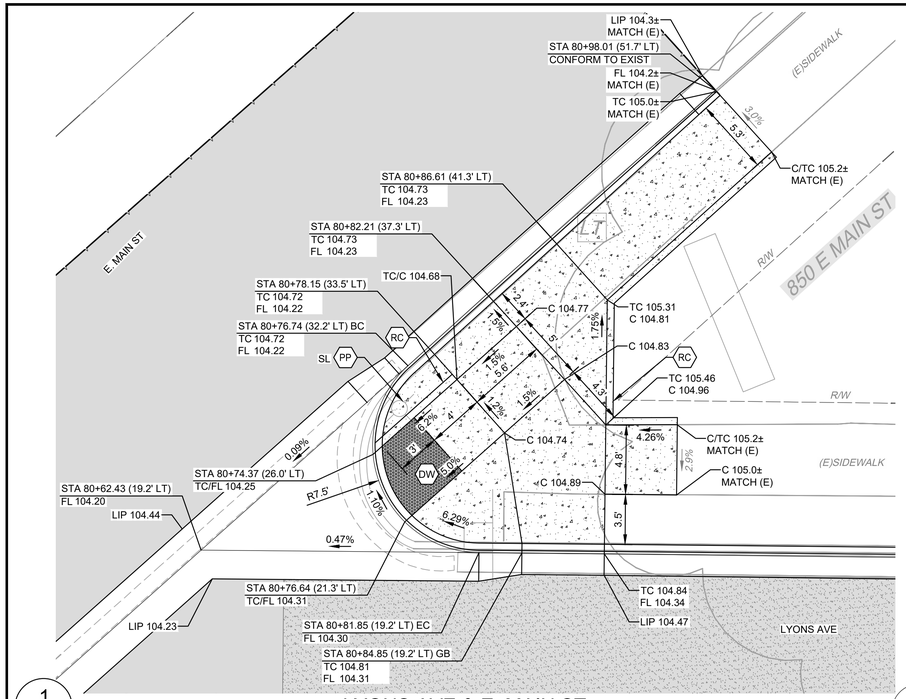


1 D21

LYONS AVE & E. MAIN ST
NORTH CURB RAMP

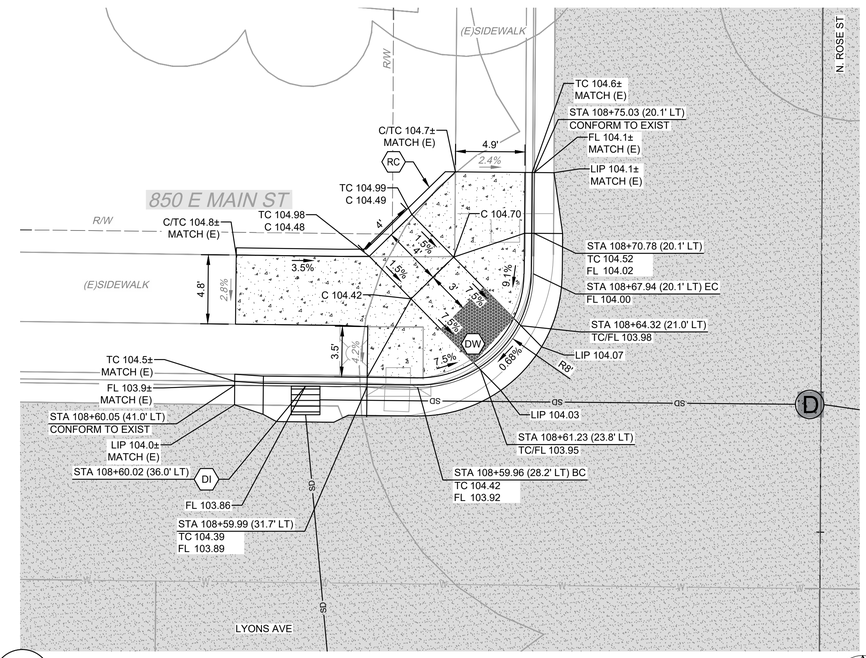


2 D21

LYONS AVE & N. ROSE ST
NW CURB RAMP

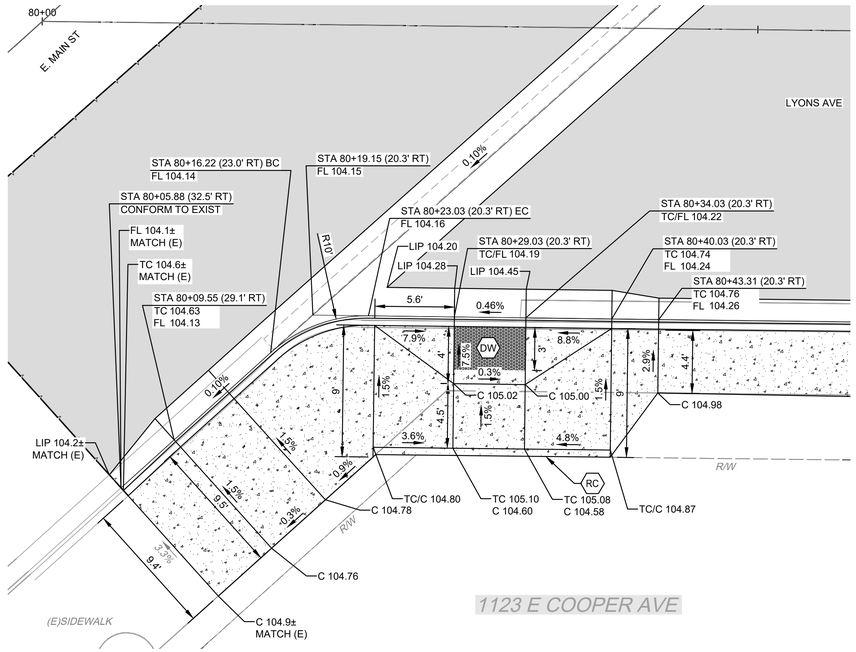

3 D21

LYONS AVE & E. MAIN ST
SOUTH CURB RAMP

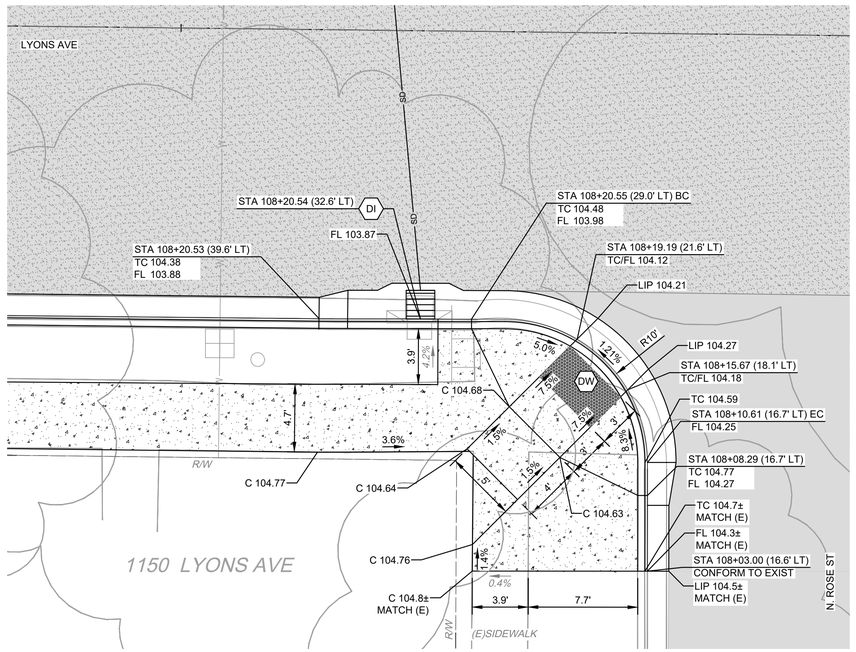

4 D21

LYONS AVE & N. ROSE ST
SW CURB RAMP

WARNING
POWER LINES OVERHEAD

811 Know what's below. Call before you dig.

CONSTRUCTION CALLOUTS	
SYM	DESCRIPTION
AA	ALLEY APPROACH PER CITY OF TURLOCK STD DWG C-7
AG	ADJUST TO FINISHED GRADE
CA	COMMERCIAL/INDUSTRIAL DRIVEWAY APPROACH PER CITY OF TURLOCK STD C-8 & C-9
CGA	SAWCUT AND REMOVE (E) CURB AND GUTTER AND CONSTRUCT NEW CURB AND GUTTER PER CITY OF TURLOCK STD DWG C-1. DOWEL INTO EXISTING CURB AND GUTTER PER DETAIL 1, SHEET D5 & MODIFIED C&G AT TREES PER DETAIL 1 SHEET D7
CG	CONSTRUCT NEW CURB AND GUTTER PER CITY OF TURLOCK STD DWG C-1. DOWEL INTO EXISTING CURB AND GUTTER PER DETAIL 1, SHEET D5 & MODIFIED C&G AT TREES PER DETAIL 1 SHEET D7
CR	SAWCUT AND REMOVE (E) CURB RETURN, RAMPS, AND SIDEWALK AND CONSTRUCT NEW CURB RETURN, RAMP, AND SIDEWALK PER PROJECT SPECIFICATIONS AND SITE DETAILS
DOC	SAWCUT AND REMOVE (E) CURB AND GUTTER AND CONSTRUCT NEW DRIVE OVER CURB PER DRIVE OVER CURB DETAIL ON SHEET D7. DOWEL INTO EXISTING CURB AND GUTTER PER DETAIL 1, SHEET D5
DA	RESIDENTIAL DRIVE APPROACH PER CITY OF TURLOCK STD DWG C-5
DI	REMOVE AND REPLACE CATCH BASIN PER CITY OF TURLOCK STD SD-3 AND TR-01 DETAIL SHEETS.
DW	DETECTABLE WARNING SURFACE PER CALTRANS STD DWG SHEET A88A
MH	ADJUST MANHOLE TO FINISHED GRADE AFTER PAVING OPERATIONS PER DETAIL
NDI	CONSTRUCT CATCH BASIN PER CITY OF TURLOCK STD SD-3 AND TR-01 DETAIL SHEETS.
NMH	CONSTRUCT MANHOLE PER CITY OF TURLOCK STD S-3 AND TR-01 DETAIL SHEETS.
PP	PROTECT IN PLACE
RC	RETAINING CURB
RL	REMOVE AND RELOCATE. SEE TR-01 DETAIL IF APPLICABLE.
RT	REMOVE AND DISPOSE OF TREE, GRIND STUMP, AND REMOVE ROOTS AS NECESSARY TO CONSTRUCT SIDEWALK
SW	CONSTRUCT SIDEWALK PER CITY OF TURLOCK STD DWG C-3. DOWEL INTO EXISTING SIDEWALK PER DETAIL 1, SHEET D5. PROTECT (E) ROOF DRAINS IN PLACE OR REPLACE IN KIND
VC	CONSTRUCT VERTICAL CURB PER CITY OF TURLOCK STD DWG C-1. DOWEL INTO EXISTING CURB PER DETAIL 1, SHEET D5
VG	CONSTRUCT VALLEY GUTTER PER CITY OF TURLOCK STD DWG C-1

LEGEND

- FDR-C RECONSTRUCTION PER DETAIL 2, SHEET D5
- 6.0" TYPE A HMA PAVEMENT OVER 6" CNS COMPACTED TO 95%
- 8.0" TYPE A HMA PAVEMENT OVER 6" CNS COMPACTED TO 95%
- 3.5" MINIMUM THICK CONCRETE OVER 6" CNS COMPACTED TO 95%
- 7.5" MINIMUM THICK CONCRETE OVER 4" AGGREGATE BASE ROCK CLASS 2 PER CITY OF TURLOCK STD DWG C-7
- 9" HMA TYPE A PAVEMENT OVER 6" CNS COMPACTED TO 95%

CONSTRUCTION NOTES

1. EXISTING DRIVEWAYS, CURB, AND GUTTER TO REMAIN UNLESS OTHERWISE NOTED ON THE PLANS.
2. STATION AND OFFSET ON CURB AND GUTTER REFERS TO A POINT ON THE FLOWLINE.
3. DETAILED RAMP AND DRIVE APPROACH GRADING IS PROVIDED ON SHEETS D8 - D37.
4. PROTECT IN PLACE ALL (E) SIDEWALK DRAINS.
5. NOT ALL SEWER LATERALS ARE SHOWN ON THE PLANS.

SCALE IN FEET
0 2.5 5 10

CITY OF TURLOCK
MUNICIPAL SERVICES DEPARTMENT
ROADS PROGRAM DIVISION
156 S. BROADWAY, SUITE 150
(209) 668-5520

COPYRIGHT 2025 by PROVOST & PRITCHARD ENGINEERING GROUP, INC. ALL RIGHTS RESERVED
The firm of Provost & Pritchard Engineering Group, Inc. expressly reserves its common law copyright and other property rights in these plans. These plans are not to be reproduced, changed or copied in any form or manner whatsoever, nor are they to be assigned to any third party, without first obtaining the express written permission and consent of Provost & Pritchard Engineering Group, Inc. In the event of unauthorized reuse of these plans by any third party, the third party shall hold the firm of Provost & Pritchard Engineering Group, Inc. harmless, and shall bear the cost of Provost & Pritchard Engineering Group, Inc.'s attorney's fees and other expenses in defending and enforcing these rights.

BID SET
10/30/2025

No.	REVISION	BY	DATE

DATE SIGNED: _____

REGISTERED PROFESSIONAL ENGINEER JEFFREY S. DORN No. 76749 CIVIL STATE OF CALIFORNIA

CITY OF TURLOCK
CONSTRUCTION PLANS FOR ROADS PROGRAM
CAPITAL IMPROVEMENT PROJECT
CITY PROJECT No. 23-068, PACKAGE 2
DETAILS
SITE DETAILS

PROVOST& PRITCHARD
455 W FIR AVENUE
CLOVIS, CA 93611-3166
PHONE (559) 449-2700
FAX (559) 449-2715
www.provostandpritchard.com

DESIGN ENGINEER: JEFF DORN
LICENSE NO: 76,749


DRAFTED BY:	CHECKED BY:
AR	JD

DATE: 10/30/2025
JOB NO: 229224001
PROJECT NO: 229224001
PHASE: 2

0 _____ 1"
ORIGINAL SCALE SHOWN IS ONE INCH. ADJUST SCALE FOR REDUCED OR ENLARGED PLANS.


SHEET D21
52 OF 99

11/6/2025 11:13 AM G:\Turlock_City of-229224001-2024 Road Rehab\300 CAD\342 Sheet Sets\04_Civil_Detail\D21 SITE DETAILS.dwg Sean Long

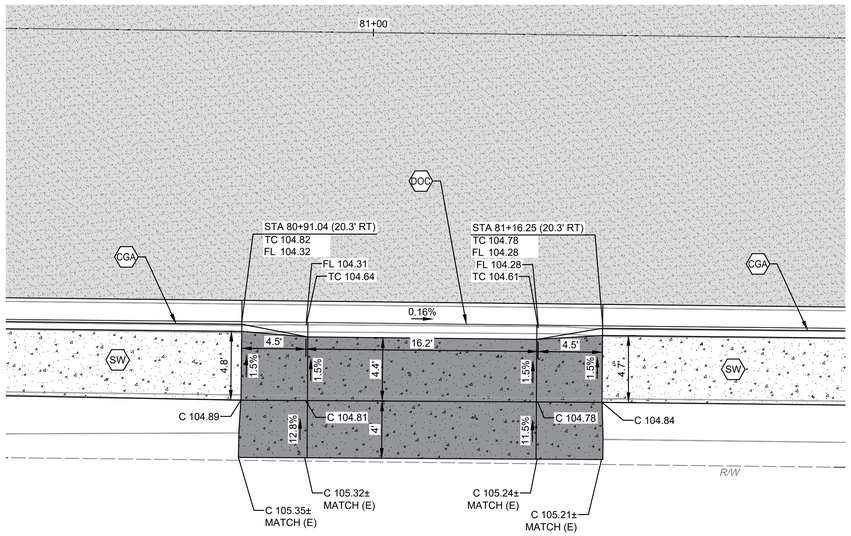


1 D22

LYONS AVE
DRIVEWAY APPROACH

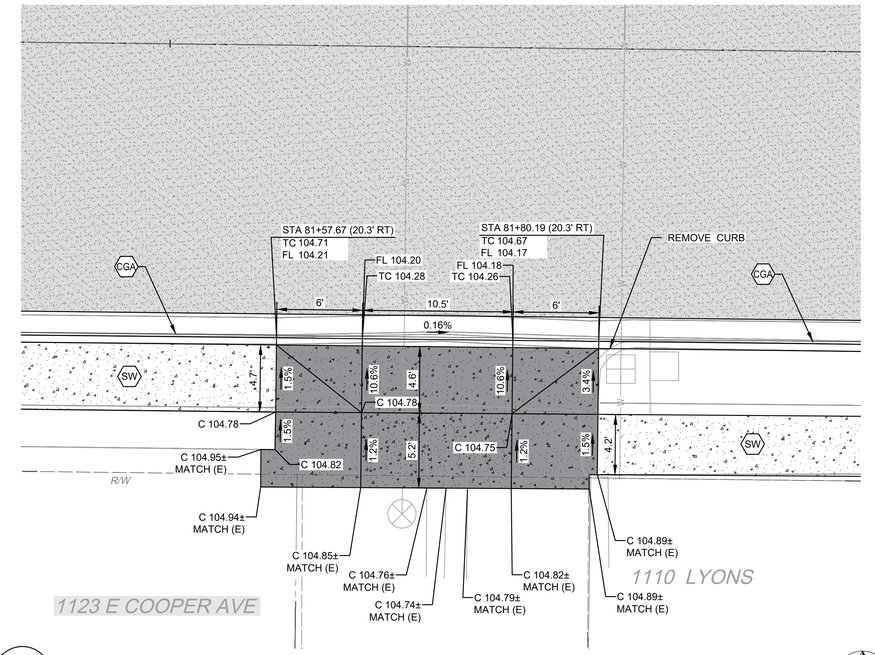


2 D22

LYONS AVE
DRIVEWAY APPROACH

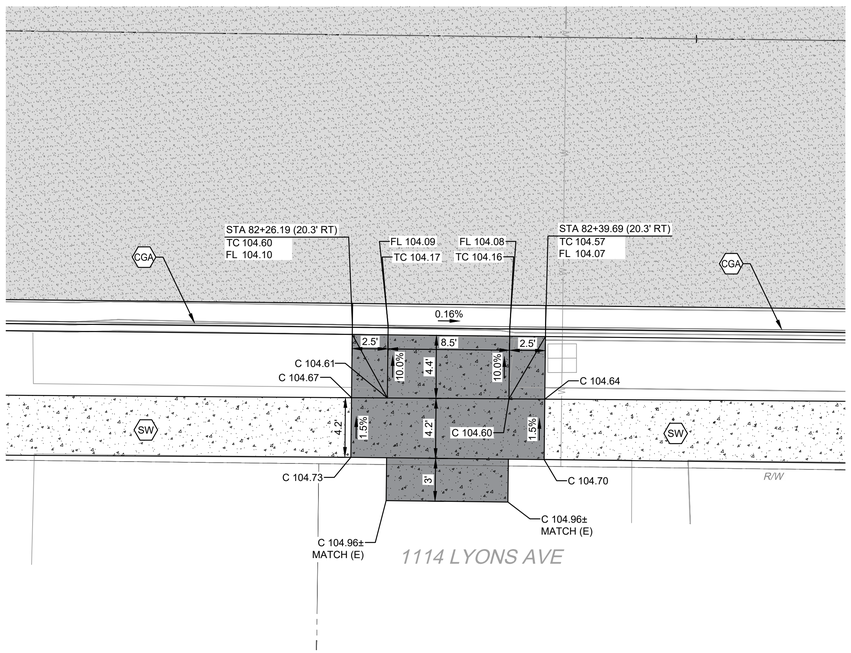

3 D22

LYONS AVE
DRIVEWAY APPROACH

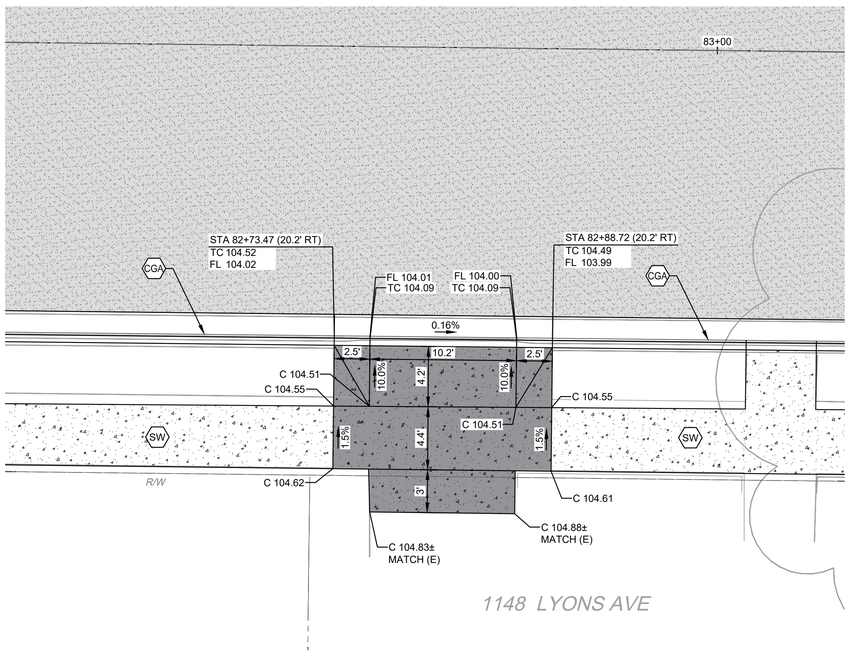

4 D22

LYONS AVE
DRIVEWAY APPROACH

WARNING
POWER LINES OVERHEAD

811 Know what's below. Call before you dig.

CONSTRUCTION CALLOUTS

SYM	DESCRIPTION
AA	ALLEY APPROACH PER CITY OF TURLOCK STD DWG C-7
AG	ADJUST TO FINISHED GRADE
CA	COMMERCIAL/INDUSTRIAL DRIVEWAY APPROACH PER CITY OF TURLOCK STD C-8 & C-9
CGA	SAWCUT AND REMOVE (E) CURB AND GUTTER AND CONSTRUCT NEW CURB AND GUTTER PER CITY OF TURLOCK STD DWG C-1. DOWEL INTO EXISTING CURB AND GUTTER PER DETAIL 1, SHEET D5 & MODIFIED C&G AT TREES PER DETAIL 1 SHEET D7
CG	CONSTRUCT NEW CURB AND GUTTER PER CITY OF TURLOCK STD DWG C-1. DOWEL INTO EXISTING CURB AND GUTTER PER DETAIL 1, SHEET D5 & MODIFIED C&G AT TREES PER DETAIL 1 SHEET D7
CR	SAWCUT AND REMOVE (E) CURB RETURN, RAMPS, AND SIDEWALK AND CONSTRUCT NEW CURB RETURN, RAMP, AND SIDEWALK PER PROJECT SPECIFICATIONS AND SITE DETAILS
DOC	SAWCUT AND REMOVE (E) CURB AND GUTTER AND CONSTRUCT NEW DRIVE OVER CURB PER DRIVE OVER CURB DETAIL ON SHEET D7. DOWEL INTO EXISTING CURB AND GUTTER PER DETAIL 1, SHEET D5
DA	RESIDENTIAL DRIVE APPROACH PER CITY OF TURLOCK STD DWG C-5
DI	REMOVE AND REPLACE CATCH BASIN PER CITY OF TURLOCK STD SD-3 AND TR-01 DETAIL SHEETS.
DW	DETECTABLE WARNING SURFACE PER CALTRANS STD DWG SHEET A88A
MH	ADJUST MANHOLE TO FINISHED GRADE AFTER PAVING OPERATIONS PER DETAIL
NDI	CONSTRUCT CATCH BASIN PER CITY OF TURLOCK STD SD-3 AND TR-01 DETAIL SHEETS.
NMH	CONSTRUCT MANHOLE PER CITY OF TURLOCK STD S-3 AND TR-01 DETAIL SHEETS.
PP	PROTECT IN PLACE
RC	RETAINING CURB
RL	REMOVE AND RELOCATE. SEE TR-01 DETAIL IF APPLICABLE.
RT	REMOVE AND DISPOSE OF TREE, GRIND STUMP, AND REMOVE ROOTS AS NECESSARY TO CONSTRUCT SIDEWALK
SW	CONSTRUCT SIDEWALK PER CITY OF TURLOCK STD DWG C-3. DOWEL INTO EXISTING SIDEWALK PER DETAIL 1, SHEET D5. PROTECT (E) ROOF DRAINS IN PLACE OR REPLACE IN KIND
VC	CONSTRUCT VERTICAL CURB PER CITY OF TURLOCK STD DWG C-1. DOWEL INTO EXISTING CURB PER DETAIL 1, SHEET D5
VG	CONSTRUCT VALLEY GUTTER PER CITY OF TURLOCK STD DWG C-1

LEGEND

- FDR-C RECONSTRUCTION PER DETAIL 2, SHEET D5
- 6.0" TYPE A HMA PAVEMENT OVER 6" CNS COMPACTED TO 95%
- 8.0" TYPE A HMA PAVEMENT OVER 6" CNS COMPACTED TO 95%
- 3.5" MINIMUM THICK CONCRETE OVER 6" CNS COMPACTED TO 95%
- 7.5" MINIMUM THICK CONCRETE OVER 4" AGGREGATE BASE ROCK CLASS 2 PER CITY OF TURLOCK STD DWG C-7
- 9" HMA TYPE A PAVEMENT OVER 6" CNS COMPACTED TO 95%

CONSTRUCTION NOTES

1. EXISTING DRIVEWAYS, CURB, AND GUTTER TO REMAIN UNLESS OTHERWISE NOTED ON THE PLANS.
2. STATION AND OFFSET ON CURB AND GUTTER REFERS TO A POINT ON THE FLOWLINE.
3. DETAILED RAMP AND DRIVE APPROACH GRADING IS PROVIDED ON SHEETS D8 - D37.
4. PROTECT IN PLACE ALL (E) SIDEWALK DRAINS.
5. NOT ALL SEWER LATERALS ARE SHOWN ON THE PLANS.

SCALE IN FEET
0 2.5 5 10

CITY OF TURLOCK
MUNICIPAL SERVICES DEPARTMENT
ROADS PROGRAM DIVISION
156 S. BROADWAY, SUITE 150
(209) 668-5520

COPYRIGHT 2025 by PROVOST & PRITCHARD ENGINEERING GROUP, INC. ALL RIGHTS RESERVED
The firm of Provost & Pritchard Engineering Group, Inc. expressly reserves its common law copyright and other property rights in these plans. These plans are not to be reproduced, changed or copied in any form or manner whatsoever, nor are they to be assigned to any third party, without first obtaining the express written permission and consent of Provost & Pritchard Engineering Group, Inc. In the event of unauthorized reuse of these plans by any third party, the third party shall hold the firm of Provost & Pritchard Engineering Group, Inc. harmless, and shall bear the cost of Provost & Pritchard Engineering Group, Inc.'s attorney's fees in any successful action enforcing these rights.

BID SET
10/30/2025

No.	REVISION	BY	DATE

DATE SIGNED:

REGISTERED PROFESSIONAL ENGINEER JEFFREY S. DORN No. 76749 CIVIL STATE OF CALIFORNIA

CITY OF TURLOCK
CONSTRUCTION PLANS FOR ROADS PROGRAM
CAPITAL IMPROVEMENT PROJECT
CITY PROJECT No. 23-068, PACKAGE 2
DETAILS
SITE DETAILS

PROVOST& PRITCHARD
455 W FIR AVENUE
CLOVIS, CA 93611-5166
PHONE (559) 449-2700
FAX (559) 449-2715
www.provostandpritchard.com

DESIGN ENGINEER: JEFF DORN
LICENSE NO: 76,749

DRAFTED BY:	CHECKED BY:
AR	JD


DATE: 10/30/2025
JOB NO: 229224001
PROJECT NO: 229224001
PHASE: 2

0 1"
ORIGINAL SCALE SHOWN IS ONE INCH. ADJUST SCALE FOR REDUCED OR ENLARGED PLANS.

SHEET D22


53 OF 99

11/6/2025 11:14 AM G:\Turlock_City of-229\229224001-2024 Road Rehab\300 CAD\342 Sheet Sets\04_Civil_Detail\D222 SITE DETAILS.dwg Sean Long

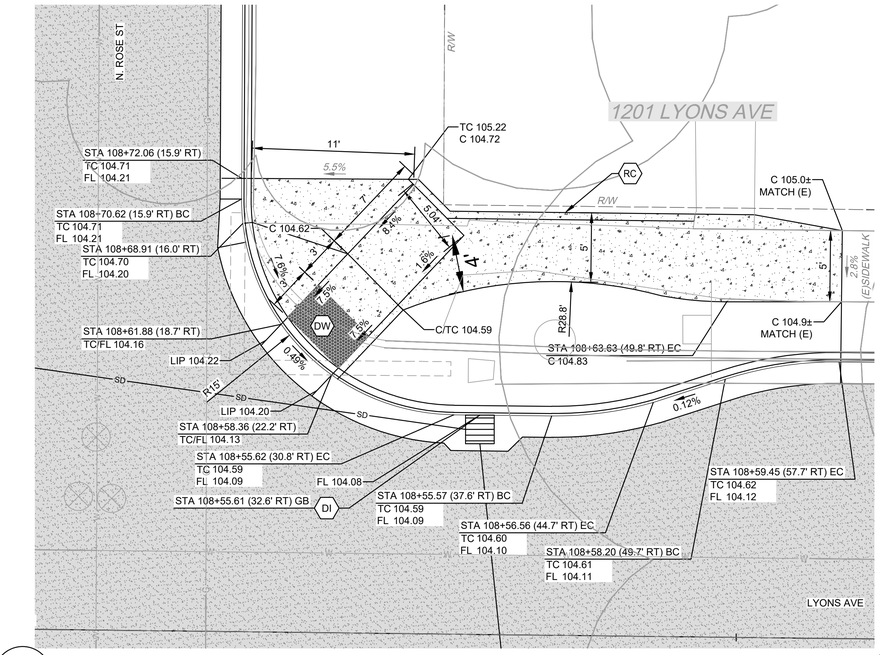


1 D23

LYONS AVE & N. ROSE ST
NE CURB RAMP

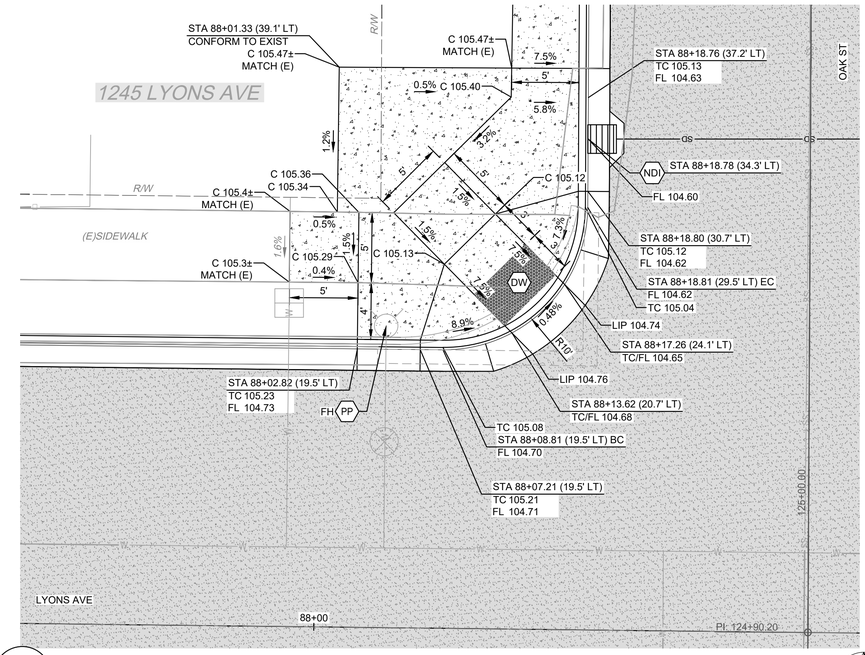


2 D23

LYONS AVE & OAK ST
NW CURB RAMP

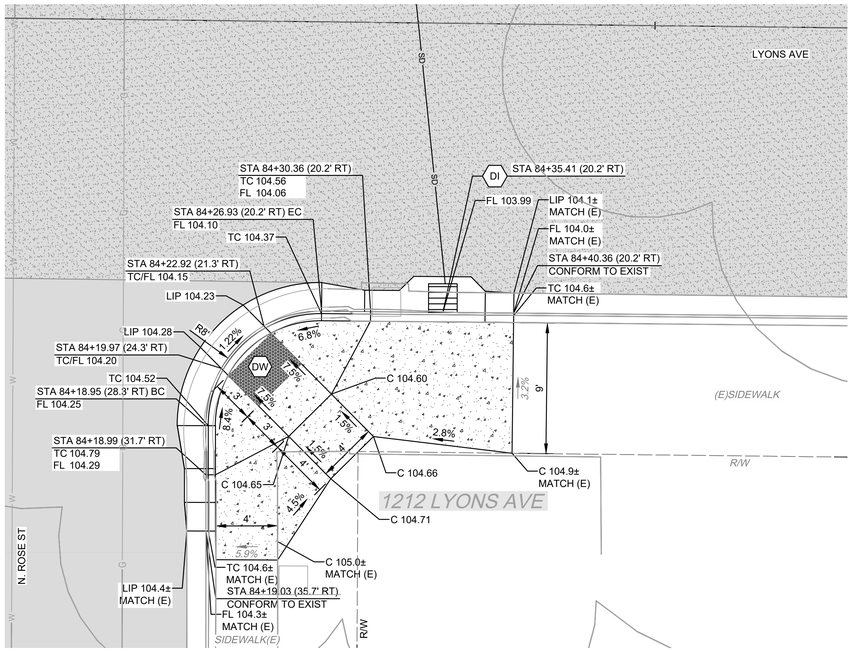

3 D23

LYONS AVE & N. ROSE ST
SE CURB RAMP

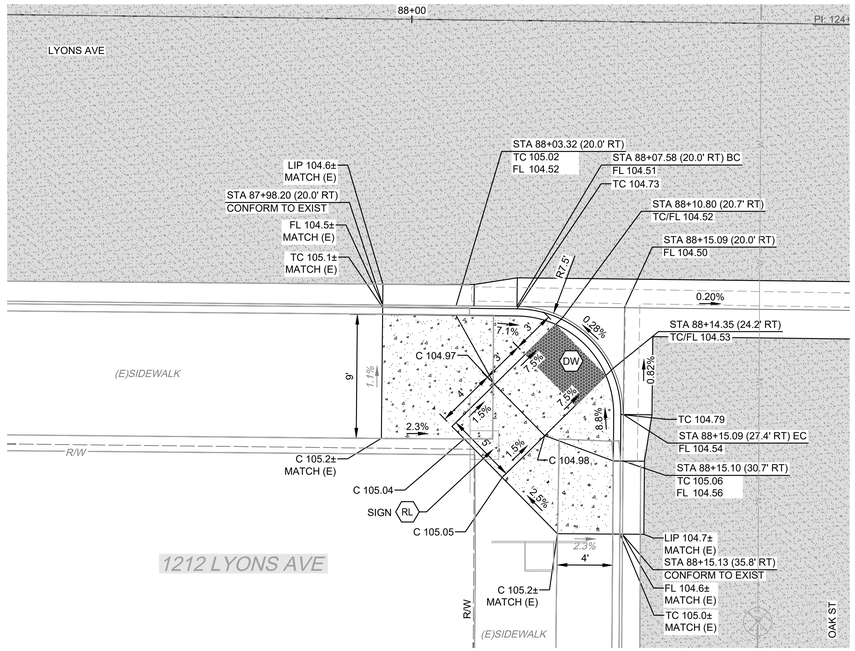

4 D23

LYONS AVE & OAK ST
SW CURB RAMP

WARNING
POWER LINES OVERHEAD

811 Know what's below. Call before you dig.

CONSTRUCTION CALLOUTS	
SYM	DESCRIPTION
AA	ALLEY APPROACH PER CITY OF TURLOCK STD DWG C-7
AG	ADJUST TO FINISHED GRADE
CA	COMMERCIAL/INDUSTRIAL DRIVEWAY APPROACH PER CITY OF TURLOCK STD C-8 & C-9
CGA	SAWCUT AND REMOVE (E) CURB AND GUTTER AND CONSTRUCT NEW CURB AND GUTTER PER CITY OF TURLOCK STD DWG C-1. DOWEL INTO EXISTING CURB AND GUTTER PER DETAIL 1, SHEET D5 & MODIFIED C&G AT TREES PER DETAIL 1 SHEET D7
CG	CONSTRUCT NEW CURB AND GUTTER PER CITY OF TURLOCK STD DWG C-1. DOWEL INTO EXISTING CURB AND GUTTER PER DETAIL 1, SHEET D5 & MODIFIED C&G AT TREES PER DETAIL 1 SHEET D7
CR	SAWCUT AND REMOVE (E) CURB RETURN, RAMPS, AND SIDEWALK AND CONSTRUCT NEW CURB RETURN, RAMP, AND SIDEWALK PER PROJECT SPECIFICATIONS AND SITE DETAILS
DOC	SAWCUT AND REMOVE (E) CURB AND GUTTER AND CONSTRUCT NEW DRIVE OVER CURB PER DRIVE OVER CURB DETAIL ON SHEET D7. DOWEL INTO EXISTING CURB AND GUTTER PER DETAIL 1, SHEET D5
DA	RESIDENTIAL DRIVE APPROACH PER CITY OF TURLOCK STD DWG C-5
DI	REMOVE AND REPLACE CATCH BASIN PER CITY OF TURLOCK STD SD-3 AND TR-01 DETAIL SHEETS.
DW	DETECTABLE WARNING SURFACE PER CALTRANS STD DWG SHEET A88A
MH	ADJUST MANHOLE TO FINISHED GRADE AFTER PAVING OPERATIONS PER DETAIL
NDI	CONSTRUCT CATCH BASIN PER CITY OF TURLOCK STD SD-3 AND TR-01 DETAIL SHEETS.
NMH	CONSTRUCT MANHOLE PER CITY OF TURLOCK STD S-3 AND TR-01 DETAIL SHEETS.
PP	PROTECT IN PLACE
RC	RETAINING CURB
RL	REMOVE AND RELOCATE. SEE TR-01 DETAIL IF APPLICABLE.
RT	REMOVE AND DISPOSE OF TREE, GRIND STUMP, AND REMOVE ROOTS AS NECESSARY TO CONSTRUCT SIDEWALK
SW	CONSTRUCT SIDEWALK PER CITY OF TURLOCK STD DWG C-3. DOWEL INTO EXISTING SIDEWALK PER DETAIL 1, SHEET D5. PROTECT (E) ROOF DRAINS IN PLACE OR REPLACE IN KIND
VC	CONSTRUCT VERTICAL CURB PER CITY OF TURLOCK STD DWG C-1. DOWEL INTO EXISTING CURB PER DETAIL 1, SHEET D5
VG	CONSTRUCT VALLEY GUTTER PER CITY OF TURLOCK STD DWG C-1

LEGEND

- FDR-C RECONSTRUCTION PER DETAIL 2, SHEET D5
- 6.0" TYPE A HMA PAVEMENT OVER 6" CNS COMPACTED TO 95%
- 8.0" TYPE A HMA PAVEMENT OVER 6" CNS COMPACTED TO 95%
- 3.5" MINIMUM THICK CONCRETE OVER 6" CNS COMPACTED TO 95%
- 7.5" MINIMUM THICK CONCRETE OVER 4" AGGREGATE BASE ROCK CLASS 2 PER CITY OF TURLOCK STD DWG C-7
- 9" HMA TYPE A PAVEMENT OVER 6" CNS COMPACTED TO 95%

CONSTRUCTION NOTES

1. EXISTING DRIVEWAYS, CURB, AND GUTTER TO REMAIN UNLESS OTHERWISE NOTED ON THE PLANS.
2. STATION AND OFFSET ON CURB AND GUTTER REFERS TO A POINT ON THE FLOWLINE.
3. DETAILED RAMP AND DRIVE APPROACH GRADING IS PROVIDED ON SHEETS D8 - D37.
4. PROTECT IN PLACE ALL (E) SIDEWALK DRAINS.
5. NOT ALL SEWER LATERALS ARE SHOWN ON THE PLANS.

SCALE IN FEET
0 2.5 5 10

CITY OF TURLOCK
MUNICIPAL SERVICES DEPARTMENT
ROADS PROGRAM DIVISION
156 S. BROADWAY, SUITE 150
(209) 668-5520

COPYRIGHT 2025 by PROVOST & PRITCHARD ENGINEERING GROUP, INC. ALL RIGHTS RESERVED
The firm of Provost & Pritchard Engineering Group, Inc. expressly reserves its common law copyright and other property rights in these plans. These plans are not to be reproduced, changed or copied in any form or manner whatsoever, nor are they to be assigned to any third party, without first obtaining the express written permission and consent of Provost & Pritchard Engineering Group, Inc. In the event of unauthorized reuse of these plans by any third party, the third party shall hold the firm of Provost & Pritchard Engineering Group, Inc. harmless, and shall bear the cost of Provost & Pritchard Engineering Group, Inc.'s attorney's fees resulting from defending and enforcing these rights.

No.	REVISION	BY	DATE

BID SET
10/30/2025

DATE SIGNED: _____

PROFESSIONAL ENGINEER — JEFFREY S. DORN — No. 76749 — CIVIL — STATE OF CALIFORNIA

CITY OF TURLOCK
CONSTRUCTION PLANS FOR ROADS PROGRAM
CAPITAL IMPROVEMENT PROJECT
CITY PROJECT No. 23-068, PACKAGE 2

DETAILS

SITE DETAILS

PROVOST& PRITCHARD
455 W FIR AVENUE
CLOVIS, CA 93611-3166
PHONE (559) 449-2700
FAX (559) 449-2715
www.provostandpritchard.com

DESIGN ENGINEER: JEFF DORN
LICENSE NO: 76,749


DRAFTED BY:	CHECKED BY:
AR	JD

DATE: 10/30/2025
JOB NO: 229224001
PROJECT NO: 229224001
PHASE: 2

0 _____ 1"
ORIGINAL SCALE SHOWN IS ONE INCH. ADJUST SCALE FOR REDUCED OR ENLARGED PLANS.


SHEET D23
54 OF 99

11/6/2025 11:15 AM G:\Turlock_City of-229\229224001-2024 Road Rehab\300 CAD\342 Sheet Sets\04_Civil_Detail\D223 SITE DETAILS.dwg Sean Long

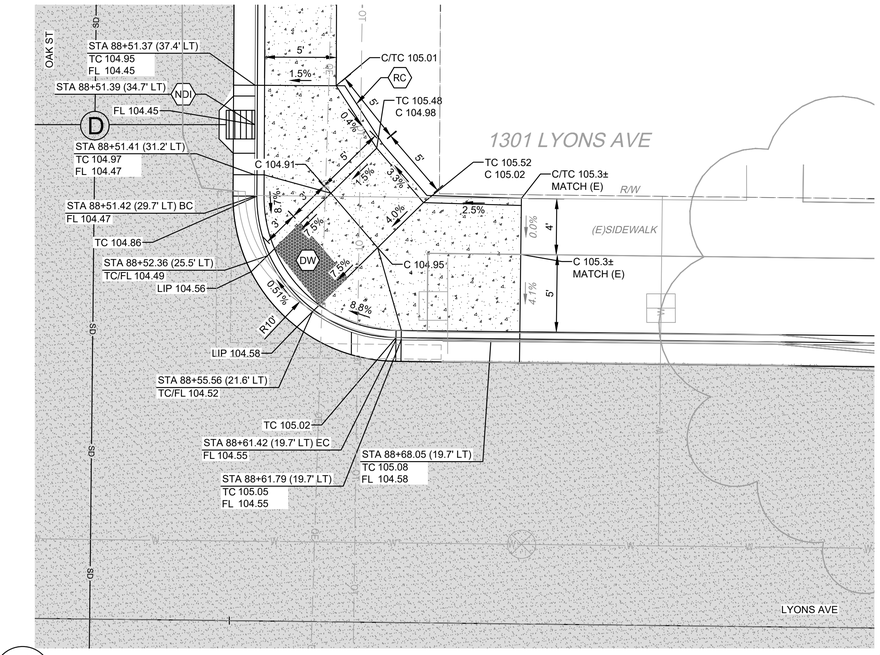


1 D24

LYONS AVE & OAK ST
NE CURB RAMP

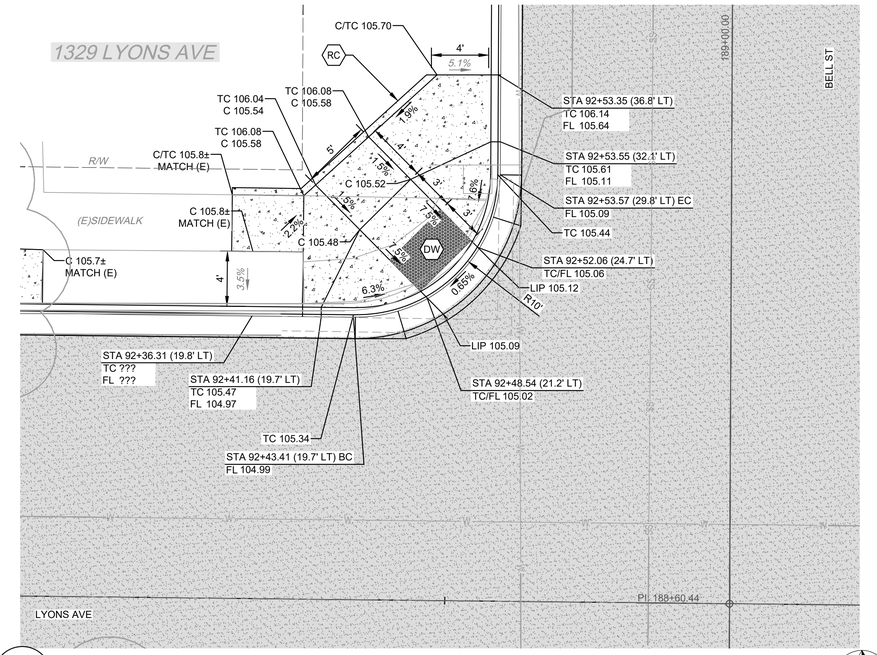


2 D24

LYONS AVE & BELL ST
NW CURB RAMP

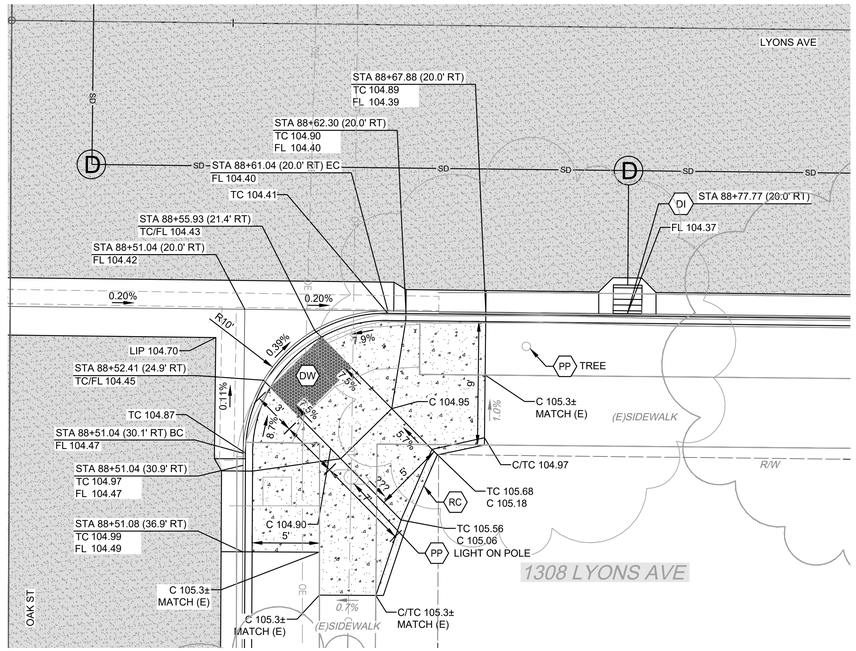

3 D24

LYONS AVE & OAK ST
SE CURB RAMP

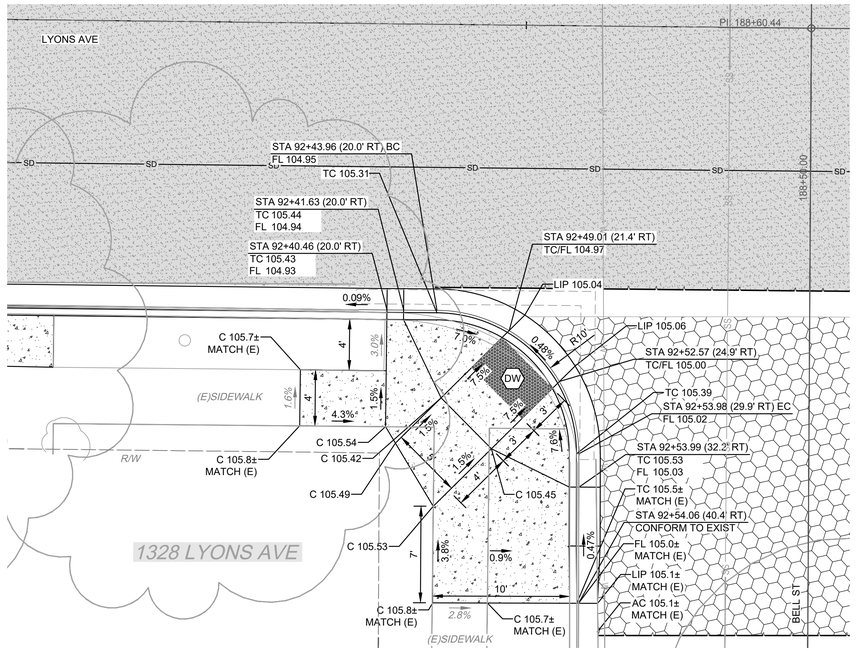

4 D24

LYONS AVE & BELL ST
SW CURB RAMP

WARNING
POWER LINES OVERHEAD

811 Know what's below. Call before you dig.

CONSTRUCTION CALLOUTS	
SYM	DESCRIPTION
AA	ALLEY APPROACH PER CITY OF TURLOCK STD DWG C-7
AG	ADJUST TO FINISHED GRADE
CA	COMMERCIAL/INDUSTRIAL DRIVEWAY APPROACH PER CITY OF TURLOCK STD C-8 & C-9
CGA	SAWCUT AND REMOVE (E) CURB AND GUTTER AND CONSTRUCT NEW CURB AND GUTTER PER CITY OF TURLOCK STD DWG C-1. DOWEL INTO EXISTING CURB AND GUTTER PER DETAIL 1, SHEET D5 & MODIFIED C&G AT TREES PER DETAIL 1 SHEET D7
CG	CONSTRUCT NEW CURB AND GUTTER PER CITY OF TURLOCK STD DWG C-1. DOWEL INTO EXISTING CURB AND GUTTER PER DETAIL 1, SHEET D5 & MODIFIED C&G AT TREES PER DETAIL 1 SHEET D7
CR	SAWCUT AND REMOVE (E) CURB RETURN, RAMPS, AND SIDEWALK AND CONSTRUCT NEW CURB RETURN, RAMP, AND SIDEWALK PER PROJECT SPECIFICATIONS AND SITE DETAILS
DOC	SAWCUT AND REMOVE (E) CURB AND GUTTER AND CONSTRUCT NEW DRIVE OVER CURB PER DRIVE OVER CURB DETAIL ON SHEET D7. DOWEL INTO EXISTING CURB AND GUTTER PER DETAIL 1, SHEET D5
DA	RESIDENTIAL DRIVE APPROACH PER CITY OF TURLOCK STD DWG C-5
DI	REMOVE AND REPLACE CATCH BASIN PER CITY OF TURLOCK STD SD-3 AND TR-01 DETAIL SHEETS.
DW	DETECTABLE WARNING SURFACE PER CALTRANS STD DWG SHEET A88A
MH	ADJUST MANHOLE TO FINISHED GRADE AFTER PAVING OPERATIONS PER DETAIL
NDI	CONSTRUCT CATCH BASIN PER CITY OF TURLOCK STD SD-3 AND TR-01 DETAIL SHEETS.
MH	CONSTRUCT MANHOLE PER CITY OF TURLOCK STD S-3 AND TR-01 DETAIL SHEETS.
PP	PROTECT IN PLACE
RC	RETAINING CURB
RL	REMOVE AND RELOCATE. SEE TR-01 DETAIL IF APPLICABLE.
RT	REMOVE AND DISPOSE OF TREE, GRIND STUMP, AND REMOVE ROOTS AS NECESSARY TO CONSTRUCT SIDEWALK
SW	CONSTRUCT SIDEWALK PER CITY OF TURLOCK STD DWG C-3. DOWEL INTO EXISTING SIDEWALK PER DETAIL 1, SHEET D5. PROTECT (E) ROOF DRAINS IN PLACE OR REPLACE IN KIND
VC	CONSTRUCT VERTICAL CURB PER CITY OF TURLOCK STD DWG C-1. DOWEL INTO EXISTING CURB PER DETAIL 1, SHEET D5
VG	CONSTRUCT VALLEY GUTTER PER CITY OF TURLOCK STD DWG C-1

LEGEND

- FDR-C RECONSTRUCTION PER DETAIL 2, SHEET D5
- 6.0" TYPE A HMA PAVEMENT OVER 6" CNS COMPACTED TO 95%
- 8.0" TYPE A HMA PAVEMENT OVER 6" CNS COMPACTED TO 95%
- 3.5" MINIMUM THICK CONCRETE OVER 6" CNS COMPACTED TO 95%
- 7.5" MINIMUM THICK CONCRETE OVER 4" AGGREGATE BASE ROCK CLASS 2 PER CITY OF TURLOCK STD DWG C-7
- 9" HMA TYPE A PAVEMENT OVER 6" CNS COMPACTED TO 95%

CONSTRUCTION NOTES

1. EXISTING DRIVEWAYS, CURB, AND GUTTER TO REMAIN UNLESS OTHERWISE NOTED ON THE PLANS.
2. STATION AND OFFSET ON CURB AND GUTTER REFERS TO A POINT ON THE FLOWLINE.
3. DETAILED RAMP AND DRIVE APPROACH GRADING IS PROVIDED ON SHEETS D8 - D37.
4. PROTECT IN PLACE ALL (E) SIDEWALK DRAINS.
5. NOT ALL SEWER LATERALS ARE SHOWN ON THE PLANS.

SCALE IN FEET
0 2.5 5 10

CITY OF TURLOCK
MUNICIPAL SERVICES DEPARTMENT
ROADS PROGRAM DIVISION
156 S. BROADWAY, SUITE 150
(209) 668-5520

COPYRIGHT 2025 by PROVOST & PRITCHARD ENGINEERING GROUP, INC. ALL RIGHTS RESERVED
The firm of Provost & Pritchard Engineering Group, Inc. expressly reserves its common law copyright and other property rights in these plans. These plans are not to be reproduced, changed or copied in any form or manner whatsoever, nor are they to be assigned to any third party, without first obtaining the express written permission and consent of Provost & Pritchard Engineering Group, Inc. In the event of unauthorized reuse of these plans by any third party, the third party shall hold the firm of Provost & Pritchard Engineering Group, Inc. harmless, and shall bear the cost of Provost & Pritchard Engineering Group, Inc.'s legal fees associated with defending and enforcing these rights.

No.	REVISION	BY	DATE

BID SET
10/30/2025

DATE SIGNED: _____

REGISTERED PROFESSIONAL ENGINEER JEFFREY S. DORN No. 76749 CIVIL STATE OF CALIFORNIA

CITY OF TURLOCK
CONSTRUCTION PLANS FOR ROADS PROGRAM
CAPITAL IMPROVEMENT PROJECT
CITY PROJECT No. 23-068, PACKAGE 2

DETAILS

SITE DETAILS

PROVOST& PRITCHARD
455 W FIR AVENUE
CLOVIS, CA 93611-3166
PHONE (559) 449-2700
FAX (559) 449-2715
www.provostandpritchard.com

DESIGN ENGINEER: JEFF DORN
LICENSE NO: 76,749

DRAFTED BY:	CHECKED BY:
AR	JD


DATE: 10/30/2025
JOB NO: 229224001
PROJECT NO: 229224001
PHASE: 2

0 1"
ORIGINAL SCALE SHOWN IS ONE INCH. ADJUST SCALE FOR REDUCED OR ENLARGED PLANS.

SHEET D24


55 OF 99

11/6/2025 11:15 AM G:\Turlock_City of-229\229224001-2024 Road Rehab\300 CAD\342 Sheet Sets\04_Civil_Detail\#D24 SITE DETAILS.dwg Sean Long

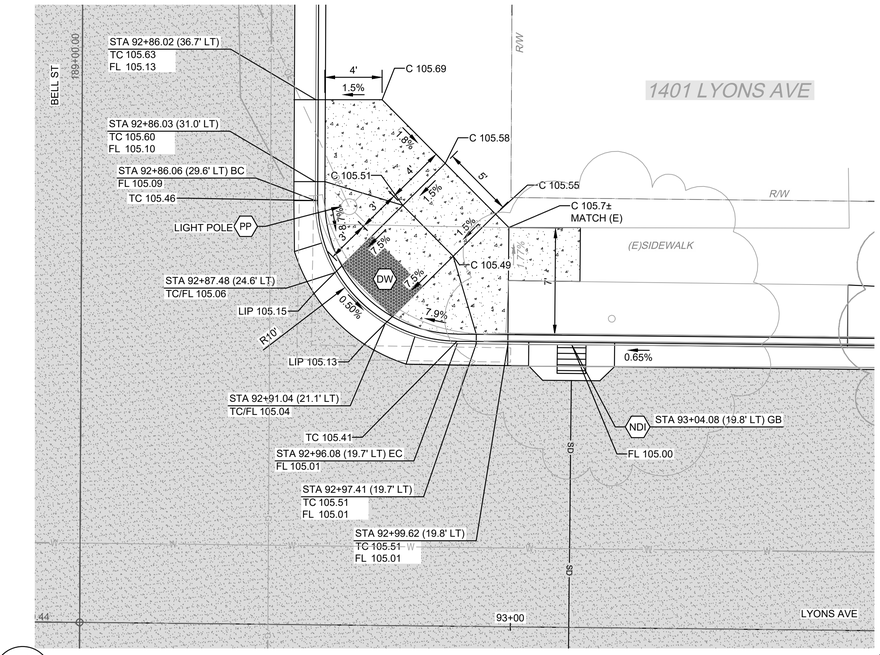


1 D25

LYONS AVE & BELL ST
NE CURB RAMP

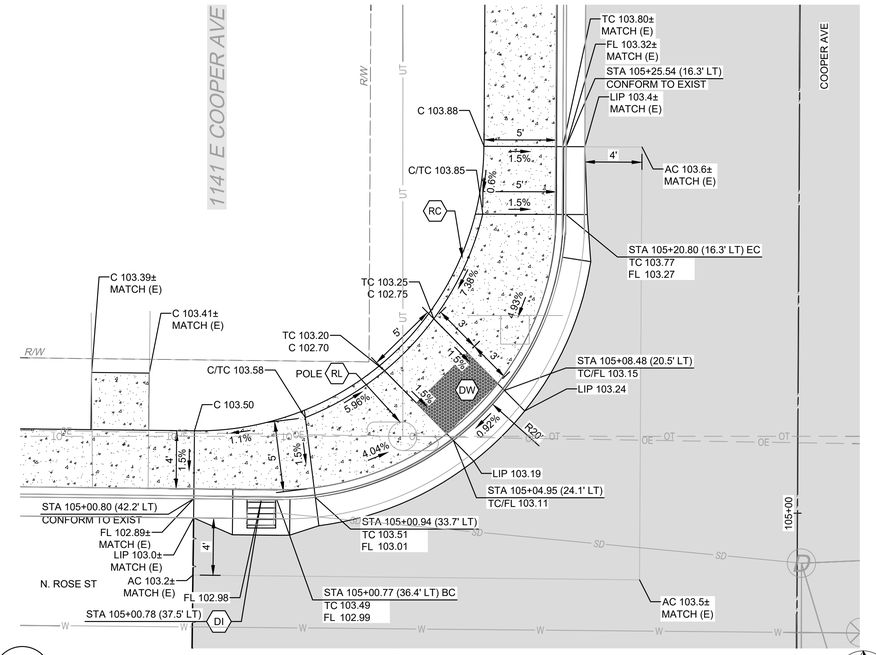


2 D25

N. ROSE ST & COOPER AVE
NW CURB RAMP

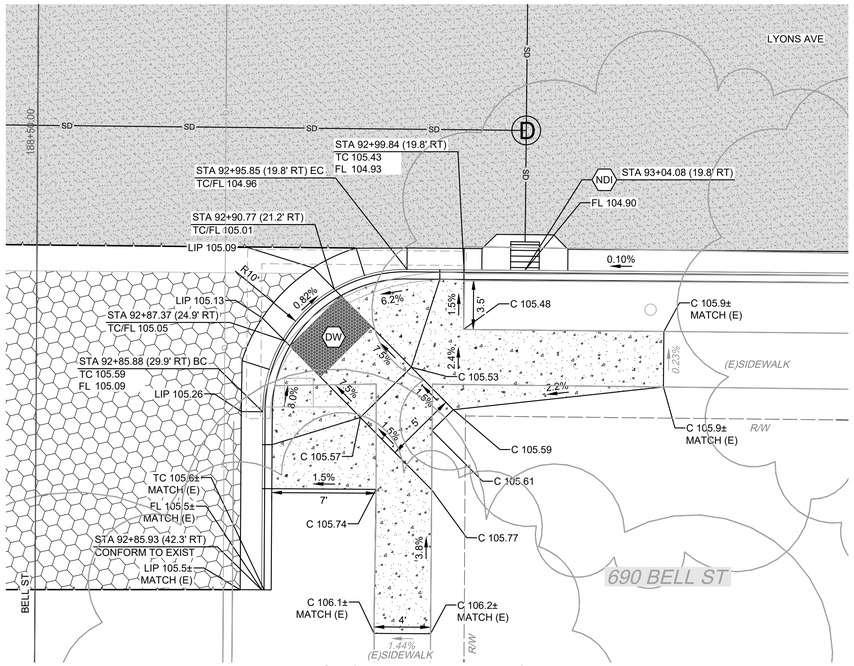

3 D25

LYONS AVE AND BELL ST
SE CURB RAMP

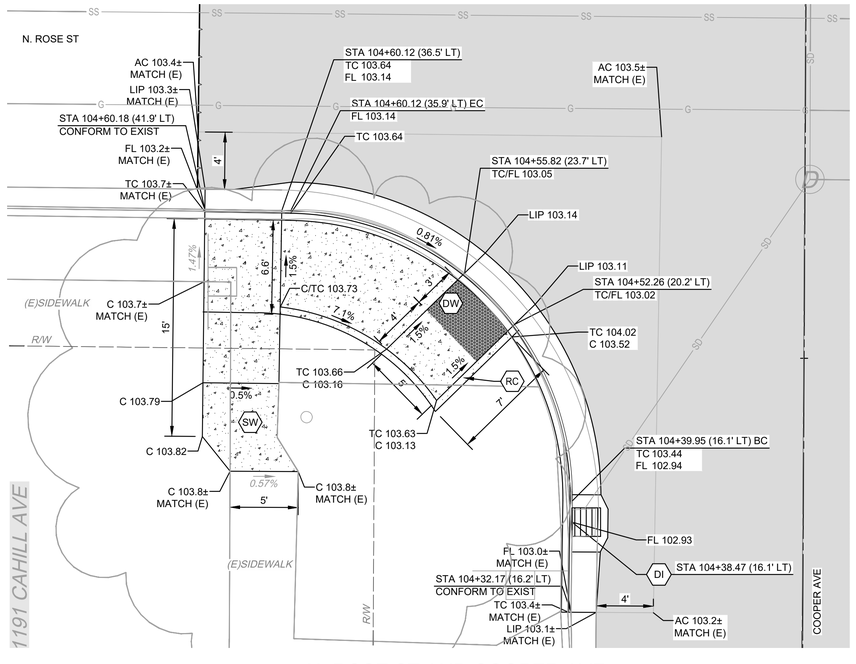

4 D25

N. ROSE ST AND COOPER AVE
SW CURB RAMP

WARNING
POWER LINES OVERHEAD

811 Know what's below. Call before you dig.

CONSTRUCTION CALLOUTS

SYM	DESCRIPTION
AA	ALLEY APPROACH PER CITY OF TURLOCK STD DWG C-7
AG	ADJUST TO FINISHED GRADE
CA	COMMERCIAL/INDUSTRIAL DRIVEWAY APPROACH PER CITY OF TURLOCK STD C-8 & C-9
CGA	SAWCUT AND REMOVE (E) CURB AND GUTTER AND CONSTRUCT NEW CURB AND GUTTER PER CITY OF TURLOCK STD DWG C-1. DOWEL INTO EXISTING CURB AND GUTTER PER DETAIL 1, SHEET D5 & MODIFIED C&G AT TREES PER DETAIL 1 SHEET D7
CG	CONSTRUCT NEW CURB AND GUTTER PER CITY OF TURLOCK STD DWG C-1. DOWEL INTO EXISTING CURB AND GUTTER PER DETAIL 1, SHEET D5 & MODIFIED C&G AT TREES PER DETAIL 1 SHEET D7
CR	SAWCUT AND REMOVE (E) CURB RETURN, RAMPS, AND SIDEWALK AND CONSTRUCT NEW CURB RETURN, RAMP, AND SIDEWALK PER PROJECT SPECIFICATIONS AND SITE DETAILS
DOC	SAWCUT AND REMOVE (E) CURB AND GUTTER AND CONSTRUCT NEW DRIVE OVER CURB PER DRIVE OVER CURB DETAIL ON SHEET D7. DOWEL INTO EXISTING CURB AND GUTTER PER DETAIL 1, SHEET D5
DA	RESIDENTIAL DRIVE APPROACH PER CITY OF TURLOCK STD DWG C-5
DI	REMOVE AND REPLACE CATCH BASIN PER CITY OF TURLOCK STD SD-3 AND TR-01 DETAIL SHEETS.
DW	DETECTABLE WARNING SURFACE PER CALTRANS STD DWG SHEET A88A
MH	ADJUST MANHOLE TO FINISHED GRADE AFTER PAVING OPERATIONS PER DETAIL
ND	CONSTRUCT CATCH BASIN PER CITY OF TURLOCK STD SD-3 AND TR-01 DETAIL SHEETS.
MH	CONSTRUCT MANHOLE PER CITY OF TURLOCK STD S-3 AND TR-01 DETAIL SHEETS.
PP	PROTECT IN PLACE
RC	RETAINING CURB
RL	REMOVE AND RELOCATE. SEE TR-01 DETAIL IF APPLICABLE.
RT	REMOVE AND DISPOSE OF TREE, GRIND STUMP, AND REMOVE ROOTS AS NECESSARY TO CONSTRUCT SIDEWALK
SW	CONSTRUCT SIDEWALK PER CITY OF TURLOCK STD DWG C-3. DOWEL INTO EXISTING SIDEWALK PER DETAIL 1, SHEET D5. PROTECT (E) ROOF DRAINS IN PLACE OR REPLACE IN KIND
VC	CONSTRUCT VERTICAL CURB PER CITY OF TURLOCK STD DWG C-1. DOWEL INTO EXISTING CURB PER DETAIL 1, SHEET D5
VG	CONSTRUCT VALLEY GUTTER PER CITY OF TURLOCK STD DWG C-1

LEGEND

- FDR-C RECONSTRUCTION PER DETAIL 2, SHEET D5
- 6.0" TYPE A HMA PAVEMENT OVER 6" CNS COMPACTED TO 95%
- 8.0" TYPE A HMA PAVEMENT OVER 6" CNS COMPACTED TO 95%
- 3.5" MINIMUM THICK CONCRETE OVER 6" CNS COMPACTED TO 95%
- 7.5" MINIMUM THICK CONCRETE OVER 4" AGGREGATE BASE ROCK CLASS 2 PER CITY OF TURLOCK STD DWG C-7
- 9" HMA TYPE A PAVEMENT OVER 6" CNS COMPACTED TO 95%

CONSTRUCTION NOTES

1. EXISTING DRIVEWAYS, CURB, AND GUTTER TO REMAIN UNLESS OTHERWISE NOTED ON THE PLANS.
2. STATION AND OFFSET ON CURB AND GUTTER REFERS TO A POINT ON THE FLOWLINE.
3. DETAILED RAMP AND DRIVE APPROACH GRADING IS PROVIDED ON SHEETS D8 - D37.
4. PROTECT IN PLACE ALL (E) SIDEWALK DRAINS.
5. NOT ALL SEWER LATERALS ARE SHOWN ON THE PLANS.

SCALE IN FEET
0 2.5 5 10

CITY OF TURLOCK
MUNICIPAL SERVICES DEPARTMENT
ROADS PROGRAM DIVISION
156 S. BROADWAY, SUITE 150
(209) 668-5520

COPYRIGHT 2025 by PROVOST & PRITCHARD ENGINEERING GROUP, INC. ALL RIGHTS RESERVED
The firm of Provost & Pritchard Engineering Group, Inc. expressly reserves its common law copyright and other property rights in these plans. These plans are not to be reproduced, changed or copied in any form or manner whatsoever, nor are they to be assigned to any third party, without first obtaining the express written permission and consent of Provost & Pritchard Engineering Group, Inc. In the event of unauthorized reuse of these plans by any third party, the third party shall hold the firm of Provost & Pritchard Engineering Group, Inc. harmless, and shall bear the cost of Provost & Pritchard Engineering Group, Inc.'s attorney's fees and other expenses in defending and enforcing these rights.

BID SET
10/30/2025

No.	REVISION	BY	DATE

DATE SIGNED:

REGISTERED PROFESSIONAL ENGINEER JEFF T. DORN No. 76749 CIVIL STATE OF CALIFORNIA

CITY OF TURLOCK
CONSTRUCTION PLANS FOR ROADS PROGRAM
CAPITAL IMPROVEMENT PROJECT
CITY PROJECT No. 23-068, PACKAGE 2

DETAILS

SITE DETAILS

PROVOST& PRITCHARD
455 W FIR AVENUE
CLOVIS, CA 93611-3166
PHONE (559) 449-2700
FAX (559) 449-2715
www.provostandpritchard.com

DESIGN ENGINEER: JEFF DORN
LICENSE NO: 76,749


DRAFTED BY:	CHECKED BY:
AR	JD

DATE: 10/30/2025
JOB NO: 229224001
PROJECT NO: 229224001
PHASE: 2

0 1"
ORIGINAL SCALE SHOWN IS ONE INCH. ADJUST SCALE FOR REDUCED OR ENLARGED PLANS.


SHEET D25
56 OF 99

11/6/2025 11:16 AM G:\Turlock_City of-229\229224001-2024 Road Rehab\300 CAD\342 Sheet Sets\04_Civil_Detail\D25 SITE DETAILS.dwg Sean Long

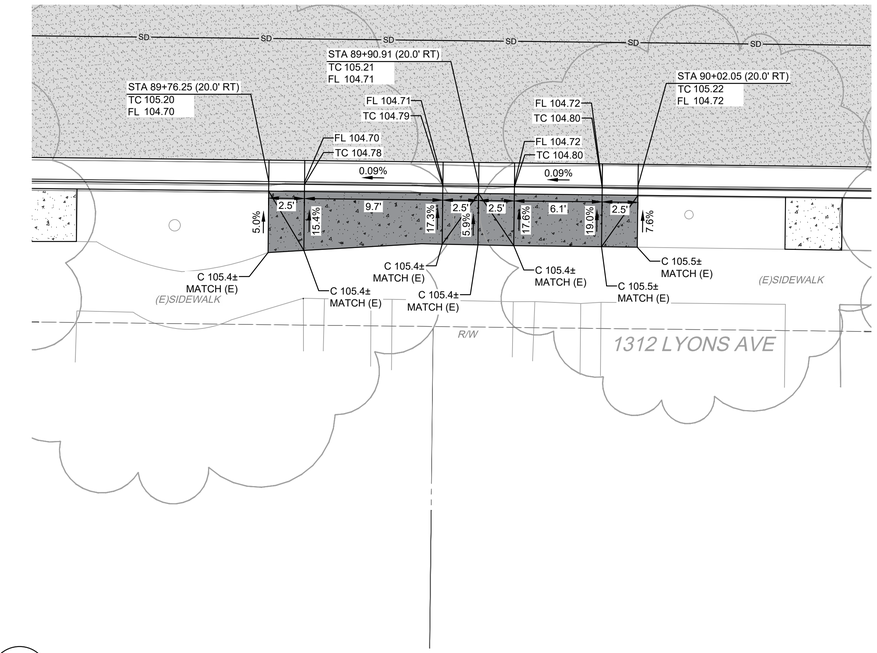


1
D26

LYONS AVE
DRIVEWAY APPROACH

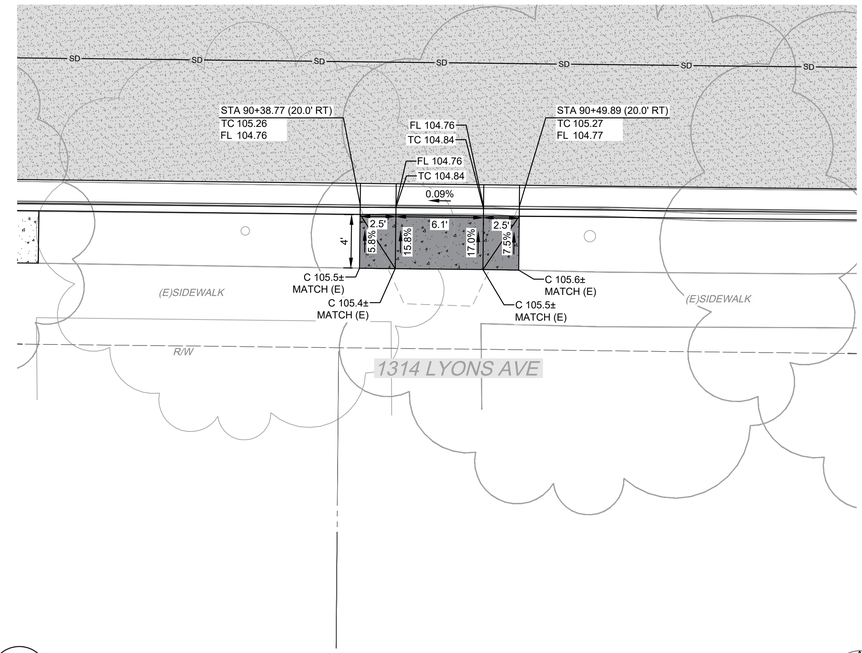


2
D26

LYONS AVE
DRIVEWAY APPROACH

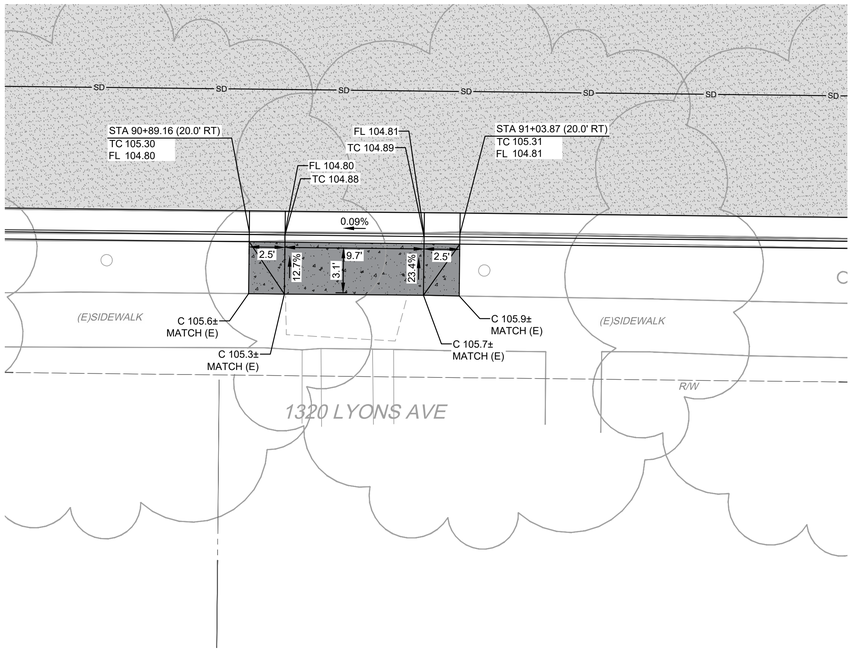

3
D26

LYONS AVE
DRIVEWAY APPROACH

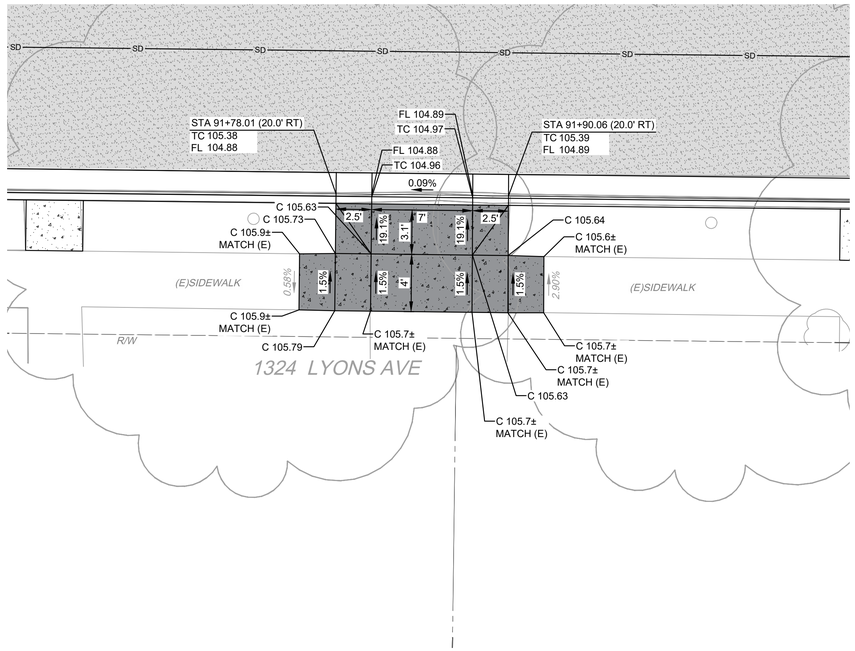

4
D26

LYONS AVE
DRIVEWAY APPROACH

WARNING
POWER LINES OVERHEAD

811 Know what's below. Call before you dig.

CONSTRUCTION CALLOUTS	
SYM	DESCRIPTION
AA	ALLEY APPROACH PER CITY OF TURLOCK STD DWG C-7
AG	ADJUST TO FINISHED GRADE
CA	COMMERCIAL/INDUSTRIAL DRIVEWAY APPROACH PER CITY OF TURLOCK STD C-8 & C-9
CGA	SAWCUT AND REMOVE (E) CURB AND GUTTER AND CONSTRUCT NEW CURB AND GUTTER PER CITY OF TURLOCK STD DWG C-1. DOWEL INTO EXISTING CURB AND GUTTER PER DETAIL 1, SHEET D5 & MODIFIED C&G AT TREES PER DETAIL 1 SHEET D7
CG	CONSTRUCT NEW CURB AND GUTTER PER CITY OF TURLOCK STD DWG C-1. DOWEL INTO EXISTING CURB AND GUTTER PER DETAIL 1, SHEET D5 & MODIFIED C&G AT TREES PER DETAIL 1 SHEET D7
CR	SAWCUT AND REMOVE (E) CURB RETURN, RAMPS, AND SIDEWALK AND CONSTRUCT NEW CURB RETURN, RAMP, AND SIDEWALK PER PROJECT SPECIFICATIONS AND SITE DETAILS
DOC	SAWCUT AND REMOVE (E) CURB AND GUTTER AND CONSTRUCT NEW DRIVE OVER CURB PER DRIVE OVER CURB DETAIL ON SHEET D7. DOWEL INTO EXISTING CURB AND GUTTER PER DETAIL 1, SHEET D5
DA	RESIDENTIAL DRIVE APPROACH PER CITY OF TURLOCK STD DWG C-5
DI	REMOVE AND REPLACE CATCH BASIN PER CITY OF TURLOCK STD SD-3 AND TR-01 DETAIL SHEETS.
DW	DETECTABLE WARNING SURFACE PER CALTRANS STD DWG SHEET A88A
MH	ADJUST MANHOLE TO FINISHED GRADE AFTER PAVING OPERATIONS PER DETAIL
NDI	CONSTRUCT CATCH BASIN PER CITY OF TURLOCK STD SD-3 AND TR-01 DETAIL SHEETS.
NMH	CONSTRUCT MANHOLE PER CITY OF TURLOCK STD S-3 AND TR-01 DETAIL SHEETS.
PP	PROTECT IN PLACE
RC	RETAINING CURB
RL	REMOVE AND RELOCATE. SEE TR-01 DETAIL IF APPLICABLE.
RT	REMOVE AND DISPOSE OF TREE, GRIND STUMP, AND REMOVE ROOTS AS NECESSARY TO CONSTRUCT SIDEWALK
SW	CONSTRUCT SIDEWALK PER CITY OF TURLOCK STD DWG C-3. DOWEL INTO EXISTING SIDEWALK PER DETAIL 1, SHEET D5. PROTECT (E) ROOF DRAINS IN PLACE OR REPLACE IN KIND
VC	CONSTRUCT VERTICAL CURB PER CITY OF TURLOCK STD DWG C-1. DOWEL INTO EXISTING CURB PER DETAIL 1, SHEET D5
VG	CONSTRUCT VALLEY GUTTER PER CITY OF TURLOCK STD DWG C-1

LEGEND

- FDR-C RECONSTRUCTION PER DETAIL 2, SHEET D5
- 6.0" TYPE A HMA PAVEMENT OVER 6" CNS COMPACTED TO 95%
- 8.0" TYPE A HMA PAVEMENT OVER 6" CNS COMPACTED TO 95%
- 3.5" MINIMUM THICK CONCRETE OVER 6" CNS COMPACTED TO 95%
- 7.5" MINIMUM THICK CONCRETE OVER 4" AGGREGATE BASE ROCK CLASS 2 PER CITY OF TURLOCK STD DWG C-7
- 9" HMA TYPE A PAVEMENT OVER 6" CNS COMPACTED TO 95%

CONSTRUCTION NOTES

1. EXISTING DRIVEWAYS, CURB, AND GUTTER TO REMAIN UNLESS OTHERWISE NOTED ON THE PLANS.
2. STATION AND OFFSET ON CURB AND GUTTER REFERS TO A POINT ON THE FLOWLINE.
3. DETAILED RAMP AND DRIVE APPROACH GRADING IS PROVIDED ON SHEETS D8 - D37.
4. PROTECT IN PLACE ALL (E) SIDEWALK DRAINS.
5. NOT ALL SEWER LATERALS ARE SHOWN ON THE PLANS.

SCALE IN FEET
0 2.5 5 10

CITY OF TURLOCK
MUNICIPAL SERVICES DEPARTMENT
ROADS PROGRAM DIVISION
156 S. BROADWAY, SUITE 150
(209) 668-5520

COPYRIGHT 2025 by PROVOST & PRITCHARD ENGINEERING GROUP, INC. ALL RIGHTS RESERVED
The firm of Provost & Pritchard Engineering Group, Inc. expressly reserves its common law copyright and other property rights in these plans. These plans are not to be reproduced, changed or copied in any form or manner whatsoever, nor are they to be assigned to any third party, without first obtaining the express written permission and consent of Provost & Pritchard Engineering Group, Inc. In the event of unauthorized reuse of these plans by any third party, the third party shall hold the firm of Provost & Pritchard Engineering Group, Inc. harmless, and shall bear the cost of Provost & Pritchard Engineering Group, Inc.'s legal fees associated with defending and enforcing these rights.

BID SET
10/30/2025

No.	REVISION	BY	DATE

DATE SIGNED:

CITY OF TURLOCK
CONSTRUCTION PLANS FOR ROADS PROGRAM
CAPITAL IMPROVEMENT PROJECT
CITY PROJECT No. 23-068, PACKAGE 2

DETAILS

SITE DETAILS

PROVOST& PRITCHARD
455 W FIR AVENUE
CLOVIS, CA 93611-9166
PHONE (559) 449-2700
FAX (559) 449-2715
www.provostandpritchard.com

DESIGN ENGINEER:
JEFF DORN
LICENSE NO:
76,749

DRAFTED BY:	CHECKED BY:
AR	JD


DATE: 10/30/2025
JOB NO: 229224001
PROJECT NO: 229224001
PHASE: 2

0 1"
ORIGINAL SCALE SHOWN IS ONE INCH. ADJUST SCALE FOR REDUCED OR ENLARGED PLANS.

SHEET D26


57 OF 99

11/6/2025 11:16 AM G:\Turlock_City of-229\229224001-2024 Road Rehab\300 CAD\342 Sheet Sets\04_Civil_Detail\D26 SITE DETAILS.dwg Sean Long

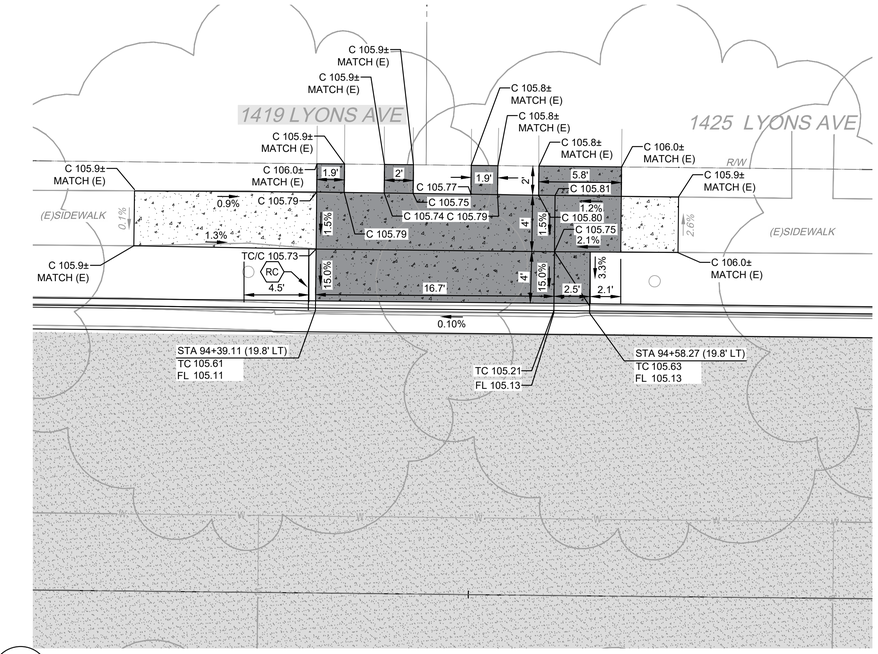


1 D27

LYONS AVE
DRIVEWAY APPROACH

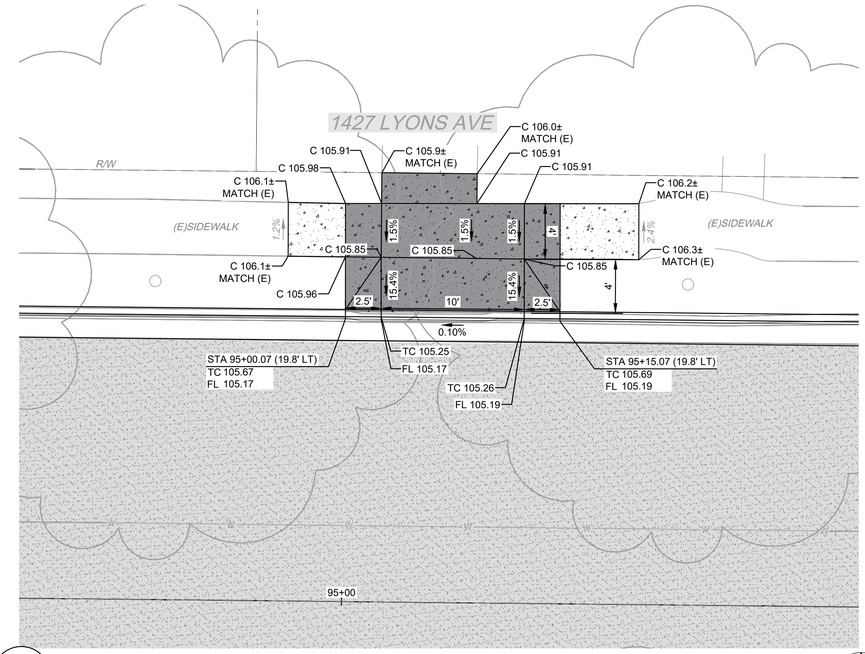


2 D27

LYONS AVE
DRIVEWAY APPROACH

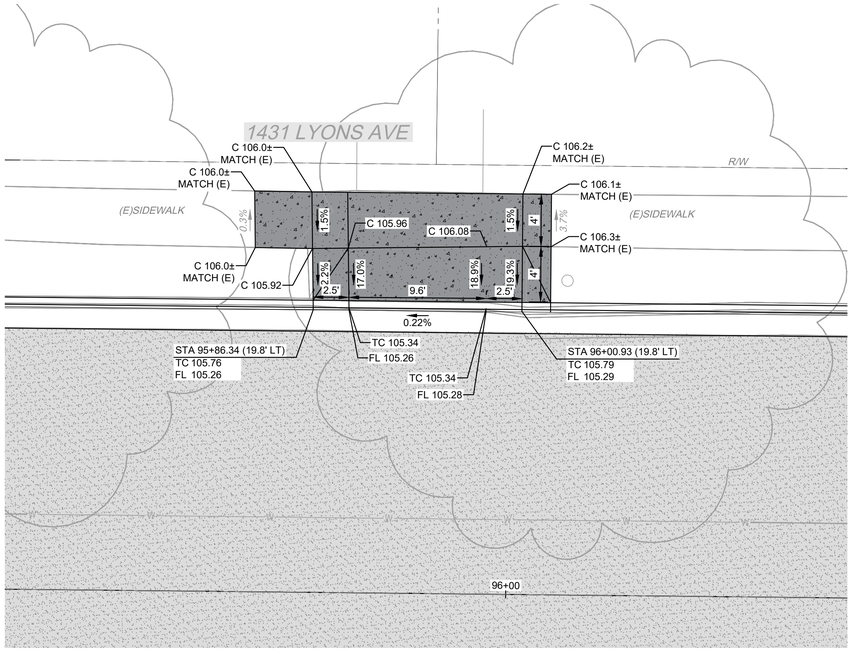

3 D27

LYONS AVE
DRIVEWAY APPROACH

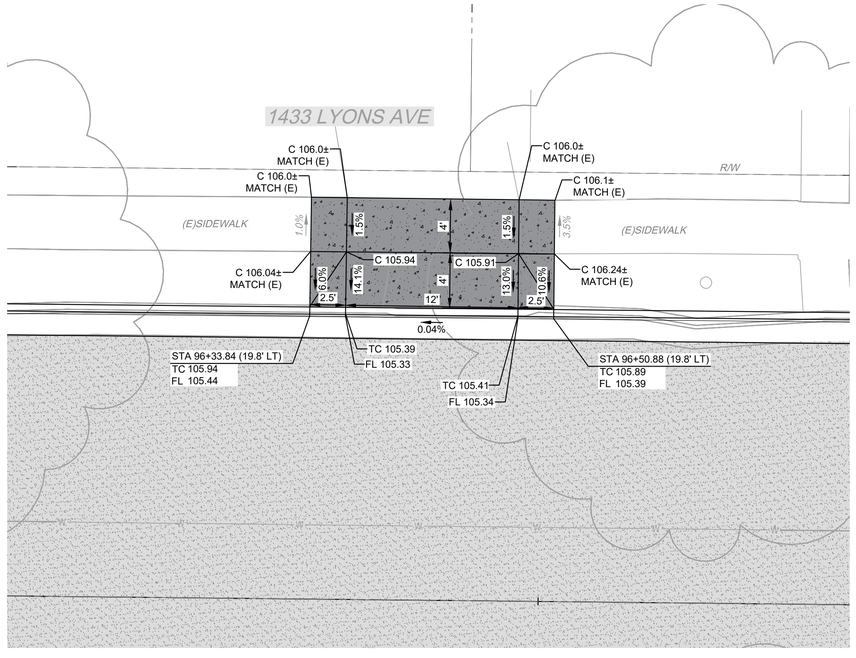

4 D27

LYONS AVE
DRIVEWAY APPROACH

WARNING
POWER LINES OVERHEAD

811 Know what's below. Call before you dig.

CONSTRUCTION CALLOUTS	
SYM	DESCRIPTION
AA	ALLEY APPROACH PER CITY OF TURLOCK STD DWG C-7
AG	ADJUST TO FINISHED GRADE
CA	COMMERCIAL/INDUSTRIAL DRIVEWAY APPROACH PER CITY OF TURLOCK STD C-8 & C-9
CGA	SAWCUT AND REMOVE (E) CURB AND GUTTER AND CONSTRUCT NEW CURB AND GUTTER PER CITY OF TURLOCK STD DWG C-1. DOWEL INTO EXISTING CURB AND GUTTER PER DETAIL 1, SHEET D5 & MODIFIED C&G AT TREES PER DETAIL 1 SHEET D7
CG	CONSTRUCT NEW CURB AND GUTTER PER CITY OF TURLOCK STD DWG C-1. DOWEL INTO EXISTING CURB AND GUTTER PER DETAIL 1, SHEET D5 & MODIFIED C&G AT TREES PER DETAIL 1 SHEET D7
CR	SAWCUT AND REMOVE (E) CURB RETURN, RAMPS, AND SIDEWALK AND CONSTRUCT NEW CURB RETURN, RAMP, AND SIDEWALK PER PROJECT SPECIFICATIONS AND SITE DETAILS
DOC	SAWCUT AND REMOVE (E) CURB AND GUTTER AND CONSTRUCT NEW DRIVE OVER CURB PER DRIVE OVER CURB DETAIL ON SHEET D7. DOWEL INTO EXISTING CURB AND GUTTER PER DETAIL 1, SHEET D5
DA	RESIDENTIAL DRIVE APPROACH PER CITY OF TURLOCK STD DWG C-5
DI	REMOVE AND REPLACE CATCH BASIN PER CITY OF TURLOCK STD SD-3 AND TR-01 DETAIL SHEETS.
DW	DETECTABLE WARNING SURFACE PER CALTRANS STD DWG SHEET A88A
MH	ADJUST MANHOLE TO FINISHED GRADE AFTER PAVING OPERATIONS PER DETAIL
NDI	CONSTRUCT CATCH BASIN PER CITY OF TURLOCK STD SD-3 AND TR-01 DETAIL SHEETS.
NMH	CONSTRUCT MANHOLE PER CITY OF TURLOCK STD S-3 AND TR-01 DETAIL SHEETS.
PP	PROTECT IN PLACE
RC	RETAINING CURB
RL	REMOVE AND RELOCATE. SEE TR-01 DETAIL IF APPLICABLE.
RT	REMOVE AND DISPOSE OF TREE, GRIND STUMP, AND REMOVE ROOTS AS NECESSARY TO CONSTRUCT SIDEWALK
SW	CONSTRUCT SIDEWALK PER CITY OF TURLOCK STD DWG C-3. DOWEL INTO EXISTING SIDEWALK PER DETAIL 1, SHEET D5. PROTECT (E) ROOF DRAINS IN PLACE OR REPLACE IN KIND
VC	CONSTRUCT VERTICAL CURB PER CITY OF TURLOCK STD DWG C-1. DOWEL INTO EXISTING CURB PER DETAIL 1, SHEET D5
VG	CONSTRUCT VALLEY GUTTER PER CITY OF TURLOCK STD DWG C-1

LEGEND

- FDR-C RECONSTRUCTION PER DETAIL 2, SHEET D5
- 6.0" TYPE A HMA PAVEMENT OVER 6" CNS COMPACTED TO 95%
- 8.0" TYPE A HMA PAVEMENT OVER 6" CNS COMPACTED TO 95%
- 3.5" MINIMUM THICK CONCRETE OVER 6" CNS COMPACTED TO 95%
- 7.5" MINIMUM THICK CONCRETE OVER 4" AGGREGATE BASE ROCK CLASS 2 PER CITY OF TURLOCK STD DWG C-7
- 9" HMA TYPE A PAVEMENT OVER 6" CNS COMPACTED TO 95%

CONSTRUCTION NOTES

1. EXISTING DRIVEWAYS, CURB, AND GUTTER TO REMAIN UNLESS OTHERWISE NOTED ON THE PLANS.
2. STATION AND OFFSET ON CURB AND GUTTER REFERS TO A POINT ON THE FLOWLINE.
3. DETAILED RAMP AND DRIVE APPROACH GRADING IS PROVIDED ON SHEETS D8 - D37.
4. PROTECT IN PLACE ALL (E) SIDEWALK DRAINS.
5. NOT ALL SEWER LATERALS ARE SHOWN ON THE PLANS.

SCALE IN FEET
0 2.5 5 10

CITY OF TURLOCK
MUNICIPAL SERVICES DEPARTMENT
ROADS PROGRAM DIVISION
156 S. BROADWAY, SUITE 150
(209) 668-5520

COPYRIGHT 2025 by PROVOST & PRITCHARD ENGINEERING GROUP, INC. ALL RIGHTS RESERVED
The firm of Provost & Pritchard Engineering Group, Inc. expressly reserves its common law copyright and other property rights in these plans. These plans are not to be reproduced, changed or copied in any form or manner whatsoever, nor are they to be assigned to any third party, without first obtaining the express written permission and consent of Provost & Pritchard Engineering Group, Inc. In the event of unauthorized reuse of these plans by any third party, the third party shall hold the firm of Provost & Pritchard Engineering Group, Inc. harmless, and shall bear the cost of Provost & Pritchard Engineering Group, Inc.'s attorney's fees and other expenses in defending and enforcing these rights.

BID SET
10/30/2025

No.	REVISION	BY	DATE

DATE SIGNED:

CITY OF TURLOCK
CONSTRUCTION PLANS FOR ROADS PROGRAM
CAPITAL IMPROVEMENT PROJECT
CITY PROJECT No. 23-068, PACKAGE 2

DETAILS

SITE DETAILS

PROVOST& PRITCHARD
455 W FIR AVENUE
CLOVIS, CA 93611-3166
PHONE (559) 449-2700
FAX (559) 449-2715
www.provostandpritchard.com

DESIGN ENGINEER: JEFF DORN
LICENSE NO: 76,749

DRAFTED BY:	CHECKED BY:
AR	JD


DATE: 10/30/2025
JOB NO: 229224001
PROJECT NO: 229224001
PHASE: 2

0 1"
ORIGINAL SCALE SHOWN IS ONE INCH. ADJUST SCALE FOR REDUCED OR ENLARGED PLANS.

SHEET D27


58 OF 99

11/6/2025 11:17 AM G:\Turlock_City of-229\229224001-2024 Road Rehab\300 CAD\342 Sheet Sets\04_Civil_Details\D27 SITE DETAILS.dwg Sean Long

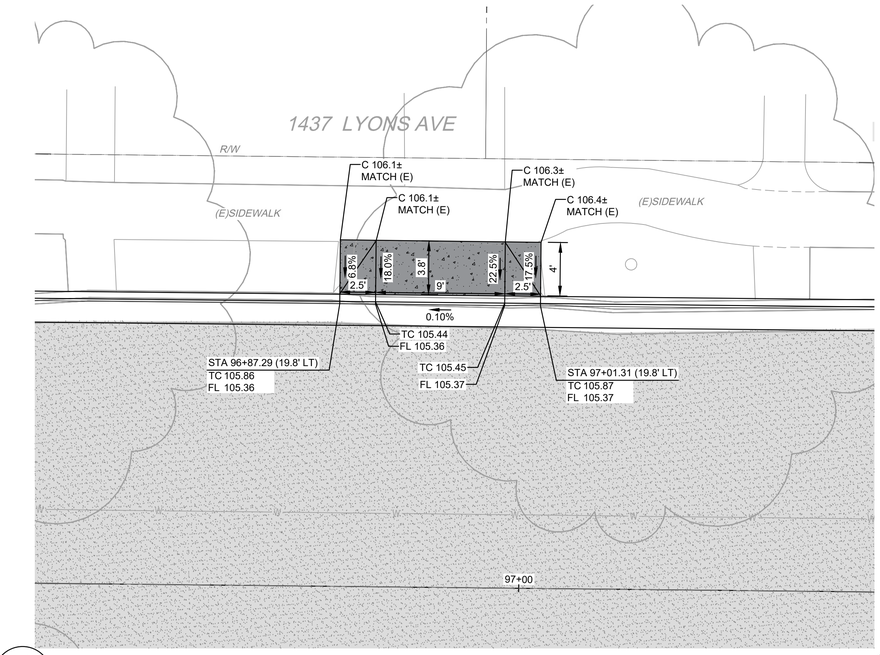


1 D28

LYONS AVE
DRIVEWAY APPROACH

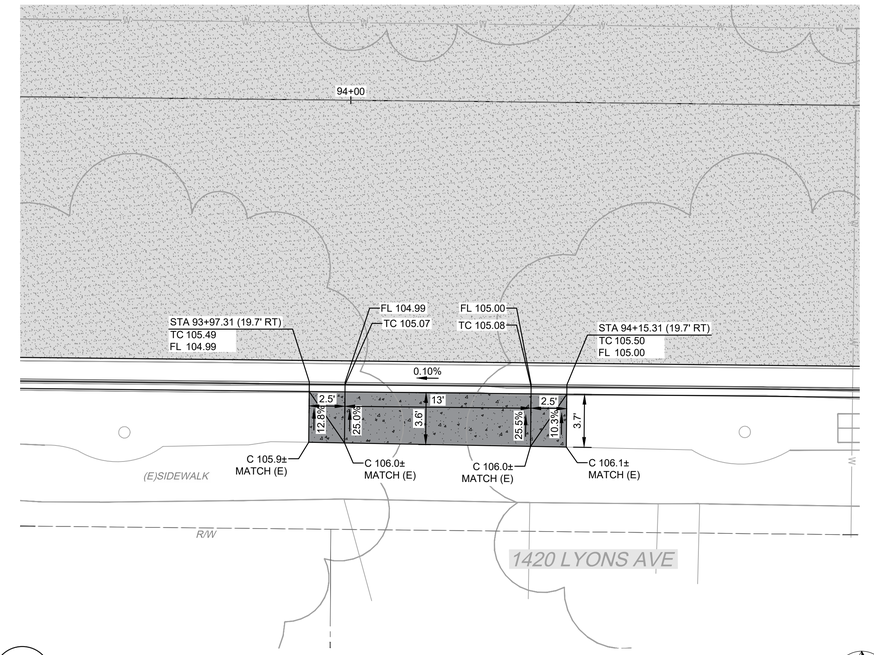


2 D28

LYONS AVE
DRIVEWAY APPROACH

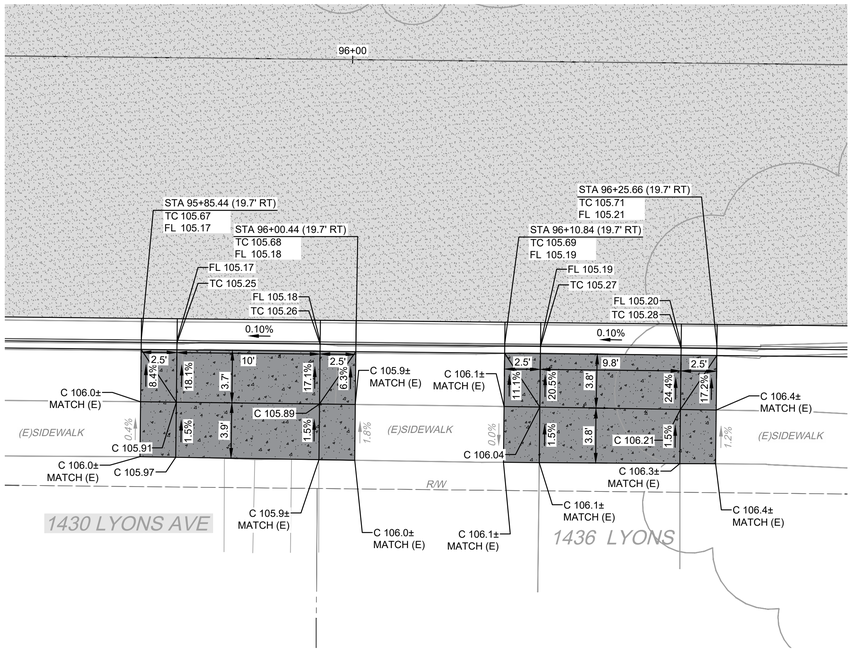

3 D28

LYONS AVE
DRIVEWAY APPROACH

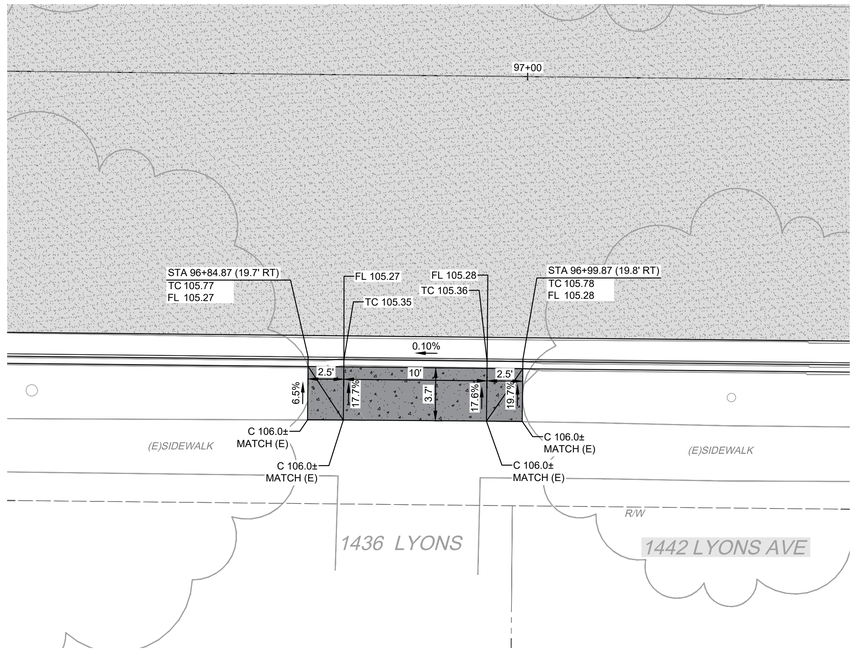

4 D28

LYONS AVE
DRIVEWAY APPROACH

WARNING
POWER LINES OVERHEAD

811 Know what's below. Call before you dig.

CONSTRUCTION CALLOUTS	
SYM	DESCRIPTION
AA	ALLEY APPROACH PER CITY OF TURLOCK STD DWG C-7
AG	ADJUST TO FINISHED GRADE
CA	COMMERCIAL/INDUSTRIAL DRIVEWAY APPROACH PER CITY OF TURLOCK STD C-8 & C-9
CGA	SAWCUT AND REMOVE (E) CURB AND GUTTER AND CONSTRUCT NEW CURB AND GUTTER PER CITY OF TURLOCK STD DWG C-1. DOWEL INTO EXISTING CURB AND GUTTER PER DETAIL 1, SHEET D5 & MODIFIED C&G AT TREES PER DETAIL 1 SHEET D7
CG	CONSTRUCT NEW CURB AND GUTTER PER CITY OF TURLOCK STD DWG C-1. DOWEL INTO EXISTING CURB AND GUTTER PER DETAIL 1, SHEET D5 & MODIFIED C&G AT TREES PER DETAIL 1 SHEET D7
CR	SAWCUT AND REMOVE (E) CURB RETURN, RAMPS, AND SIDEWALK AND CONSTRUCT NEW CURB RETURN, RAMP, AND SIDEWALK PER PROJECT SPECIFICATIONS AND SITE DETAILS
DOC	SAWCUT AND REMOVE (E) CURB AND GUTTER AND CONSTRUCT NEW DRIVE OVER CURB PER DRIVE OVER CURB DETAIL ON SHEET D7. DOWEL INTO EXISTING CURB AND GUTTER PER DETAIL 1, SHEET D5
DA	RESIDENTIAL DRIVE APPROACH PER CITY OF TURLOCK STD DWG C-5
DI	REMOVE AND REPLACE CATCH BASIN PER CITY OF TURLOCK STD SD-3 AND TR-01 DETAIL SHEETS.
DW	DETECTABLE WARNING SURFACE PER CALTRANS STD DWG SHEET A88A
MH	ADJUST MANHOLE TO FINISHED GRADE AFTER PAVING OPERATIONS PER DETAIL
NDI	CONSTRUCT CATCH BASIN PER CITY OF TURLOCK STD SD-3 AND TR-01 DETAIL SHEETS.
NMH	CONSTRUCT MANHOLE PER CITY OF TURLOCK STD S-3 AND TR-01 DETAIL SHEETS.
PP	PROTECT IN PLACE
RC	RETAINING CURB
RL	REMOVE AND RELOCATE. SEE TR-01 DETAIL IF APPLICABLE.
RT	REMOVE AND DISPOSE OF TREE, GRIND STUMP, AND REMOVE ROOTS AS NECESSARY TO CONSTRUCT SIDEWALK
SW	CONSTRUCT SIDEWALK PER CITY OF TURLOCK STD DWG C-3. DOWEL INTO EXISTING SIDEWALK PER DETAIL 1, SHEET D5. PROTECT (E) ROOF DRAINS IN PLACE OR REPLACE IN KIND
VC	CONSTRUCT VERTICAL CURB PER CITY OF TURLOCK STD DWG C-1. DOWEL INTO EXISTING CURB PER DETAIL 1, SHEET D5
VG	CONSTRUCT VALLEY GUTTER PER CITY OF TURLOCK STD DWG C-1

LEGEND

- FDR-C RECONSTRUCTION PER DETAIL 2, SHEET D5
- 6.0" TYPE A HMA PAVEMENT OVER 6" CNS COMPACTED TO 95%
- 8.0" TYPE A HMA PAVEMENT OVER 6" CNS COMPACTED TO 95%
- 3.5" MINIMUM THICK CONCRETE OVER 6" CNS COMPACTED TO 95%
- 7.5" MINIMUM THICK CONCRETE OVER 4" AGGREGATE BASE ROCK CLASS 2 PER CITY OF TURLOCK STD DWG C-7
- 9" HMA TYPE A PAVEMENT OVER 6" CNS COMPACTED TO 95%

CONSTRUCTION NOTES

1. EXISTING DRIVEWAYS, CURB, AND GUTTER TO REMAIN UNLESS OTHERWISE NOTED ON THE PLANS.
2. STATION AND OFFSET ON CURB AND GUTTER REFERS TO A POINT ON THE FLOWLINE.
3. DETAILED RAMP AND DRIVE APPROACH GRADING IS PROVIDED ON SHEETS D8 - D37.
4. PROTECT IN PLACE ALL (E) SIDEWALK DRAINS.
5. NOT ALL SEWER LATERALS ARE SHOWN ON THE PLANS.

SCALE IN FEET
0 2.5 5 10

CITY OF TURLOCK
MUNICIPAL SERVICES DEPARTMENT
ROADS PROGRAM DIVISION
156 S. BROADWAY, SUITE 150
(209) 668-5520

COPYRIGHT 2025 by PROVOST & PRITCHARD ENGINEERING GROUP, INC. ALL RIGHTS RESERVED
The firm of Provost & Pritchard Engineering Group, Inc. expressly reserves its common law copyright and other property rights in these plans. These plans are not to be reproduced, changed or copied in any form or manner whatsoever, nor are they to be assigned to any third party, without first obtaining the express written permission and consent of Provost & Pritchard Engineering Group, Inc. In the event of unauthorized reuse of these plans by any third party, the third party shall hold the firm of Provost & Pritchard Engineering Group, Inc. harmless, and shall bear the cost of Provost & Pritchard Engineering Group, Inc.'s attorney's fees and other expenses in litigating and enforcing these rights.

BID SET
10/30/2025

No.	REVISION	BY	DATE

REGISTERED PROFESSIONAL ENGINEER JEFFREY S. DORN No. 76749 CIVIL STATE OF CALIFORNIA

DATE SIGNED: _____

CITY OF TURLOCK
CONSTRUCTION PLANS FOR ROADS PROGRAM
CAPITAL IMPROVEMENT PROJECT
CITY PROJECT No. 23-068, PACKAGE 2

DETAILS

SITE DETAILS

PROVOST& PRITCHARD
455 W FIR AVENUE
CLOVIS, CA 93611-5916
PHONE (559) 449-2700
FAX (559) 449-2715
www.provostandpritchard.com

DESIGN ENGINEER: JEFF DORN
LICENSE NO: 76,749

DRAFTED BY:	CHECKED BY:
AR	JD


DATE: 10/30/2025
JOB NO: 229224001
PROJECT NO: 229224001
PHASE: 2

0 _____ 1"
ORIGINAL SCALE SHOWN IS ONE INCH. ADJUST SCALE FOR REDUCED OR ENLARGED PLANS.

SHEET D28


59 OF 99

11/6/2025 11:17 AM G:\Turlock_City of-229\229224001-2024 Road Rehab\300 CAD\342 Sheet Sets\04_Civil_Detail\D28 SITE DETAILS.dwg Sean Long

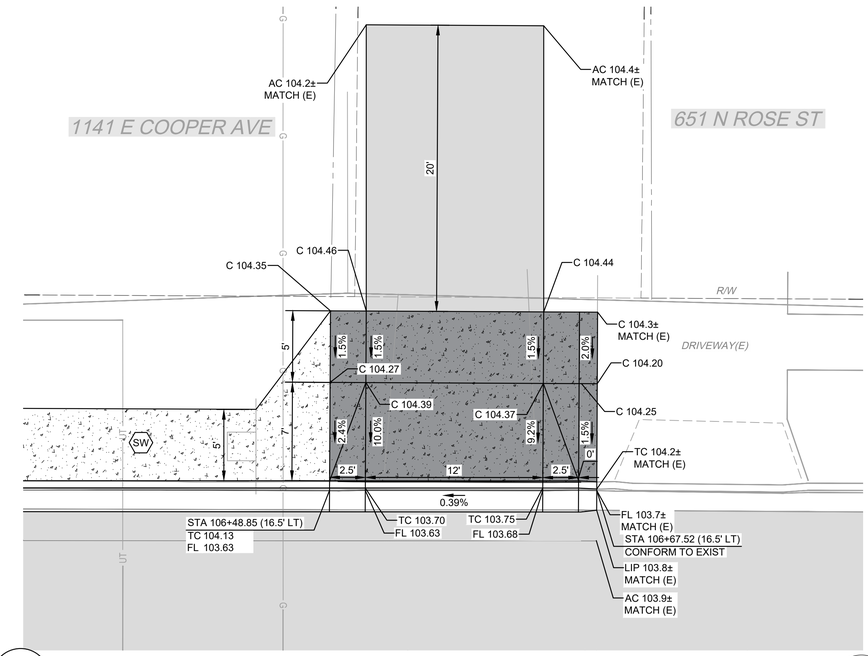


1 / D29

N. ROSE ST
ALLEY APPROACH

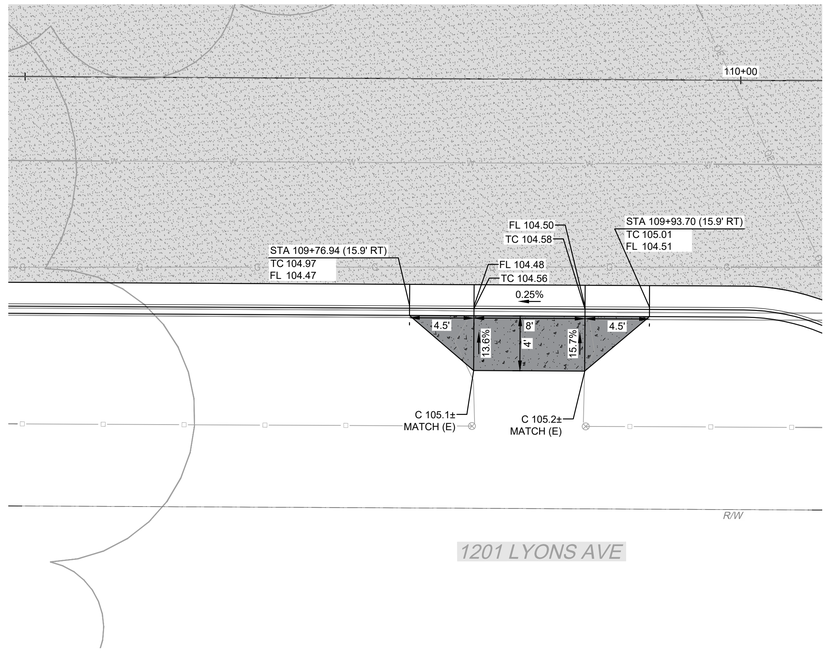

2 / D29

N. ROSE ST
DRIVEWAY APPROACH

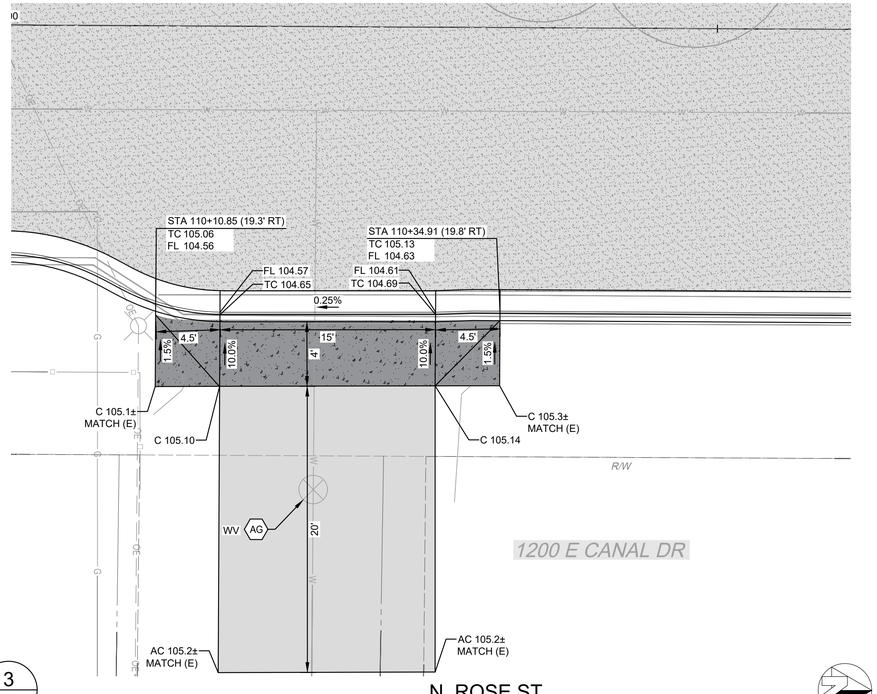

3 / D29

N. ROSE ST
ALLEY APPROACH AND DRIVEWAY APPROACH

WARNING
POWER LINES OVERHEAD

811 Know what's below. Call before you dig.

COPYRIGHT 2025 by PROVOST & PRITCHARD ENGINEERING GROUP, INC. ALL RIGHTS RESERVED
The firm of Provost & Pritchard Engineering Group, Inc. expressly reserves its common law copyright and other property rights in these plans. These plans are not to be reproduced, changed or copied in any form or manner whatsoever, nor are they to be assigned to any third party, without first obtaining the express written permission and consent of Provost & Pritchard Engineering Group, Inc. In the event of unauthorized reuse of these plans by any third party, the third party shall hold the firm of Provost & Pritchard Engineering Group, Inc. harmless, and shall bear the cost of Provost & Pritchard Engineering Group, Inc.'s fees for defending and enforcing these rights.

No.	REVISION	BY	DATE
	BID SET 10/30/2025		

DATE SIGNED:

REGISTERED PROFESSIONAL ENGINEER JEFFREY S. DORN No. 76749 STATE OF CALIFORNIA CIVIL

SCALE IN FEET
0 2.5 5 10

CITY OF TURLOCK
MUNICIPAL SERVICES DEPARTMENT
ROADS PROGRAM DIVISION
156 S. BROADWAY, SUITE 150
(209) 668-5520

CITY OF TURLOCK
CONSTRUCTION PLANS FOR ROADS PROGRAM
CAPITAL IMPROVEMENT PROJECT
CITY PROJECT No. 23-068, PACKAGE 2

DETAILS

SITE DETAILS

PROVOST& PRITCHARD
455 W FIR AVENUE
CLOVIS, CA 93611-9166
PHONE (559) 449-2700
FAX (559) 449-2715
www.provostandpritchard.com

DESIGN ENGINEER: JEFF DORN
LICENSE NO: 76,749

DRAFTED BY:	CHECKED BY:
AR	JD


DATE: 10/30/2025
JOB NO: 229224001
PROJECT NO: 229224001
PHASE: 2

0 1"
ORIGINAL SCALE SHOWN IS ONE INCH. ADJUST SCALE FOR REDUCED OR ENLARGED PLANS.

SHEET D29


60 OF 99

11/6/2025 11:18 AM G:\Turlock_City of-229\229224001-2024 Road Rehab\300 CAD\342 Sheet Sets\04_Civil_Details\D29 SITE DETAILS.dwg Sean Long

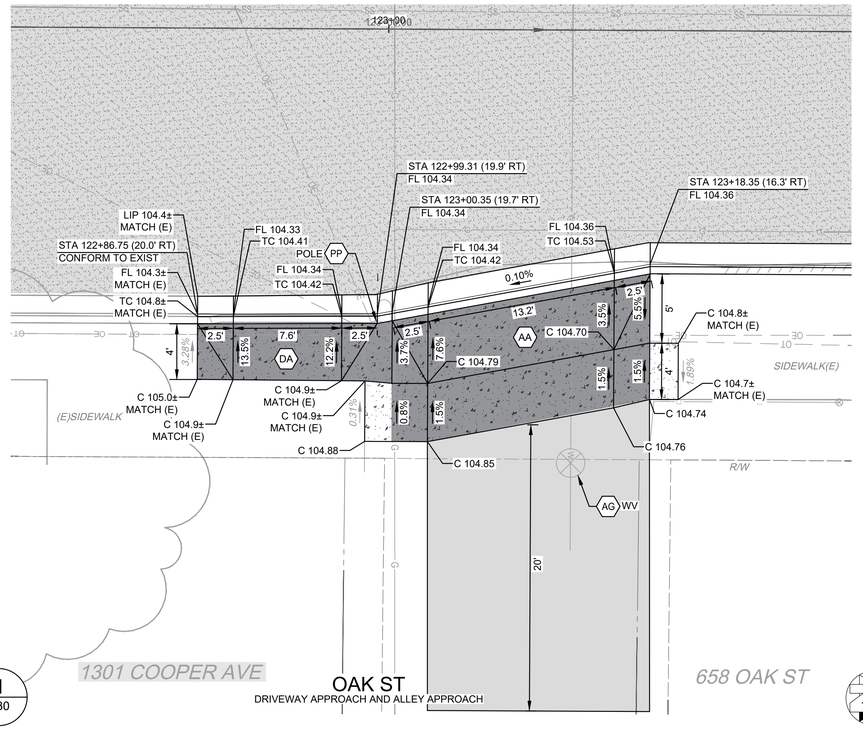


1 D30

OAK ST
DRIVEWAY APPROACH AND ALLEY APPROACH

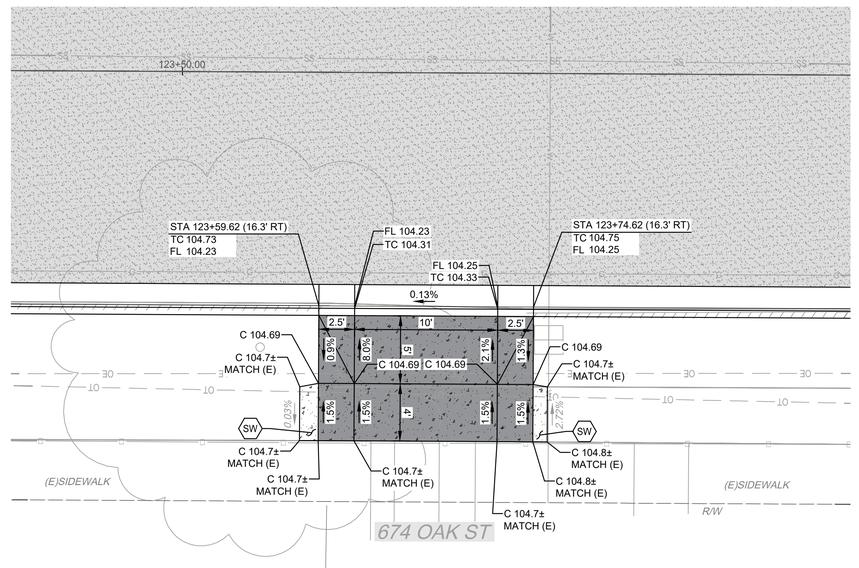


2 D30

OAK ST
DRIVEWAY APPROACH

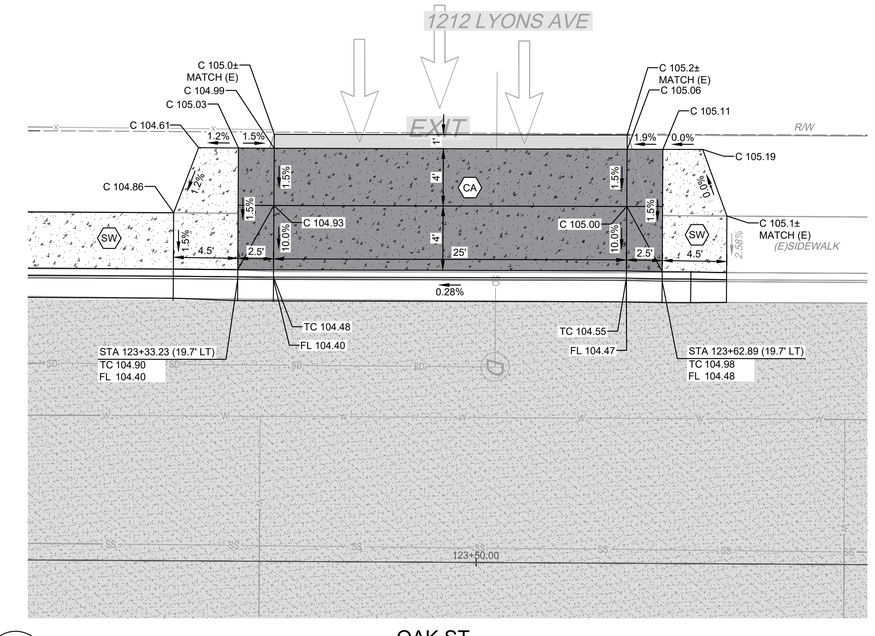

3 D30

OAK ST
COMMERCIAL/INDUSTRIAL DRIVEWAY APPROACH

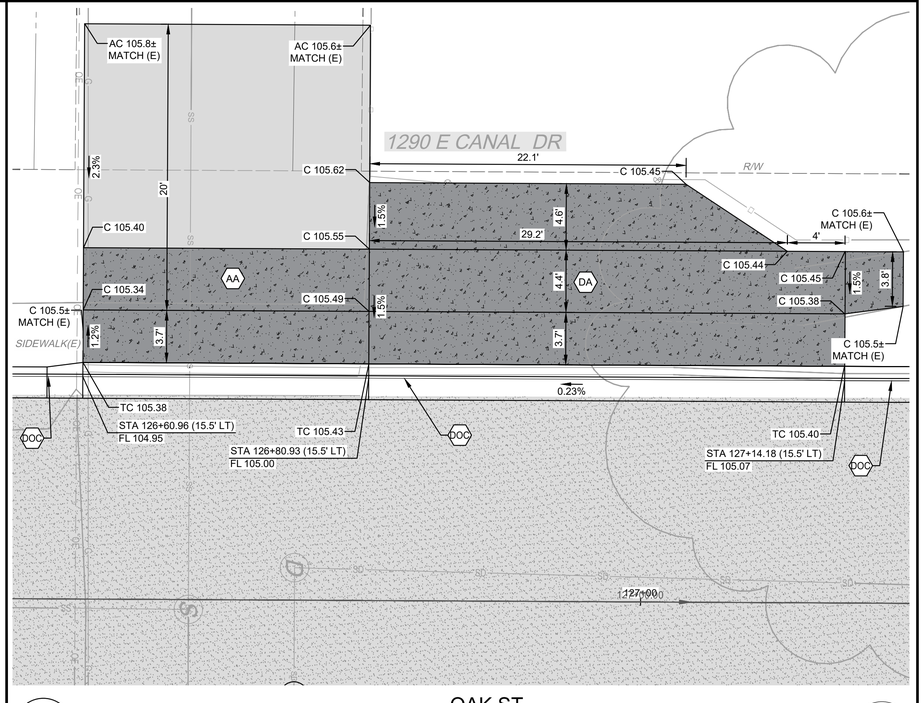

4 D30

OAK ST
ALLEY APPROACH AND DRIVEWAY APPROACH

WARNING
POWER LINES OVERHEAD

811 Know what's below. Call before you dig.

COPYRIGHT 2025 by PROVOST & PRITCHARD ENGINEERING GROUP, INC. ALL RIGHTS RESERVED
The firm of Provost & Pritchard Engineering Group, Inc. expressly reserves its common law copyright and other property rights in these plans. These plans are not to be reproduced, changed or copied in any form or manner whatsoever, nor are they to be assigned to any third party, without first obtaining the express written permission and consent of Provost & Pritchard Engineering Group, Inc. In the event of unauthorized reuse of these plans by any third party, the third party shall hold the firm of Provost & Pritchard Engineering Group, Inc. harmless, and shall bear the cost of Provost & Pritchard Engineering Group, Inc.'s legal fees associated with defending and enforcing these rights.

No.	REVISION	BY	DATE
	BID SET 10/30/2025		

REGISTERED PROFESSIONAL ENGINEER JEFFREY S. DORN No. 76749 STATE OF CALIFORNIA CIVIL

DATE SIGNED:

CITY OF TURLOCK
CONSTRUCTION PLANS FOR ROADS PROGRAM
CAPITAL IMPROVEMENT PROJECT
CITY PROJECT No. 23-068, PACKAGE 2

DETAILS

SITE DETAILS

PROVOST& PRITCHARD
455 W FIR AVENUE
CLOVIS, CA 93611-9166
PHONE (559) 449-2700
FAX (559) 449-2715
www.provostandpritchard.com

DESIGN ENGINEER: JEFF DORN
LICENSE NO: 76,749

DRAFTED BY:	CHECKED BY:
AR	JD

DATE: 10/30/2025
JOB NO: 229224001
PROJECT NO: 229224001
PHASE: 2

0 1"
ORIGINAL SCALE SHOWN IS ONE INCH. ADJUST SCALE FOR REDUCED OR ENLARGED PLANS.


SHEET D30

61 OF 99

SCALE IN FEET
0 2.5 5 10


CITY OF TURLOCK
MUNICIPAL SERVICES DEPARTMENT
ROADS PROGRAM DIVISION
156 S. BROADWAY, SUITE 150
(209) 668-5520

11/6/2025 11:19 AM G:\Turlock_City of-229224001-2024 Road Rehab\300 CAD\342 Sheet Sets\04_Civil_Detail\D30 SITE DETAILS.dwg Sean Long

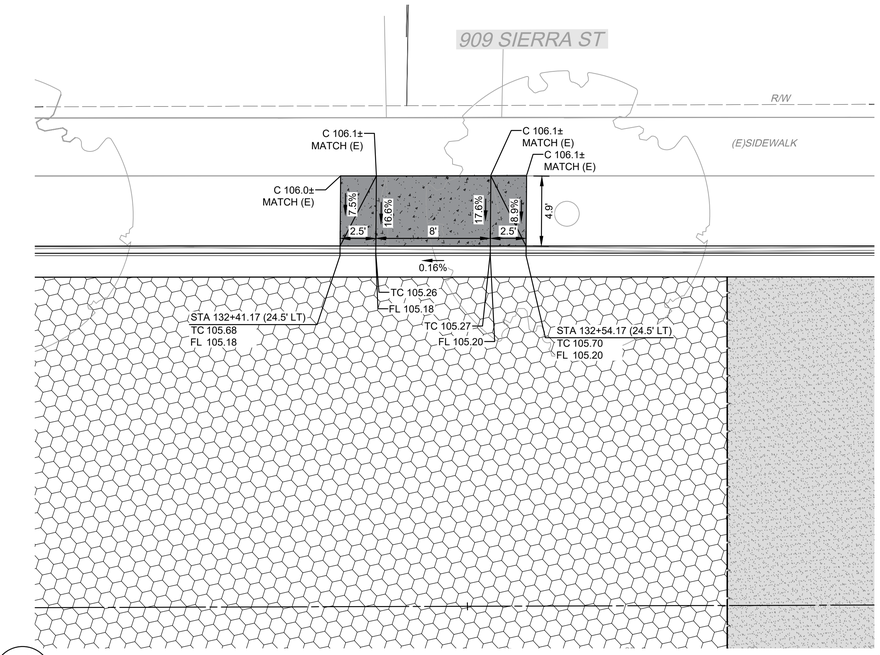


1
D31

SIERRA ST
DRIVEWAY APPROACH

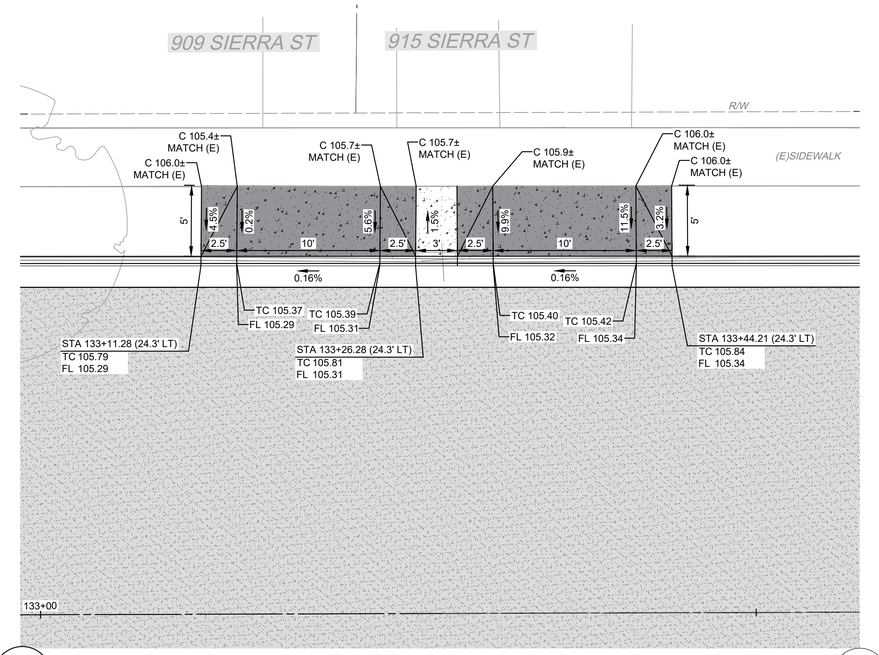


2
D31

SIERRA ST
DRIVEWAY APPROACH

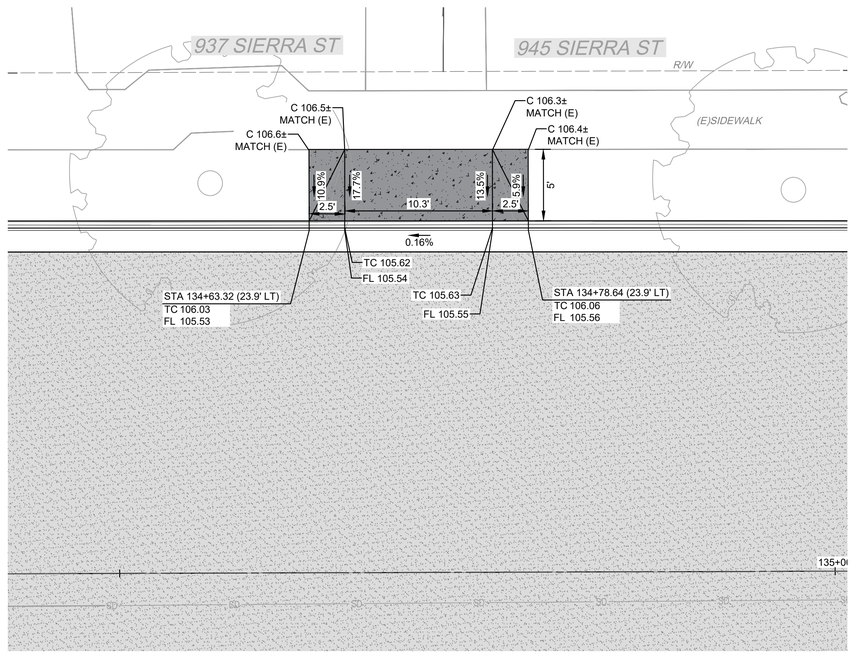

3
D31

SIERRA ST
DRIVEWAY APPROACH

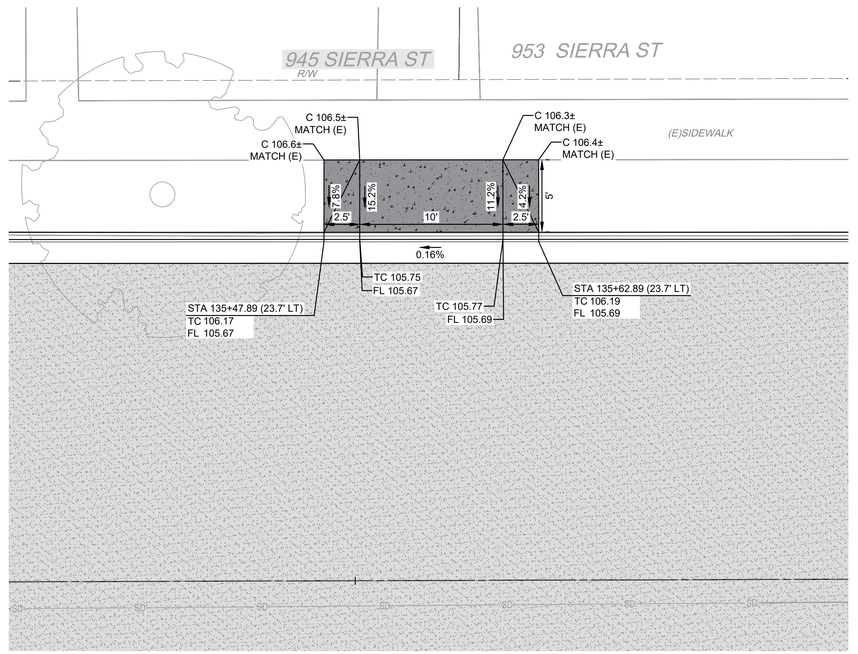

4
D31

SIERRA ST
DRIVEWAY APPROACH

WARNING
POWER LINES OVERHEAD

811 Know what's below. Call before you dig.

CONSTRUCTION CALLOUTS	
SYM	DESCRIPTION
AA	ALLEY APPROACH PER CITY OF TURLOCK STD DWG C-7
AG	ADJUST TO FINISHED GRADE
CA	COMMERCIAL/INDUSTRIAL DRIVEWAY APPROACH PER CITY OF TURLOCK STD C-8 & C-9
CGA	SAWCUT AND REMOVE (E) CURB AND GUTTER AND CONSTRUCT NEW CURB AND GUTTER PER CITY OF TURLOCK STD DWG C-1. DOWEL INTO EXISTING CURB AND GUTTER PER DETAIL 1, SHEET D5 & MODIFIED C&G AT TREES PER DETAIL 1 SHEET D7
CG	CONSTRUCT NEW CURB AND GUTTER PER CITY OF TURLOCK STD DWG C-1. DOWEL INTO EXISTING CURB AND GUTTER PER DETAIL 1, SHEET D5 & MODIFIED C&G AT TREES PER DETAIL 1 SHEET D7
CR	SAWCUT AND REMOVE (E) CURB RETURN, RAMPS, AND SIDEWALK AND CONSTRUCT NEW CURB RETURN, RAMP, AND SIDEWALK PER PROJECT SPECIFICATIONS AND SITE DETAILS
DOC	SAWCUT AND REMOVE (E) CURB AND GUTTER AND CONSTRUCT NEW DRIVE OVER CURB PER DRIVE OVER CURB DETAIL ON SHEET D7. DOWEL INTO EXISTING CURB AND GUTTER PER DETAIL 1, SHEET D5
DA	RESIDENTIAL DRIVE APPROACH PER CITY OF TURLOCK STD DWG C-5
DI	REMOVE AND REPLACE CATCH BASIN PER CITY OF TURLOCK STD SD-3 AND TR-01 DETAIL SHEETS.
DW	DETECTABLE WARNING SURFACE PER CALTRANS STD DWG SHEET A88A
MH	ADJUST MANHOLE TO FINISHED GRADE AFTER PAVING OPERATIONS PER DETAIL
NDI	CONSTRUCT CATCH BASIN PER CITY OF TURLOCK STD SD-3 AND TR-01 DETAIL SHEETS.
NMH	CONSTRUCT MANHOLE PER CITY OF TURLOCK STD S-3 AND TR-01 DETAIL SHEETS.
PP	PROTECT IN PLACE
RC	RETAINING CURB
RL	REMOVE AND RELOCATE. SEE TR-01 DETAIL IF APPLICABLE.
RT	REMOVE AND DISPOSE OF TREE, GRIND STUMP, AND REMOVE ROOTS AS NECESSARY TO CONSTRUCT SIDEWALK
SW	CONSTRUCT SIDEWALK PER CITY OF TURLOCK STD DWG C-3. DOWEL INTO EXISTING SIDEWALK PER DETAIL 1, SHEET D5. PROTECT (E) ROOF DRAINS IN PLACE OR REPLACE IN KIND
VC	CONSTRUCT VERTICAL CURB PER CITY OF TURLOCK STD DWG C-1. DOWEL INTO EXISTING CURB PER DETAIL 1, SHEET D5
VG	CONSTRUCT VALLEY GUTTER PER CITY OF TURLOCK STD DWG C-1

LEGEND

- FDR-C RECONSTRUCTION PER DETAIL 2, SHEET D5
- 6.0" TYPE A HMA PAVEMENT OVER 6" CNS COMPACTED TO 95%
- 8.0" TYPE A HMA PAVEMENT OVER 6" CNS COMPACTED TO 95%
- 3.5" MINIMUM THICK CONCRETE OVER 6" CNS COMPACTED TO 95%
- 7.5" MINIMUM THICK CONCRETE OVER 4" AGGREGATE BASE ROCK CLASS 2 PER CITY OF TURLOCK STD DWG C-7
- 9" HMA TYPE A PAVEMENT OVER 6" CNS COMPACTED TO 95%

CONSTRUCTION NOTES

1. EXISTING DRIVEWAYS, CURB, AND GUTTER TO REMAIN UNLESS OTHERWISE NOTED ON THE PLANS.
2. STATION AND OFFSET ON CURB AND GUTTER REFERS TO A POINT ON THE FLOWLINE.
3. DETAILED RAMP AND DRIVE APPROACH GRADING IS PROVIDED ON SHEETS D8 - D37.
4. PROTECT IN PLACE ALL (E) SIDEWALK DRAINS.
5. NOT ALL SEWER LATERALS ARE SHOWN ON THE PLANS.

SCALE IN FEET
0 2.5 5 10

CITY OF TURLOCK
MUNICIPAL SERVICES DEPARTMENT
ROADS PROGRAM DIVISION
156 S. BROADWAY, SUITE 150
(209) 668-5520

COPYRIGHT 2025 by PROVOST & PRITCHARD ENGINEERING GROUP, INC. ALL RIGHTS RESERVED
The firm of Provost & Pritchard Engineering Group, Inc. expressly reserves its common law copyright and other property rights in these plans. These plans are not to be reproduced, changed or copied in any form or manner whatsoever, nor are they to be assigned to any third party, without first obtaining the express written permission and consent of Provost & Pritchard Engineering Group, Inc. In the event of unauthorized reuse of these plans by any third party, the third party shall hold the firm of Provost & Pritchard Engineering Group, Inc. harmless, and shall bear the cost of Provost & Pritchard Engineering Group, Inc.'s reasonable attorney's fees and other expenses in defending and enforcing these rights.

BID SET
10/30/2025

No.	REVISION	BY	DATE

DATE SIGNED:



CITY OF TURLOCK
CONSTRUCTION PLANS FOR ROADS PROGRAM
CAPITAL IMPROVEMENT PROJECT
CITY PROJECT No. 23-068, PACKAGE 2

DETAILS

SITE DETAILS

PROVOST& PRITCHARD
455 W FIR AVENUE
CLOVIS, CA 93611-3166
PHONE (559) 449-2700
FAX (559) 449-2715
www.provostandpritchard.com

DESIGN ENGINEER:
JEFF DORN
LICENSE NO:
76,749

DRAFTED BY:	CHECKED BY:
AR	JD


DATE: 10/30/2025
JOB NO: 229224001
PROJECT NO: 229224001
PHASE: 2

0 1"
ORIGINAL SCALE SHOWN IS ONE INCH. ADJUST SCALE FOR REDUCED OR ENLARGED PLANS.

SHEET D31


62 OF 99

11/6/2025 11:19 AM G:\Turlock_City of-229\229224001-2024 Road Rehab\300 CAD\342 Sheet Sets\04_Civil_Detail\D31 SITE DETAILS.dwg Sean Long

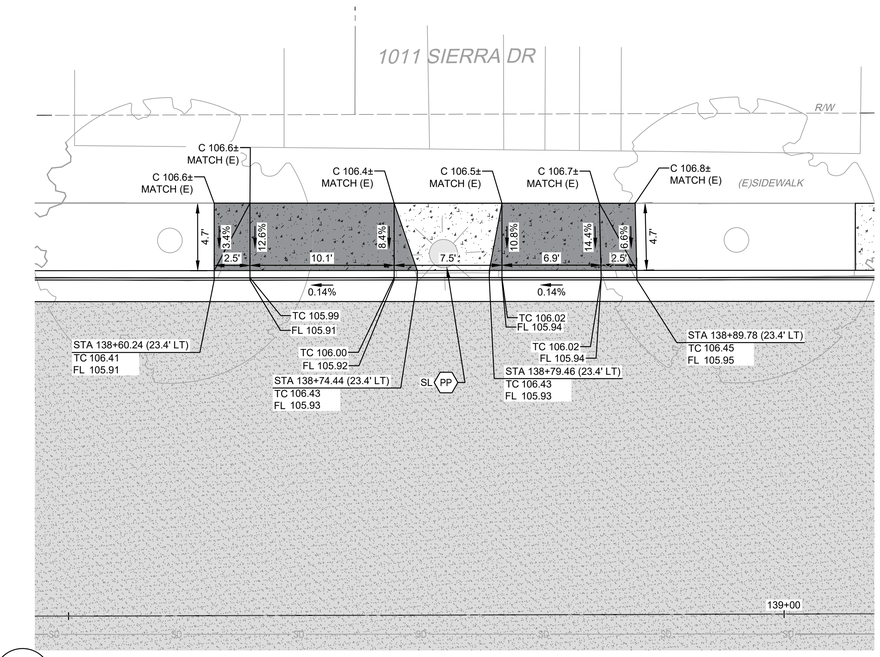


1
D32

SIERRA ST
DRIVEWAY APPROACH

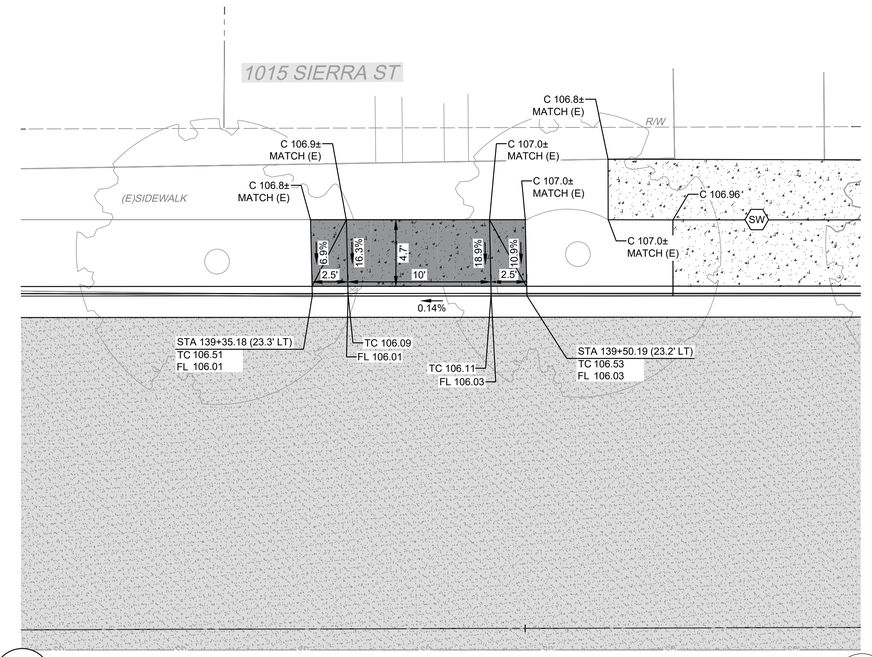


2
D32

SIERRA ST
DRIVEWAY APPROACH

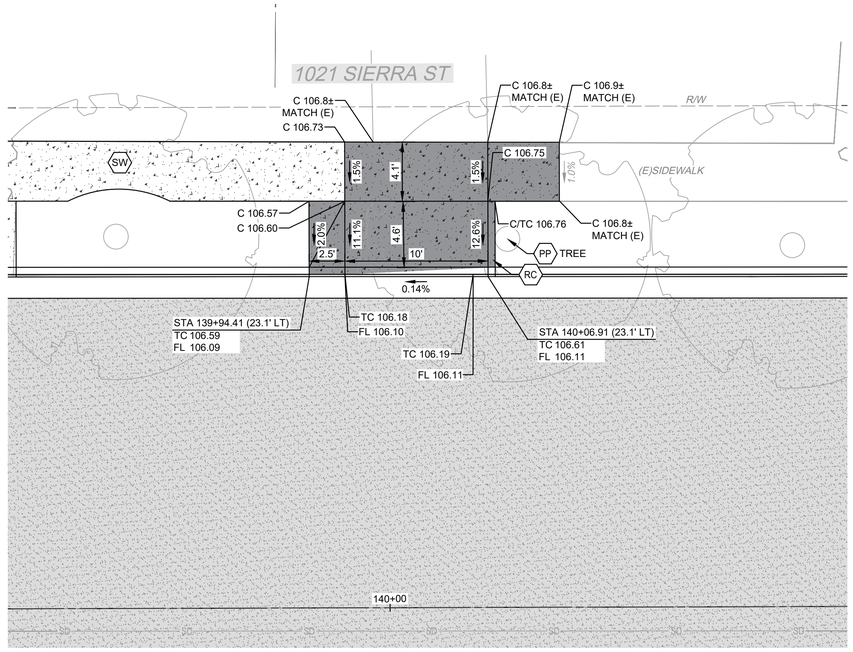

3
D32

SIERRA ST
DRIVEWAY APPROACH

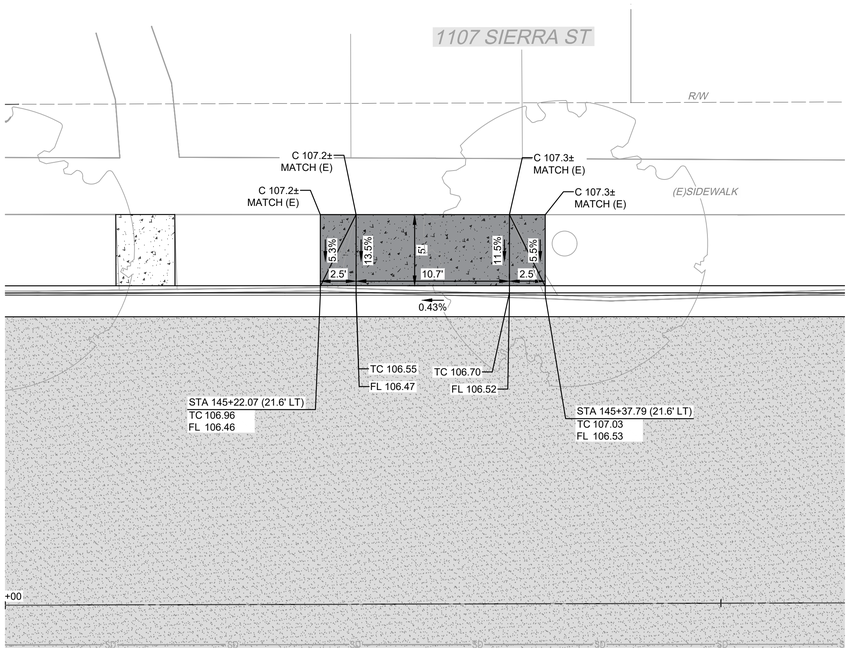

4
D32

SIERRA ST
DRIVEWAY APPROACH

WARNING
POWER LINES OVERHEAD

811
Know what's below. Call before you dig.

CONSTRUCTION CALLOUTS	
SYM	DESCRIPTION
AA	ALLEY APPROACH PER CITY OF TURLOCK STD DWG C-7
AG	ADJUST TO FINISHED GRADE
CA	COMMERCIAL/INDUSTRIAL DRIVEWAY APPROACH PER CITY OF TURLOCK STD C-8 & C-9
CGA	SAWCUT AND REMOVE (E) CURB AND GUTTER AND CONSTRUCT NEW CURB AND GUTTER PER CITY OF TURLOCK STD DWG C-1. DOWEL INTO EXISTING CURB AND GUTTER PER DETAIL 1, SHEET D5 & MODIFIED C&G AT TREES PER DETAIL 1 SHEET D7
CG	CONSTRUCT NEW CURB AND GUTTER PER CITY OF TURLOCK STD DWG C-1. DOWEL INTO EXISTING CURB AND GUTTER PER DETAIL 1, SHEET D5 & MODIFIED C&G AT TREES PER DETAIL 1 SHEET D7
CR	SAWCUT AND REMOVE (E) CURB RETURN, RAMPS, AND SIDEWALK AND CONSTRUCT NEW CURB RETURN, RAMP, AND SIDEWALK PER PROJECT SPECIFICATIONS AND SITE DETAILS
DOC	SAWCUT AND REMOVE (E) CURB AND GUTTER AND CONSTRUCT NEW DRIVE OVER CURB PER DRIVE OVER CURB DETAIL ON SHEET D7. DOWEL INTO EXISTING CURB AND GUTTER PER DETAIL 1, SHEET D5
DA	RESIDENTIAL DRIVE APPROACH PER CITY OF TURLOCK STD DWG C-5
DI	REMOVE AND REPLACE CATCH BASIN PER CITY OF TURLOCK STD SD-3 AND TR-01 DETAIL SHEETS.
DW	DETECTABLE WARNING SURFACE PER CALTRANS STD DWG SHEET A88A
MH	ADJUST MANHOLE TO FINISHED GRADE AFTER PAVING OPERATIONS PER DETAIL
NDI	CONSTRUCT CATCH BASIN PER CITY OF TURLOCK STD SD-3 AND TR-01 DETAIL SHEETS.
NMH	CONSTRUCT MANHOLE PER CITY OF TURLOCK STD S-3 AND TR-01 DETAIL SHEETS.
PP	PROTECT IN PLACE
RC	RETAINING CURB
RL	REMOVE AND RELOCATE. SEE TR-01 DETAIL IF APPLICABLE.
RT	REMOVE AND DISPOSE OF TREE, GRIND STUMP, AND REMOVE ROOTS AS NECESSARY TO CONSTRUCT SIDEWALK
SW	CONSTRUCT SIDEWALK PER CITY OF TURLOCK STD DWG C-3. DOWEL INTO EXISTING SIDEWALK PER DETAIL 1, SHEET D5. PROTECT (E) ROOF DRAINS IN PLACE OR REPLACE IN KIND
VC	CONSTRUCT VERTICAL CURB PER CITY OF TURLOCK STD DWG C-1. DOWEL INTO EXISTING CURB PER DETAIL 1, SHEET D5
VG	CONSTRUCT VALLEY GUTTER PER CITY OF TURLOCK STD DWG C-1

LEGEND

- FDR-C RECONSTRUCTION PER DETAIL 2, SHEET D5
- 6.0" TYPE A HMA PAVEMENT OVER 6" CNS COMPACTED TO 95%
- 8.0" TYPE A HMA PAVEMENT OVER 6" CNS COMPACTED TO 95%
- 3.5" MINIMUM THICK CONCRETE OVER 6" CNS COMPACTED TO 95%
- 7.5" MINIMUM THICK CONCRETE OVER 4" AGGREGATE BASE ROCK CLASS 2 PER CITY OF TURLOCK STD DWG C-7
- 9" HMA TYPE A PAVEMENT OVER 6" CNS COMPACTED TO 95%

CONSTRUCTION NOTES

1. EXISTING DRIVEWAYS, CURB, AND GUTTER TO REMAIN UNLESS OTHERWISE NOTED ON THE PLANS.
2. STATION AND OFFSET ON CURB AND GUTTER REFERS TO A POINT ON THE FLOWLINE.
3. DETAILED RAMP AND DRIVE APPROACH GRADING IS PROVIDED ON SHEETS D8 - D37.
4. PROTECT IN PLACE ALL (E) SIDEWALK DRAINS.
5. NOT ALL SEWER LATERALS ARE SHOWN ON THE PLANS.

SCALE IN FEET
0 2.5 5 10

CITY OF TURLOCK
MUNICIPAL SERVICES DEPARTMENT
ROADS PROGRAM DIVISION
156 S. BROADWAY, SUITE 150
(209) 668-5520

COPYRIGHT 2025 by PROVOST & PRITCHARD ENGINEERING GROUP, INC. ALL RIGHTS RESERVED
The firm of Provost & Pritchard Engineering Group, Inc. expressly reserves its common law copyright and other property rights in these plans. These plans are not to be reproduced, changed or copied in any form or manner whatsoever, nor are they to be assigned to any third party, without first obtaining the express written permission and consent of Provost & Pritchard Engineering Group, Inc. In the event of unauthorized reuse of these plans by any third party, the second party shall hold the firm of Provost & Pritchard Engineering Group, Inc. harmless, and shall bear the cost of Provost & Pritchard Engineering Group, Inc.'s legal fees incurred in any successful defense of its rights to these documents and in asserting these rights.

BID SET
10/30/2025

No.	REVISION	BY	DATE

DATE SIGNED:

CITY OF TURLOCK
CONSTRUCTION PLANS FOR ROADS PROGRAM
CAPITAL IMPROVEMENT PROJECT
CITY PROJECT No. 23-068, PACKAGE 2
DETAILS
SITE DETAILS

PROVOST& PRITCHARD
455 W FIR AVENUE
CLOVIS, CA 93611-3166
PHONE (559) 449-2700
FAX (559) 449-2715
www.provostandpritchard.com

DESIGN ENGINEER:
JEFF DORN
LICENSE NO:
76,749


DRAFTED BY:	CHECKED BY:
AR	JD

DATE: 10/30/2025
JOB NO: 229224001
PROJECT NO: 229224001
PHASE: 2

0 1"
ORIGINAL SCALE SHOWN IS ONE INCH. ADJUST SCALE FOR REDUCED OR ENLARGED PLANS.


SHEET D32
63 OF 99

11/6/2025 11:20 AM G:\Turlock_City of-229\229224001-2024 Road Rehab\300 CAD\342 Sheet Sets\04_Civil_Detail\D032 SITE DETAILS.dwg Sean Long

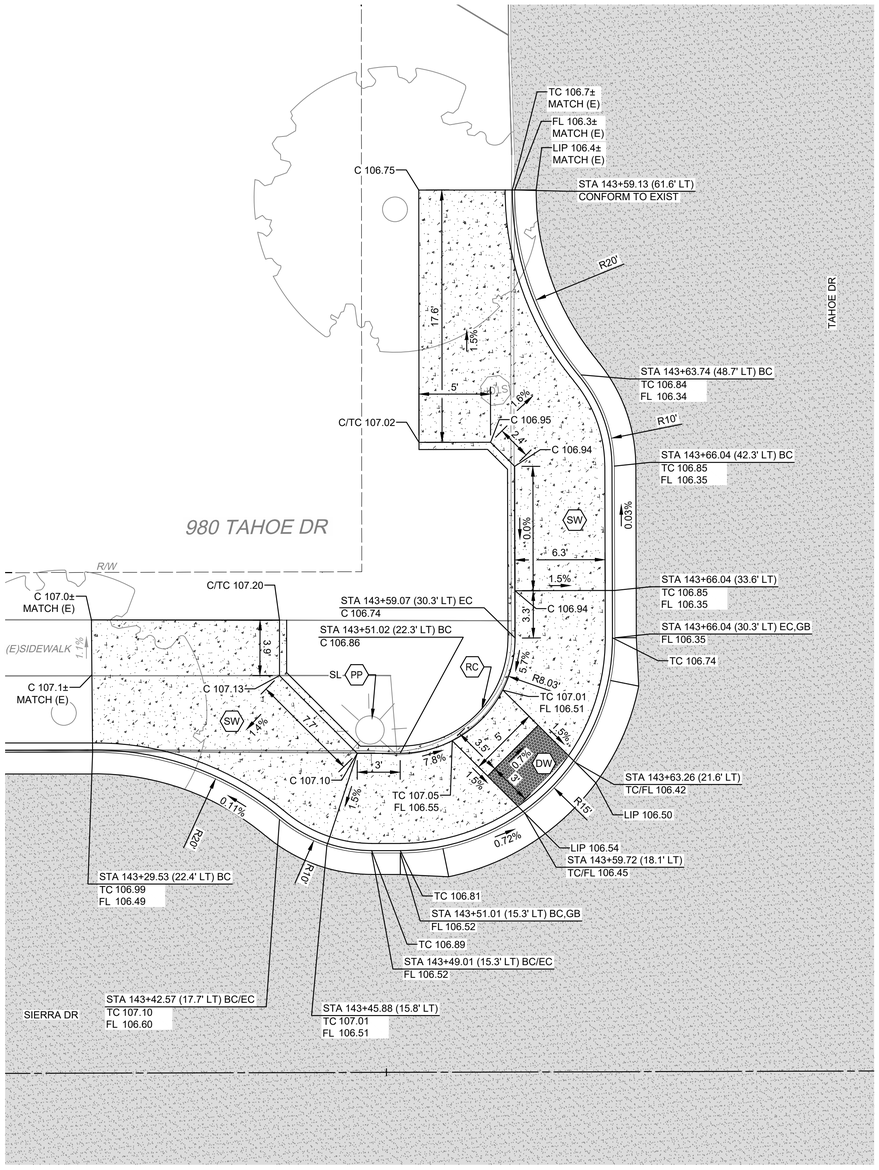

1
D33

SIERRA ST & TAHOE DR
NW CURB RAMP

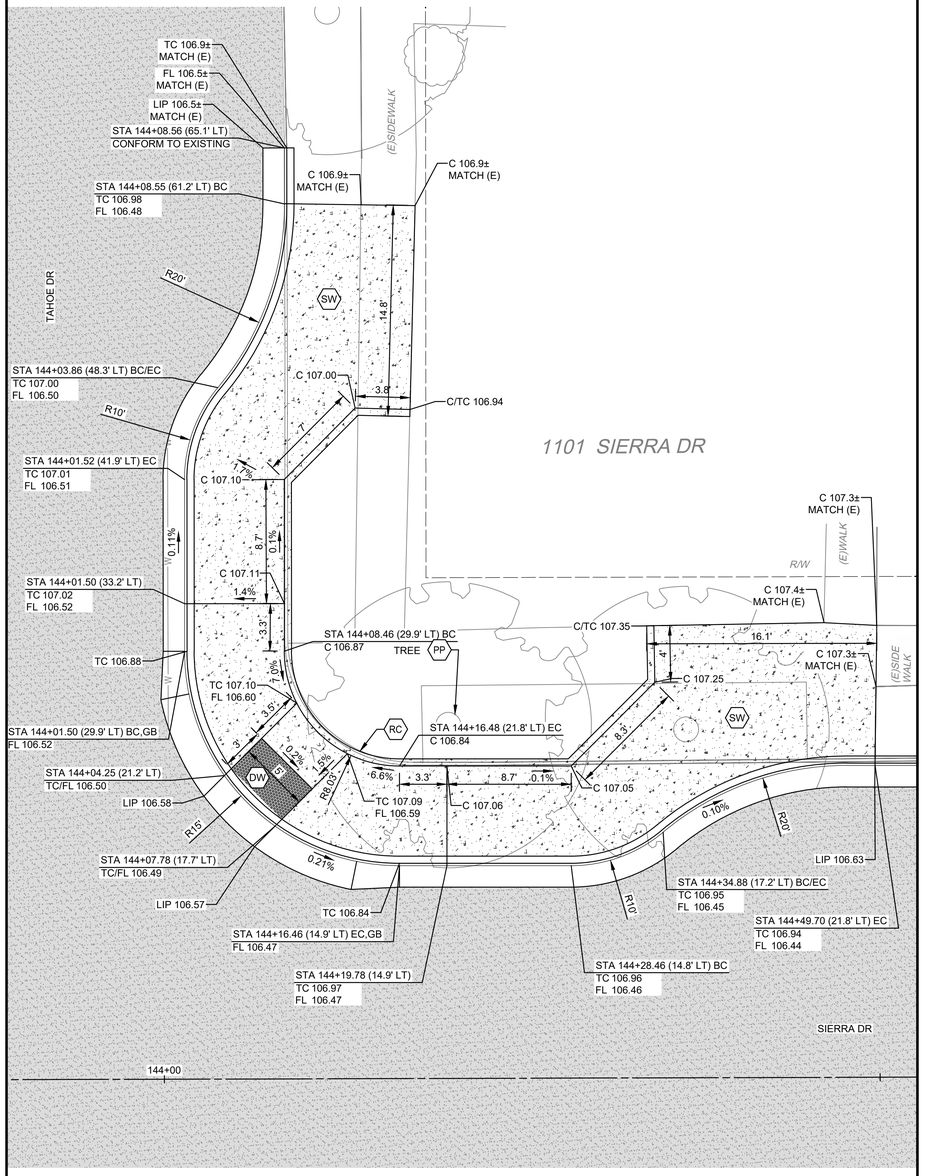

2
D33

SIERRA ST & TAHOE DR
NE CURB RAMP

SCALE IN FEET
0 2.5 5 10

CITY OF TURLOCK
MUNICIPAL SERVICES DEPARTMENT
ROADS PROGRAM DIVISION
156 S. BROADWAY, SUITE 150
(209) 668-5520

WARNING
POWER LINES OVERHEAD

811 Know what's below. Call before you dig.

COPYRIGHT 2025 by PROVOST & PRITCHARD ENGINEERING GROUP, INC. ALL RIGHTS RESERVED
The firm of Provost & Pritchard Engineering Group, Inc. expressly reserves its common law copyright and other property rights in these plans. These plans are not to be reproduced, changed or copied in any form or manner whatsoever, nor are they to be assigned to any third party, without first obtaining the express written permission and consent of Provost & Pritchard Engineering Group, Inc. In the event of unauthorized reuse of these plans by any third party, the third party shall hold the firm of Provost & Pritchard Engineering Group, Inc. harmless, and shall bear the cost of Provost & Pritchard Engineering Group, Inc.'s attorney's fees and other expenses in defending and enforcing these rights.

CONSTRUCTION CALLOUTS

SYM	DESCRIPTION
AA	ALLEY APPROACH PER CITY OF TURLOCK STD DWG C-7
AG	ADJUST TO FINISHED GRADE
CA	COMMERCIAL/INDUSTRIAL DRIVEWAY APPROACH PER CITY OF TURLOCK STD C-8 & C-9
CGA	SAWCUT AND REMOVE (E) CURB AND GUTTER AND CONSTRUCT NEW CURB AND GUTTER PER CITY OF TURLOCK STD DWG C-1. DOWEL INTO EXISTING CURB AND GUTTER PER DETAIL 1, SHEET D5 & MODIFIED C&G AT TREES PER DETAIL 1 SHEET D7
CG	CONSTRUCT NEW CURB AND GUTTER PER CITY OF TURLOCK STD DWG C-1. DOWEL INTO EXISTING CURB AND GUTTER PER DETAIL 1, SHEET D5 & MODIFIED C&G AT TREES PER DETAIL 1 SHEET D7
CR	SAWCUT AND REMOVE (E) CURB RETURN, RAMPS, AND SIDEWALK AND CONSTRUCT NEW CURB RETURN, RAMP, AND SIDEWALK PER PROJECT SPECIFICATIONS AND SITE DETAILS
DOC	SAWCUT AND REMOVE (E) CURB AND GUTTER AND CONSTRUCT NEW DRIVE OVER CURB PER DRIVE OVER CURB DETAIL ON SHEET D7. DOWEL INTO EXISTING CURB AND GUTTER PER DETAIL 1, SHEET D5
DA	RESIDENTIAL DRIVE APPROACH PER CITY OF TURLOCK STD DWG C-5
DI	REMOVE AND REPLACE CATCH BASIN PER CITY OF TURLOCK STD SD-3 AND TR-01 DETAIL SHEETS.
DW	DETECTABLE WARNING SURFACE PER CALTRANS STD DWG SHEET A88A
MH	ADJUST MANHOLE TO FINISHED GRADE AFTER PAVING OPERATIONS PER DETAIL
NDI	CONSTRUCT CATCH BASIN PER CITY OF TURLOCK STD SD-3 AND TR-01 DETAIL SHEETS.
NMH	CONSTRUCT MANHOLE PER CITY OF TURLOCK STD S-3 AND TR-01 DETAIL SHEETS.
PP	PROTECT IN PLACE
RC	RETAINING CURB
RL	REMOVE AND RELOCATE. SEE TR-01 DETAIL IF APPLICABLE.
RT	REMOVE AND DISPOSE OF TREE, GRIND STUMP, AND REMOVE ROOTS AS NECESSARY TO CONSTRUCT SIDEWALK
SW	CONSTRUCT SIDEWALK PER CITY OF TURLOCK STD DWG C-3. DOWEL INTO EXISTING SIDEWALK PER DETAIL 1, SHEET D5. PROTECT (E) ROOF DRAINS IN PLACE OR REPLACE IN KIND
VC	CONSTRUCT VERTICAL CURB PER CITY OF TURLOCK STD DWG C-1. DOWEL INTO EXISTING CURB PER DETAIL 1, SHEET D5
VG	CONSTRUCT VALLEY GUTTER PER CITY OF TURLOCK STD DWG C-1

LEGEND

- FDR-C RECONSTRUCTION PER DETAIL 2, SHEET D5
- 6.0" TYPE A HMA PAVEMENT OVER 6" CNS COMPACTED TO 95%
- 8.0" TYPE A HMA PAVEMENT OVER 6" CNS COMPACTED TO 95%
- 3.5" MINIMUM THICK CONCRETE OVER 6" CNS COMPACTED TO 95%
- 7.5" MINIMUM THICK CONCRETE OVER 4" AGGREGATE BASE ROCK CLASS 2 PER CITY OF TURLOCK STD DWG C-7
- 9" HMA TYPE A PAVEMENT OVER 6" CNS COMPACTED TO 95%

CONSTRUCTION NOTES

1. EXISTING DRIVEWAYS, CURB, AND GUTTER TO REMAIN UNLESS OTHERWISE NOTED ON THE PLANS.
2. STATION AND OFFSET ON CURB AND GUTTER REFERS TO A POINT ON THE FLOWLINE.
3. DETAILED RAMP AND DRIVE APPROACH GRADING IS PROVIDED ON SHEETS D8 - D37.
4. PROTECT IN PLACE ALL (E) SIDEWALK DRAINS.
5. NOT ALL SEWER LATERALS ARE SHOWN ON THE PLANS.

No.	REVISION	BY	DATE

BID SET
10/30/2025

REGISTERED PROFESSIONAL ENGINEER JEFFREY S. DORN No. 76,749 STATE OF CALIFORNIA CIVIL

DATE SIGNED:

CITY OF TURLOCK
CONSTRUCTION PLANS FOR ROADS PROGRAM
CAPITAL IMPROVEMENT PROJECT
CITY PROJECT No. 23-068, PACKAGE 2

DETAILS

SITE DETAILS


PROVOST & PRITCHARD
455 W FIR AVENUE
CLOVIS, CA 93611-3166
PHONE (559) 449-2700
FAX (559) 449-2715
www.provostandpritchard.com

DESIGN ENGINEER: JEFF DORN
LICENSE NO: 76,749
DRAFTED BY: AR
CHECKED BY: JD
DATE: 10/30/2025
JOB NO: 229224001
PROJECT NO: 229224001
PHASE: 2

0 1"
ORIGINAL SCALE SHOWN IS ONE INCH. ADJUST SCALE FOR REDUCED OR ENLARGED PLANS.


SHEET D33
64 OF 99

11/6/2025 3:13 PM G:\Turlock_City of-229\2229224001-2024 Road Rehab\300 CAD\342 Sheet Sets\04_Civil_Details\D33 SITE DETAILS.dwg -Annemarie Fox

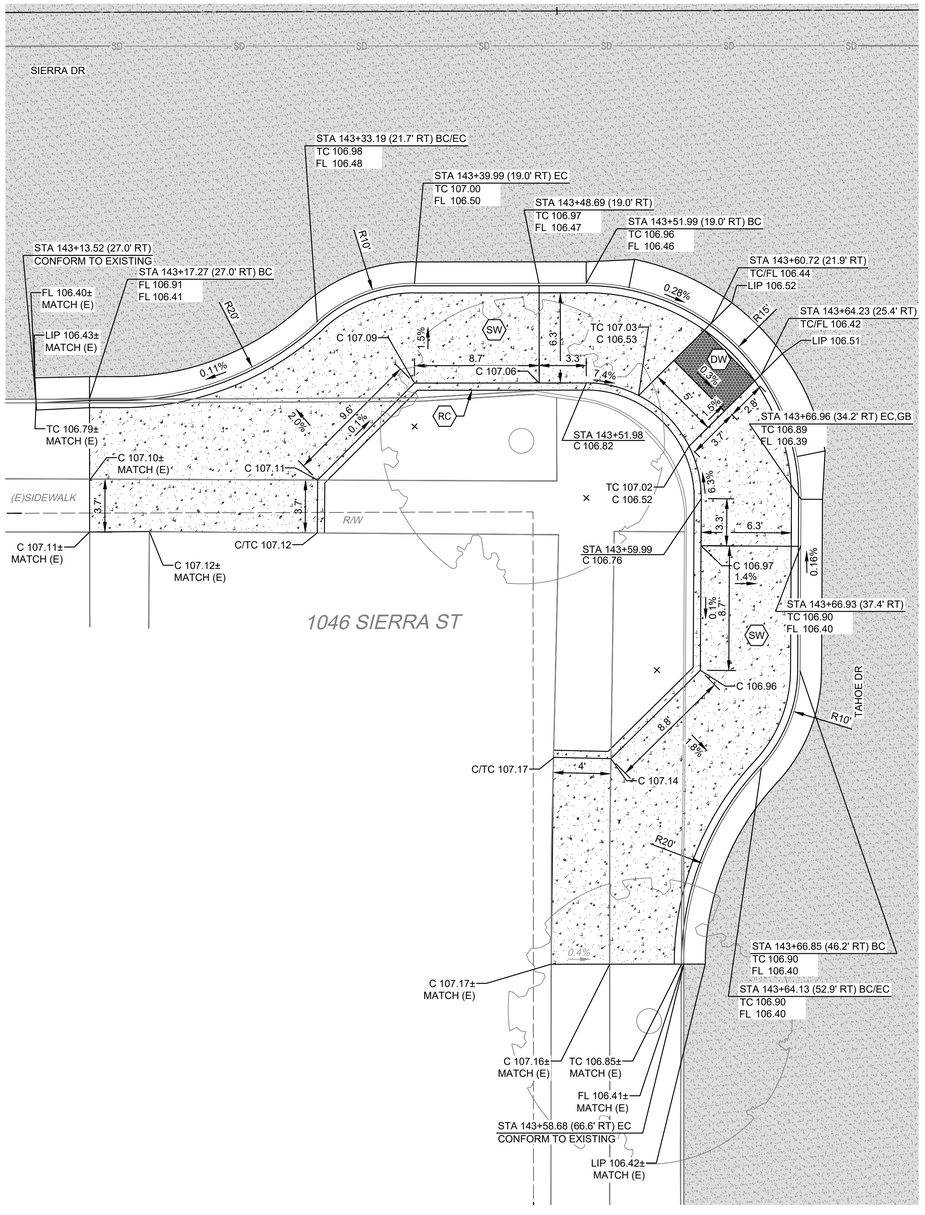

1
D34

SIERRA ST & TAHOE DR
SW CURB RAMP

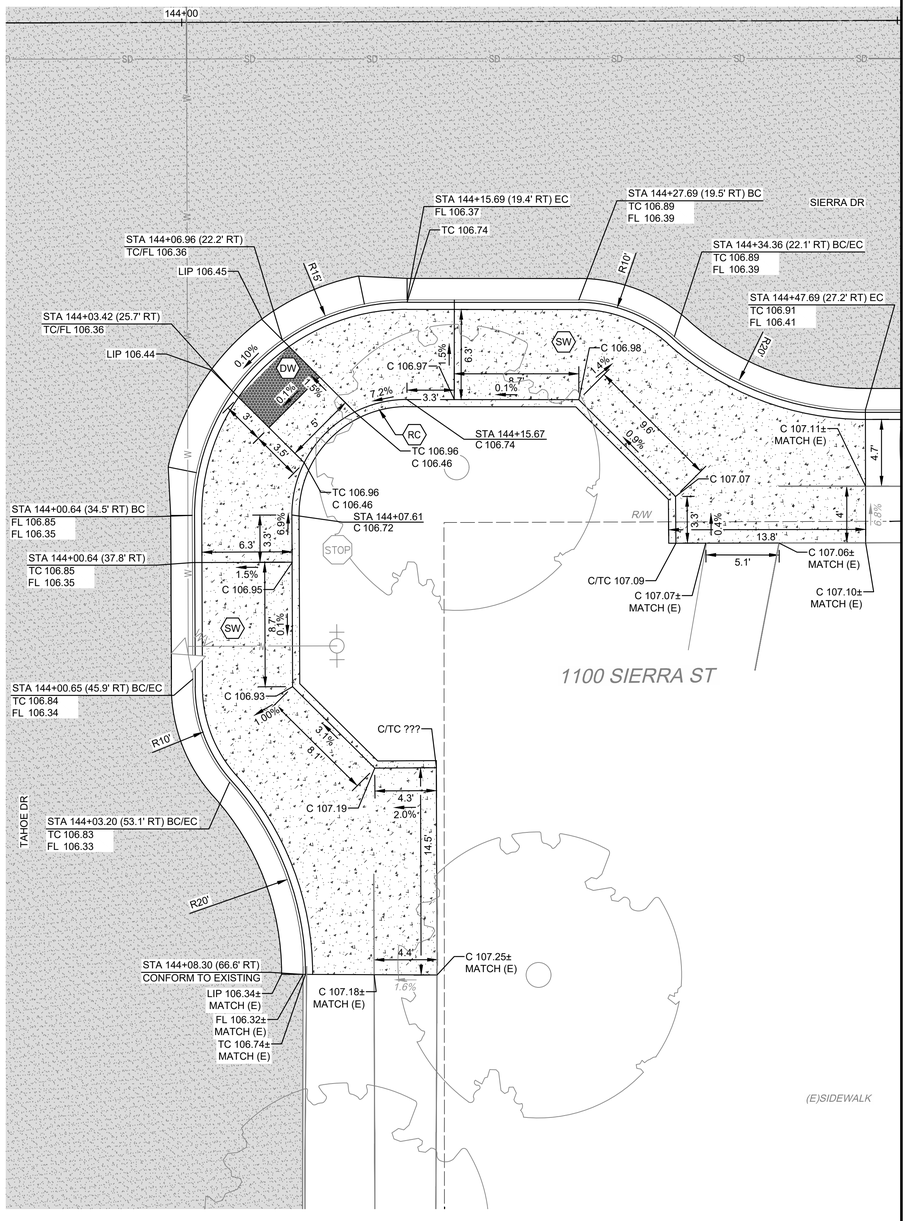

2
D34

SIERRA ST & TAHOE DR
SE CURB RAMP

WARNING
POWER LINES OVERHEAD

811 Know what's below. Call before you dig.

CONSTRUCTION CALLOUTS	
SYM	DESCRIPTION
AA	ALLEY APPROACH PER CITY OF TURLOCK STD DWG C-7
AG	ADJUST TO FINISHED GRADE
CA	COMMERCIAL/INDUSTRIAL DRIVEWAY APPROACH PER CITY OF TURLOCK STD C-8 & C-9
CGA	SAWCUT AND REMOVE (E) CURB AND GUTTER AND CONSTRUCT NEW CURB AND GUTTER PER CITY OF TURLOCK STD DWG C-1. DOWEL INTO EXISTING CURB AND GUTTER PER DETAIL 1, SHEET D5 & MODIFIED C&G AT TREES PER DETAIL 1 SHEET D7
CG	CONSTRUCT NEW CURB AND GUTTER PER CITY OF TURLOCK STD DWG C-1. DOWEL INTO EXISTING CURB AND GUTTER PER DETAIL 1, SHEET D5 & MODIFIED C&G AT TREES PER DETAIL 1 SHEET D7
CR	SAWCUT AND REMOVE (E) CURB RETURN, RAMPS, AND SIDEWALK AND CONSTRUCT NEW CURB RETURN, RAMP, AND SIDEWALK PER PROJECT SPECIFICATIONS AND SITE DETAILS
DOC	SAWCUT AND REMOVE (E) CURB AND GUTTER AND CONSTRUCT NEW DRIVE OVER CURB PER DRIVE OVER CURB DETAIL ON SHEET D7. DOWEL INTO EXISTING CURB AND GUTTER PER DETAIL 1, SHEET D5
DA	RESIDENTIAL DRIVE APPROACH PER CITY OF TURLOCK STD DWG C-5
DI	REMOVE AND REPLACE CATCH BASIN PER CITY OF TURLOCK STD SD-3 AND TR-01 DETAIL SHEETS.
DW	DETECTABLE WARNING SURFACE PER CALTRANS STD DWG SHEET A88A
MH	ADJUST MANHOLE TO FINISHED GRADE AFTER PAVING OPERATIONS PER DETAIL
NDI	CONSTRUCT CATCH BASIN PER CITY OF TURLOCK STD SD-3 AND TR-01 DETAIL SHEETS.
NMH	CONSTRUCT MANHOLE PER CITY OF TURLOCK STD S-3 AND TR-01 DETAIL SHEETS.
PP	PROTECT IN PLACE
RC	RETAINING CURB
RL	REMOVE AND RELOCATE. SEE TR-01 DETAIL IF APPLICABLE.
RT	REMOVE AND DISPOSE OF TREE, GRIND STUMP, AND REMOVE ROOTS AS NECESSARY TO CONSTRUCT SIDEWALK
SW	CONSTRUCT SIDEWALK PER CITY OF TURLOCK STD DWG C-3. DOWEL INTO EXISTING SIDEWALK PER DETAIL 1, SHEET D5. PROTECT (E) ROOF DRAINS IN PLACE OR REPLACE IN KIND
VC	CONSTRUCT VERTICAL CURB PER CITY OF TURLOCK STD DWG C-1. DOWEL INTO EXISTING CURB PER DETAIL 1, SHEET D5
VG	CONSTRUCT VALLEY GUTTER PER CITY OF TURLOCK STD DWG C-1

LEGEND

- FDR-C RECONSTRUCTION PER DETAIL 2, SHEET D5
- 6.0" TYPE A HMA PAVEMENT OVER 6" CNS COMPACTED TO 95%
- 8.0" TYPE A HMA PAVEMENT OVER 6" CNS COMPACTED TO 95%
- 3.5" MINIMUM THICK CONCRETE OVER 6" CNS COMPACTED TO 95%
- 7.5" MINIMUM THICK CONCRETE OVER 4" AGGREGATE BASE ROCK CLASS 2 PER CITY OF TURLOCK STD DWG C-7
- 9" HMA TYPE A PAVEMENT OVER 6" CNS COMPACTED TO 95%

CONSTRUCTION NOTES

1. EXISTING DRIVEWAYS, CURB, AND GUTTER TO REMAIN UNLESS OTHERWISE NOTED ON THE PLANS.
2. STATION AND OFFSET ON CURB AND GUTTER REFERS TO A POINT ON THE FLOWLINE.
3. DETAILED RAMP AND DRIVE APPROACH GRADING IS PROVIDED ON SHEETS D8 - D37.
4. PROTECT IN PLACE ALL (E) SIDEWALK DRAINS.
5. NOT ALL SEWER LATERALS ARE SHOWN ON THE PLANS.

SCALE IN FEET
0 2.5 5 10

CITY OF TURLOCK
MUNICIPAL SERVICES DEPARTMENT
ROADS PROGRAM DIVISION
156 S. BROADWAY, SUITE 150
(209) 668-5520

COPYRIGHT 2025 by PROVOST & PRITCHARD ENGINEERING GROUP, INC. ALL RIGHTS RESERVED
The firm of Provost & Pritchard Engineering Group, Inc. expressly reserves its common law copyright and other property rights in these plans. These plans are not to be reproduced, changed or copied in any form or manner whatsoever, nor are they to be assigned to any third party, without first obtaining the express written permission and consent of Provost & Pritchard Engineering Group, Inc. In the event of unauthorized reuse of these plans by any third party, the third party shall hold the firm of Provost & Pritchard Engineering Group, Inc. harmless, and shall bear the cost of Provost & Pritchard Engineering Group, Inc.'s reasonable attorney's fees and other expenses in defending and enforcing these rights.

BID SET
10/30/2025

No.	REVISION	BY	DATE

REGISTERED PROFESSIONAL ENGINEER JEFFREY S. DORN No. 76749 CIVIL STATE OF CALIFORNIA

DATE SIGNED: ____

CITY OF TURLOCK
CONSTRUCTION PLANS FOR ROADS PROGRAM
CAPITAL IMPROVEMENT PROJECT
CITY PROJECT No. 23-068, PACKAGE 2


DETAILS

SITE DETAILS

PROVOST& PRITCHARD
455 W FIR AVENUE
CLOVIS, CA 93611-0166
PHONE (559) 449-2700
FAX (559) 449-2715
www.provostandpritchard.com


DESIGN ENGINEER: JEFF DORN
LICENSE NO: 76,749
DRAFTED BY: AR
CHECKED BY: JD
DATE: 10/30/2025
JOB NO: 229224001
PROJECT NO: 229224001
PHASE: 2
0 _____ 1"
ORIGINAL SCALE SHOWN IS ONE INCH. ADJUST SCALE FOR REDUCED OR ENLARGED PLANS.
SHEET D34
65 OF 99

11/6/2025 3:14 PM G:\Turlock_City of-229224001-2024 Road Rehab\300 CAD\342 Sheet Sets\04_Civil_Details\D34 SITE DETAILS.dwg Annemarie Fox

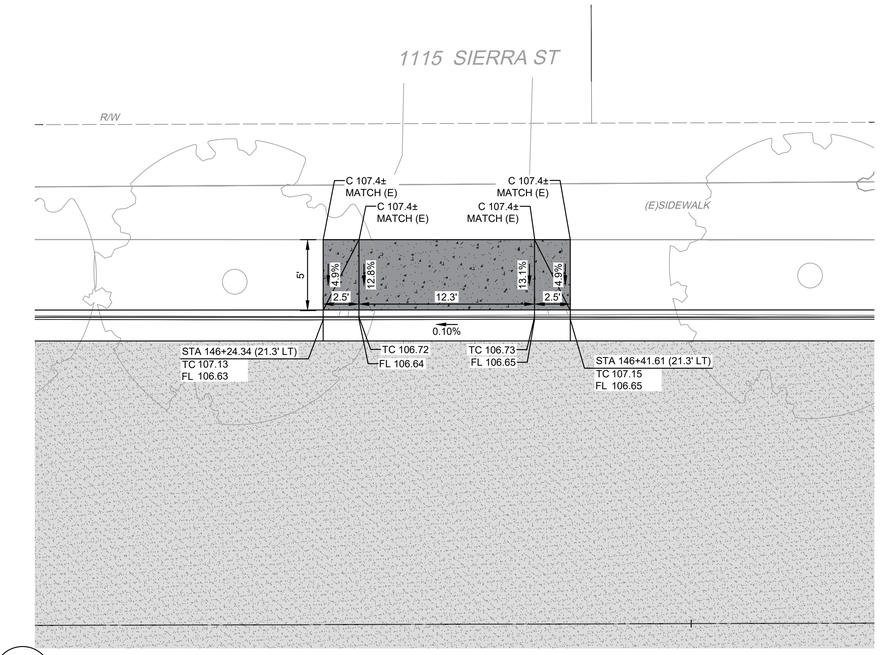


1 / D35

SIERRA ST
DRIVEWAY APPROACH

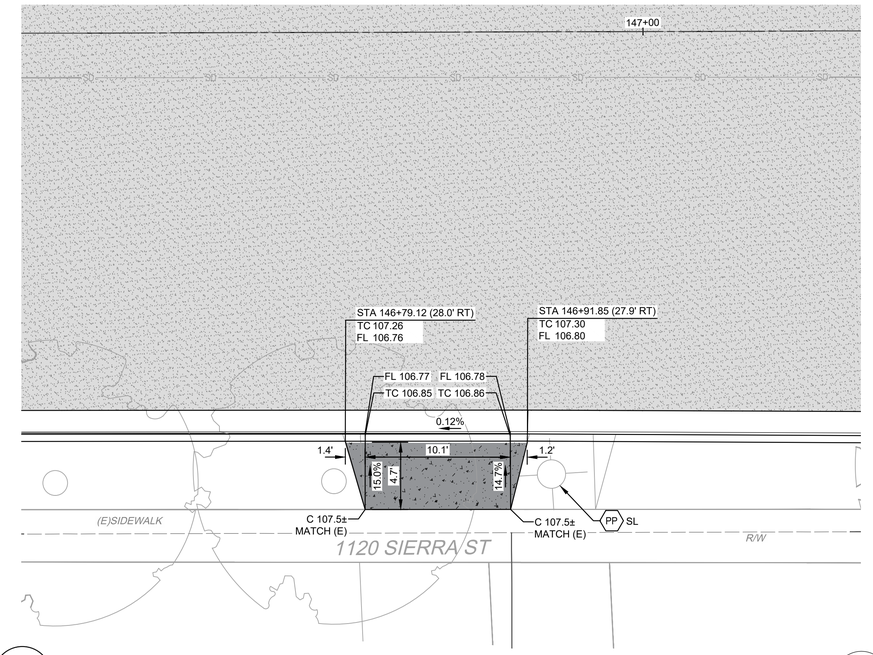


2 / D35

SIERRA ST
DRIVEWAY APPROACH

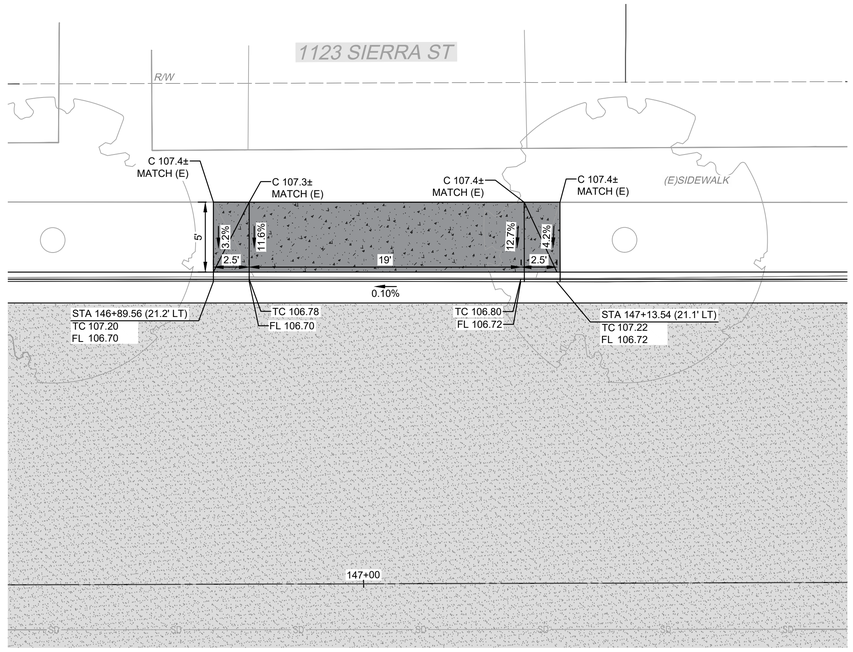

3 / D35

SIERRA ST
DRIVEWAY APPROACH

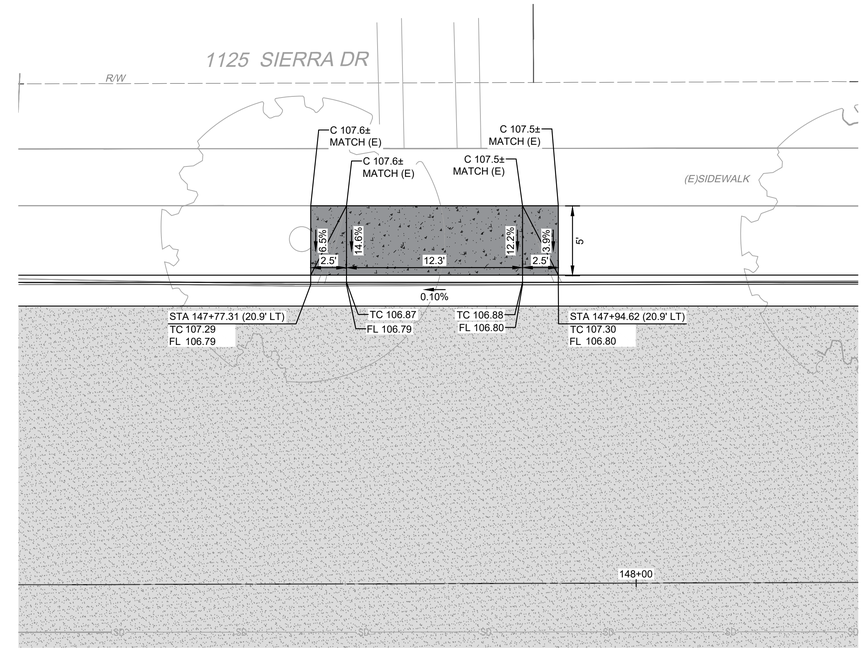

4 / D35

SIERRA ST
DRIVEWAY APPROACH

WARNING
POWER LINES OVERHEAD

811 Know what's below. Call before you dig.

COPYRIGHT 2025 by PROVOST & PRITCHARD ENGINEERING GROUP, INC. ALL RIGHTS RESERVED
The firm of Provost & Pritchard Engineering Group, Inc. expressly reserves its common law copyright and other property rights in these plans. These plans are not to be reproduced, changed or copied in any form or manner whatsoever, nor are they to be assigned to any third party, without first obtaining the express written permission and consent of Provost & Pritchard Engineering Group, Inc. In the event of unauthorized reuse of these plans by any third party, the third party shall hold the firm of Provost & Pritchard Engineering Group, Inc. harmless, and shall bear the cost of Provost & Pritchard Engineering Group, Inc.'s fees for litigation and expert witness fees, and other costs incurred in defending and enforcing these rights.

CONSTRUCTION CALLOUTS

SYM	DESCRIPTION
AA	ALLEY APPROACH PER CITY OF TURLOCK STD DWG C-7
AG	ADJUST TO FINISHED GRADE
CA	COMMERCIAL/INDUSTRIAL DRIVEWAY APPROACH PER CITY OF TURLOCK STD C-8 & C-9
CGA	SAWCUT AND REMOVE (E) CURB AND GUTTER AND CONSTRUCT NEW CURB AND GUTTER PER CITY OF TURLOCK STD DWG C-1. DOWEL INTO EXISTING CURB AND GUTTER PER DETAIL 1, SHEET D5 & MODIFIED C&G AT TREES PER DETAIL 1 SHEET D7
CG	CONSTRUCT NEW CURB AND GUTTER PER CITY OF TURLOCK STD DWG C-1. DOWEL INTO EXISTING CURB AND GUTTER PER DETAIL 1, SHEET D5 & MODIFIED C&G AT TREES PER DETAIL 1 SHEET D7
CR	SAWCUT AND REMOVE (E) CURB RETURN, RAMPS, AND SIDEWALK AND CONSTRUCT NEW CURB RETURN, RAMP, AND SIDEWALK PER PROJECT SPECIFICATIONS AND SITE DETAILS
DOC	SAWCUT AND REMOVE (E) CURB AND GUTTER AND CONSTRUCT NEW DRIVE OVER CURB PER DRIVE OVER CURB DETAIL ON SHEET D7. DOWEL INTO EXISTING CURB AND GUTTER PER DETAIL 1, SHEET D5
DA	RESIDENTIAL DRIVE APPROACH PER CITY OF TURLOCK STD DWG C-5
DI	REMOVE AND REPLACE CATCH BASIN PER CITY OF TURLOCK STD SD-3 AND TR-01 DETAIL SHEETS.
DW	DETECTABLE WARNING SURFACE PER CALTRANS STD DWG SHEET A88A
MH	ADJUST MANHOLE TO FINISHED GRADE AFTER PAVING OPERATIONS PER DETAIL
NDI	CONSTRUCT CATCH BASIN PER CITY OF TURLOCK STD SD-3 AND TR-01 DETAIL SHEETS.
NMH	CONSTRUCT MANHOLE PER CITY OF TURLOCK STD S-3 AND TR-01 DETAIL SHEETS.
PP	PROTECT IN PLACE
RC	RETAINING CURB
RL	REMOVE AND RELOCATE. SEE TR-01 DETAIL IF APPLICABLE.
RT	REMOVE AND DISPOSE OF TREE, GRIND STUMP, AND REMOVE ROOTS AS NECESSARY TO CONSTRUCT SIDEWALK
SW	CONSTRUCT SIDEWALK PER CITY OF TURLOCK STD DWG C-3. DOWEL INTO EXISTING SIDEWALK PER DETAIL 1, SHEET D5. PROTECT (E) ROOF DRAINS IN PLACE OR REPLACE IN KIND
VC	CONSTRUCT VERTICAL CURB PER CITY OF TURLOCK STD DWG C-1. DOWEL INTO EXISTING CURB PER DETAIL 1, SHEET D5
VG	CONSTRUCT VALLEY GUTTER PER CITY OF TURLOCK STD DWG C-1

LEGEND

- FDR-C RECONSTRUCTION PER DETAIL 2, SHEET D5
- 6.0" TYPE A HMA PAVEMENT OVER 6" CNS COMPACTED TO 95%
- 8.0" TYPE A HMA PAVEMENT OVER 6" CNS COMPACTED TO 95%
- 3.5" MINIMUM THICK CONCRETE OVER 6" CNS COMPACTED TO 95%
- 7.5" MINIMUM THICK CONCRETE OVER 4" AGGREGATE BASE ROCK CLASS 2 PER CITY OF TURLOCK STD DWG C-7
- 9" HMA TYPE A PAVEMENT OVER 6" CNS COMPACTED TO 95%

CONSTRUCTION NOTES

1. EXISTING DRIVEWAYS, CURB, AND GUTTER TO REMAIN UNLESS OTHERWISE NOTED ON THE PLANS.
2. STATION AND OFFSET ON CURB AND GUTTER REFERS TO A POINT ON THE FLOWLINE.
3. DETAILED RAMP AND DRIVE APPROACH GRADING IS PROVIDED ON SHEETS D8 - D37.
4. PROTECT IN PLACE ALL (E) SIDEWALK DRAINS.
5. NOT ALL SEWER LATERALS ARE SHOWN ON THE PLANS.

SCALE IN FEET
0 2.5 5 10

CITY OF TURLOCK
MUNICIPAL SERVICES DEPARTMENT
ROADS PROGRAM DIVISION
156 S. BROADWAY, SUITE 150
(209) 668-5520

No.	REVISION	BY	DATE
	BID SET 10/30/2025		

REGISTERED PROFESSIONAL ENGINEER JEFFREY S. DORN No. 76749 CIVIL STATE OF CALIFORNIA

DATE SIGNED:

CITY OF TURLOCK
CONSTRUCTION PLANS FOR ROADS PROGRAM
CAPITAL IMPROVEMENT PROJECT
CITY PROJECT No. 23-068, PACKAGE 2

DETAILS

SITE DETAILS

PROVOST& PRITCHARD
455 W FIR AVENUE
CLOVIS, CA 93611-3166
PHONE (559) 449-2700
FAX (559) 449-2715
www.provostandpritchard.com

DESIGN ENGINEER: JEFF DORN
LICENSE NO: 76,749

DRAFTED BY:	CHECKED BY:
AR	JD


DATE: 10/30/2025
JOB NO: 229224001
PROJECT NO: 229224001
PHASE: 2

0 1"
ORIGINAL SCALE SHOWN IS ONE INCH. ADJUST SCALE FOR REDUCED OR ENLARGED PLANS.

SHEET D35


66 OF 99

11/6/2025 11:21 AM G:\Turlock_City of-229\229224001-2024 Road Rehab\300 CAD\342 Sheet Sets\04_Civil_Detail\D035 SITE DETAILS.dwg Sean Long

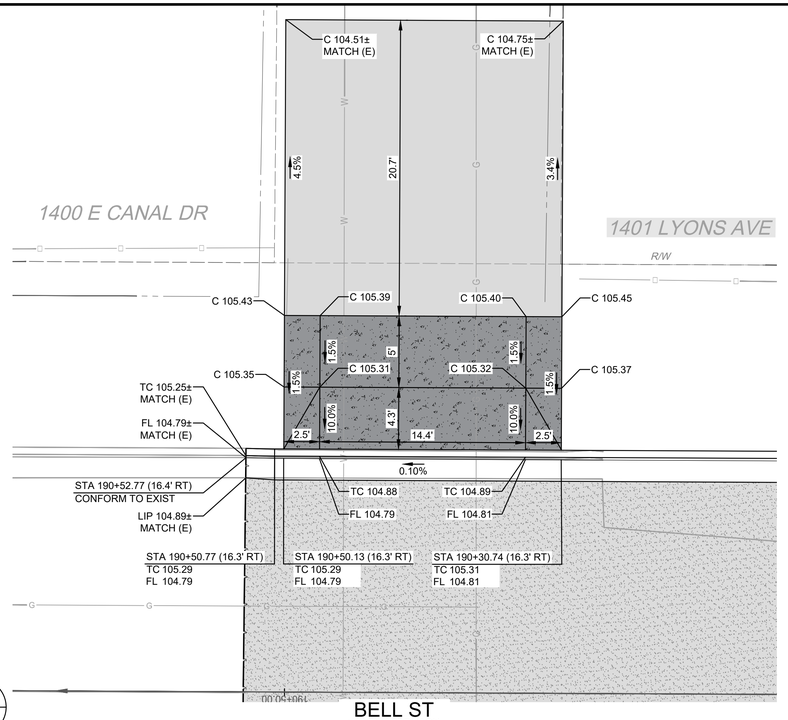


1
D36

BELL ST
ALLEY APPROACH

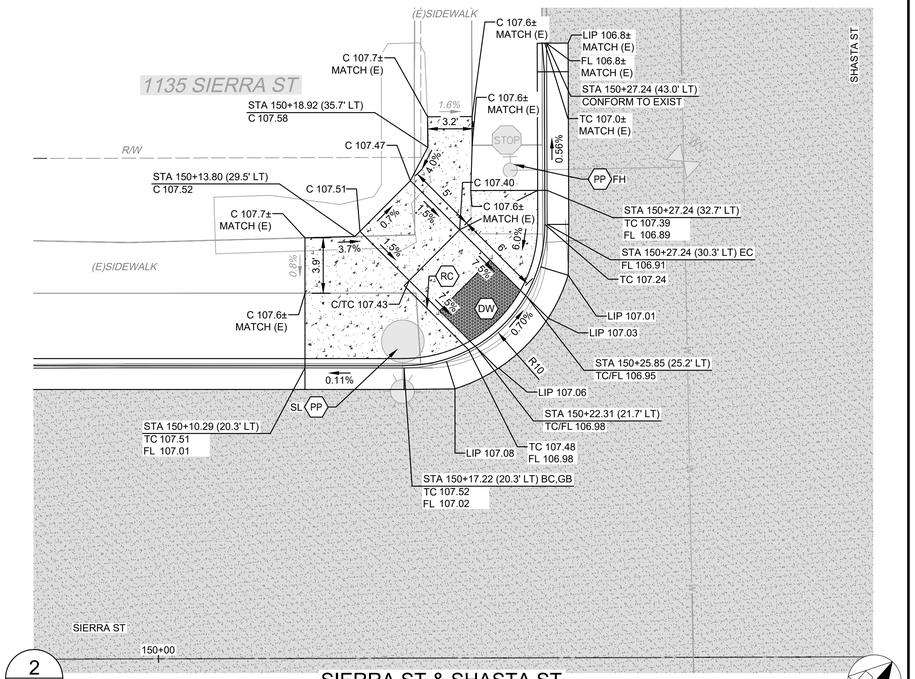

2
D36

SIERRA ST & SHASTA ST
NW CURB RAMP

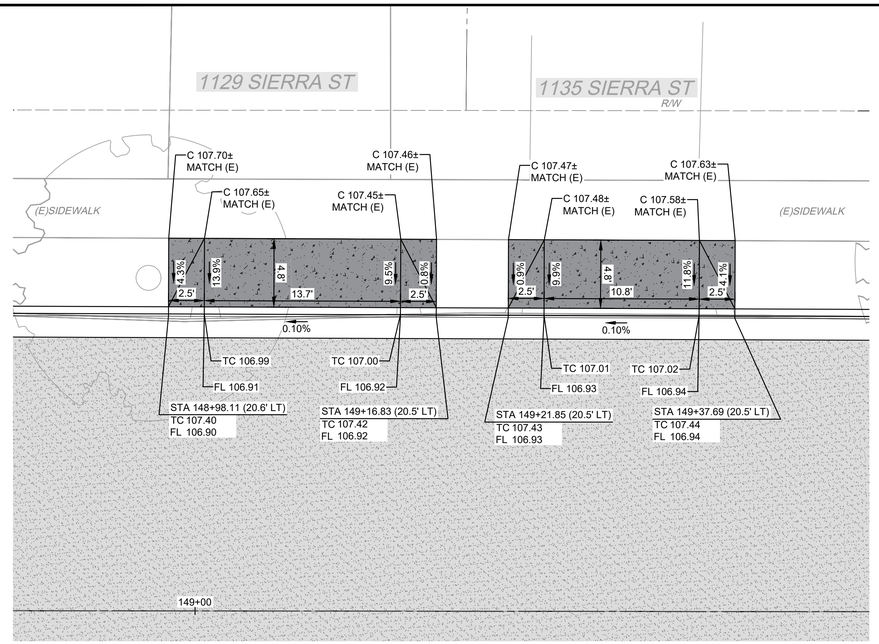

3
D36

SIERRA ST
DRIVEWAY APPROACH

WARNING
POWER LINES OVERHEAD

811 Know what's below. Call before you dig.

CONSTRUCTION CALLOUTS

SYM	DESCRIPTION
AA	ALLEY APPROACH PER CITY OF TURLOCK STD DWG C-7
AG	ADJUST TO FINISHED GRADE
CA	COMMERCIAL/INDUSTRIAL DRIVEWAY APPROACH PER CITY OF TURLOCK STD C-8 & C-9
CGA	SAWCUT AND REMOVE (E) CURB AND GUTTER AND CONSTRUCT NEW CURB AND GUTTER PER CITY OF TURLOCK STD DWG C-1. DOWEL INTO EXISTING CURB AND GUTTER PER DETAIL 1, SHEET D5 & MODIFIED C&G AT TREES PER DETAIL 1 SHEET D7
CG	CONSTRUCT NEW CURB AND GUTTER PER CITY OF TURLOCK STD DWG C-1. DOWEL INTO EXISTING CURB AND GUTTER PER DETAIL 1, SHEET D5 & MODIFIED C&G AT TREES PER DETAIL 1 SHEET D7
CR	SAWCUT AND REMOVE (E) CURB RETURN, RAMPS, AND SIDEWALK AND CONSTRUCT NEW CURB RETURN, RAMP, AND SIDEWALK PER PROJECT SPECIFICATIONS AND SITE DETAILS
DOC	SAWCUT AND REMOVE (E) CURB AND GUTTER AND CONSTRUCT NEW DRIVE OVER CURB PER DRIVE OVER CURB DETAIL ON SHEET D7. DOWEL INTO EXISTING CURB AND GUTTER PER DETAIL 1, SHEET D5
DA	RESIDENTIAL DRIVE APPROACH PER CITY OF TURLOCK STD DWG C-5
DI	REMOVE AND REPLACE CATCH BASIN PER CITY OF TURLOCK STD SD-3 AND TR-01 DETAIL SHEETS.
DW	DETECTABLE WARNING SURFACE PER CALTRANS STD DWG SHEET A88A
MH	ADJUST MANHOLE TO FINISHED GRADE AFTER PAVING OPERATIONS PER DETAIL
NDI	CONSTRUCT CATCH BASIN PER CITY OF TURLOCK STD SD-3 AND TR-01 DETAIL SHEETS.
NMH	CONSTRUCT MANHOLE PER CITY OF TURLOCK STD S-3 AND TR-01 DETAIL SHEETS.
PP	PROTECT IN PLACE
RC	RETAINING CURB
RL	REMOVE AND RELOCATE. SEE TR-01 DETAIL IF APPLICABLE.
RT	REMOVE AND DISPOSE OF TREE, GRIND STUMP, AND REMOVE ROOTS AS NECESSARY TO CONSTRUCT SIDEWALK
SW	CONSTRUCT SIDEWALK PER CITY OF TURLOCK STD DWG C-3. DOWEL INTO EXISTING SIDEWALK PER DETAIL 1, SHEET D5. PROTECT (E) ROOF DRAINS IN PLACE OR REPLACE IN KIND
VC	CONSTRUCT VERTICAL CURB PER CITY OF TURLOCK STD DWG C-1. DOWEL INTO EXISTING CURB PER DETAIL 1, SHEET D5
VG	CONSTRUCT VALLEY GUTTER PER CITY OF TURLOCK STD DWG C-1

LEGEND

- FDR-C RECONSTRUCTION PER DETAIL 2, SHEET D5
- 6.0" TYPE A HMA PAVEMENT OVER 6" CNS COMPACTED TO 95%
- 8.0" TYPE A HMA PAVEMENT OVER 6" CNS COMPACTED TO 95%
- 3.5" MINIMUM THICK CONCRETE OVER 6" CNS COMPACTED TO 95%
- 7.5" MINIMUM THICK CONCRETE OVER 4" AGGREGATE BASE ROCK CLASS 2 PER CITY OF TURLOCK STD DWG C-7
- 9" HMA TYPE A PAVEMENT OVER 6" CNS COMPACTED TO 95%

CONSTRUCTION NOTES

1. EXISTING DRIVEWAYS, CURB, AND GUTTER TO REMAIN UNLESS OTHERWISE NOTED ON THE PLANS.
2. STATION AND OFFSET ON CURB AND GUTTER REFERS TO A POINT ON THE FLOWLINE.
3. DETAILED RAMP AND DRIVE APPROACH GRADING IS PROVIDED ON SHEETS D8 - D37.
4. PROTECT IN PLACE ALL (E) SIDEWALK DRAINS.
5. NOT ALL SEWER LATERALS ARE SHOWN ON THE PLANS.

SCALE IN FEET
0 2.5 5 10

CITY OF TURLOCK
MUNICIPAL SERVICES DEPARTMENT
ROADS PROGRAM DIVISION
156 S. BROADWAY, SUITE 150
(209) 668-5520

COPYRIGHT 2025 by PROVOST & PRITCHARD ENGINEERING GROUP, INC. ALL RIGHTS RESERVED
The firm of Provost & Pritchard Engineering Group, Inc. expressly reserves its common law copyright and other property rights in these plans. These plans are not to be reproduced, changed or copied in any form or manner whatsoever, nor are they to be assigned to any third party, without first obtaining the express written permission and consent of Provost & Pritchard Engineering Group, Inc. In the event of unauthorized reuse of these plans by any third party, the third party shall hold the firm of Provost & Pritchard Engineering Group, Inc. harmless, and shall bear the cost of Provost & Pritchard Engineering Group, Inc.'s attorney's fees and other expenses in defending and enforcing these rights.

No.	REVISION	BY	DATE

BID SET
10/30/2025

DATE SIGNED: _____

REGISTERED PROFESSIONAL ENGINEER JEFFREY S. DORN No. 76749 CIVIL STATE OF CALIFORNIA

CITY OF TURLOCK
CONSTRUCTION PLANS FOR ROADS PROGRAM
CAPITAL IMPROVEMENT PROJECT
CITY PROJECT No. 23-068, PACKAGE 2

DETAILS

SITE DETAILS

PROVOST& PRITCHARD
455 W FIR AVENUE
CLOVIS, CA 93611-3166
PHONE (559) 449-2700
FAX (559) 449-2715
www.provostandpritchard.com

DESIGN ENGINEER:
JEFF DORN
LICENSE NO:
76,749


DRAFTED BY:	CHECKED BY:
AR	JD

DATE: 10/30/2025
JOB NO: 229224001
PROJECT NO: 229224001
PHASE: 2

0 _____ 1"
ORIGINAL SCALE SHOWN IS ONE INCH. ADJUST SCALE FOR REDUCED OR ENLARGED PLANS.


SHEET D36
67 OF 99

11/6/2025 11:22 AM G:\Turlock_City of-229\229224001-2024 Road Rehab\300 CAD\342 Sheet Sets\04_Civil_Detail\D36 SITE DETAILS.dwg -Sean Long

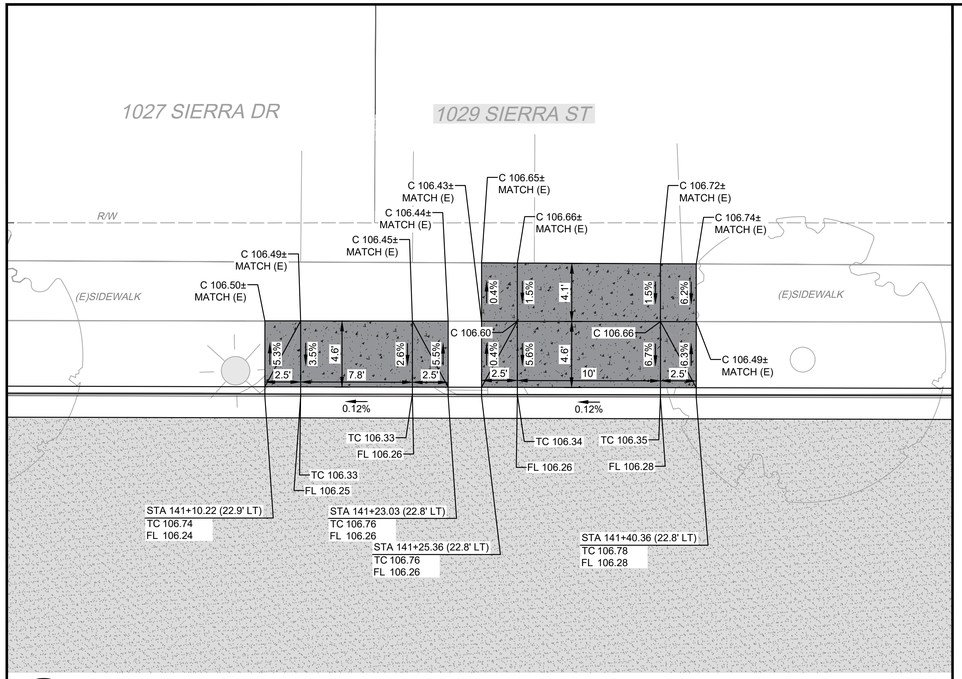


1 / D37

SIERRA ST
DRIVEWAY APPROACH

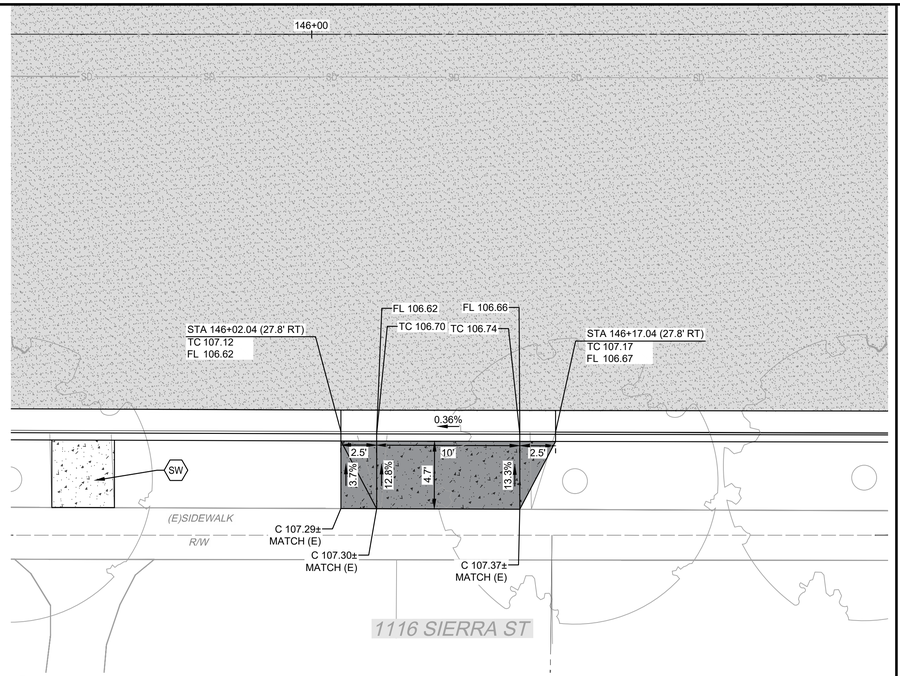

2 / D37

SIERRA ST
DRIVEWAY APPROACH

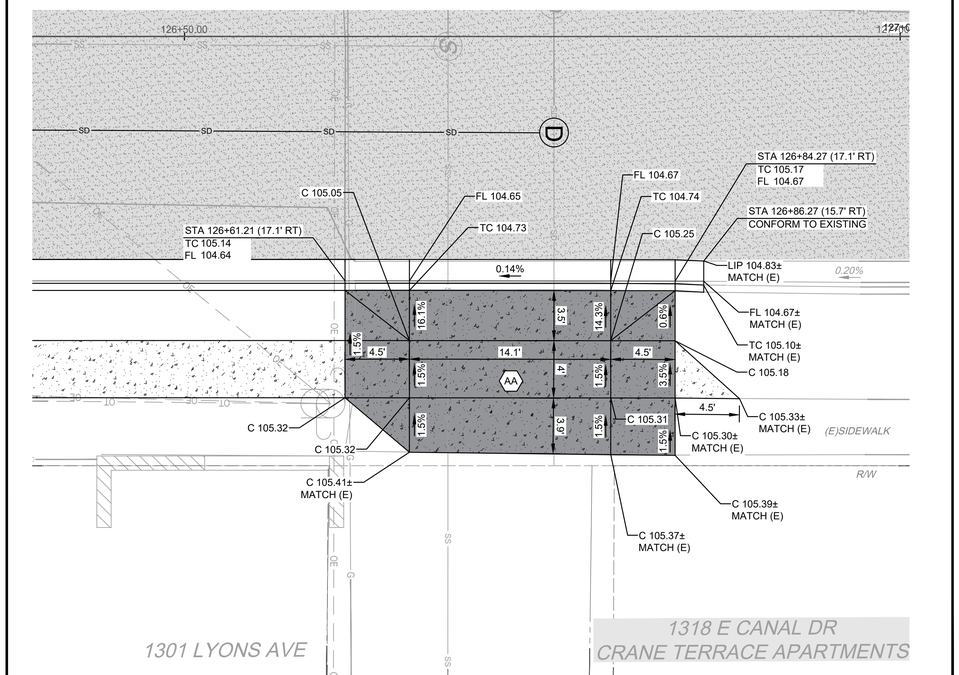

3 / D37

OAK ST
ALLEY APPROACH

WARNING
POWER LINES OVERHEAD

811 Know what's below. Call before you dig.

CONSTRUCTION CALLOUTS	
SYM	DESCRIPTION
AA	ALLEY APPROACH PER CITY OF TURLOCK STD DWG C-7
AG	ADJUST TO FINISHED GRADE
CA	COMMERCIAL/INDUSTRIAL DRIVEWAY APPROACH PER CITY OF TURLOCK STD C-8 & C-9
CGA	SAWCUT AND REMOVE (E) CURB AND GUTTER AND CONSTRUCT NEW CURB AND GUTTER PER CITY OF TURLOCK STD DWG C-1. DOWEL INTO EXISTING CURB AND GUTTER PER DETAIL 1, SHEET D5 & MODIFIED C&G AT TREES PER DETAIL 1 SHEET D7
CG	CONSTRUCT NEW CURB AND GUTTER PER CITY OF TURLOCK STD DWG C-1. DOWEL INTO EXISTING CURB AND GUTTER PER DETAIL 1, SHEET D5 & MODIFIED C&G AT TREES PER DETAIL 1 SHEET D7
CR	SAWCUT AND REMOVE (E) CURB RETURN, RAMPS, AND SIDEWALK AND CONSTRUCT NEW CURB RETURN, RAMP, AND SIDEWALK PER PROJECT SPECIFICATIONS AND SITE DETAILS
DOC	SAWCUT AND REMOVE (E) CURB AND GUTTER AND CONSTRUCT NEW DRIVE OVER CURB PER DRIVE OVER CURB DETAIL ON SHEET D7. DOWEL INTO EXISTING CURB AND GUTTER PER DETAIL 1, SHEET D5
DA	RESIDENTIAL DRIVE APPROACH PER CITY OF TURLOCK STD DWG C-5
DI	REMOVE AND REPLACE CATCH BASIN PER CITY OF TURLOCK STD SD-3 AND TR-01 DETAIL SHEETS.
DW	DETECTABLE WARNING SURFACE PER CALTRANS STD DWG SHEET A88A
MH	ADJUST MANHOLE TO FINISHED GRADE AFTER PAVING OPERATIONS PER DETAIL
NDI	CONSTRUCT CATCH BASIN PER CITY OF TURLOCK STD SD-3 AND TR-01 DETAIL SHEETS.
NMH	CONSTRUCT MANHOLE PER CITY OF TURLOCK STD S-3 AND TR-01 DETAIL SHEETS.
PP	PROTECT IN PLACE
RC	RETAINING CURB
RL	REMOVE AND RELOCATE. SEE TR-01 DETAIL IF APPLICABLE.
RT	REMOVE AND DISPOSE OF TREE, GRIND STUMP, AND REMOVE ROOTS AS NECESSARY TO CONSTRUCT SIDEWALK
SW	CONSTRUCT SIDEWALK PER CITY OF TURLOCK STD DWG C-3. DOWEL INTO EXISTING SIDEWALK PER DETAIL 1, SHEET D5. PROTECT (E) ROOF DRAINS IN PLACE OR REPLACE IN KIND
VC	CONSTRUCT VERTICAL CURB PER CITY OF TURLOCK STD DWG C-1. DOWEL INTO EXISTING CURB PER DETAIL 1, SHEET D5
VG	CONSTRUCT VALLEY GUTTER PER CITY OF TURLOCK STD DWG C-1

LEGEND

- FDR-C RECONSTRUCTION PER DETAIL 2, SHEET D5
- 6.0" TYPE A HMA PAVEMENT OVER 6" CNS COMPACTED TO 95%
- 8.0" TYPE A HMA PAVEMENT OVER 6" CNS COMPACTED TO 95%
- 3.5" MINIMUM THICK CONCRETE OVER 6" CNS COMPACTED TO 95%
- 7.5" MINIMUM THICK CONCRETE OVER 4" AGGREGATE BASE ROCK CLASS 2 PER CITY OF TURLOCK STD DWG C-7
- 9" HMA TYPE A PAVEMENT OVER 6" CNS COMPACTED TO 95%

CONSTRUCTION NOTES

1. EXISTING DRIVEWAYS, CURB, AND GUTTER TO REMAIN UNLESS OTHERWISE NOTED ON THE PLANS.
2. STATION AND OFFSET ON CURB AND GUTTER REFERS TO A POINT ON THE FLOWLINE.
3. DETAILED RAMP AND DRIVE APPROACH GRADING IS PROVIDED ON SHEETS D8 - D37.
4. PROTECT IN PLACE ALL (E) SIDEWALK DRAINS.
5. NOT ALL SEWER LATERALS ARE SHOWN ON THE PLANS.

SCALE IN FEET
0 2.5 5 10

CITY OF TURLOCK
MUNICIPAL SERVICES DEPARTMENT
ROADS PROGRAM DIVISION
156 S. BROADWAY, SUITE 150
(209) 668-5520

COPYRIGHT 2025 by PROVOST & PRITCHARD ENGINEERING GROUP, INC. ALL RIGHTS RESERVED
The firm of Provost & Pritchard Engineering Group, Inc. expressly reserves its common law copyright and other property rights in these plans. These plans are not to be reproduced, changed or copied in any form or manner whatsoever, nor are they to be assigned to any third party, without first obtaining the express written permission and consent of Provost & Pritchard Engineering Group, Inc. In the event of unauthorized reuse of these plans by any third party, the third party shall hold the firm of Provost & Pritchard Engineering Group, Inc. harmless, and shall bear the cost of Provost & Pritchard Engineering Group, Inc.'s reasonable attorney's fees and other expenses in defending and enforcing these rights.

No.	REVISION	BY	DATE

BID SET
10/30/2025

DATE SIGNED: _____

REGISTERED PROFESSIONAL ENGINEER JEFFREY S. DORN No. 76749 CIVIL STATE OF CALIFORNIA

CITY OF TURLOCK
CONSTRUCTION PLANS FOR ROADS PROGRAM
CAPITAL IMPROVEMENT PROJECT
CITY PROJECT No. 23-068, PACKAGE 2

DETAILS

SITE DETAILS

PROVOST& PRITCHARD
455 W FIR AVENUE
CLOVIS, CA 93611-0166
PHONE: (559) 449-2700
FAX (559) 449-2715
www.provostandpritchard.com

DESIGN ENGINEER: JEFF DORN
LICENSE NO: 76,749

DRAFTED BY:	CHECKED BY:
AR	JD


DATE: 10/30/2025
JOB NO: 229224001
PROJECT NO: 229224001
PHASE: 2


0 _____ 1"
ORIGINAL SCALE SHOWN IS ONE INCH. ADJUST SCALE FOR REDUCED OR ENLARGED PLANS.

SHEET D37

68 OF 99

11/6/2025 11:22 AM G:\Turlock_City of-229\229224001-2024 Road Rehab\300 CAD\342 Sheet Sets\04_Civil_Detail\D37 SITE DETAILS.dwg Sean Long

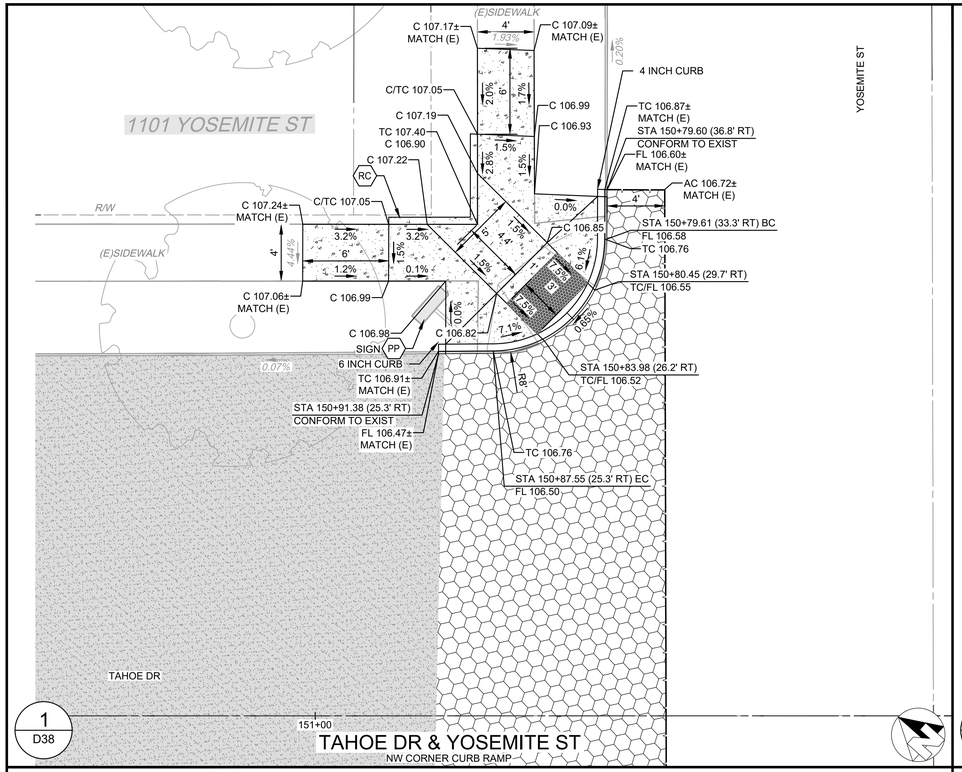

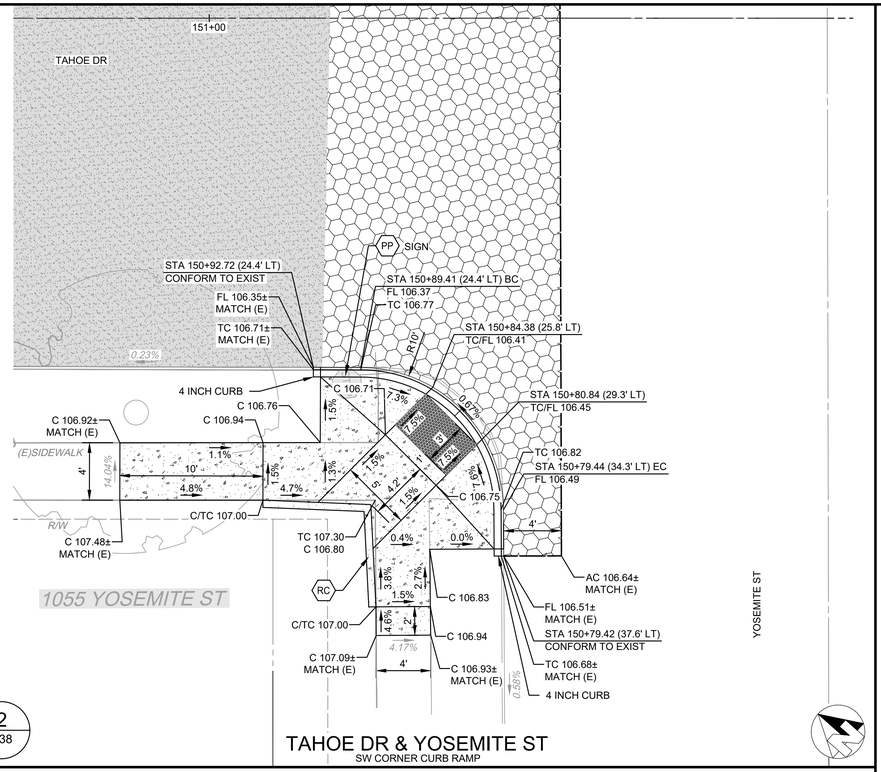

WARNING
POWER LINES OVERHEAD

811 Know what's below. Call before you dig.

COPYRIGHT 2025 by PROVOST & PRITCHARD ENGINEERING GROUP, INC. ALL RIGHTS RESERVED
The firm of Provost & Pritchard Engineering Group, Inc. expressly reserves its common law copyright and other property rights in these plans. These plans are not to be reproduced, changed or copied in any form or manner whatsoever, nor are they to be assigned to any third party, without first obtaining the express written permission and consent of Provost & Pritchard Engineering Group, Inc. In the event of unauthorized reuse of these plans by any third party, the third party shall hold the firm of Provost & Pritchard Engineering Group, Inc. harmless, and shall bear the cost of Provost & Pritchard Engineering Group, Inc.'s reasonable attorney's fees and other costs in enforcing these rights.

CONSTRUCTION CALLOUTS

SYM	DESCRIPTION
AA	ALLEY APPROACH PER CITY OF TURLOCK STD DWG C-7
AG	ADJUST TO FINISHED GRADE
CA	COMMERCIAL/INDUSTRIAL DRIVEWAY APPROACH PER CITY OF TURLOCK STD C-8 & C-9
CGA	SAWCUT AND REMOVE (E) CURB AND GUTTER AND CONSTRUCT NEW CURB AND GUTTER PER CITY OF TURLOCK STD DWG C-1. DOWEL INTO EXISTING CURB AND GUTTER PER DETAIL 1, SHEET D5 & MODIFIED C&G AT TREES PER DETAIL 1 SHEET D7
CG	CONSTRUCT NEW CURB AND GUTTER PER CITY OF TURLOCK STD DWG C-1. DOWEL INTO EXISTING CURB AND GUTTER PER DETAIL 1, SHEET D5 & MODIFIED C&G AT TREES PER DETAIL 1 SHEET D7
CR	SAWCUT AND REMOVE (E) CURB RETURN, RAMPS, AND SIDEWALK AND CONSTRUCT NEW CURB RETURN, RAMP, AND SIDEWALK PER PROJECT SPECIFICATIONS AND SITE DETAILS
DOC	SAWCUT AND REMOVE (E) CURB AND GUTTER AND CONSTRUCT NEW DRIVE OVER CURB PER DRIVE OVER CURB DETAIL ON SHEET D7. DOWEL INTO EXISTING CURB AND GUTTER PER DETAIL 1, SHEET D5
DA	RESIDENTIAL DRIVE APPROACH PER CITY OF TURLOCK STD DWG C-5
DI	REMOVE AND REPLACE CATCH BASIN PER CITY OF TURLOCK STD SD-3 AND TR-01 DETAIL SHEETS.
DW	DETECTABLE WARNING SURFACE PER CALTRANS STD DWG SHEET A88A
MH	ADJUST MANHOLE TO FINISHED GRADE AFTER PAVING OPERATIONS PER DETAIL
NDI	CONSTRUCT CATCH BASIN PER CITY OF TURLOCK STD SD-3 AND TR-01 DETAIL SHEETS.
NMH	CONSTRUCT MANHOLE PER CITY OF TURLOCK STD S-3 AND TR-01 DETAIL SHEETS.
PP	PROTECT IN PLACE
RC	RETAINING CURB
RL	REMOVE AND RELOCATE. SEE TR-01 DETAIL IF APPLICABLE.
RT	REMOVE AND DISPOSE OF TREE, GRIND STUMP, AND REMOVE ROOTS AS NECESSARY TO CONSTRUCT SIDEWALK
SW	CONSTRUCT SIDEWALK PER CITY OF TURLOCK STD DWG C-3. DOWEL INTO EXISTING SIDEWALK PER DETAIL 1, SHEET D5. PROTECT (E) ROOF DRAINS IN PLACE OR REPLACE IN KIND
VC	CONSTRUCT VERTICAL CURB PER CITY OF TURLOCK STD DWG C-1. DOWEL INTO EXISTING CURB PER DETAIL 1, SHEET D5
VG	CONSTRUCT VALLEY GUTTER PER CITY OF TURLOCK STD DWG C-1

LEGEND

- FDR-C RECONSTRUCTION PER DETAIL 2, SHEET D5
- 6.0" TYPE A HMA PAVEMENT OVER 6" CNS COMPACTED TO 95%
- 8.0" TYPE A HMA PAVEMENT OVER 6" CNS COMPACTED TO 95%
- 3.5" MINIMUM THICK CONCRETE OVER 6" CNS COMPACTED TO 95%
- 7.5" MINIMUM THICK CONCRETE OVER 4" AGGREGATE BASE ROCK CLASS 2 PER CITY OF TURLOCK STD DWG C-7
- 9" HMA TYPE A PAVEMENT OVER 6" CNS COMPACTED TO 95%

CONSTRUCTION NOTES

1. EXISTING DRIVEWAYS, CURB, AND GUTTER TO REMAIN UNLESS OTHERWISE NOTED ON THE PLANS.
2. STATION AND OFFSET ON CURB AND GUTTER REFERS TO A POINT ON THE FLOWLINE.
3. DETAILED RAMP AND DRIVE APPROACH GRADING IS PROVIDED ON SHEETS D8 - D37.
4. PROTECT IN PLACE ALL (E) SIDEWALK DRAINS.
5. NOT ALL SEWER LATERALS ARE SHOWN ON THE PLANS.

SCALE IN FEET
0 2.5 5 10

CITY OF TURLOCK
MUNICIPAL SERVICES DEPARTMENT
ROADS PROGRAM DIVISION
156 S. BROADWAY, SUITE 150
(209) 668-5520

BID SET
10/30/2025

No.	REVISION	BY	DATE

REGISTERED PROFESSIONAL ENGINEER JEFFREY S. DORN No. 76749 CIVIL STATE OF CALIFORNIA
DATE SIGNED:

CITY OF TURLOCK
CONSTRUCTION PLANS FOR ROADS PROGRAM
CAPITAL IMPROVEMENT PROJECT
CITY PROJECT No. 23-068, PACKAGE 2
DETAILS
SITE DETAILS

PROVOST & PRITCHARD
455 W FIR AVENUE
CLOVIS, CA 93611-9166
PHONE (559) 449-2700
FAX (559) 449-2715
www.provostandpritchard.com

DESIGN ENGINEER: JEFF DORN
LICENSE NO: 76,749


DRAFTED BY:	CHECKED BY:
AR	JD

DATE: 10/30/2025
JOB NO: 229224001
PROJECT NO: 229224001
PHASE: 2

0 1"
ORIGINAL SCALE SHOWN IS ONE INCH. ADJUST SCALE FOR REDUCED OR ENLARGED PLANS.

SHEET D38
69 OF 99

11/6/2025 11:23 AM G:\Turlock_City of-229\229224001-2024 Road Rehab\300 CAD\342 Sheet Sets\04_Civil_Details\D038 SITE DETAILS.dwg Sean Long

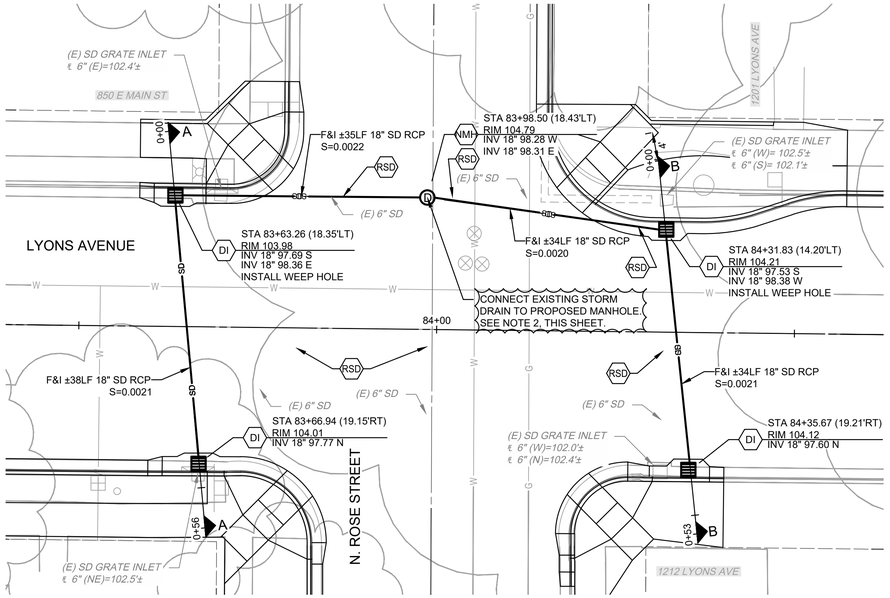

STORM DRAIN ALONG LYONS AVENUE CENTERLINE

STORM DRAIN CENTERLINE (A - A)

STORM DRAIN CENTERLINE (B - B)

WARNING
POWER LINES OVERHEAD

811 Know what's below. Call before you dig.

CONSTRUCTION CALLOUTS	
SYMBOL	DESCRIPTION
DI	REMOVE AND REPLACE CATCH BASIN PER CITY OF TURLOCK STD SD-3
CB	CONSTRUCT CATCH BASIN PER CITY OF TURLOCK STD SD-3
NDI	CONSTRUCT CATCH BASIN PER CITY OF TURLOCK STD SD-3 & TR-01 DETAIL SHEETS.
NMH	CONSTRUCT MANHOLE PER CITY OF TURLOCK STD S-3
RSD	REMOVE EXISTING SD LINE

NOTE:
1. STORM DRAIN PIPELINES SHALL BE LOW PRESSURE AIR TESTED PER SECTION 16-30 OF THE CITY STANDARD SPECIFICATIONS.
2. EXISTING STORM DRAIN INVERT ELEVATION IS UNKNOWN. CONTRACTOR SHALL VERIFY EXISTING STORM DRAIN DEPTH PRIOR TO THE START OF CONSTRUCTION AND NOTIFY THE ENGINEER OF ANY DISCREPANCIES.
3. CONTRACTOR SHALL VERIFY DEPTHS OF ALL EXISTING UTILITIES PRIOR TO THE START OF CONSTRUCTION AND NOTIFY THE ENGINEER OF ANY CONFLICTS.

SCALE IN FEET
0 5 10 20

CITY OF TURLOCK
MUNICIPAL SERVICES DEPARTMENT
ROADS PROGRAM DIVISION
156 S. BROADWAY, SUITE 150
(209) 668-5520

COPYRIGHT 2025 by PROVOST & PRITCHARD ENGINEERING GROUP, INC. ALL RIGHTS RESERVED
The firm of Provost & Pritchard Engineering Group, Inc. expressly reserves its common law copyright and other property rights in these plans. These plans are not to be reproduced, changed or copied in any form or manner whatsoever, nor are they to be assigned to any third party, without first obtaining the express written permission and consent of Provost & Pritchard Engineering Group, Inc. In the event of unauthorized reuse of these plans by any third party, the third party shall hold the firm of Provost & Pritchard Engineering Group, Inc. harmless, and shall bear the cost of Provost & Pritchard Engineering Group, Inc.'s legal fees incurred in asserting and enforcing these rights.

No.	REVISION	BY	DATE
	BID SET 10/30/2025		


REGISTERED PROFESSIONAL ENGINEER JEFFREY S. DORN No. 76749 STATE OF CALIFORNIA CIVIL
DATE SIGNED:


CITY OF TURLOCK
CONSTRUCTION PLANS FOR ROADS PROGRAM
CAPITAL IMPROVEMENT PROJECT
CITY PROJECT No. 23-068, PACKAGE 2
STORM DRAIN
ROSE STREET

PROVOST& PRITCHARD
455 W FIR AVENUE
CLOVIS, CA 93611-9166
PHONE (559) 449-2700
FAX (559) 449-2715
www.provostandpritchard.com

DESIGN ENGINEER: JEFF DORN
LICENSE NO: 76,749
DRAFTED BY: AR | CHECKED BY: JD
DATE: 10/30/2025
JOB NO: 229224001
PROJECT NO: 229224001
PHASE: 2
0 1"
ORIGINAL SCALE SHOWN IS ONE INCH. ADJUST SCALE FOR REDUCED OR ENLARGED PLANS.
SHEET U1
70 OF 99

11/6/2025 12:54 PM G:\Turlock_City of-229223\229224001-2024 Road Rehab\300 CAD\342 Sheet Sets\07_Utilities\U1 ROSE STREET.dwg -Sean Long

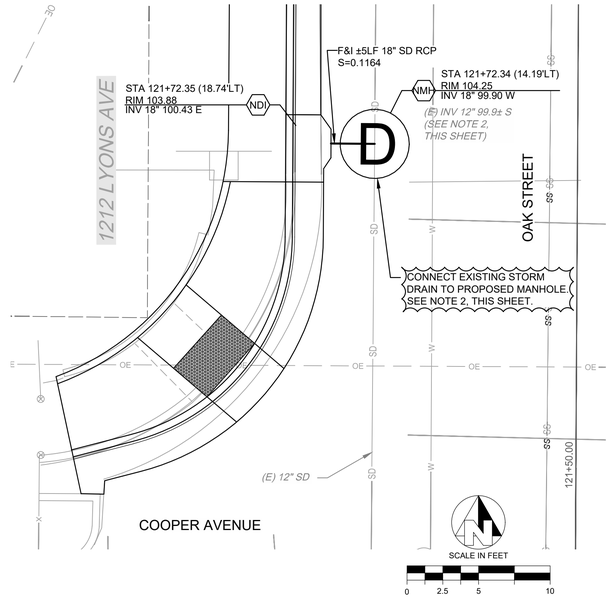


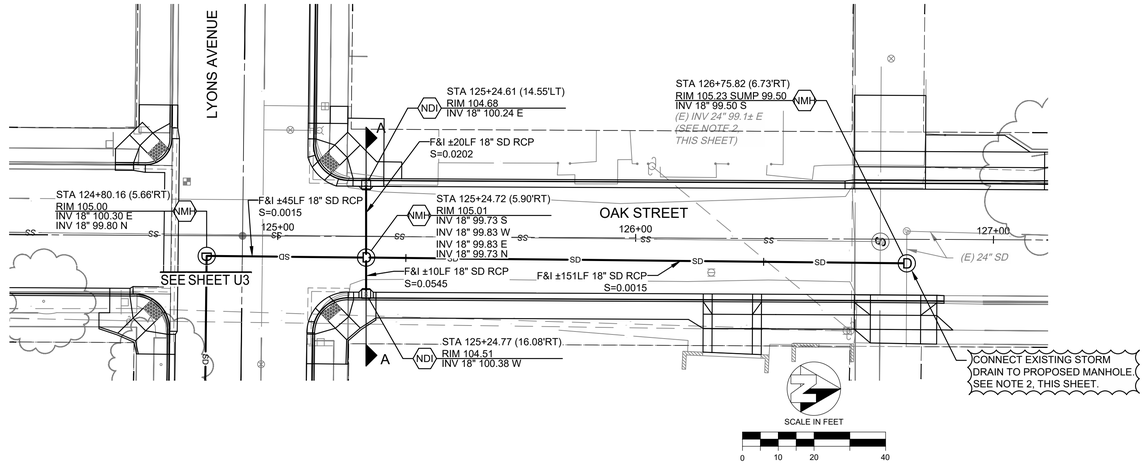


CONSTRUCTION CALLOUTS	
SYMBOL	DESCRIPTION
DI	REMOVE AND REPLACE CATCH BASIN PER CITY OF TURLOCK STD SD-3
CB	CONSTRUCT CATCH BASIN PER CITY OF TURLOCK STD SD-3
ND	CONSTRUCT CATCH BASIN PER CITY OF TURLOCK STD SD-3 & TR-01 DETAIL SHEETS.
MH	CONSTRUCT MANHOLE PER CITY OF TURLOCK STD S-3
RSD	REMOVE EXISTING SD LINE

NOTE:

1. STORM DRAIN PIPELINES SHALL BE LOW PRESSURE AIR TESTED PER SECTION 16-30 OF THE CITY STANDARD SPECIFICATIONS.
2. EXISTING STORM DRAIN INVERT ELEVATION IS UNKNOWN. CONTRACTOR SHALL VERIFY EXISTING STORM DRAIN DEPTH PRIOR TO THE START OF CONSTRUCTION AND NOTIFY THE ENGINEER OF ANY DISCREPANCIES.
3. CONTRACTOR SHALL VERIFY DEPTHS OF ALL EXISTING UTILITIES PRIOR TO THE START OF CONSTRUCTION AND NOTIFY THE ENGINEER OF ANY CONFLICTS.

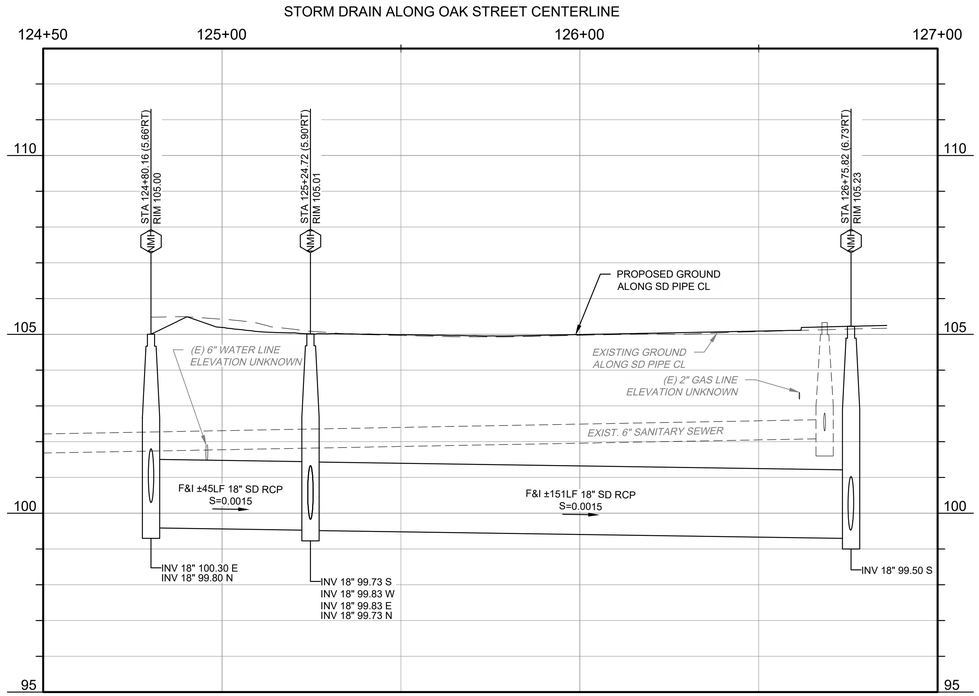

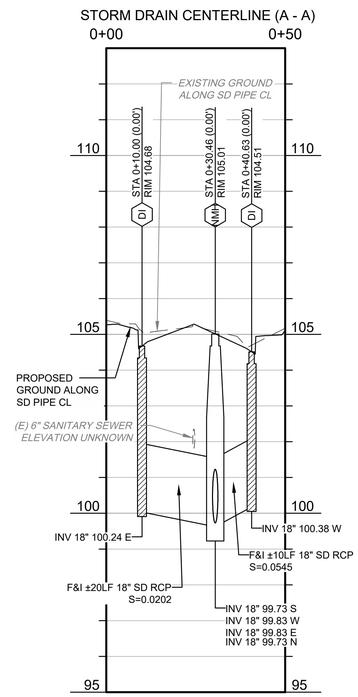

CITY OF TURLOCK
MUNICIPAL SERVICES DEPARTMENT
ROADS PROGRAM DIVISION
156 S. BROADWAY, SUITE 150
(209) 668-5520

WARNING
POWER LINES OVERHEAD

811 Know what's below. Call before you dig.

COPYRIGHT 2025 by PROVOST & PRITCHARD ENGINEERING GROUP, INC. ALL RIGHTS RESERVED
The firm of Provost & Pritchard Engineering Group, Inc. expressly reserves its common law copyright and other property rights in these plans. These plans are not to be reproduced, changed or copied in any form or manner whatsoever, nor are they to be assigned to any third party, without first obtaining the express written permission and consent of Provost & Pritchard Engineering Group, Inc. In the event of unauthorized reuse of these plans by any third party, the third party shall hold the firm of Provost & Pritchard Engineering Group, Inc. harmless, and shall bear the cost of Provost & Pritchard Engineering Group, Inc.'s reasonable attorney's fees and other expenses in defending and enforcing these rights.

BID SET
10/30/2025

No.	REVISION	BY	DATE

REGISTERED PROFESSIONAL ENGINEER JEFFREY S. DORN No. 76749 STATE OF CALIFORNIA CIVIL

DATE SIGNED:

CITY OF TURLOCK
CONSTRUCTION PLANS FOR ROADS PROGRAM
CAPITAL IMPROVEMENT PROJECT
CITY PROJECT No. 23-068, PACKAGE 2

STORM DRAIN
OAK STREET

PROVOST& PRITCHARD
455 W FIR AVENUE
CLOVIS, CA 93611-9166
PHONE (559) 449-2700
FAX (559) 449-2715
www.provostandpritchard.com

DESIGN ENGINEER: JEFF DORN
LICENSE NO: 76,749

DRAFTED BY:	CHECKED BY:
AR	JD


DATE: 10/30/2025
JOB NO: 229224001
PROJECT NO: 229224001
PHASE: 2


0 1"
ORIGINAL SCALE SHOWN IS ONE INCH. ADJUST SCALE FOR REDUCED OR ENLARGED PLANS.

SHEET U2


71 OF 99

11/6/2025 12:54 PM G:\Turlock_City of-229\229224001-2024 Road Rehab\300 CAD\342 Sheet Sets\07_Utilities\U2 OAK STREET.dwg Sean Long

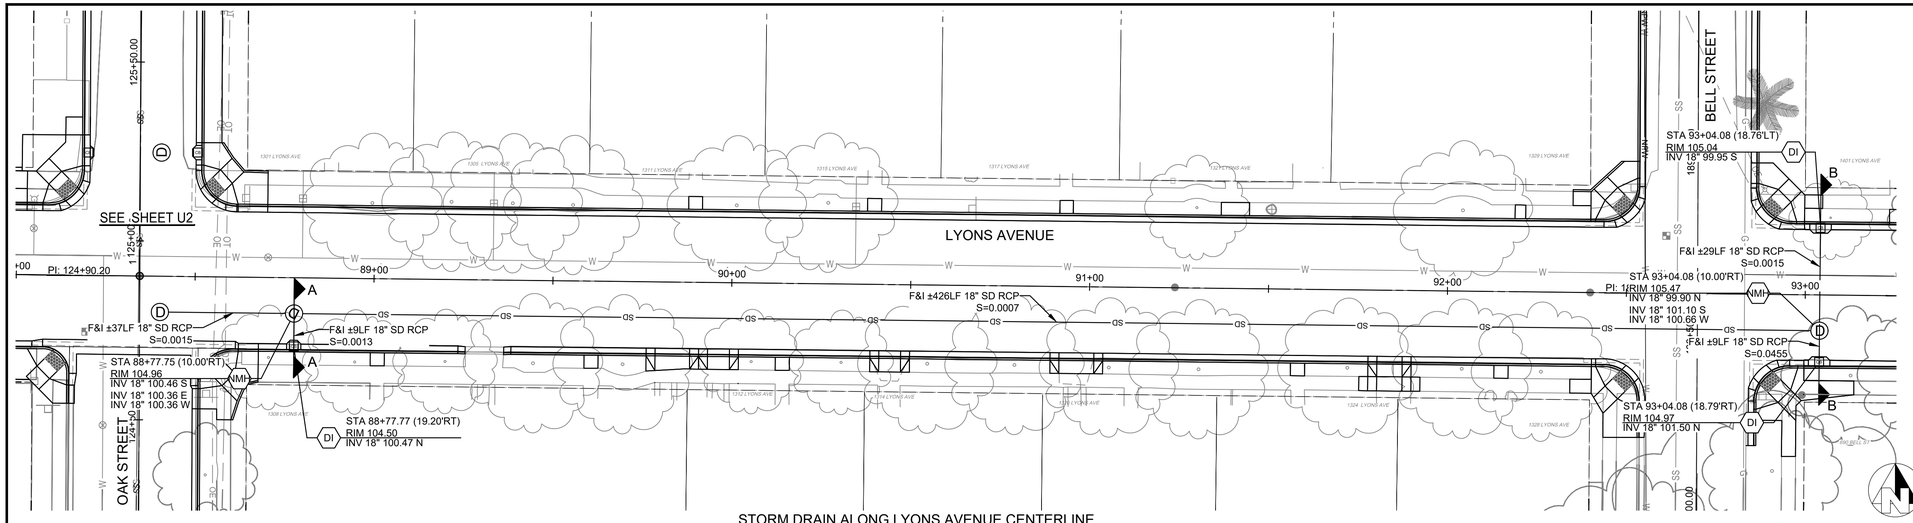


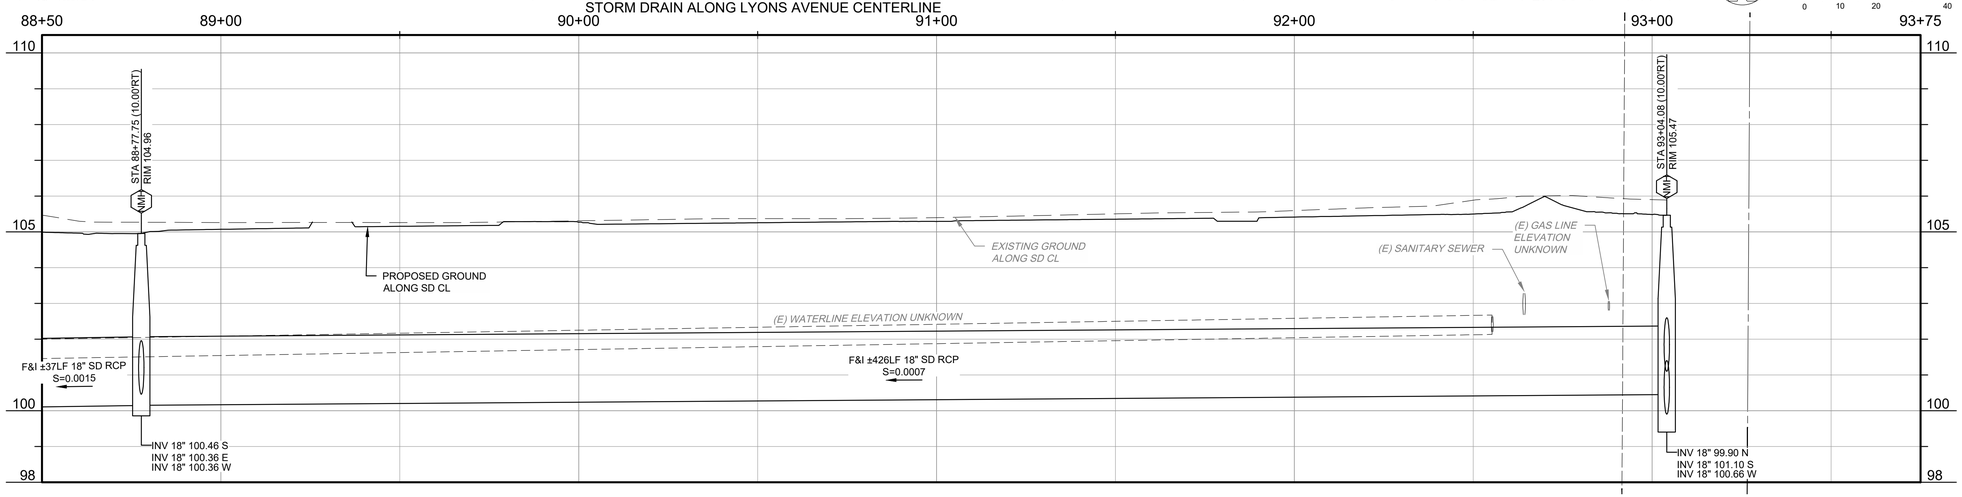

STORM DRAIN ALONG CENTERLINE (A - A)

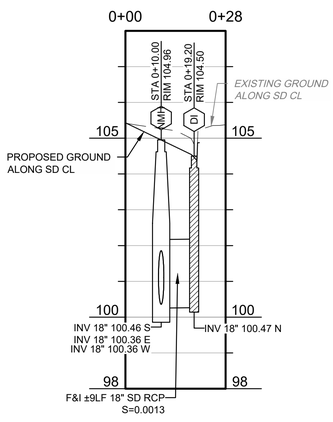

STORM DRAIN ALONG CENTERLINE (B - B)

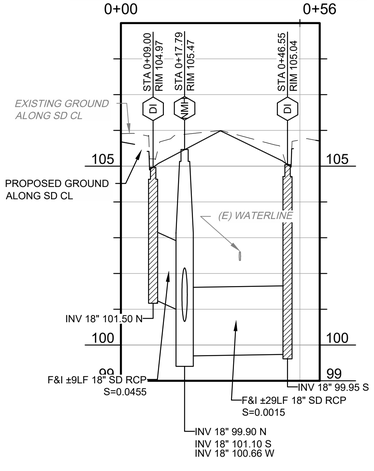

WARNING
POWER LINES OVERHEAD

811 Know what's below. Call before you dig.

CONSTRUCTION CALLOUTS	
SYMBOL	DESCRIPTION
DI	REMOVE AND REPLACE INLET PER CITY OF TURLOCK STD SD-3
CB	CONSTRUCT CATCH BASIN PER CITY OF TURLOCK STD SD-3
NMH	CONSTRUCT MANHOLE PER CITY OF TURLOCK STD S-3

NOTE:
1. STORM DRAIN PIPELINES SHALL BE LOW PRESSURE AIR TESTED PER SECTION 16-30 OF THE CITY STANDARD SPECIFICATIONS.
2. EXISTING STORM DRAIN INVERT ELEVATION IS UNKNOWN. CONTRACTOR SHALL VERIFY EXISTING STORM DRAIN DEPTH PRIOR TO THE START OF CONSTRUCTION AND NOTIFY THE ENGINEER OF ANY DISCREPANCIES.
3. CONTRACTOR SHALL VERIFY DEPTHS OF ALL EXISTING UTILITIES PRIOR TO THE START OF CONSTRUCTION AND NOTIFY THE ENGINEER OF ANY CONFLICTS.

COPYRIGHT 2025 by PROVOST & PRITCHARD ENGINEERING GROUP, INC. ALL RIGHTS RESERVED
The firm of Provost & Pritchard Engineering Group, Inc. expressly reserves its common law copyright and other property rights in these plans. These plans are not to be reproduced, changed or copied in any form or manner whatsoever, nor are they to be assigned to any third party, without first obtaining the express written permission and consent of Provost & Pritchard Engineering Group, Inc. In the event of unauthorized reuse of these plans by any third party, the third party shall hold the firm of Provost & Pritchard Engineering Group, Inc. harmless, and shall bear the cost of Provost & Pritchard Engineering Group, Inc.'s fees for defending and enforcing these rights.

BID SET
10/30/2025

No.	REVISION	BY	DATE

REGISTERED PROFESSIONAL ENGINEER JEFFREY S. DORN No. 76749 STATE OF CALIFORNIA CIVIL

DATE SIGNED:

CITY OF TURLOCK
CONSTRUCTION PLANS FOR ROADS PROGRAM
CAPITAL IMPROVEMENT PROJECT
CITY PROJECT No. 23-068, PACKAGE 2


STORM DRAIN
LYONS AVENUE


PROVOST & PRITCHARD
455 W FIR AVENUE
CLOVIS CA 93611-9166
PHONE (559) 449-2700
FAX (559) 449-2715
www.provostandpritchard.com

DESIGN ENGINEER: JEFF DORN
LICENSE NO: 76,749
DRAFTED BY: AR
CHECKED BY: JD
DATE: 10/30/2025
JOB NO: 229224001
PROJECT NO: 229224001
PHASE: 2
0 1"
ORIGINAL SCALE SHOWN IS ONE INCH. ADJUST SCALE FOR REDUCED OR ENLARGED PLANS.
SHEET U3
72 OF 99

CITY OF TURLOCK
MUNICIPAL SERVICES DEPARTMENT
ROADS PROGRAM DIVISION
156 S. BROADWAY, SUITE 150
(209) 668-5520

11/6/2025 12:54 PM G:\Turlock_City of\229224001-2024 Road Rehab\300 CAD\342 Sheet Sets\07_Utilities\U3 LYONS AVENUE.dwg -Sean Long

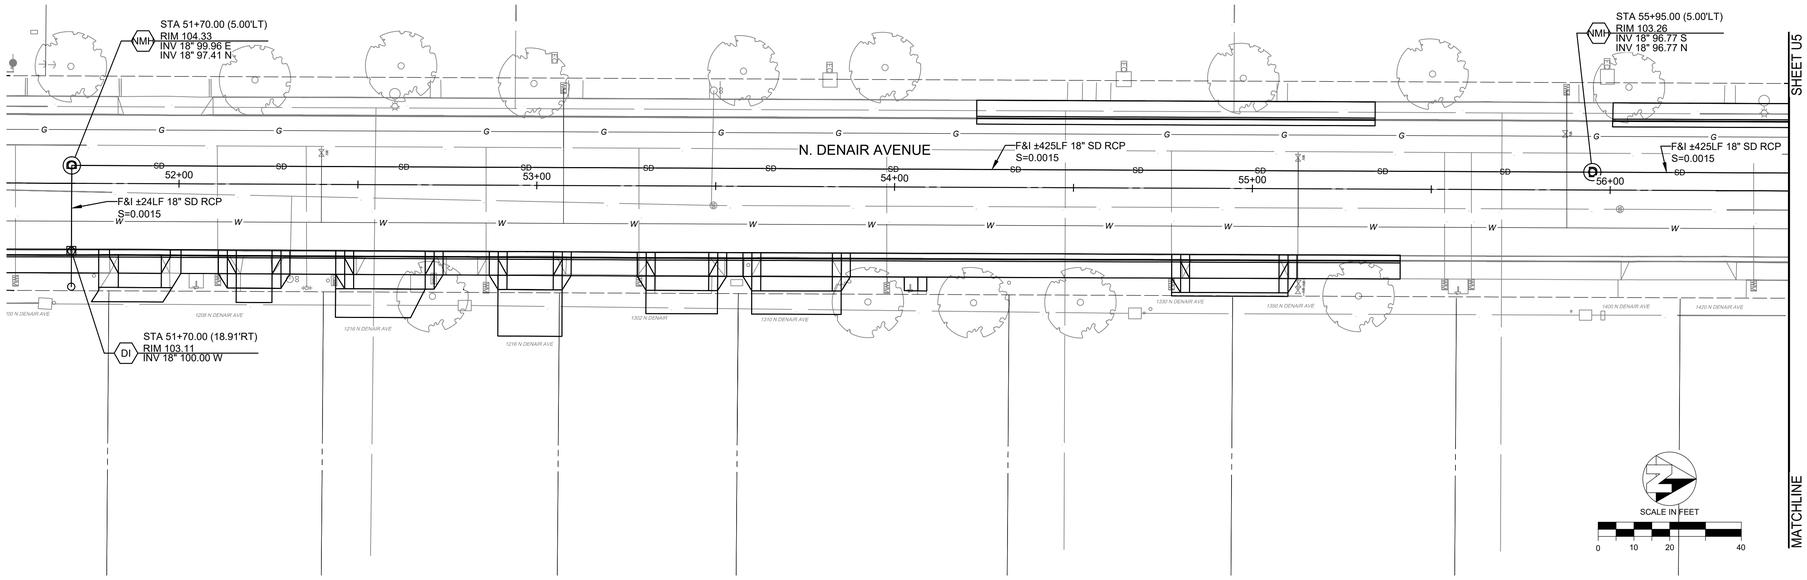

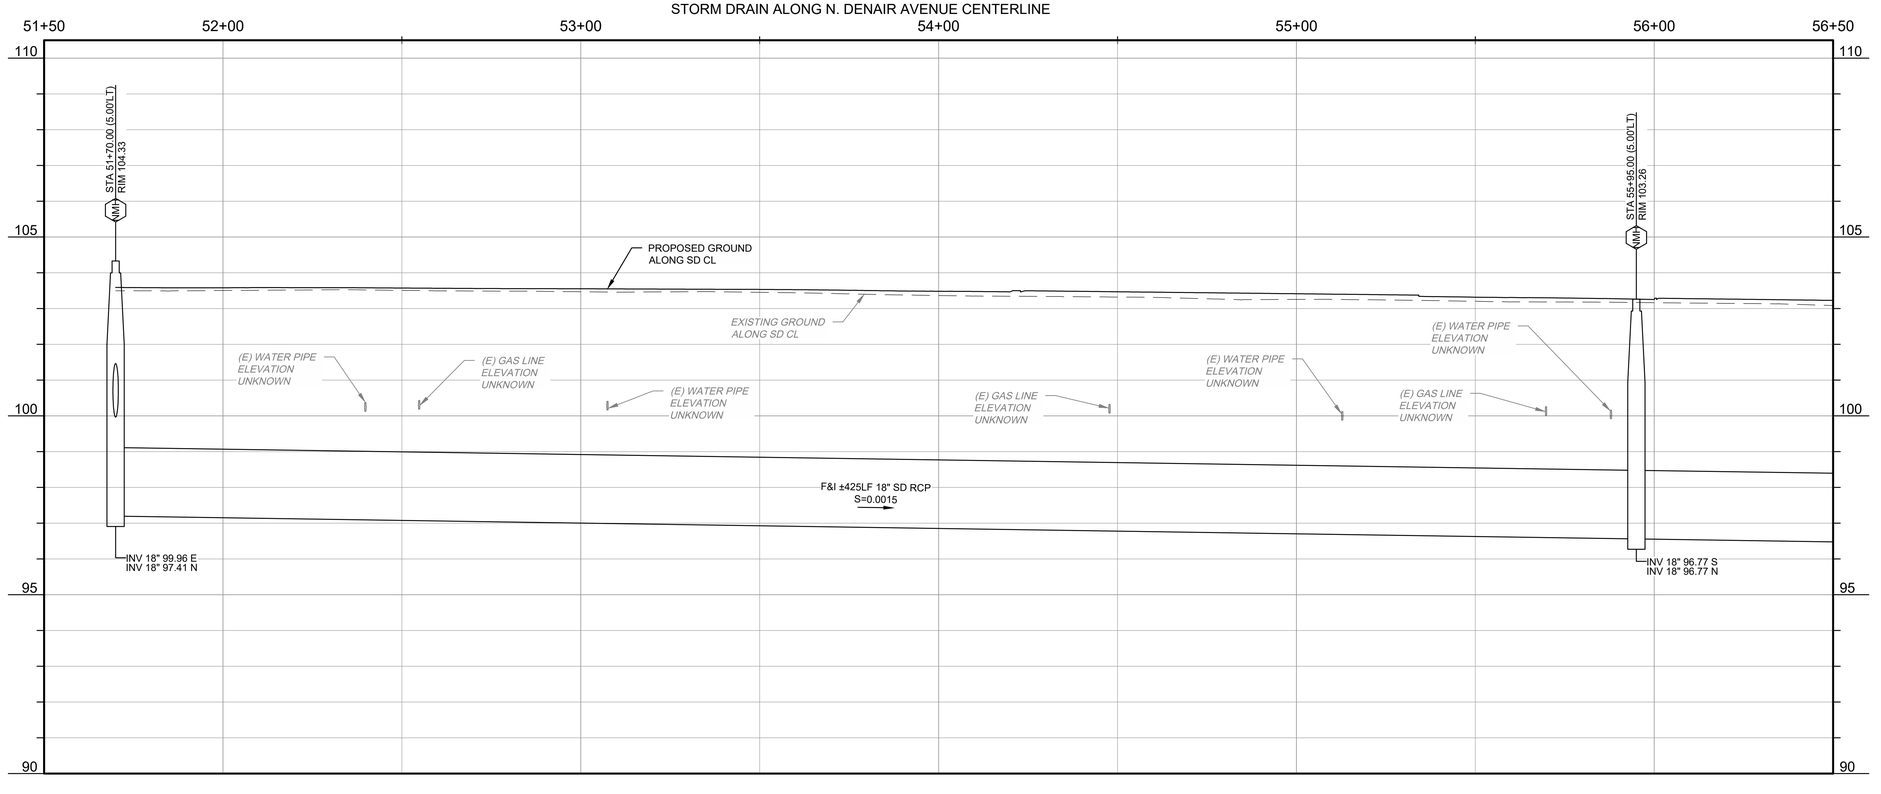

WARNING
POWER LINES OVERHEAD

811
Know what's below.
Call before you dig.

CONSTRUCTION CALLOUTS	
SYMBOL	DESCRIPTION
DI	REMOVE AND REPLACE INLET PER CITY OF TURLOCK STD SD-3
CB	CONSTRUCT CATCH BASIN PER CITY OF TURLOCK STD SD-3
MH	CONSTRUCT MANHOLE PER CITY OF TURLOCK STD S-3

NOTE:
1. STORM DRAIN PIPELINES SHALL BE LOW PRESSURE AIR TESTED PER SECTION 16-30 OF THE CITY STANDARD SPECIFICATIONS.
2. EXISTING STORM DRAIN INVERT ELEVATION IS UNKNOWN. CONTRACTOR SHALL VERIFY EXISTING STORM DRAIN DEPTH PRIOR TO THE START OF CONSTRUCTION AND NOTIFY THE ENGINEER OF ANY DISCREPANCIES.
3. CONTRACTOR SHALL VERIFY DEPTHS OF ALL EXISTING UTILITIES PRIOR TO THE START OF CONSTRUCTION AND NOTIFY THE ENGINEER OF ANY CONFLICTS.

COPYRIGHT 2025 by PROVOST & PRITCHARD ENGINEERING GROUP, INC. ALL RIGHTS RESERVED
The firm of Provost & Pritchard Engineering Group, Inc. expressly reserves its common law copyright and other property rights in these plans. These plans are not to be reproduced, changed or copied in any form or manner whatsoever, nor are they to be assigned to any third party, without first obtaining the express written permission and consent of Provost & Pritchard Engineering Group, Inc. In the event of unauthorized reuse of these plans by any third party, the third party shall hold the firm of Provost & Pritchard Engineering Group, Inc. harmless, and shall bear the cost of Provost & Pritchard Engineering Group, Inc.'s legal fees associated with defending and enforcing these rights.

No.	REVISION	BY	DATE
	BID SET 10/30/2025		

REGISTERED PROFESSIONAL ENGINEER JEFFREY S. DORN No. 76749 CIVIL STATE OF CALIFORNIA

DATE SIGNED:

CITY OF TURLOCK
CONSTRUCTION PLANS FOR ROADS PROGRAM
CAPITAL IMPROVEMENT PROJECT
CITY PROJECT No. 23-068, PACKAGE 2

STORM DRAIN


DENAIR AVENUE

PROVOST& PRITCHARD
455 W FIR AVENUE
CLOVIS, CA 93611-0166
PHONE (559) 449-2700
FAX (559) 449-2715
www.provostandpritchard.com


DESIGN ENGINEER: JEFF DORN
LICENSE NO: 76,749
DRAFTED BY: AR
CHECKED BY: JD
DATE: 10/30/2025
JOB NO: 229224001
PROJECT NO: 229224001
PHASE: 2
0 1"
ORIGINAL SCALE SHOWN IS ONE INCH. ADJUST SCALE FOR REDUCED OR ENLARGED PLANS.
SHEET U4
73 OF 99

CITY OF TURLOCK
MUNICIPAL SERVICES DEPARTMENT
ROADS PROGRAM DIVISION
156 S. BROADWAY, SUITE 150
(209) 668-5520

11/6/2025 12:55 PM G:\Turlock_City of-229224001-2024 Road Rehab\300 CAD\342 Sheet Sets\07_Utilities\U4 DENAIR AVENUE.dwg -Sean Long

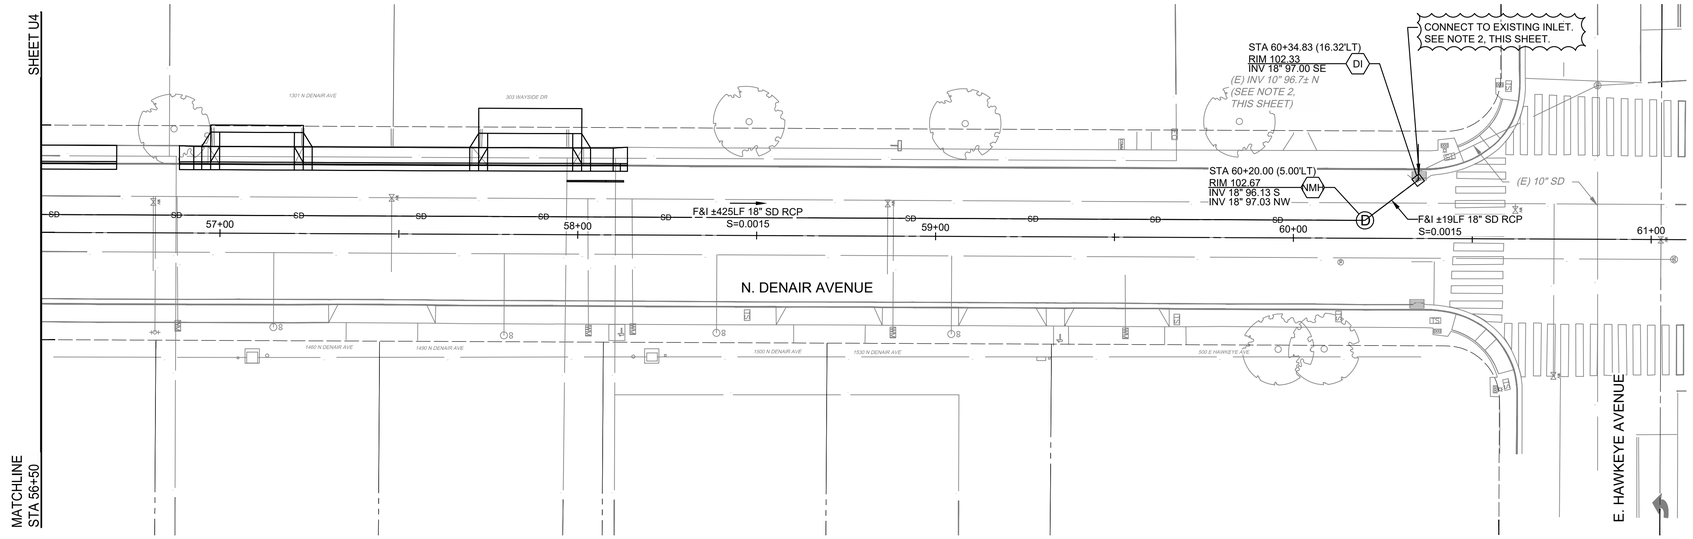

STORM DRAIN ALONG N. DENAIR AVENUE CENTERLINE

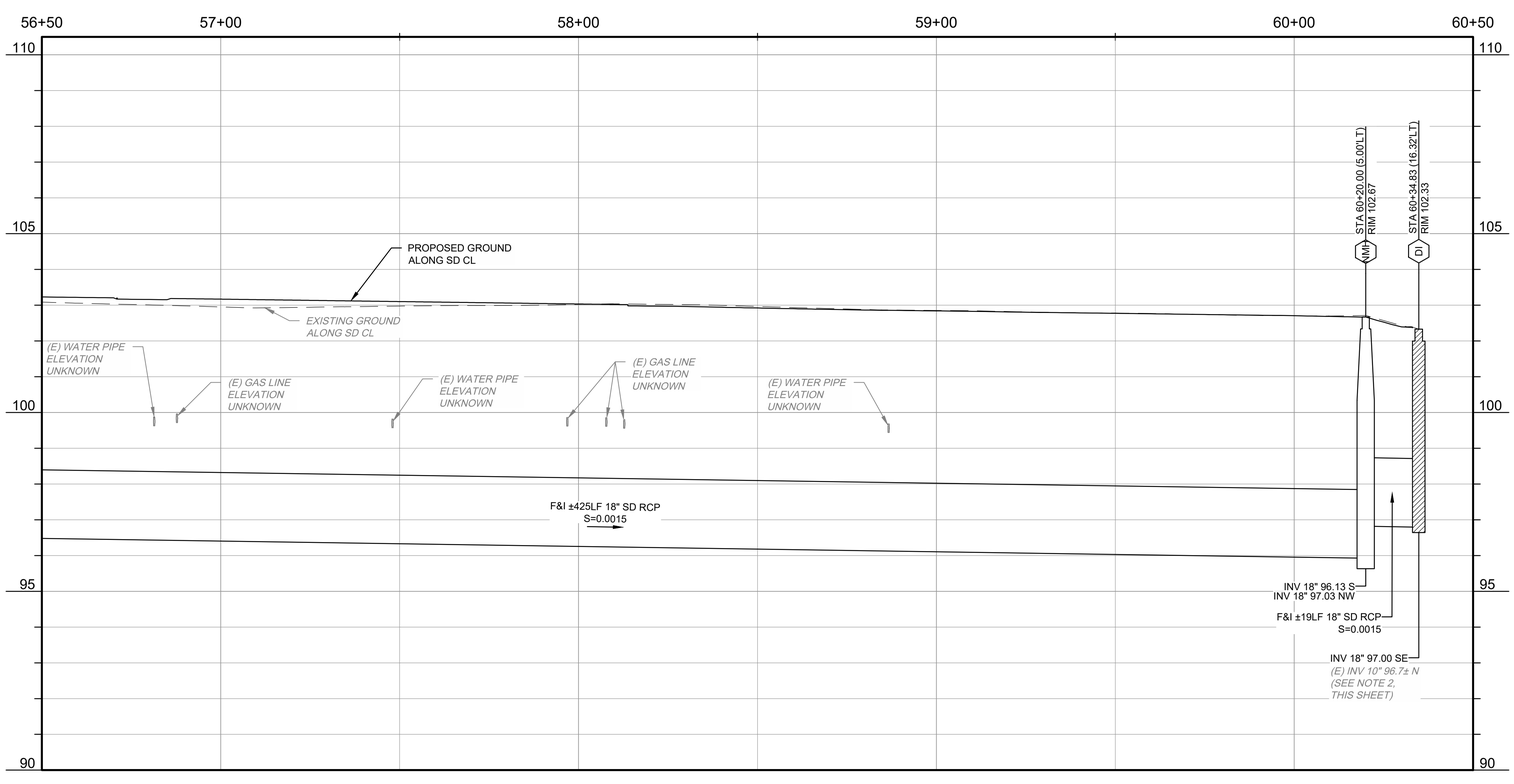

WARNING
POWER LINES OVERHEAD

811 Know what's below. Call before you dig.

CONSTRUCTION CALLOUTS	
SYMBOL	DESCRIPTION
DI	REMOVE AND REPLACE INLET PER CITY OF TURLOCK STD SD-3
CB	CONSTRUCT CATCH BASIN PER CITY OF TURLOCK STD SD-3
MH	CONSTRUCT MANHOLE PER CITY OF TURLOCK STD S-3

NOTE:
1. STORM DRAIN PIPELINES SHALL BE LOW PRESSURE AIR TESTED PER SECTION 16-30 OF THE CITY STANDARD SPECIFICATIONS.
2. EXISTING STORM DRAIN INVERT ELEVATION IS UNKNOWN. CONTRACTOR SHALL VERIFY EXISTING STORM DRAIN DEPTH PRIOR TO THE START OF CONSTRUCTION AND NOTIFY THE ENGINEER OF ANY DISCREPANCIES.
3. CONTRACTOR SHALL VERIFY DEPTHS OF ALL EXISTING UTILITIES PRIOR TO THE START OF CONSTRUCTION AND NOTIFY THE ENGINEER OF ANY CONFLICTS.

SCALE IN FEET
0 10 20 40

COPYRIGHT 2025 by PROVOST & PRITCHARD ENGINEERING GROUP, INC. ALL RIGHTS RESERVED
The firm of Provost & Pritchard Engineering Group, Inc. expressly reserves its common law copyright and other property rights in these plans. These plans are not to be reproduced, changed or copied in any form or manner whatsoever, nor are they to be assigned to any third party, without first obtaining the express written permission and consent of Provost & Pritchard Engineering Group, Inc. In the event of unauthorized reuse of these plans by any third party, the third party shall hold the firm of Provost & Pritchard Engineering Group, Inc. harmless, and shall bear the cost of Provost & Pritchard Engineering Group, Inc.'s legal fees associated with defending and enforcing these rights.

BID SET
10/30/2025

No.	REVISION	BY	DATE

REGISTERED PROFESSIONAL ENGINEER JEFF S. DORN No. 76749 CIVIL STATE OF CALIFORNIA

DATE SIGNED:

CITY OF TURLOCK
CONSTRUCTION PLANS FOR ROADS PROGRAM
CAPITAL IMPROVEMENT PROJECT
CITY PROJECT No. 23-068, PACKAGE 2

STORM DRAIN

DENAIR AVENUE

PROVOST & PRITCHARD
455 W FIR AVENUE
CLOVIS, CA 93611-9166
PHONE (559) 449-2700
FAX (559) 449-2715
www.provostandpritchard.com

DESIGN ENGINEER: JEFF DORN
LICENSE NO: 76,749

DRAFTED BY:	CHECKED BY:
AR	JD

DATE: 10/30/2025
JOB NO: 229224001
PROJECT NO: 229224001
PHASE: 2


0 1"
ORIGINAL SCALE SHOWN IS ONE INCH. ADJUST SCALE FOR REDUCED OR ENLARGED PLANS.

SHEET U5


74 OF 99

CITY OF TURLOCK
MUNICIPAL SERVICES DEPARTMENT
ROADS PROGRAM DIVISION
156 S. BROADWAY, SUITE 150
(209) 668-5520


11/6/2025 12:55 PM G:\Turlock_City of-229224001-2024 Road Rehab\300 CAD\342 Sheet Sets\07_Utilities\U5 DENAIR AVENUE.dwg Sean Long

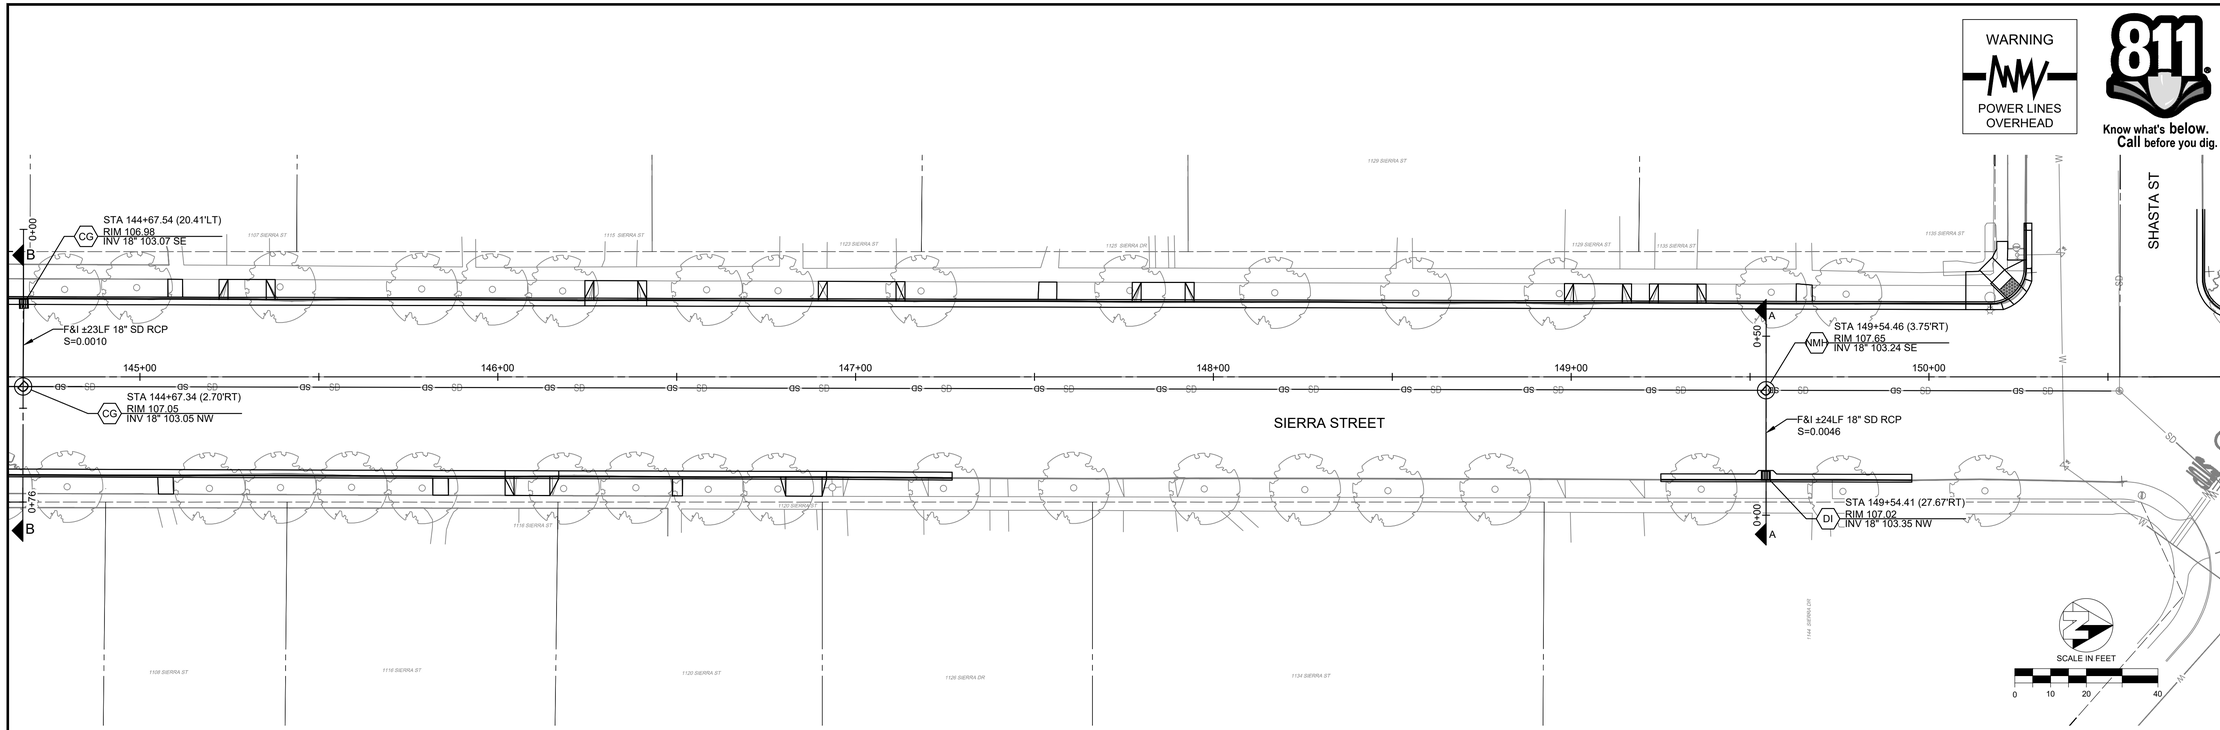

STORM DRAIN SECTION A-A

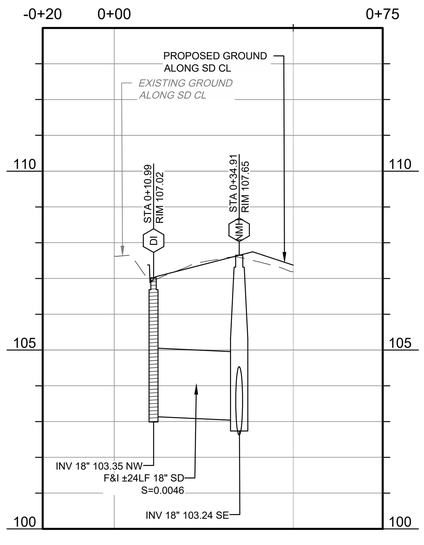

STORM DRAIN SECTION B-B

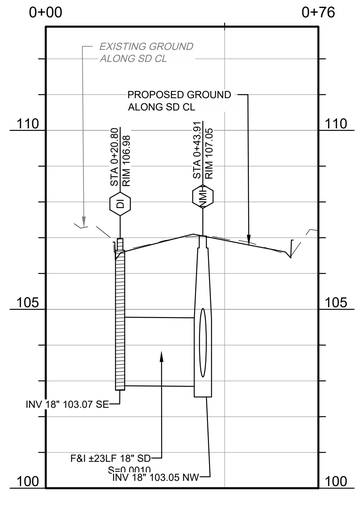

CONSTRUCTION CALLOUTS	
SYMBOL	DESCRIPTION
DI	REMOVE AND REPLACE INLET PER CITY OF TURLOCK STD SD-3
CB	CONSTRUCT CATCH BASIN PER CITY OF TURLOCK STD SD-3
MH	CONSTRUCT MANHOLE PER CITY OF TURLOCK STD S-3

NOTE:

1. STORM DRAIN PIPELINES SHALL BE LOW PRESSURE AIR TESTED PER SECTION 16-30 OF THE CITY STANDARD SPECIFICATIONS.
2. EXISTING STORM DRAIN INVERT ELEVATION IS UNKNOWN. CONTRACTOR SHALL VERIFY EXISTING STORM DRAIN DEPTH PRIOR TO THE START OF CONSTRUCTION AND NOTIFY THE ENGINEER OF ANY DISCREPANCIES.
3. CONTRACTOR SHALL VERIFY DEPTHS OF ALL EXISTING UTILITIES PRIOR TO THE START OF CONSTRUCTION AND NOTIFY THE ENGINEER OF ANY CONFLICTS.

CITY OF TURLOCK
MUNICIPAL SERVICES DEPARTMENT
ROADS PROGRAM DIVISION
156 S. BROADWAY, SUITE 150
(209) 668-5520

COPYRIGHT 2025 by PROVOST & PRITCHARD ENGINEERING GROUP, INC. ALL RIGHTS RESERVED
The firm of Provost & Pritchard Engineering Group, Inc. expressly reserves its common law copyright and other property and intellectual rights in these plans. These plans are not to be reproduced, changed or copied in any form or manner whatsoever, nor are they to be assigned to any third party, without first obtaining the express written permission and consent of Provost & Pritchard Engineering Group, Inc. In the event of unauthorized reuse of these plans by any third party, the third party shall hold the firm of Provost & Pritchard Engineering Group, Inc. harmless, and shall bear the cost of Provost & Pritchard Engineering Group, Inc.'s fees, including attorney's fees, in defending and enforcing these rights.

BID SET
10/30/2025

No.	REVISION	BY	DATE

REGISTERED PROFESSIONAL ENGINEER JEFFREY S. DORN No. 76749 CIVIL STATE OF CALIFORNIA

DATE SIGNED:

CITY OF TURLOCK
CONSTRUCTION PLANS FOR ROADS PROGRAM
CAPITAL IMPROVEMENT PROJECT
CITY PROJECT No. 23-068, PACKAGE 2

STORM DRAIN

SIERRA STREET

PROVOST & PRITCHARD
455 W FIR AVENUE
CLOVIS, CA 93611-3166
PHONE (559) 449-2700
FAX (559) 449-2715
www.provostandpritchard.com

DESIGN ENGINEER: JEFF DORN
LICENSE NO: 76,749
DRAFTED BY: AR
CHECKED BY: JD
DATE: 10/30/2025
JOB NO: 229224001
PROJECT NO: 229224001
PHASE: 2
0 1"
ORIGINAL SCALE SHOWN IS ONE INCH. ADJUST SCALE FOR REDUCED OR ENLARGED PLANS.

SHEET U6

75 OF 99

11/6/2025 12:59 PM G:\Turlock_City of-229229224001-2024 Road Rehab\300 CAD\342 Sheet Sets\07_Utilities\U6 SIERRA STREET.dwg -Annemarie Fox



R11-2



M4-10



M6-4



C19 (CA)



R11-4



W5-1




C23 (CA)



SC3 (CA)



M4-8

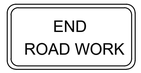

G20-2



W4-2



W20-2



R3-1




R5-1



M4-8a



R3-2

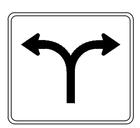

R60B (CA)



R3-5a



R3-5

TRAFFIC CONTROL
SIGN LEGEND

TRAFFIC CONTROL GENERAL NOTES:

1. VALIDATION: THE TRAFFIC CONTROL PLAN IS NOT VALID UNTIL WORK DATES ARE APPROVED. THE CONTRACTOR SHALL, PER SECTION 601-2 OF THE CITY SUPPLEMENT TO THE STANDARD SPECIFICATIONS FOR PUBLIC WORKS CONSTRUCTION, CONTACT THE PUBLIC WORKS TRAFFIC CONTROL SECTION AT (209) 668-5590 TO OBTAIN A PERMIT. THE CONTRACTOR MUST SUBMIT A COMPLETED TRAFFIC CONTROL PERMIT FORM A MINIMUM OF TWO 2 WORKING DAYS PRIOR TO STARTING WORK, OR FIVE (5) WORKING DAYS WHEN WORK WILL AFFECT A TRAFFIC SIGNAL.

2. STANDARDS: THIS TRAFFIC CONTROL PLAN SHALL CONFORM TO EACH OF THE FOLLOWING MANUALS:

EDITION	DESCRIPTION
2014	CALIFORNIA MANUAL ON UNIFORM TRAFFIC CONTROL DEVICES CA MUTCD
2016	CITY OF TURLOCK STANDARD SPECIFICATIONS AND DRAWINGS
2024	CALTRANS STANDARD PLANS

3. NOTIFICATIONS: THE CONTRACTOR SHALL NOTIFY RELEVANT AGENCIES A MINIMUM OF FIVE (5) WORKING DAYS PRIOR TO ANY EXCAVATION, CONSTRUCTION, OR TRAFFIC CONTROL.

4. THE CONTRACTOR SHALL NOTIFY PROPERTY OWNERS AND TENANTS A MINIMUM OF SEVEN (7) WORKING DAYS PRIOR TO CLOSURE OF DRIVEWAYS. THE CONTRACTOR SHALL POST SIGNS NOTIFYING THE PUBLIC A MINIMUM OF SEVEN (7) WORKING DAYS PRIOR TO CLOSURE OF STREETS.

5. POSTING PARKING RESTRICTIONS: THE CONTRACTOR SHALL POST "TOW-AWAY/NO PARKING SIGNS SEVENTY TWO (72) HOURS IN ADVANCE OF PARKING REMOVAL. SIGNS SHALL INDICATE SPECIFIC DAYS, DATES, AND TIMES OF RESTRICTIONS.

6. EXCAVATIONS: EXCEPT AS OTHERWISE SHOWN ON THE PLANS, TRENCHES SHALL BE BACKFILLED OR TRENCH-PLATED AT THE END OF EACH WORK DAY, AN ASPHALT RAMP SHALL BE PLACED AROUND EACH TRENCH PLATE TO PREVENT THE PLATE FROM BEING DISLODGED. CONTRACTOR SHALL MONITOR TRENCH PLATES DURING NON-WORKING HOURS TO ENSURE THAT THEY DO NOT BECOME DISLODGED, UPON COMPLETION OF EXCAVATION BACKFILL, THE CONTRACTOR SHALL PROVIDE A SATISFACTORY SURFACE FOR TRAFFIC, WHEN CONSTRUCTION OPERATIONS ARE NOT ACTIVELY IN PROGRESS, THE CONTRACTOR SHALL MAINTAIN ALL TRAVEL LANES, BIKE LANES, AND PEDESTRIAN WALKWAYS OPEN TO THE APPROPRIATE TRAFFIC EXCEPT AS OTHERWISE SHOWN ON THE PLANS.

7. RESTORATION OF TRAFFIC CONTROL DEVICES: THE CONTRACTOR SHALL REPAIR OR REPLACE TRAFFIC CONTROL DEVICES INCLUDING TRAFFIC SIGNS, STRIPING, PAVEMENT MARKERS, PAVEMENT MARKINGS, LEGENDS, CURB MARKINGS, LOOP DETECTORS, TRAFFIC SIGNAL EQUIPMENT, ETC. DAMAGED OR REMOVED AS A RESULT OF OPERATIONS AND NOT DESIGNATED FOR REMOVAL. REPAIRS AND REPLACEMENTS SHALL BE AT LEAST EQUAL TO EXISTING IMPROVEMENT.

8. TEMPORARY TRAFFIC SIGNAL DETECTION: THE CONTRACTOR SHALL INSTALL CITY APPROVED TEMPORARY VIDEO OR RADAR DETECTION WHEN EXISTING TRAFFIC SIGNAL DETECTION SYSTEMS ARE DAMAGED, DISABLED, OR BECOME INEFFECTIVE DUE TO CONSTRUCTION FOR A PERIOD OF FIVE (5) OR MORE DAYS. THE CONTRACTOR SHALL COMPLETELY REMOVE ALL TEMPORARY TRAFFIC SIGNAL DETECTION EQUIPMENT AND RESTORE/INSTALL A CITY APPROVED PERMANENT VEHICLE DETECTION SYSTEM UPON COMPLETION OF CONSTRUCTION. ALL INSTALLATION AND REMOVALS ARE SUBJECT TO APPROVAL BY THE CITY ENGINEER.

9. CHANGE IN WORK: THE CITY ENGINEER WILL OBSERVE THESE TRAFFIC CONTROL PLANS IN OPERATION AND RESERVE THE RIGHT TO MAKE ANY CHANGES AS FIELD CONDITIONS WARRANT, ANY CHANGES SHALL BE DOCUMENTED AND SUPERCEDE THESE PLANS.

10. OPEN TRENCH: THE CONTRACTOR SHALL PLACE "OPEN TRENCH" SIGNS C27 CA ON TYPE BARRICADES WITHIN THE WORK ZONE, AHEAD OF ANY WORK AREA WHICH INCLUDES OPEN TRENCHES IN EXCESS OF THREE (3) INCHES IN DEPTH, PER CA MUTCD SECTION 6F.103 CA GUIDELINES.

11. FOR WORK NOT COVERED BY THESE TRAFFIC CONTROL PLANS: THE CONTRACTOR SHALL PREPARE TRAFFIC CONTROL WORKING DRAWINGS AND SUBMIT THEM TO THE CITY RESIDENT ENGINEER. THE CONTRACTOR SHALL ALLOW A MINIMUM OF TWENTY (20) WORKING DAYS FOR REVIEW OF THE WORKING DRAWINGS. UPON APPROVAL OF THE TRAFFIC CONTROL PLAN, THE PUBLIC WORKS TRAFFIC CONTROL SECTION WILL ISSUE A TRAFFIC CONTROL PLAN TCP PERMIT FOR THIS WORK.

12. CONTRACTOR SHALL INSTALL UNEVEN PAVEMENT SIGNS C46 CA ALONG THE EDGE OF AREAS WHERE A STEP OF GREATER THAN 2" EXISTS WHETHER PARALLEL OR PERPENDICULAR TO THE DIRECTION OF TRAVEL.

13. SEE TABLE 6H-3 IN THE CALIFORNIA MANUAL ON UNIFORM TRAFFIC CONTROL DEVICES CA MUTCD FOR MEANING OF LETTER CODES ON TYPICAL APPLICATION DIAGRAMS.

14. CONTRACTOR SHALL DEPLOY TEN (10) PORTABLE CHANGEABLE MESSAGE SYSTEMS (PCMS) THROUGHOUT CONSTRUCTION, WITH PLACEMENT AS DIRECTED BY THE ENGINEER.

WARNING
POWER LINES
OVERHEAD

811
Know what's below.
Call before you dig.

COPYRIGHT 2025 by PROVOST & PRITCHARD ENGINEERING GROUP, INC. ALL RIGHTS RESERVED
The firm of Provost & Pritchard Engineering Group, Inc. expressly reserves its common law copyright and other property rights in these plans. These plans are not to be reproduced, changed or copied in any form or manner whatsoever, nor are they to be assigned to any third party, without first obtaining the express written permission and consent of Provost & Pritchard Engineering Group, Inc. In the event of unauthorized reuse of these plans by any third party, the third party shall hold the firm of Provost & Pritchard Engineering Group, Inc. harmless, and shall bear the cost of Provost & Pritchard Engineering Group, Inc.'s attorney's fees and any other expenses incurred in defending and enforcing these rights.

BID SET
10/30/2025

No.	REVISION	BY	DATE

REGISTERED PROFESSIONAL ENGINEER JEFFREY S. DORN No. 76749 CIVIL STATE OF CALIFORNIA

DATE SIGNED:

CITY OF TURLOCK
CONSTRUCTION PLANS FOR ROADS PROGRAM
CAPITAL IMPROVEMENT PROJECT
CITY PROJECT No. 23-068, PACKAGE 2

TRAFFIC HANDLING

LEGEND


PROVOST& PRITCHARD
455 W FIR AVENUE
CLOVIS, CA 93611-9166
PHONE (559) 449-2700
FAX (559) 449-2715
www.provostandpritchard.com

DESIGN ENGINEER: JEFF DORN
LICENSE NO: 76,749
DRAFTED BY: AR
CHECKED BY: JD
DATE: 10/30/2025
JOB NO: 229224001
PROJECT NO: 229224001
PHASE: 2
0 1"
ORIGINAL SCALE SHOWN IS ONE INCH. ADJUST SCALE FOR REDUCED OR ENLARGED PLANS.
SHEET TH1
76 OF 99

CITY OF TURLOCK
INC. 1908

CITY OF TURLOCK
MUNICIPAL SERVICES DEPARTMENT
ROADS PROGRAM DIVISION
156 S. BROADWAY, SUITE 150
(209) 668-5520

11/6/2025 12:51 PM G:\Turlock_City of-229222\229224001-2024 Road Rehab\300 CAD\342 Sheet Sets\08_Traffic Handling\TH1 LEGEND.dwg -Sean Long

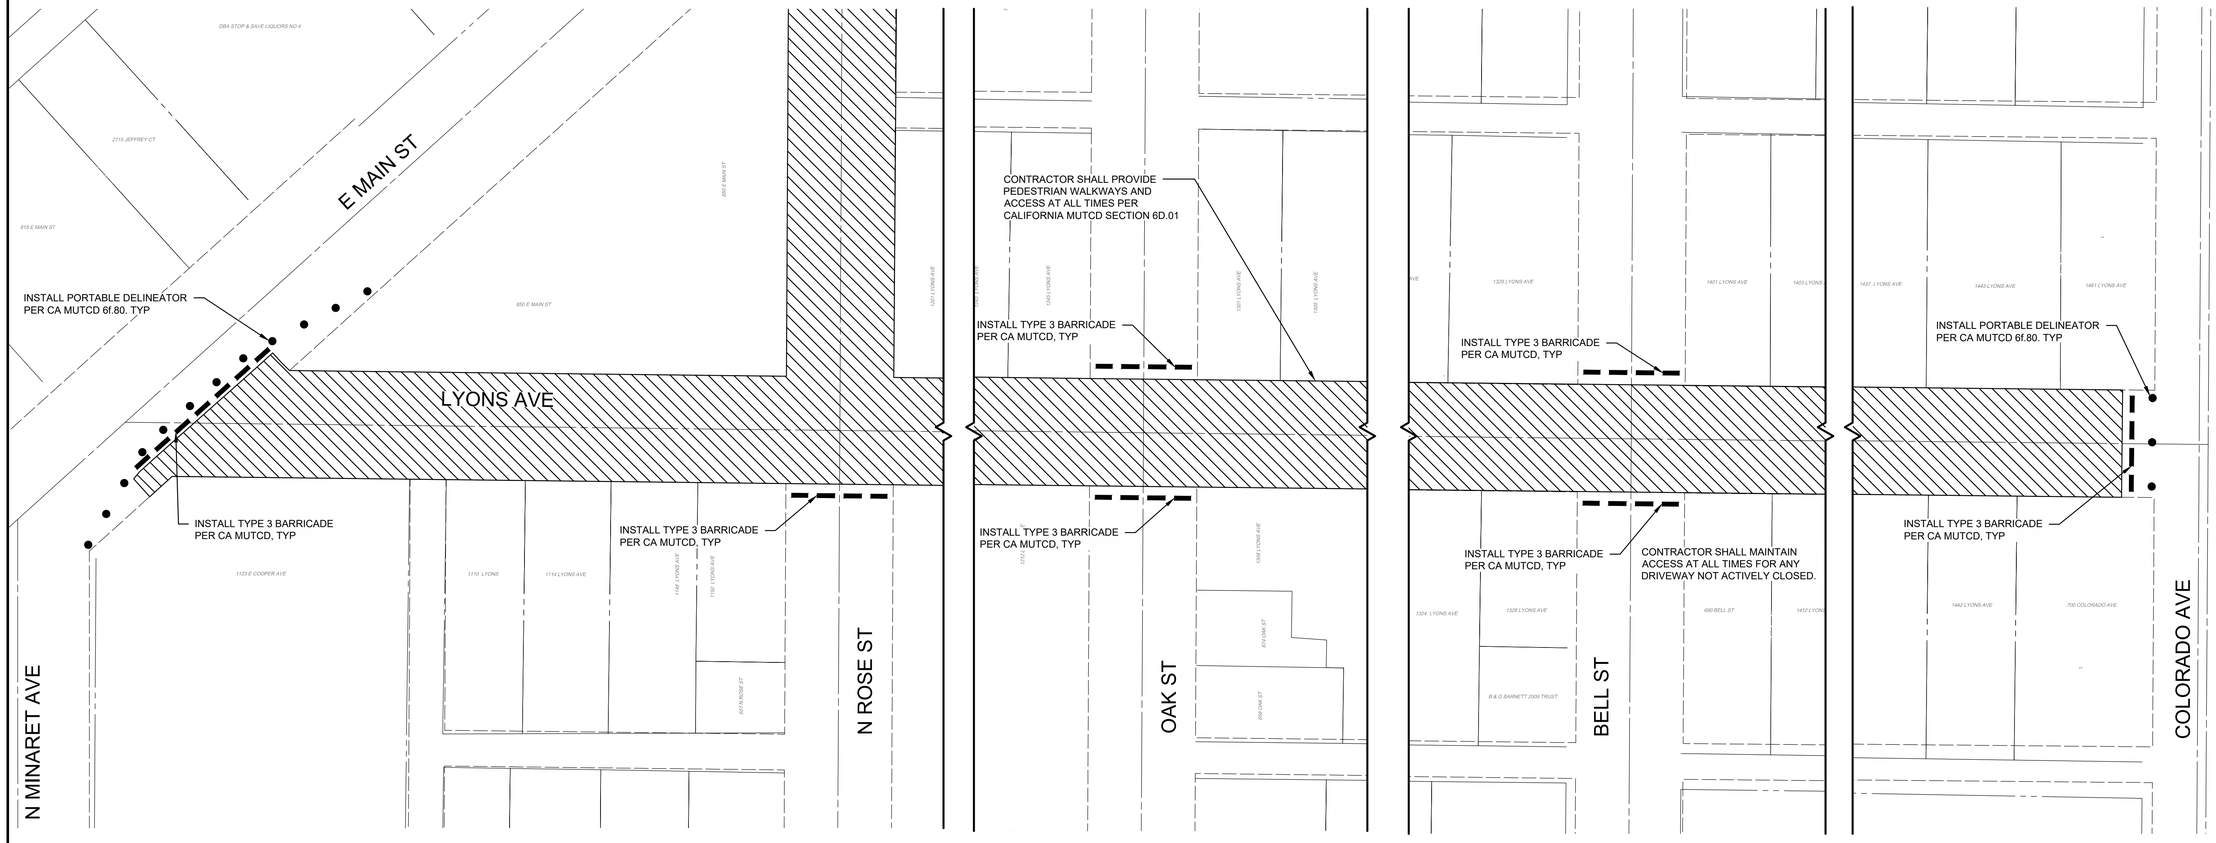

TYPICAL TRAFFIC CONTROL PLAN

SCALE IN FEET
0 20 40 80

CITY OF TURLOCK
MUNICIPAL SERVICES DEPARTMENT
ROADS PROGRAM DIVISION
156 S. BROADWAY, SUITE 150
(209) 668-5520

WARNING
POWER LINES OVERHEAD

811 Know what's below. Call before you dig.

COPYRIGHT 2025 by PROVOST & PRITCHARD ENGINEERING GROUP, INC. ALL RIGHTS RESERVED
The firm of Provost & Pritchard Engineering Group, Inc. expressly reserves its common law copyright and other property rights in these plans. These plans are not to be reproduced, changed or copied in any form or manner whatsoever, nor are they to be assigned to any third party, without first obtaining the express written permission and consent of Provost & Pritchard Engineering Group, Inc. In the event of unauthorized reuse of these plans by any third party, the third party shall hold the firm of Provost & Pritchard Engineering Group, Inc. harmless, and shall bear the cost of Provost & Pritchard Engineering Group, Inc.'s fees for defending and enforcing these rights.

BID SET
10/30/2025

No.	REVISION	BY	DATE

REGISTERED PROFESSIONAL ENGINEER JEFFREY S. DORN No. 76749 CIVIL STATE OF CALIFORNIA

DATE SIGNED:

CITY OF TURLOCK
CONSTRUCTION PLANS FOR ROADS PROGRAM
CAPITAL IMPROVEMENT PROJECT
CITY PROJECT No. 23-068, PACKAGE 2

TRAFFIC HANDLING

DETAILS

PROVOST& PRITCHARD
455 W FIR AVENUE
CLOVIS, CA 93611-9166
PHONE (559) 449-2700
FAX (559) 449-2715
www.provostandpritchard.com

DESIGN ENGINEER: JEFF DORN
LICENSE NO: 76,749

DRAFTED BY:	CHECKED BY:
AR	JD


DATE: 10/30/2025
JOB NO: 229224001
PROJECT NO: 229224001
PHASE: 2

0 1"
ORIGINAL SCALE SHOWN IS ONE INCH. ADJUST SCALE FOR REDUCED OR ENLARGED PLANS.

SHEET TH2

77 OF 99

11/6/2025 12:51 PM G:\Turlock_City of-229224001-2024 Road Rehab\300 CAD\342 Sheet Sets\08_Traffic Handling\TH2 DETAILS.dwg -Sean Long

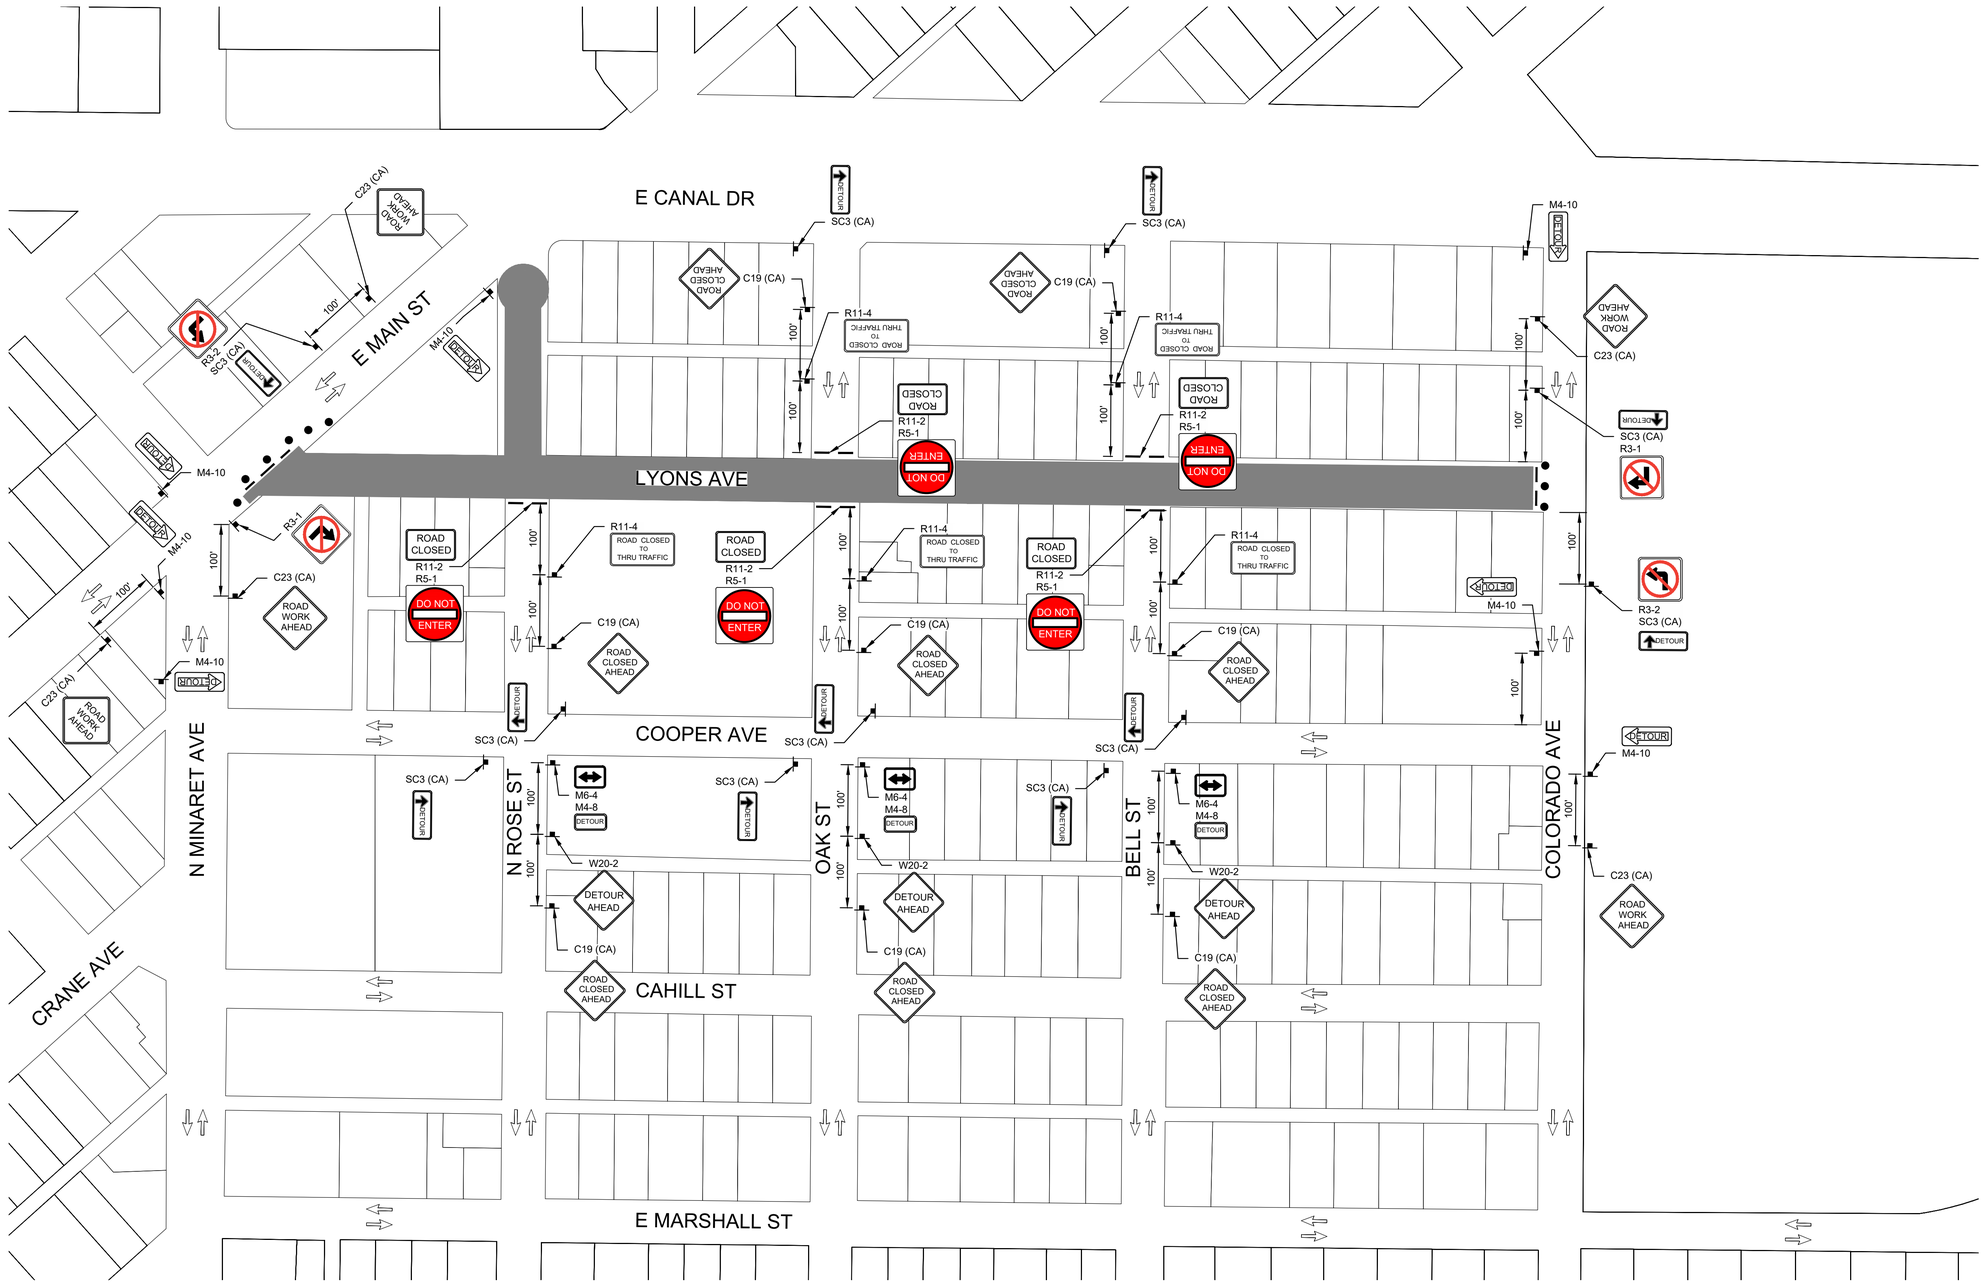

TRAFFIC DETOUR PLAN - PHASE 1

SCALE IN FEET
0 50 100 200

CITY OF TURLOCK
MUNICIPAL SERVICES DEPARTMENT
ROADS PROGRAM DIVISION
156 S. BROADWAY, SUITE 150
(209) 668-5520

WARNING
POWER LINES OVERHEAD

811 Know what's below. Call before you dig.

COPYRIGHT 2025 by PROVOST & PRITCHARD ENGINEERING GROUP, INC. ALL RIGHTS RESERVED
The firm of Provost & Pritchard Engineering Group, Inc. expressly reserves its common law copyright and other property rights in these plans. These plans are not to be reproduced, changed or copied in any form or manner whatsoever, nor are they to be assigned to any third party, without first obtaining the express written permission and consent of Provost & Pritchard Engineering Group, Inc. In the event of unauthorized reuse of these plans by any third party, the third party shall hold the firm of Provost & Pritchard Engineering Group, Inc. harmless, and shall bear the cost of Provost & Pritchard Engineering Group, Inc.'s fees for defending and enforcing these rights.

BID SET
10/30/2025

No.	REVISION	BY	DATE

REGISTERED PROFESSIONAL ENGINEER JEFFREY S. DORN No. 76749 CIVIL STATE OF CALIFORNIA

DATE SIGNED:

CITY OF TURLOCK
CONSTRUCTION PLANS FOR ROADS PROGRAM
CAPITAL IMPROVEMENT PROJECT
CITY PROJECT No. 23-068, PACKAGE 2

TRAFFIC HANDLING

TRAFFIC HANDLING

PROVOST& PRITCHARD
455 W FIR AVENUE
CLOVIS, CA 93611-0166
PHONE (559) 449-2700
FAX (559) 449-2715
www.provostandpritchard.com

DESIGN ENGINEER:
JEFF DORN
LICENSE NO:
76,749

DRAFTED BY:	CHECKED BY:
AR	JD

DATE: 10/30/2025
JOB NO: 229224001
PROJECT NO: 229224001
PHASE: 2

0 1"
ORIGINAL SCALE SHOWN IS ONE INCH. ADJUST SCALE FOR REDUCED OR ENLARGED PLANS.

SHEET TH3
78 OF 99

11/6/2025 12:51 PM G:\Turlock_City of-229222\229224001-2024 Road Rehab\300 CAD\342 Sheet Sets\08_Traffic Handling\TH3 TRAFFIC HANDLING.dwg -Sean Long



TRAFFIC DETOUR PLAN - PHASE 2

WARNING
POWER LINES OVERHEAD

811 Know what's below. Call before you dig.

COPYRIGHT 2025 by PROVOST & PRITCHARD ENGINEERING GROUP, INC. ALL RIGHTS RESERVED
The firm of Provost & Pritchard Engineering Group, Inc. expressly reserves its common law copyright and other property rights in these plans. These plans are not to be reproduced, changed or copied in any form or manner whatsoever, nor are they to be assigned to any third party, without first obtaining the express written permission and consent of Provost & Pritchard Engineering Group, Inc. In the event of unauthorized reuse of these plans by any third party, the third party shall hold the firm of Provost & Pritchard Engineering Group, Inc. harmless, and shall bear the cost of Provost & Pritchard Engineering Group, Inc.'s fees for defending and enforcing these rights.

BID SET
10/30/2025

No.	REVISION	BY	DATE

REGISTERED PROFESSIONAL ENGINEER JEFFREY S. DORN No. 76749 CIVIL STATE OF CALIFORNIA

DATE SIGNED:

CITY OF TURLOCK
CONSTRUCTION PLANS FOR ROADS PROGRAM
CAPITAL IMPROVEMENT PROJECT
CITY PROJECT No. 23-068, PACKAGE 2

TRAFFIC HANDLING

TRAFFIC HANDLING

SCALE IN FEET
0 50 100 200

CITY OF TURLOCK
MUNICIPAL SERVICES DEPARTMENT
ROADS PROGRAM DIVISION
156 S. BROADWAY, SUITE 150
(209) 668-5520

PROVOST& PRITCHARD
455 W FIR AVENUE
CLOVIS, CA 93611-9166
PHONE (559) 449-2700
FAX (559) 449-2715
www.provostandpritchard.com

DESIGN ENGINEER: JEFF DORN
LICENSE NO: 76,749

DRAFTED BY:	CHECKED BY:
AR	JD

DATE: 10/30/2025
JOB NO: 229224001
PROJECT NO: 229224001
PHASE: 2

0 1"
ORIGINAL SCALE SHOWN IS ONE INCH. ADJUST SCALE FOR REDUCED OR ENLARGED PLANS.

SHEET TH4
79 OF 99

11/6/2025 12:52 PM G:\Turlock_City of-229222\229224001-2024 Road Rehab\300 CAD\342 Sheet Sets\08_Traffic Handling\TH4 TRAFFIC HANDLING.dwg Sean Long



TRAFFIC DETOUR PLAN - PHASE 3

SCALE IN FEET
0 50 100 200

CITY OF TURLOCK
MUNICIPAL SERVICES DEPARTMENT
ROADS PROGRAM DIVISION
156 S. BROADWAY, SUITE 150
(209) 668-5520

WARNING
POWER LINES OVERHEAD

811 Know what's below. Call before you dig.

COPYRIGHT 2025 by PROVOST & PRITCHARD ENGINEERING GROUP, INC. ALL RIGHTS RESERVED
The firm of Provost & Pritchard Engineering Group, Inc. expressly reserves its common law copyright and other property rights in these plans. These plans are not to be reproduced, changed or copied in any form or manner whatsoever, nor are they to be assigned to any third party, without first obtaining the express written permission and consent of Provost & Pritchard Engineering Group, Inc. In the event of unauthorized reuse of these plans by any third party, the third party shall hold the firm of Provost & Pritchard Engineering Group, Inc. harmless, and shall bear the cost of Provost & Pritchard Engineering Group, Inc.'s fees for defending and enforcing these rights.

No.	REVISION	BY	DATE
	BID SET 10/30/2025		

REGISTERED PROFESSIONAL ENGINEER JEFFREY S. DORN No. 76749 CIVIL STATE OF CALIFORNIA

DATE SIGNED:

CITY OF TURLOCK
CONSTRUCTION PLANS FOR ROADS PROGRAM
CAPITAL IMPROVEMENT PROJECT
CITY PROJECT No. 23-068, PACKAGE 2

TRAFFIC HANDLING

TRAFFIC HANDLING

PROVOST& PRITCHARD
455 W FIR AVENUE
CLOVIS, CA 93611-9166
PHONE (559) 449-2700
FAX (559) 449-2715
www.provostandpritchard.com

DESIGN ENGINEER: JEFF DORN
LICENSE NO: 76,749

DRAFTED BY:	CHECKED BY:
AR	JD

DATE: 10/30/2025
JOB NO: 229224001
PROJECT NO: 229224001
PHASE: 2

0 1"
ORIGINAL SCALE SHOWN IS ONE INCH. ADJUST SCALE FOR REDUCED OR ENLARGED PLANS.

SHEET TH5
80 OF 99

11/6/2025 12:52 PM G:\Turlock_City of-229222\229224001-2024 Road Rehab\300 CAD\342 Sheet Sets\08_Traffic Handling\TH5 TRAFFIC HANDLING.dwg -Sean Long



TRAFFIC DETOUR PLAN - PHASE 4

WARNING
POWER LINES OVERHEAD

811 Know what's below. Call before you dig.

COPYRIGHT 2025 by PROVOST & PRITCHARD ENGINEERING GROUP, INC. ALL RIGHTS RESERVED
The firm of Provost & Pritchard Engineering Group, Inc. expressly reserves its common law copyright and other property rights in these plans. These plans are not to be reproduced, changed or copied in any form or manner whatsoever, nor are they to be assigned to any third party, without first obtaining the express written authorization and consent of Provost & Pritchard Engineering Group, Inc. In the event of unauthorized reuse of these plans by any third party, the third party shall hold the firm of Provost & Pritchard Engineering Group, Inc. harmless, and shall bear the cost of Provost & Pritchard Engineering Group, Inc.'s legal fees associated with defending and enforcing these rights.

BID SET
10/30/2025

No.	REVISION	BY	DATE

REGISTERED PROFESSIONAL ENGINEER JEFFREY S. DORN No. 76749 STATE OF CALIFORNIA CIVIL
DATE SIGNED:

CITY OF TURLOCK
CONSTRUCTION PLANS FOR ROADS PROGRAM
CAPITAL IMPROVEMENT PROJECT
CITY PROJECT No. 23-068, PACKAGE 2

TRAFFIC HANDLING

TRAFFIC HANDLING

SCALE IN FEET
0 50 100 200

PROVOST& PRITCHARD
455 W FIR AVENUE
CLOVIS, CA 93611-9166
PHONE (559) 449-2700
FAX (559) 449-2715
www.provostandpritchard.com

DESIGN ENGINEER: JEFF DORN
LICENSE NO: 76,749

DRAFTED BY:	CHECKED BY:
AR	JD


DATE: 10/30/2025
JOB NO: 229224001
PROJECT NO: 229224001
PHASE: 2

0 1"
ORIGINAL SCALE SHOWN IS ONE INCH. ADJUST SCALE FOR REDUCED OR ENLARGED PLANS.

SHEET TH6
81 OF 99

CITY OF TURLOCK
MUNICIPAL SERVICES DEPARTMENT
ROADS PROGRAM DIVISION
156 S. BROADWAY, SUITE 150
(209) 668-5520

11/6/2025 12:52 PM G:\Turlock_City of-229224001-2024 Road Rehab\300 CAD\342 Sheet Sets\08_Traffic Handling\TH6 TRAFFIC HANDLING.dwg -Sean Long

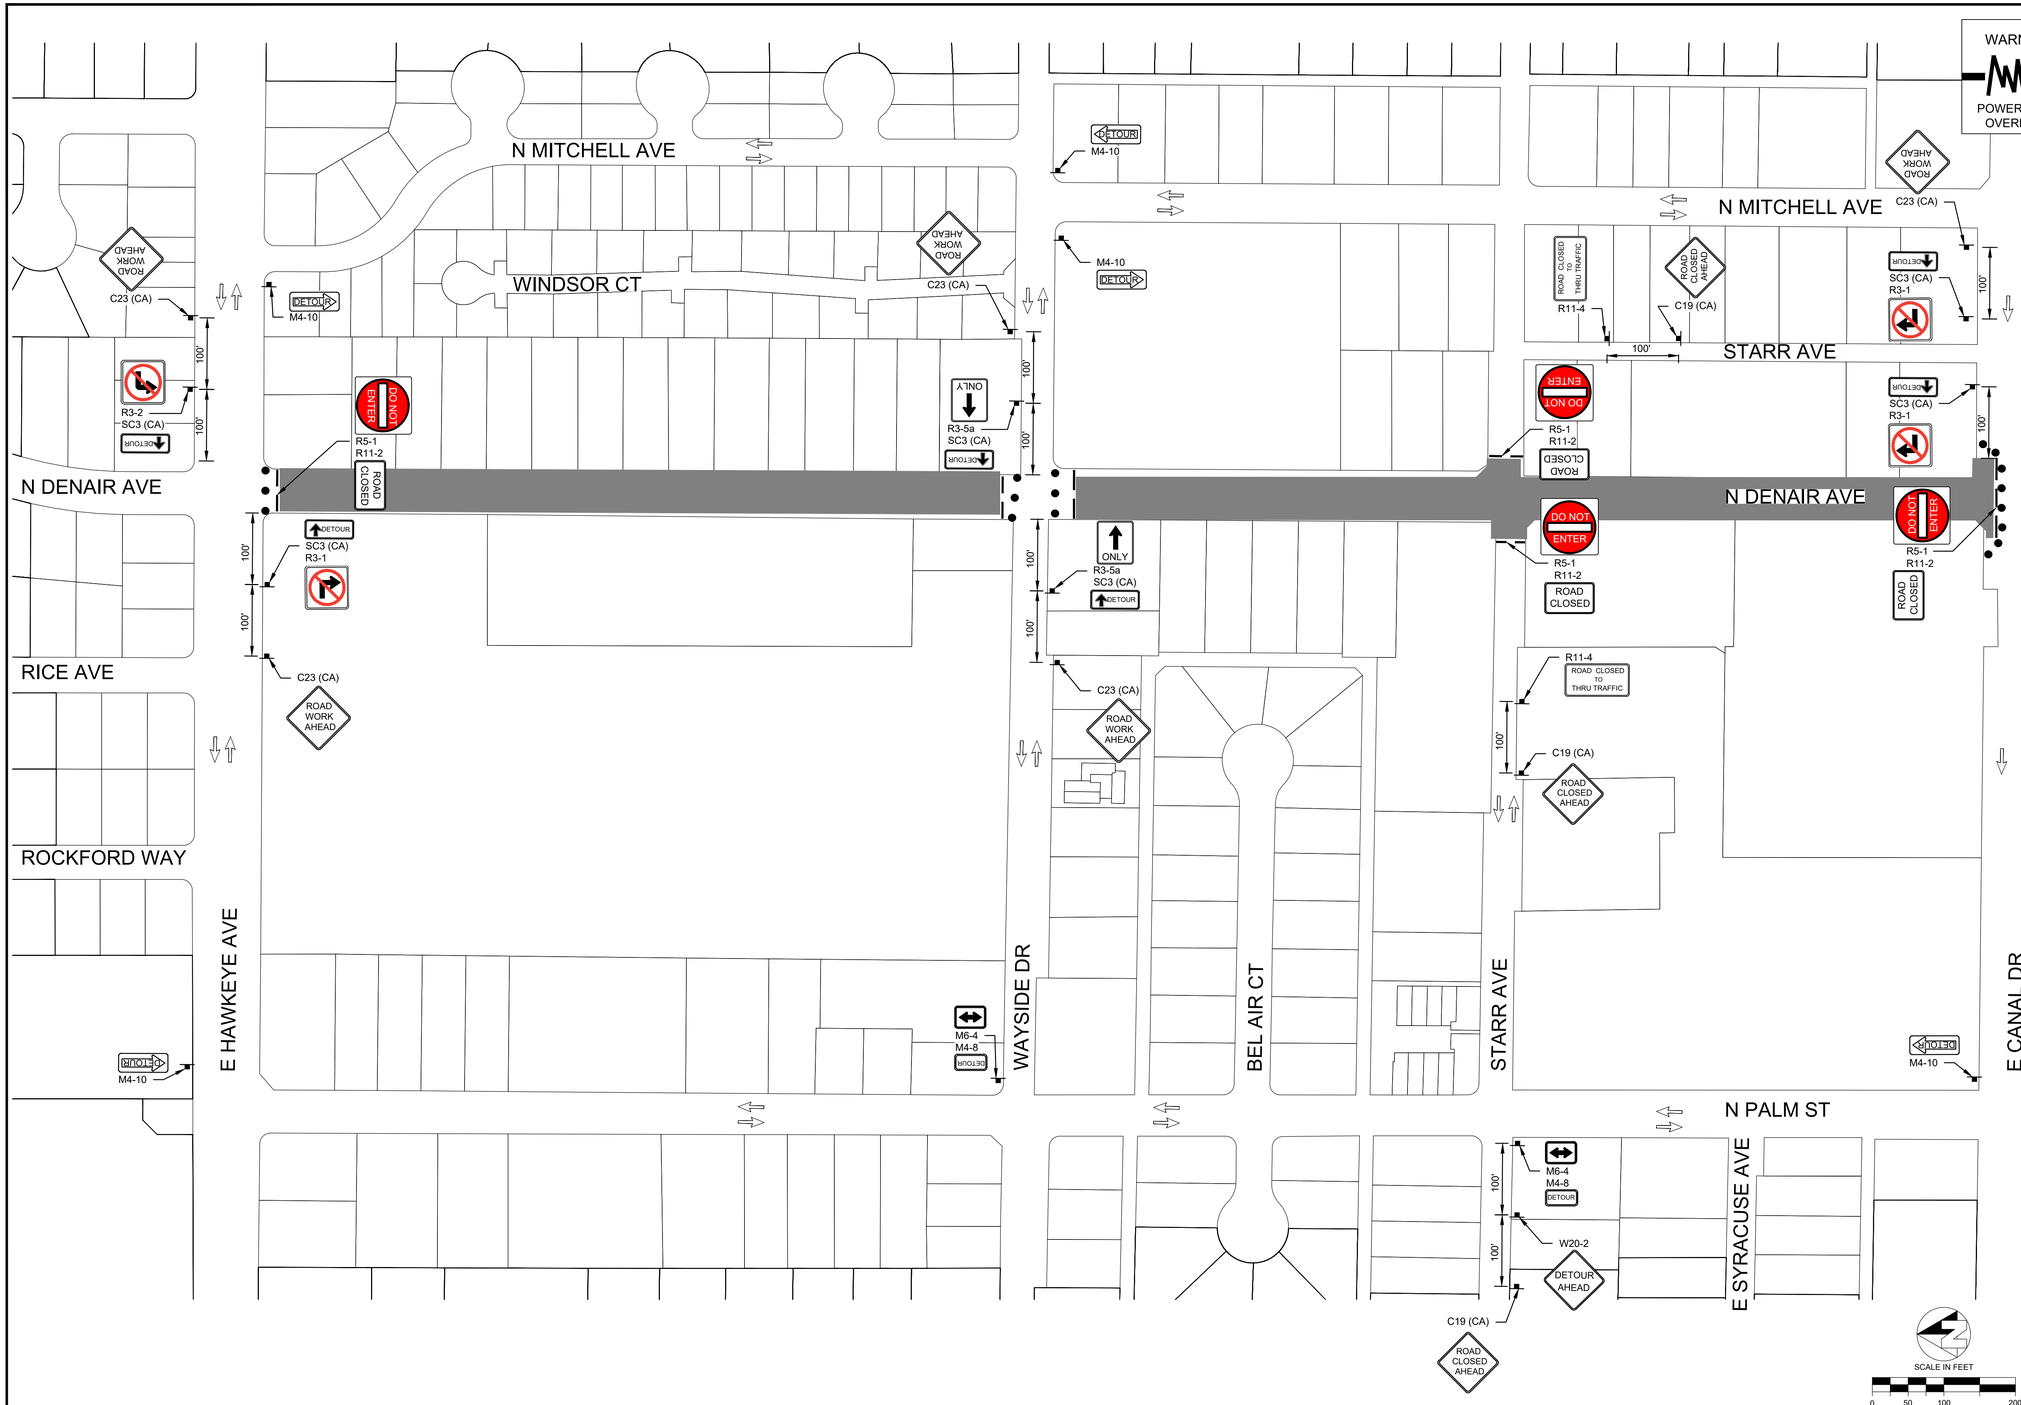

TRAFFIC DETOUR PLAN - PHASE 5

CITY OF TURLOCK
MUNICIPAL SERVICES DEPARTMENT
ROADS PROGRAM DIVISION
156 S. BROADWAY, SUITE 150
(209) 668-5520

COPYRIGHT 2025 by PROVOST & PRITCHARD ENGINEERING GROUP, INC. ALL RIGHTS RESERVED

The firm of Provost & Pritchard Engineering Group, Inc. expressly reserves its common law copyright and other property rights in these plans. These plans are not to be reproduced, changed or copied in any form or manner whatsoever, nor are they to be assigned to any third party, without first obtaining the express written authorization and consent of Provost & Pritchard Engineering Group, Inc. In the event of unauthorized reuse of these plans by any third party, the third party shall hold the firm of Provost & Pritchard Engineering Group, Inc. harmless, and shall bear the cost of Provost & Pritchard Engineering Group, Inc.'s high fees associated with defending and enforcing these rights.

811 Know what's below. Call before you dig.

BID SET
10/30/2025

No.	REVISION	BY	DATE

REGISTERED PROFESSIONAL ENGINEER JEFFREY S. DORN No. 76749 CIVIL STATE OF CALIFORNIA

DATE SIGNED:

CITY OF TURLOCK
CONSTRUCTION PLANS FOR ROADS PROGRAM
CAPITAL IMPROVEMENT PROJECT
CITY PROJECT No. 23-068, PACKAGE 2

TRAFFIC HANDLING

TRAFFIC HANDLING

PROVOST & PRITCHARD
455 W FIR AVENUE
CLOVIS, CA 93611-3166
PHONE (559) 449-2700
FAX (559) 449-2715
www.provostandpritchard.com

DESIGN ENGINEER: JEFF DORN
LICENSE NO: 76,749

DRAFTED BY:	CHECKED BY:
AR	JD


DATE: 10/30/2025
JOB NO: 229224001
PROJECT NO: 229224001
PHASE: 2

0 _____ 1"
ORIGINAL SCALE SHOWN IS ONE INCH. ADJUST SCALE FOR REDUCED OR ENLARGED PLANS.

SHEET TH7

82 OF 99

11/6/2025 12:52 PM G:\Turlock_City of-2292\229224001-2024 Road Rehab\300 CAD\342 Sheet Sets\08_Traffic Handling\TH7 TRAFFIC HANDLING.dwg -Sean Long

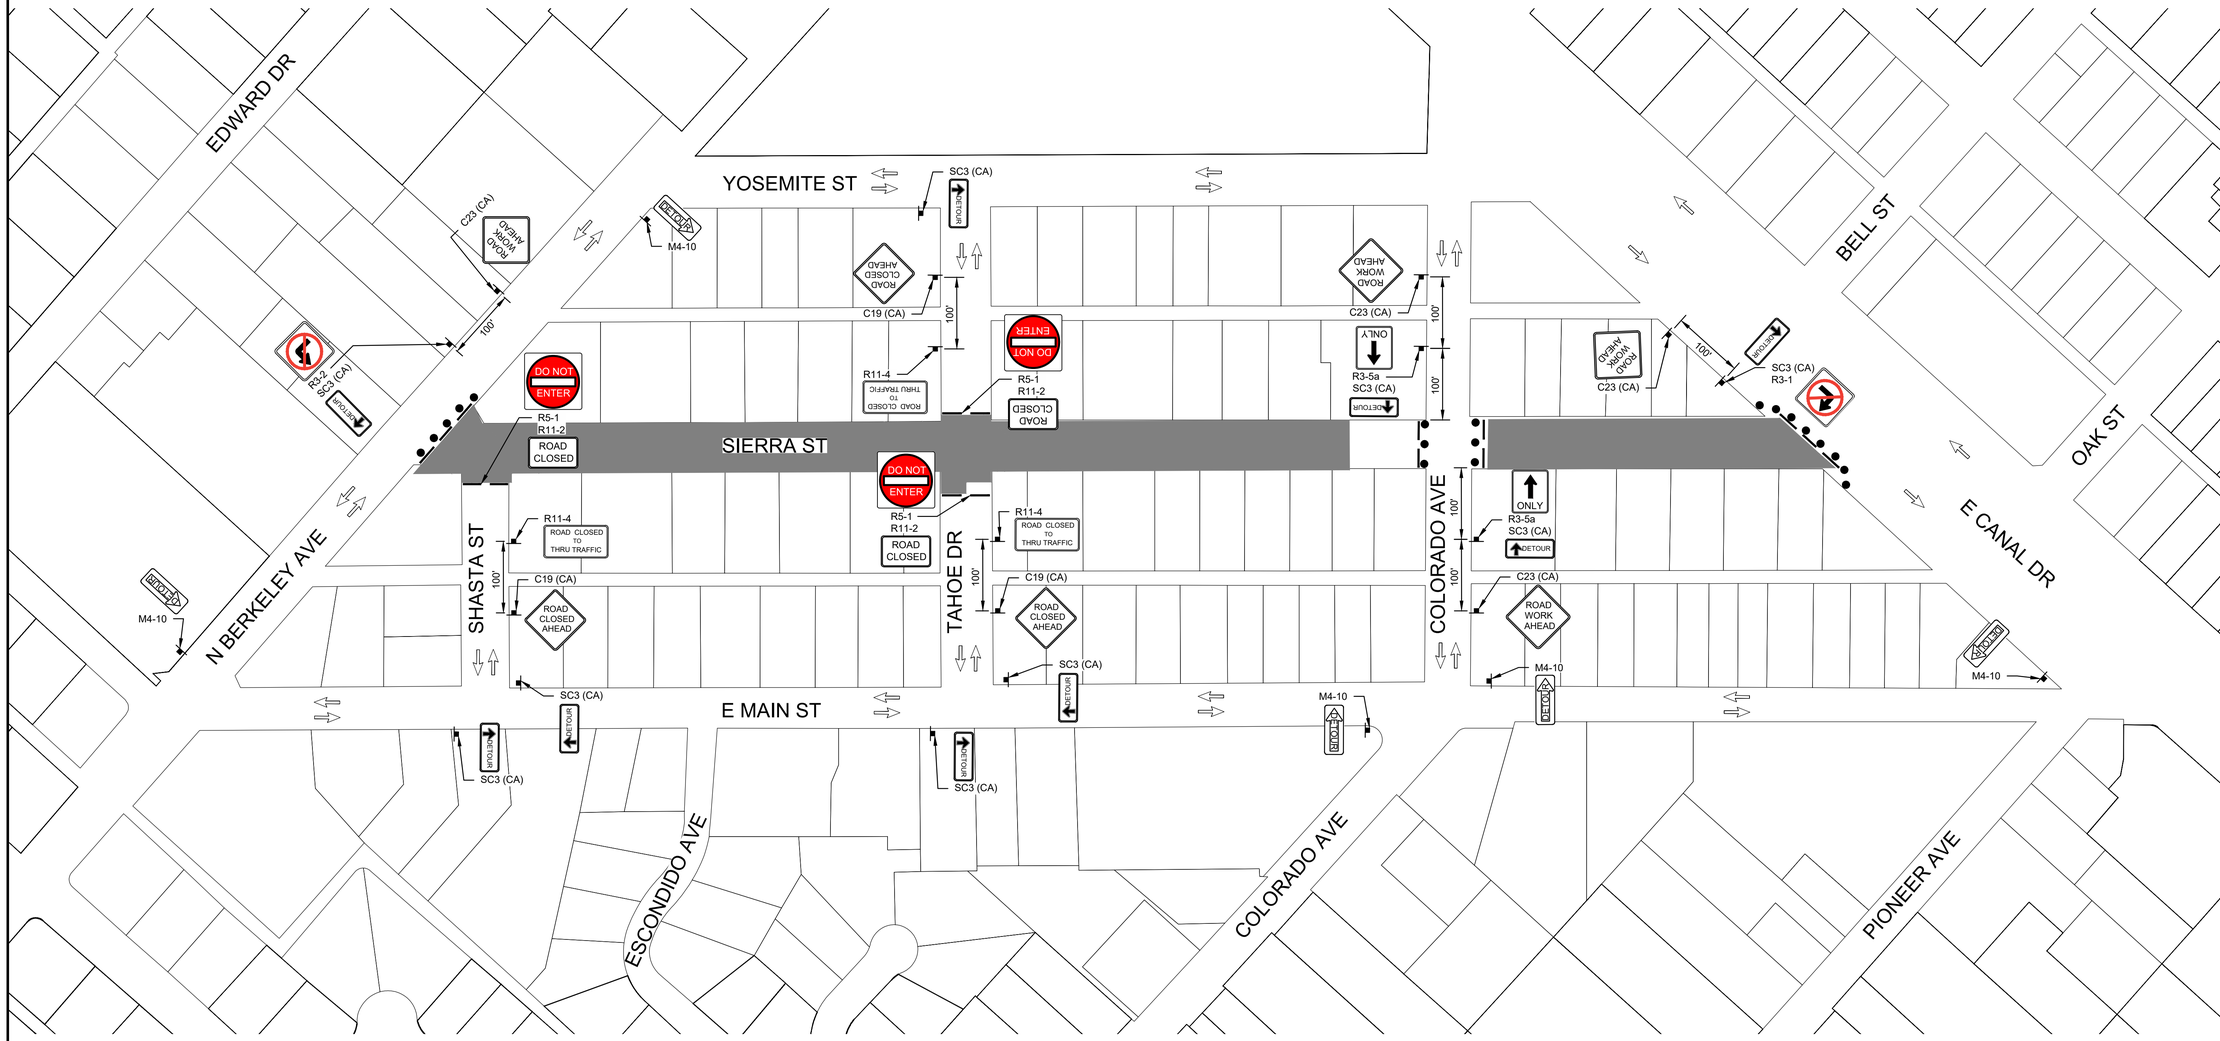

TRAFFIC DETOUR PLAN - PHASE 6

WARNING
POWER LINES OVERHEAD

811
Know what's below. Call before you dig.

COPYRIGHT 2025 by PROVOST & PRITCHARD ENGINEERING GROUP, INC. ALL RIGHTS RESERVED
The firm of Provost & Pritchard Engineering Group, Inc. expressly reserves its common law copyright and other property rights in these plans. These plans are not to be reproduced, changed or copied in any form or manner whatsoever, nor are they to be assigned to any third party, without first obtaining the express written permission and consent of Provost & Pritchard Engineering Group, Inc. In the event of unauthorized reuse of these plans by any third party, the third party shall hold the firm of Provost & Pritchard Engineering Group, Inc. harmless, and shall bear the cost of Provost & Pritchard Engineering Group, Inc.'s fees for defending and enforcing these rights.

BID SET
10/30/2025

No.	REVISION	BY	DATE

REGISTERED PROFESSIONAL ENGINEER JEFFREY S. DORN No. 76749 CIVIL STATE OF CALIFORNIA

DATE SIGNED:

CITY OF TURLOCK
CONSTRUCTION PLANS FOR ROADS PROGRAM
CAPITAL IMPROVEMENT PROJECT
CITY PROJECT No. 23-068, PACKAGE 2

TRAFFIC HANDLING

TRAFFIC HANDLING

PROVOST & PRITCHARD
455 W FIR AVENUE
CLOVIS, CA 93611-9166
PHONE (559) 449-2700
FAX (559) 449-2715
www.provostandpritchard.com

DESIGN ENGINEER:
JEFF DORN
LICENSE NO:
76,749

DRAFTED BY:	CHECKED BY:
AR	JD

DATE: 10/30/2025
JOB NO: 229224001
PROJECT NO: 229224001
PHASE: 2

0 _____ 1"
ORIGINAL SCALE SHOWN IS ONE INCH. ADJUST SCALE FOR REDUCED OR ENLARGED PLANS.


SHEET TH8
83 OF 99


SCALE IN FEET
0 50 100 200

CITY OF TURLOCK
INC. 1908

CITY OF TURLOCK
MUNICIPAL SERVICES DEPARTMENT
ROADS PROGRAM DIVISION
156 S. BROADWAY, SUITE 150
(209) 668-5520

11/6/2025 12:52 PM G:\Turlock_City of-229292292240\01-2024 Road Rehab\300 CAD\342 Sheet Sets\08_Traffic Handling\TH8 TRAFFIC HANDLING.dwg -Sean Long

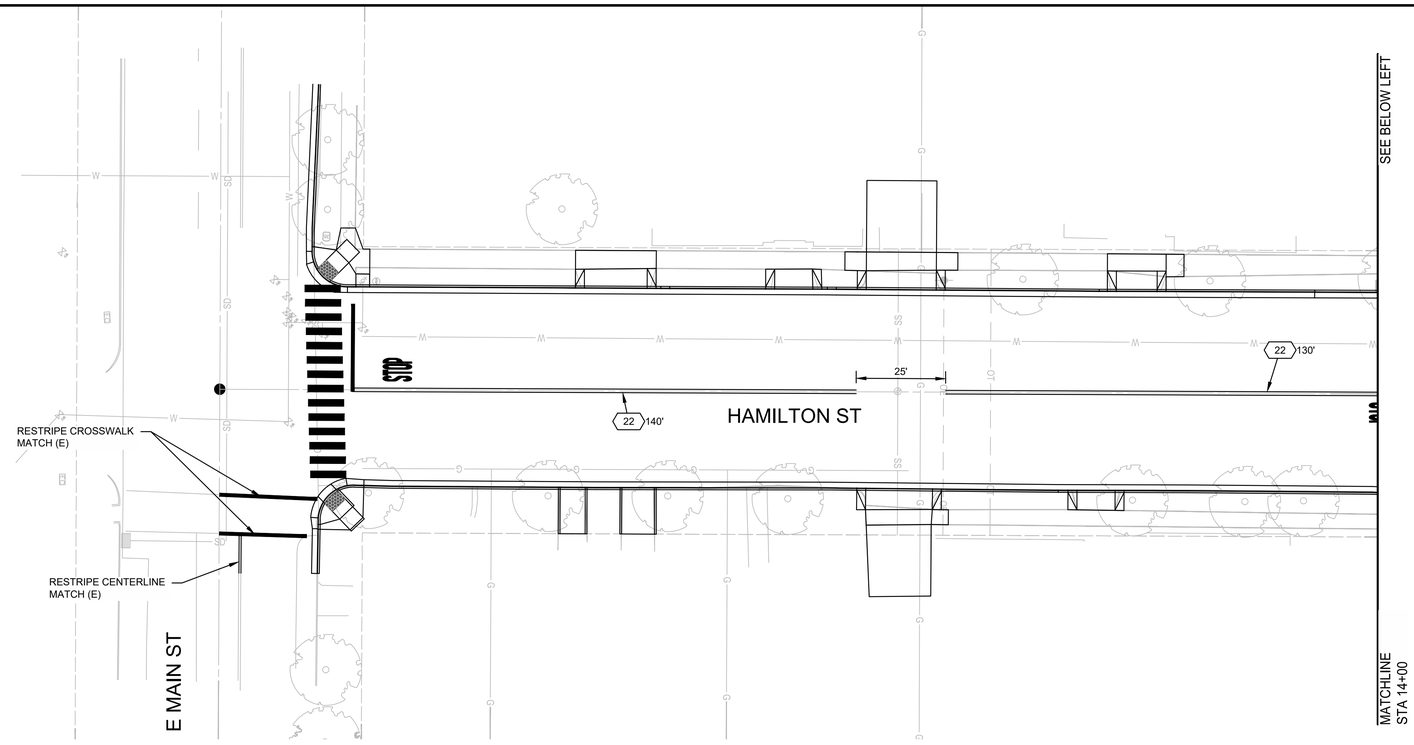

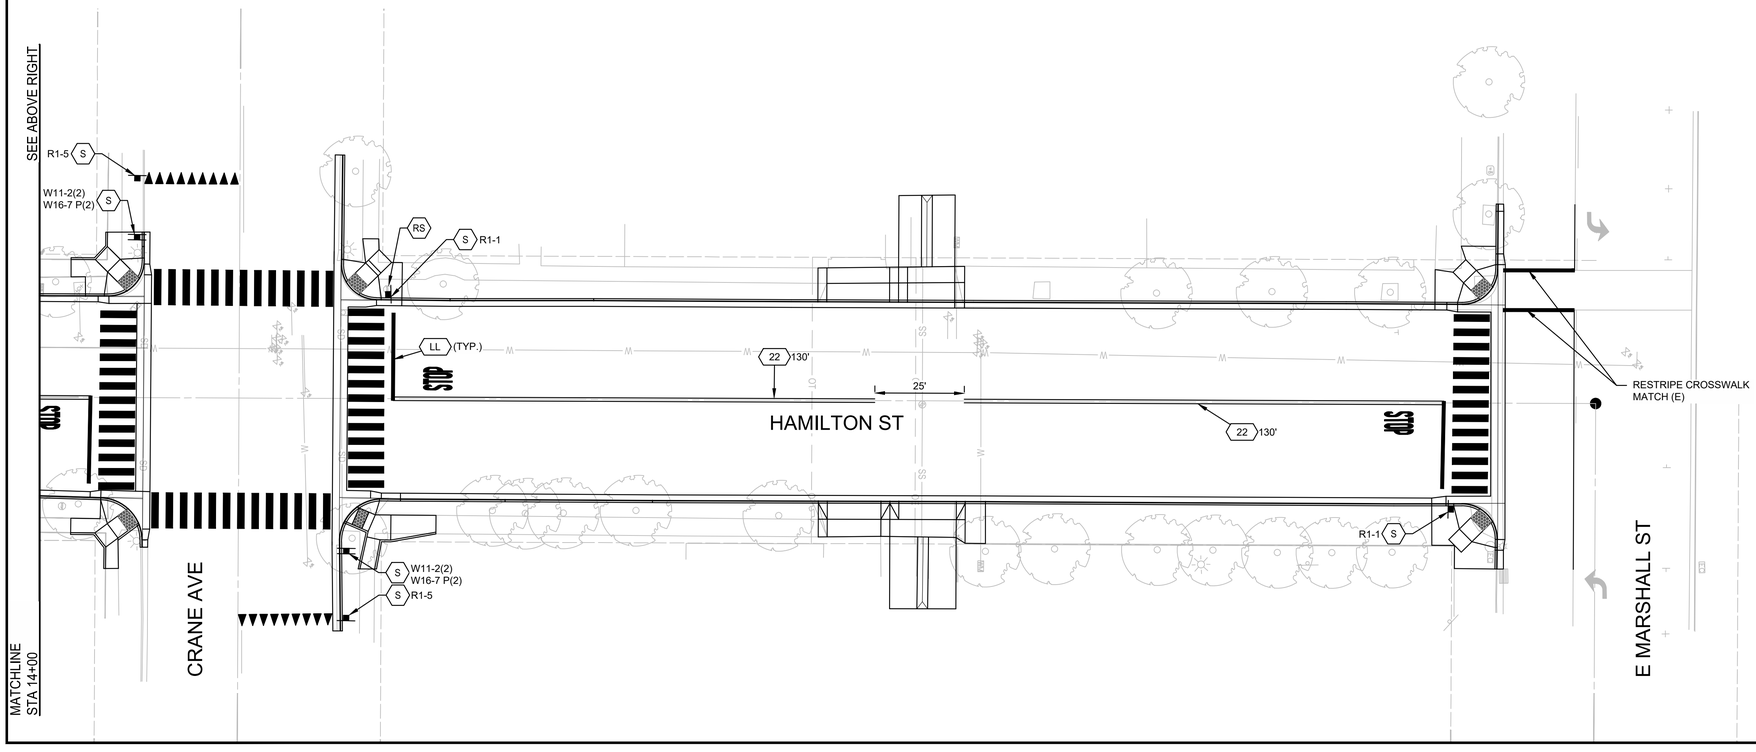

WARNING
POWER LINES OVERHEAD

811 Know what's below. Call before you dig.

LEGEND

- CROSSWALK PER CITY OF TURLOCK STD C-17 ON DETAIL SHEET D2.
- XXX — TRAFFIC LINE DETAIL PER CALTRANS STD. PLANS
- TYPE IV (L) ARROW PER CALTRANS STD. PLANS DETAIL A24A
- EXIT — "EXIT" MARKING STRIP WITH 2" WHITE LINES TO MATCH EXITING LAYOUT
- SCHOOL — "SCHOOL" MARKING PER CALTRANS STD. PLANS DETAIL A24D
- SLOW — "SLOW" MARKING PER CALTRANS STD. PLANS DETAIL A24D
- STOP — "STOP" MARKING PER CALTRANS STD. PLANS DETAIL A24D
- XING — "XING" MARKING PER CALTRANS STD. PLANS DETAIL A24D
- YIELD LINE PAVEMENT MARKING PER CAL TRANS STD. PLANS DETAIL A24G
- RS — REMOVE ROADSIDE SIGN
- RR — RELOCATE ROADSIDE SIGN AS SHOWN ON PLANS.
- S — FURNISH AND INSTALL ROADSIDE SIGN. SIGN DESIGNATION AS SHOWN ON PLANS.

NOTES

1. ALL TRAFFIC STRIPING AND PAVEMENT MARKINGS SHALL BE THERMOPLASTIC

SCALE IN FEET
0 10 20 40

CITY OF TURLOCK
MUNICIPAL SERVICES DEPARTMENT
ROADS PROGRAM DIVISION
156 S. BROADWAY, SUITE 150
(209) 668-5520

COPYRIGHT 2025 by PROVOST & PRITCHARD ENGINEERING GROUP, INC. ALL RIGHTS RESERVED
The firm of Provost & Pritchard Engineering Group, Inc. expressly reserves its common law copyright and other property and rights in these plans. These plans are not to be reproduced, changed or copied in any form or manner whatsoever, nor are they to be assigned to any third party, without first obtaining the express written authorization and consent of Provost & Pritchard Engineering Group, Inc. In the event of unauthorized reuse of these plans by any third party, the third party shall hold the firm of Provost & Pritchard Engineering Group, Inc. harmless, and shall bear the cost of Provost & Pritchard Engineering Group, Inc.'s fees for defending and enforcing these rights.

BID SET
10/30/2025

No.	REVISION	BY	DATE

REGISTERED PROFESSIONAL ENGINEER JEFFREY S. DORN No. 76749 CIVIL STATE OF CALIFORNIA

DATE SIGNED: ____

CITY OF TURLOCK
CONSTRUCTION PLANS FOR ROADS PROGRAM
CAPITAL IMPROVEMENT PROJECT
CITY PROJECT No. 23-068, PACKAGE 2

STRIPING

HAMILTON ST STA 11+00 - 18+00

PROVOST& PRITCHARD
455 W FIR AVENUE
CLOVIS, CA 93611-3166
PHONE (559) 449-2700
FAX (559) 449-2715
www.provostandpritchard.com

DESIGN ENGINEER: JEFF DORN
LICENSE NO: 76,749

DRAFTED BY:	CHECKED BY:
AR	JD


DATE: 10/30/2025
JOB NO: 229224001
PROJECT NO: 229224001
PHASE: 2


0 _____ 1"
ORIGINAL SCALE SHOWN IS ONE INCH. ADJUST SCALE FOR REDUCED OR ENLARGED PLANS.

SHEET S-1

84 OF 99

11/6/2025 11:44 AM G:\Turlock_City of-229229\229224001-2024 Road Rehab\300 CAD\342 Sheet Sets\05_Sign_Stripe\S-1 HAMILTON ST STA 11+00 - 18+00.dwg Sean Long

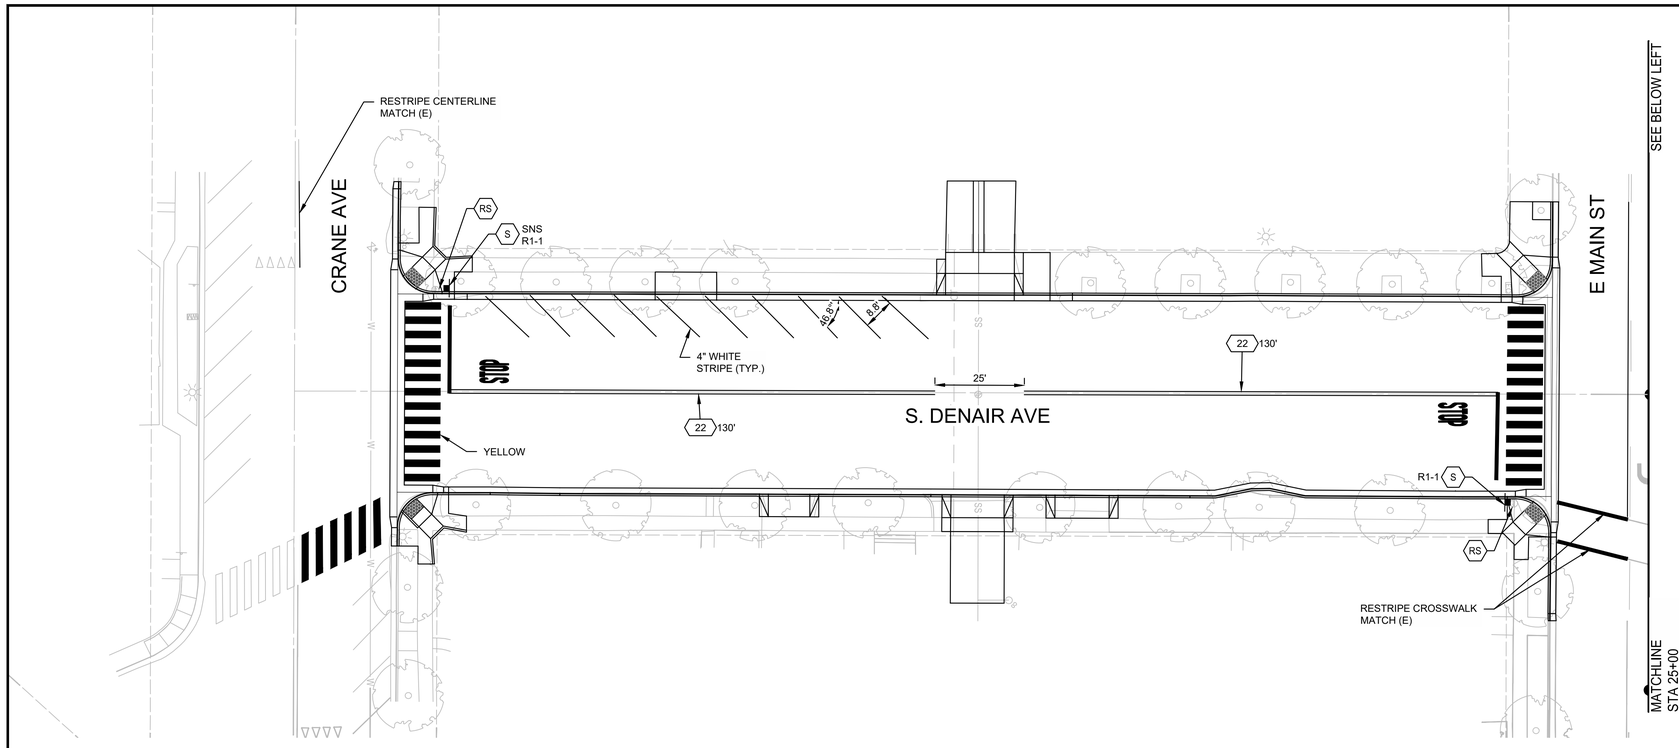

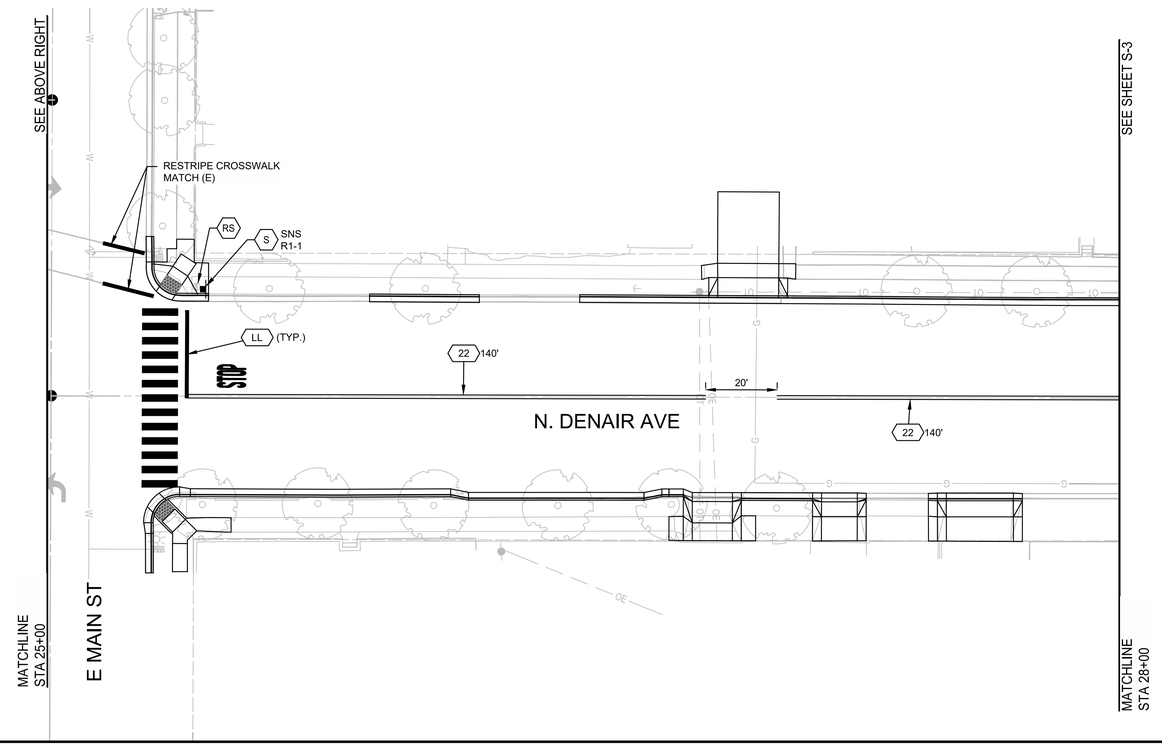

WARNING
POWER LINES
OVERHEAD

811
Know what's below.
Call before you dig.

COPYRIGHT 2025 by PROVOST & PRITCHARD ENGINEERING GROUP, INC. ALL RIGHTS RESERVED
The firm of Provost & Pritchard Engineering Group, Inc. expressly reserves its common law copyright and other property rights in these plans. These plans are not to be reproduced, changed or copied in any form or manner whatsoever, nor are they to be assigned to any third party, without first obtaining the express written authorization and consent of Provost & Pritchard Engineering Group, Inc. In the event of unauthorized reuse of these plans by any third party, the third party shall hold the firm of Provost & Pritchard Engineering Group, Inc. harmless, and shall bear the cost of Provost & Pritchard Engineering Group, Inc.'s attorney's fees in any litigation proceeding and enforcing these rights.

LEGEND

- CROSSWALK PER CITY OF TURLOCK STD C-17 ON DETAIL SHEET D2.
- XXX — TRAFFIC LINE DETAIL PER CALTRANS STD. PLANS
- TYPE IV (L) ARROW PER CALTRANS STD. PLANS DETAIL A24A
- EXIT — "EXIT" MARKING STRIP WITH 2" WHITE LINES TO MATCH EXITING LAYOUT
- SCHOOL — "SCHOOL" MARKING PER CALTRANS STD. PLANS DETAIL A24D
- SLOW — "SLOW" MARKING PER CALTRANS STD. PLANS DETAIL A24D
- STOP — "STOP" MARKING PER CALTRANS STD. PLANS DETAIL A24D
- XING — "XING" MARKING PER CALTRANS STD. PLANS DETAIL A24D
- YIELD LINE PAVEMENT MARKING PER CAL TRANS STD. PLANS DETAIL A24G
- RS — REMOVE ROADSIDE SIGN
- RR — RELOCATE ROADSIDE SIGN AS SHOWN ON PLANS.
- S — FURNISH AND INSTALL ROADSIDE SIGN. SIGN DESIGNATION AS SHOWN ON PLANS.

NOTES

1. ALL TRAFFIC STRIPING AND PAVEMENT MARKINGS SHALL BE THERMOPLASTIC

SCALE IN FEET
0 10 20 40

CITY OF TURLOCK
MUNICIPAL SERVICES DEPARTMENT
ROADS PROGRAM DIVISION
156 S. BROADWAY, SUITE 150
(209) 668-5520

No.	REVISION	BY	DATE
	BID SET 10/30/2025		

REGISTERED PROFESSIONAL ENGINEER JEFFREY S. DORN No. 76749 CIVIL STATE OF CALIFORNIA

DATE SIGNED:

CITY OF TURLOCK
CONSTRUCTION PLANS FOR ROADS PROGRAM
CAPITAL IMPROVEMENT PROJECT
CITY PROJECT No. 23-068, PACKAGE 2

STRIPING

DENAIR AVE STA 20+50 - 28+00

PROVOST & PRITCHARD
455 W FIR AVENUE
CLOVIS, CA 93611-3166
PHONE (559) 449-2700
FAX (559) 449-2715
www.provostandpritchard.com


DESIGN ENGINEER: JEFF DORN
LICENSE NO: 76,749
DRAFTED BY: AR
CHECKED BY: JD
DATE: 10/30/2025
JOB NO: 229224001
PROJECT NO: 229224001
PHASE: 2

0 _____ 1"
ORIGINAL SCALE SHOWN IS ONE INCH. ADJUST SCALE FOR REDUCED OR ENLARGED PLANS.

SHEET S-2

85 OF 99

11/6/2025 11:44 AM G:\Turlock_City of-229229\229224001-2024 Road Rehab\300 CAD\342 Sheet Sets\05_Sign_Stripe\S-2 DENAIR AVE STA 20+50 - 28+00.dwg -Sean Long

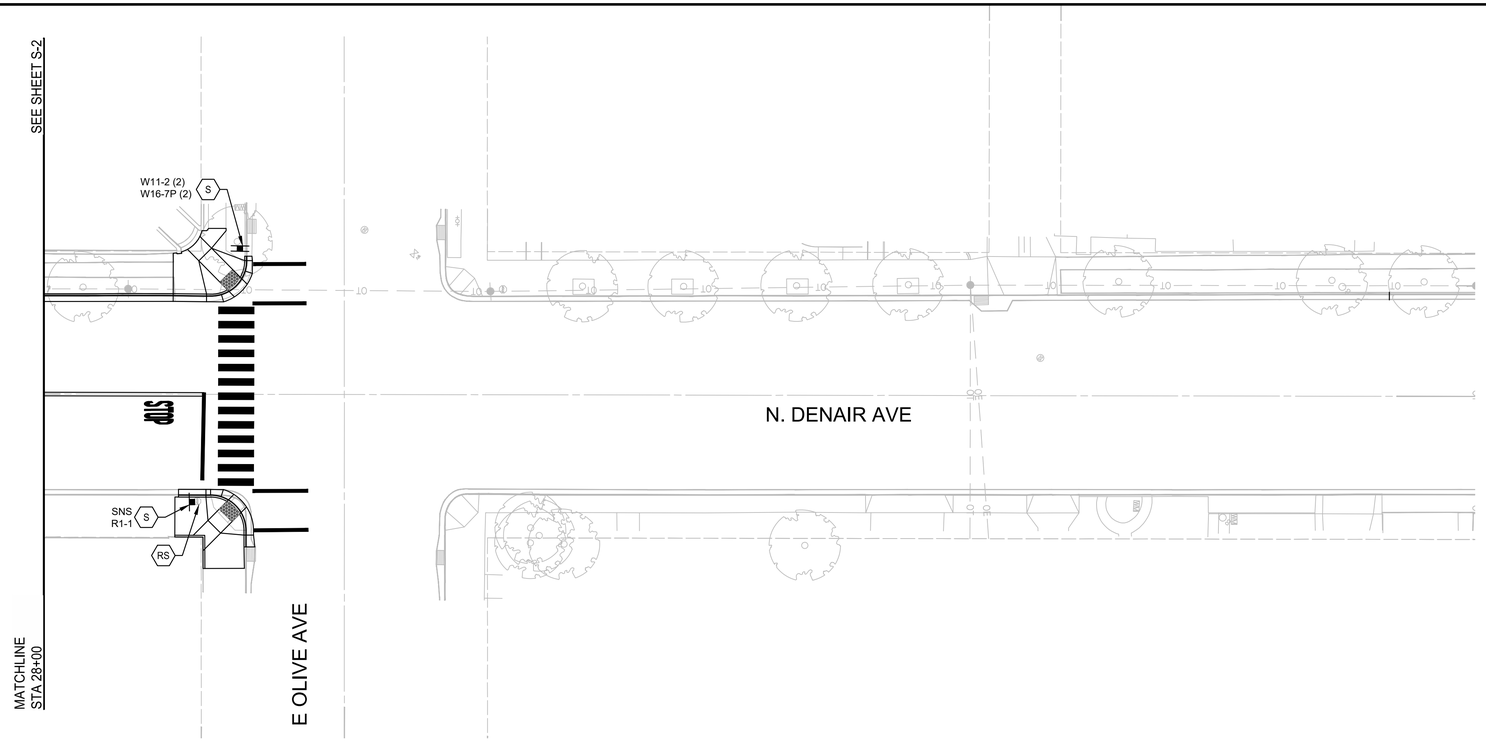

WARNING
POWER LINES OVERHEAD

811
Know what's below. Call before you dig.

LEGEND

- CROSSWALK PER CITY OF TURLOCK STD C-17 ON DETAIL SHEET D2.
- XXX — TRAFFIC LINE DETAIL PER CALTRANS STD. PLANS
- TYPE IV (L) ARROW PER CALTRANS STD. PLANS DETAIL A24A
- EXIT — "EXIT" MARKING STRIP WITH 2" WHITE LINES TO MATCH EXITING LAYOUT
- SCHOOL — "SCHOOL" MARKING PER CALTRANS STD. PLANS DETAIL A24D
- SLOW — "SLOW" MARKING PER CALTRANS STD. PLANS DETAIL A24D
- STOP — "STOP" MARKING PER CALTRANS STD. PLANS DETAIL A24D
- XING — "XING" MARKING PER CALTRANS STD. PLANS DETAIL A24D
- YIELD LINE PAVEMENT MARKING PER CAL TRANS STD. PLANS DETAIL A24G
- RS — REMOVE ROADSIDE SIGN
- RR — RELOCATE ROADSIDE SIGN AS SHOWN ON PLANS.
- S — FURNISH AND INSTALL ROADSIDE SIGN. SIGN DESIGNATION AS SHOWN ON PLANS.

NOTES

1. ALL TRAFFIC STRIPING AND PAVEMENT MARKINGS SHALL BE THERMOPLASTIC

SCALE IN FEET
0 10 20 40

CITY OF TURLOCK
MUNICIPAL SERVICES DEPARTMENT
ROADS PROGRAM DIVISION
156 S. BROADWAY, SUITE 150
(209) 668-5520

COPYRIGHT 2025 by PROVOST & PRITCHARD ENGINEERING GROUP, INC. ALL RIGHTS RESERVED
The firm of Provost & Pritchard Engineering Group, Inc. expressly reserves its common law copyright and other property rights in these plans. These plans are not to be reproduced, changed or copied in any form or manner whatsoever, nor are they to be assigned to any third party, without first obtaining the express written permission and consent of Provost & Pritchard Engineering Group, Inc. In the event of unauthorized reuse of these plans by any third party, the third party shall hold the firm of Provost & Pritchard Engineering Group, Inc. harmless, and shall bear the cost of Provost & Pritchard Engineering Group, Inc.'s attorney fees and other expenses in litigating and enforcing these rights.

No.	REVISION	BY	DATE
	BID SET 10/30/2025		

REGISTERED PROFESSIONAL ENGINEER JEFFREY S. DORN No. 76749 CIVIL STATE OF CALIFORNIA

DATE SIGNED:

CITY OF TURLOCK
CONSTRUCTION PLANS FOR ROADS PROGRAM
CAPITAL IMPROVEMENT PROJECT
CITY PROJECT No. 23-068, PACKAGE 2

STRIPING

DENAIR AVE STA 28+00 - 36+25

PROVOST & PRITCHARD
455 W FIR AVENUE
CLOVIS, CA 93611-0766
PHONE (559) 449-2700
FAX (559) 449-2715
www.provostandpritchard.com

DESIGN ENGINEER: JEFF DORN
LICENSE NO: 76,749

DRAFTED BY:	CHECKED BY:
AR	JD


DATE: 10/30/2025
JOB NO: 229224001
PROJECT NO: 229224001
PHASE: 2


0 1"
ORIGINAL SCALE SHOWN IS ONE INCH. ADJUST SCALE FOR REDUCED OR ENLARGED PLANS.

SHEET S-3

86 OF 99

11/6/2025 11:44 AM G:\Turlock_City of-229\2292224001-2024 Road Rehab\300 CAD\342 Sheet Sets\05_Sign_Stripe\S-3 DENAIR AVE STA 28+00 - 36+25.dwg -Sean Long

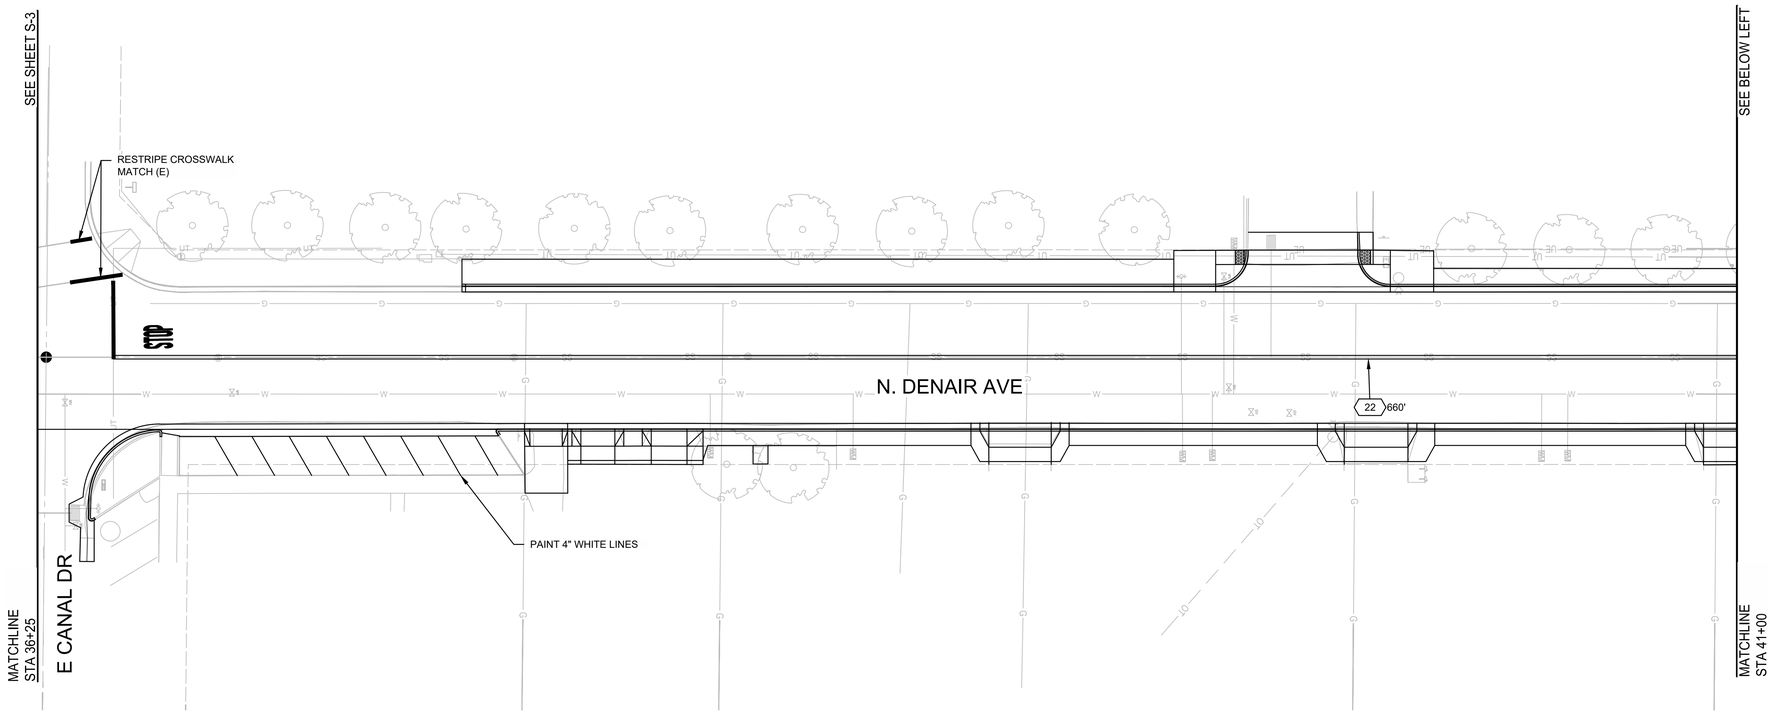

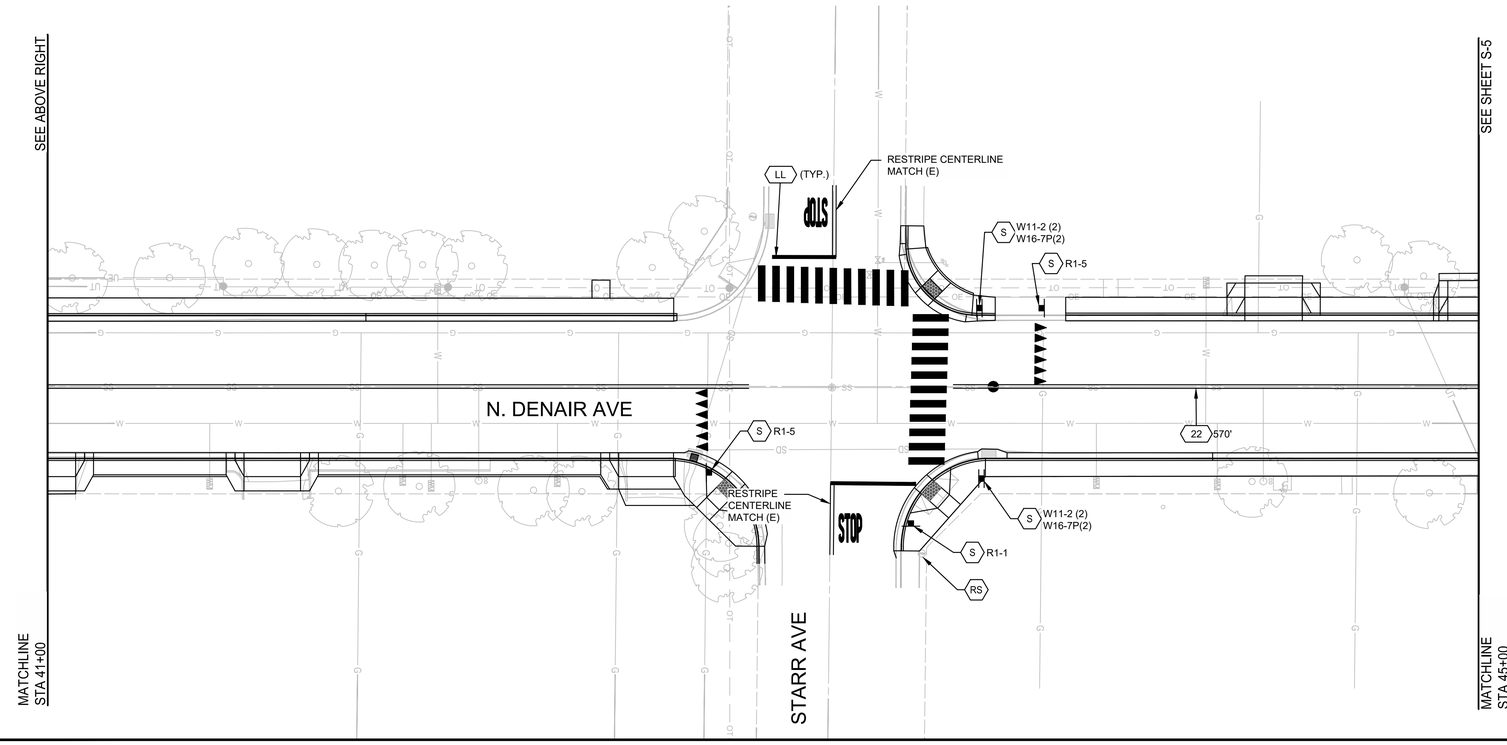

WARNING
POWER LINES
OVERHEAD

811
Know what's below.
Call before you dig.

LEGEND

- CROSSWALK PER CITY OF TURLOCK STD C-17 ON DETAIL SHEET D2.
- XXX — TRAFFIC LINE DETAIL PER CALTRANS STD. PLANS
- TYPE IV (L) ARROW PER CALTRANS STD. PLANS DETAIL A24A
- EXIT — "EXIT" MARKING STRIP WITH 2" WHITE LINES TO MATCH EXITING LAYOUT
- SCHOOL — "SCHOOL" MARKING PER CALTRANS STD. PLANS DETAIL A24D
- SLOW — "SLOW" MARKING PER CALTRANS STD. PLANS DETAIL A24D
- STOP — "STOP" MARKING PER CALTRANS STD. PLANS DETAIL A24D
- XING — "XING" MARKING PER CALTRANS STD. PLANS DETAIL A24D
- YIELD LINE PAVEMENT MARKING PER CAL TRANS STD. PLANS DETAIL A24G
- RS — REMOVE ROADSIDE SIGN
- RR — RELOCATE ROADSIDE SIGN AS SHOWN ON PLANS.
- S — FURNISH AND INSTALL ROADSIDE SIGN. SIGN DESIGNATION AS SHOWN ON PLANS.

NOTES

1. ALL TRAFFIC STRIPING AND PAVEMENT MARKINGS SHALL BE THERMOPLASTIC

SCALE IN FEET
0 10 20 40

CITY OF TURLOCK
MUNICIPAL SERVICES DEPARTMENT
ROADS PROGRAM DIVISION
156 S. BROADWAY, SUITE 150
(209) 668-5520

COPYRIGHT 2025 by PROVOST & PRITCHARD ENGINEERING GROUP, INC. ALL RIGHTS RESERVED
The firm of Provost & Pritchard Engineering Group, Inc. expressly reserves its common law copyright and other property rights in these plans. These plans are not to be reproduced, changed or copied in any form or manner whatsoever, nor are they to be assigned to any third party, without first obtaining the express written permission and consent of Provost & Pritchard Engineering Group, Inc. In the event of unauthorized reuse of these plans by any third party, the third party shall hold the firm of Provost & Pritchard Engineering Group, Inc. harmless, and shall bear the cost of Provost & Pritchard Engineering Group, Inc.'s fees for defending and enforcing these rights.

No.	REVISION	BY	DATE

BID SET
10/30/2025

REGISTERED PROFESSIONAL ENGINEER
JEFFREY S. DORN
No. 76749
CIVIL
STATE OF CALIFORNIA
DATE SIGNED:

CITY OF TURLOCK
CONSTRUCTION PLANS FOR ROADS PROGRAM
CAPITAL IMPROVEMENT PROJECT
CITY PROJECT No. 23-068, PACKAGE 2

STRIPING


DENAIR AVE STA 36+25 - 45+00


PROVOST & PRITCHARD
455 W FIR AVENUE
CLOVIS, CA 93611-3166
PHONE (559) 449-2700
FAX (559) 449-2715
www.provostandpritchard.com

DESIGN ENGINEER: JEFF DORN
LICENSE NO: 76,749
DRAFTED BY: AR
CHECKED BY: JD
DATE: 10/30/2025
JOB NO: 229224001
PROJECT NO: 229224001
PHASE: 2
0 1"
ORIGINAL SCALE SHOWN IS ONE INCH. ADJUST SCALE FOR REDUCED OR ENLARGED PLANS.

SHEET S-4
87 OF 99

11/6/2025 11:44 AM G:\Turlock_City of-229229\229224001-2024 Road Rehab\300 CAD\342 Sheet Sets\05_Sign_Stripe\S-4 DENAIR AVE STA 36+25 - 45+00.dwg -Sean Long

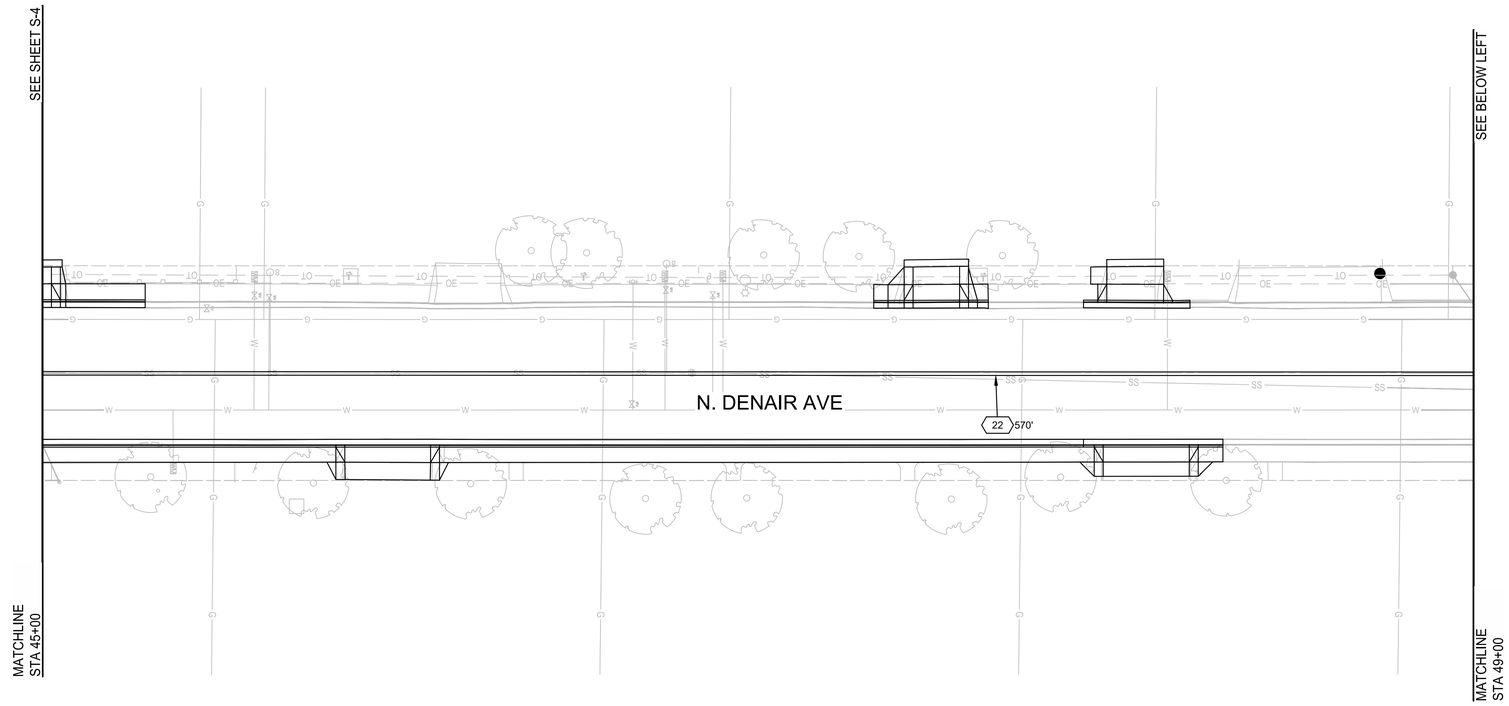

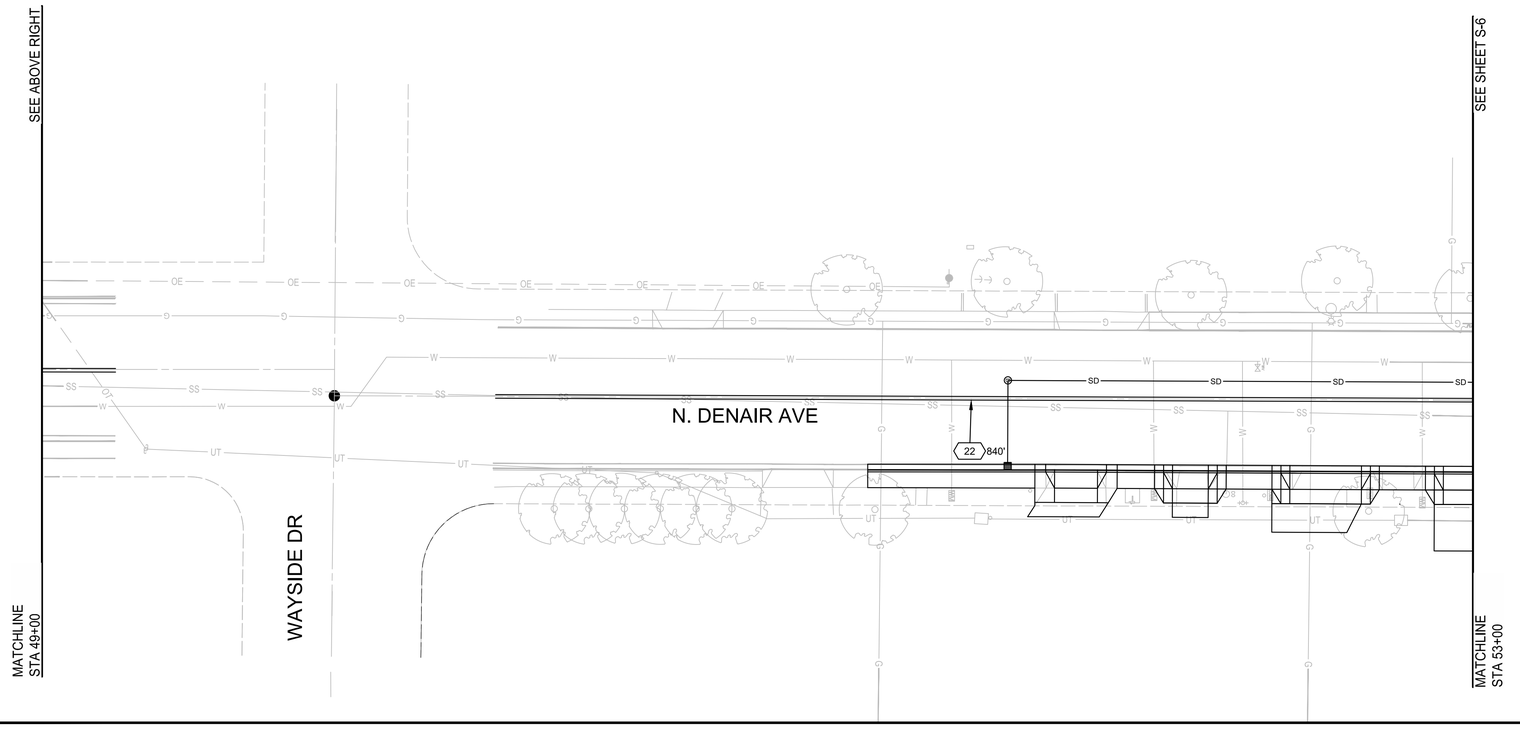

WARNING
POWER LINES OVERHEAD

811
Know what's below. Call before you dig.

COPYRIGHT 2025 by PROVOST & PRITCHARD ENGINEERING GROUP, INC. ALL RIGHTS RESERVED
The firm of Provost & Pritchard Engineering Group, Inc. expressly reserves its common law copyright and other property and intellectual rights in these plans. These plans are not to be reproduced, changed or copied in any form or manner whatsoever, nor are they to be assigned to any third party, without first obtaining the express written authorization and consent of Provost & Pritchard Engineering Group, Inc. In the event of unauthorized reuse of these plans by any third party, the third party shall hold the firm of Provost & Pritchard Engineering Group, Inc. harmless, and shall bear the cost of Provost & Pritchard Engineering Group, Inc.'s reasonable attorney's fees incurred in defending and enforcing these rights.

LEGEND

- CROSSWALK PER CITY OF TURLOCK STD C-17 ON DETAIL SHEET D2.
- XXX — TRAFFIC LINE DETAIL PER CALTRANS STD. PLANS
- TYPE IV (L) ARROW PER CALTRANS STD. PLANS DETAIL A24A
- EXIT — "EXIT" MARKING STRIP WITH 2" WHITE LINES TO MATCH EXITING LAYOUT
- SCHOOL — "SCHOOL" MARKING PER CALTRANS STD. PLANS DETAIL A24D
- SLOW — "SLOW" MARKING PER CALTRANS STD. PLANS DETAIL A24D
- STOP — "STOP" MARKING PER CALTRANS STD. PLANS DETAIL A24D
- XING — "XING" MARKING PER CALTRANS STD. PLANS DETAIL A24D
- YIELD LINE PAVEMENT MARKING PER CAL TRANS STD. PLANS DETAIL A24G
- RS — REMOVE ROADSIDE SIGN
- RR — RELOCATE ROADSIDE SIGN AS SHOWN ON PLANS.
- S — FURNISH AND INSTALL ROADSIDE SIGN. SIGN DESIGNATION AS SHOWN ON PLANS.

NOTES

1. ALL TRAFFIC STRIPING AND PAVEMENT MARKINGS SHALL BE THERMOPLASTIC

SCALE IN FEET
0 10 20 40

CITY OF TURLOCK
MUNICIPAL SERVICES DEPARTMENT
ROADS PROGRAM DIVISION
156 S. BROADWAY, SUITE 150
(209) 668-5520

No.	REVISION	BY	DATE
	BID SET 10/30/2025		

REGISTERED PROFESSIONAL ENGINEER JEFFREY S. DORN No. 76749 CIVIL STATE OF CALIFORNIA
DATE SIGNED:

CITY OF TURLOCK
CONSTRUCTION PLANS FOR ROADS PROGRAM
CAPITAL IMPROVEMENT PROJECT
CITY PROJECT No. 23-068, PACKAGE 2


STRIPING


DENAIR AVE STA 45+00 - 53+00

PROVOST & PRITCHARD
455 W FIR AVENUE
CLOVIS, CA 93611-9166
PHONE (559) 449-2700
FAX (559) 449-2715
www.provostandpritchard.com

DESIGN ENGINEER: JEFF DORN
LICENSE NO: 76,749
DRAFTED BY: AR
CHECKED BY: JD
DATE: 10/30/2025
JOB NO: 229224001
PROJECT NO: 229224001
PHASE: 2
0 1"
ORIGINAL SCALE SHOWN IS ONE INCH. ADJUST SCALE FOR REDUCED OR ENLARGED PLANS.
SHEET S-5
88 OF 99

11/6/2025 11:45 AM G:\Turlock_City of-229222\229224001-2024 Road Rehab\300 CAD\342 Sheet Sets\05_Sign_Stripe\S-5 DENAIR AVE STA 45+00 - 53+00.dwg -Sean Long

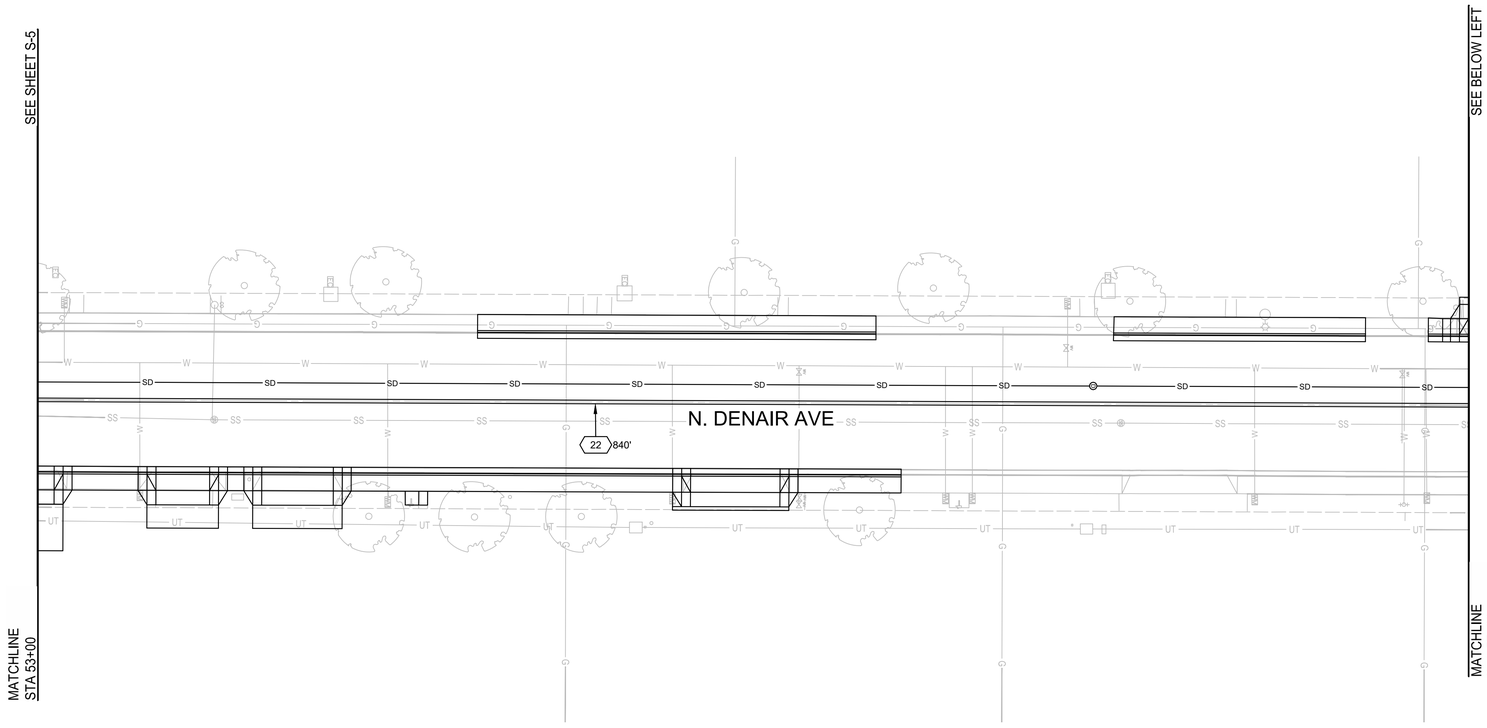

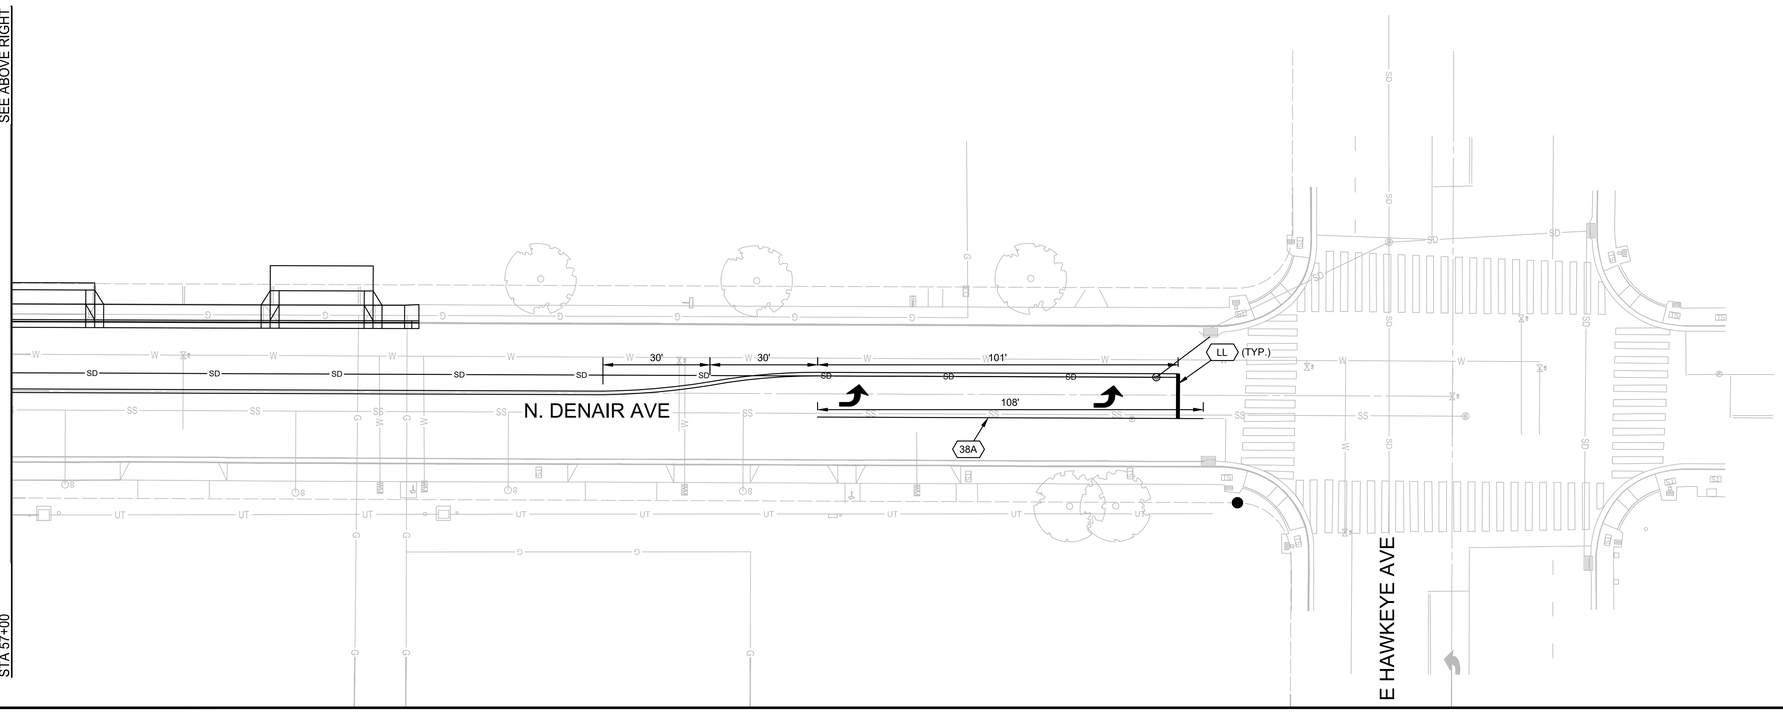

WARNING
POWER LINES
OVERHEAD

811
Know what's below.
Call before you dig.

LEGEND

- CROSSWALK PER CITY OF TURLOCK STD C-17 ON DETAIL SHEET D2.
- XXX — TRAFFIC LINE DETAIL PER CALTRANS STD. PLANS
- TYPE IV (L) ARROW PER CALTRANS STD. PLANS DETAIL A24A
- EXIT — "EXIT" MARKING STRIP WITH 2" WHITE LINES TO MATCH EXITING LAYOUT
- SCHOOL — "SCHOOL" MARKING PER CALTRANS STD. PLANS DETAIL A24D
- SLOW — "SLOW" MARKING PER CALTRANS STD. PLANS DETAIL A24D
- STOP — "STOP" MARKING PER CALTRANS STD. PLANS DETAIL A24D
- XING — "XING" MARKING PER CALTRANS STD. PLANS DETAIL A24D
- YIELD LINE PAVEMENT MARKING PER CAL TRANS STD. PLANS DETAIL A24G
- RS — REMOVE ROADSIDE SIGN
- RR — RELOCATE ROADSIDE SIGN AS SHOWN ON PLANS.
- S — FURNISH AND INSTALL ROADSIDE SIGN. SIGN DESIGNATION AS SHOWN ON PLANS.

NOTES

1. ALL TRAFFIC STRIPING AND PAVEMENT MARKINGS SHALL BE THERMOPLASTIC

SCALE IN FEET
0 10 20 40

CITY OF TURLOCK
MUNICIPAL SERVICES DEPARTMENT
ROADS PROGRAM DIVISION
156 S. BROADWAY, SUITE 150
(209) 668-5520

COPYRIGHT 2025 by PROVOST & PRITCHARD ENGINEERING GROUP, INC. ALL RIGHTS RESERVED
The firm of Provost & Pritchard Engineering Group, Inc. expressly reserves its common law copyright and other property and intellectual rights in these plans. These plans are not to be reproduced, changed or copied in any form or manner whatsoever, nor are they to be assigned to any third party, without first obtaining the express written permission and consent of Provost & Pritchard Engineering Group, Inc. In the event of unauthorized reuse of these plans by any third party, the third party shall hold the firm of Provost & Pritchard Engineering Group, Inc. harmless, and shall bear the cost of Provost & Pritchard Engineering Group, Inc.'s fees for litigation and expert witness fees in defending and enforcing these rights.

No.	REVISION	BY	DATE
	BID SET 10/30/2025		

REGISTERED PROFESSIONAL ENGINEER JEFFREY S. DORN No. 76749 CIVIL STATE OF CALIFORNIA
DATE SIGNED:

CITY OF TURLOCK
CONSTRUCTION PLANS FOR ROADS PROGRAM
CAPITAL IMPROVEMENT PROJECT
CITY PROJECT No. 23-068, PACKAGE 2


STRIPING

DENAIR AVE STA 53+00 - 59+80

PROVOST & PRITCHARD
455 W FIR AVENUE
CLOVIS, CA 93611-3166
PHONE (559) 449-2700
FAX (559) 449-2715
www.provostandpritchard.com

DESIGN ENGINEER: JEFF DORN
LICENSE NO: 76,749
DRAFTED BY: AR
CHECKED BY: JD
DATE: 10/30/2025
JOB NO: 229224001
PROJECT NO: 229224001
PHASE: 2
0 1"
ORIGINAL SCALE SHOWN IS ONE INCH. ADJUST SCALE FOR REDUCED OR ENLARGED PLANS.
SHEET S-6
89 OF 99

11/6/2025 11:45 AM G:\Turlock_City of-229229\229224001-2024 Road Rehab\300 CAD\342 Sheet Sets\05_Sign_Stripe\S-6 DENAIR AVE STA 53+00 - 59+80.dwg -Sean Long

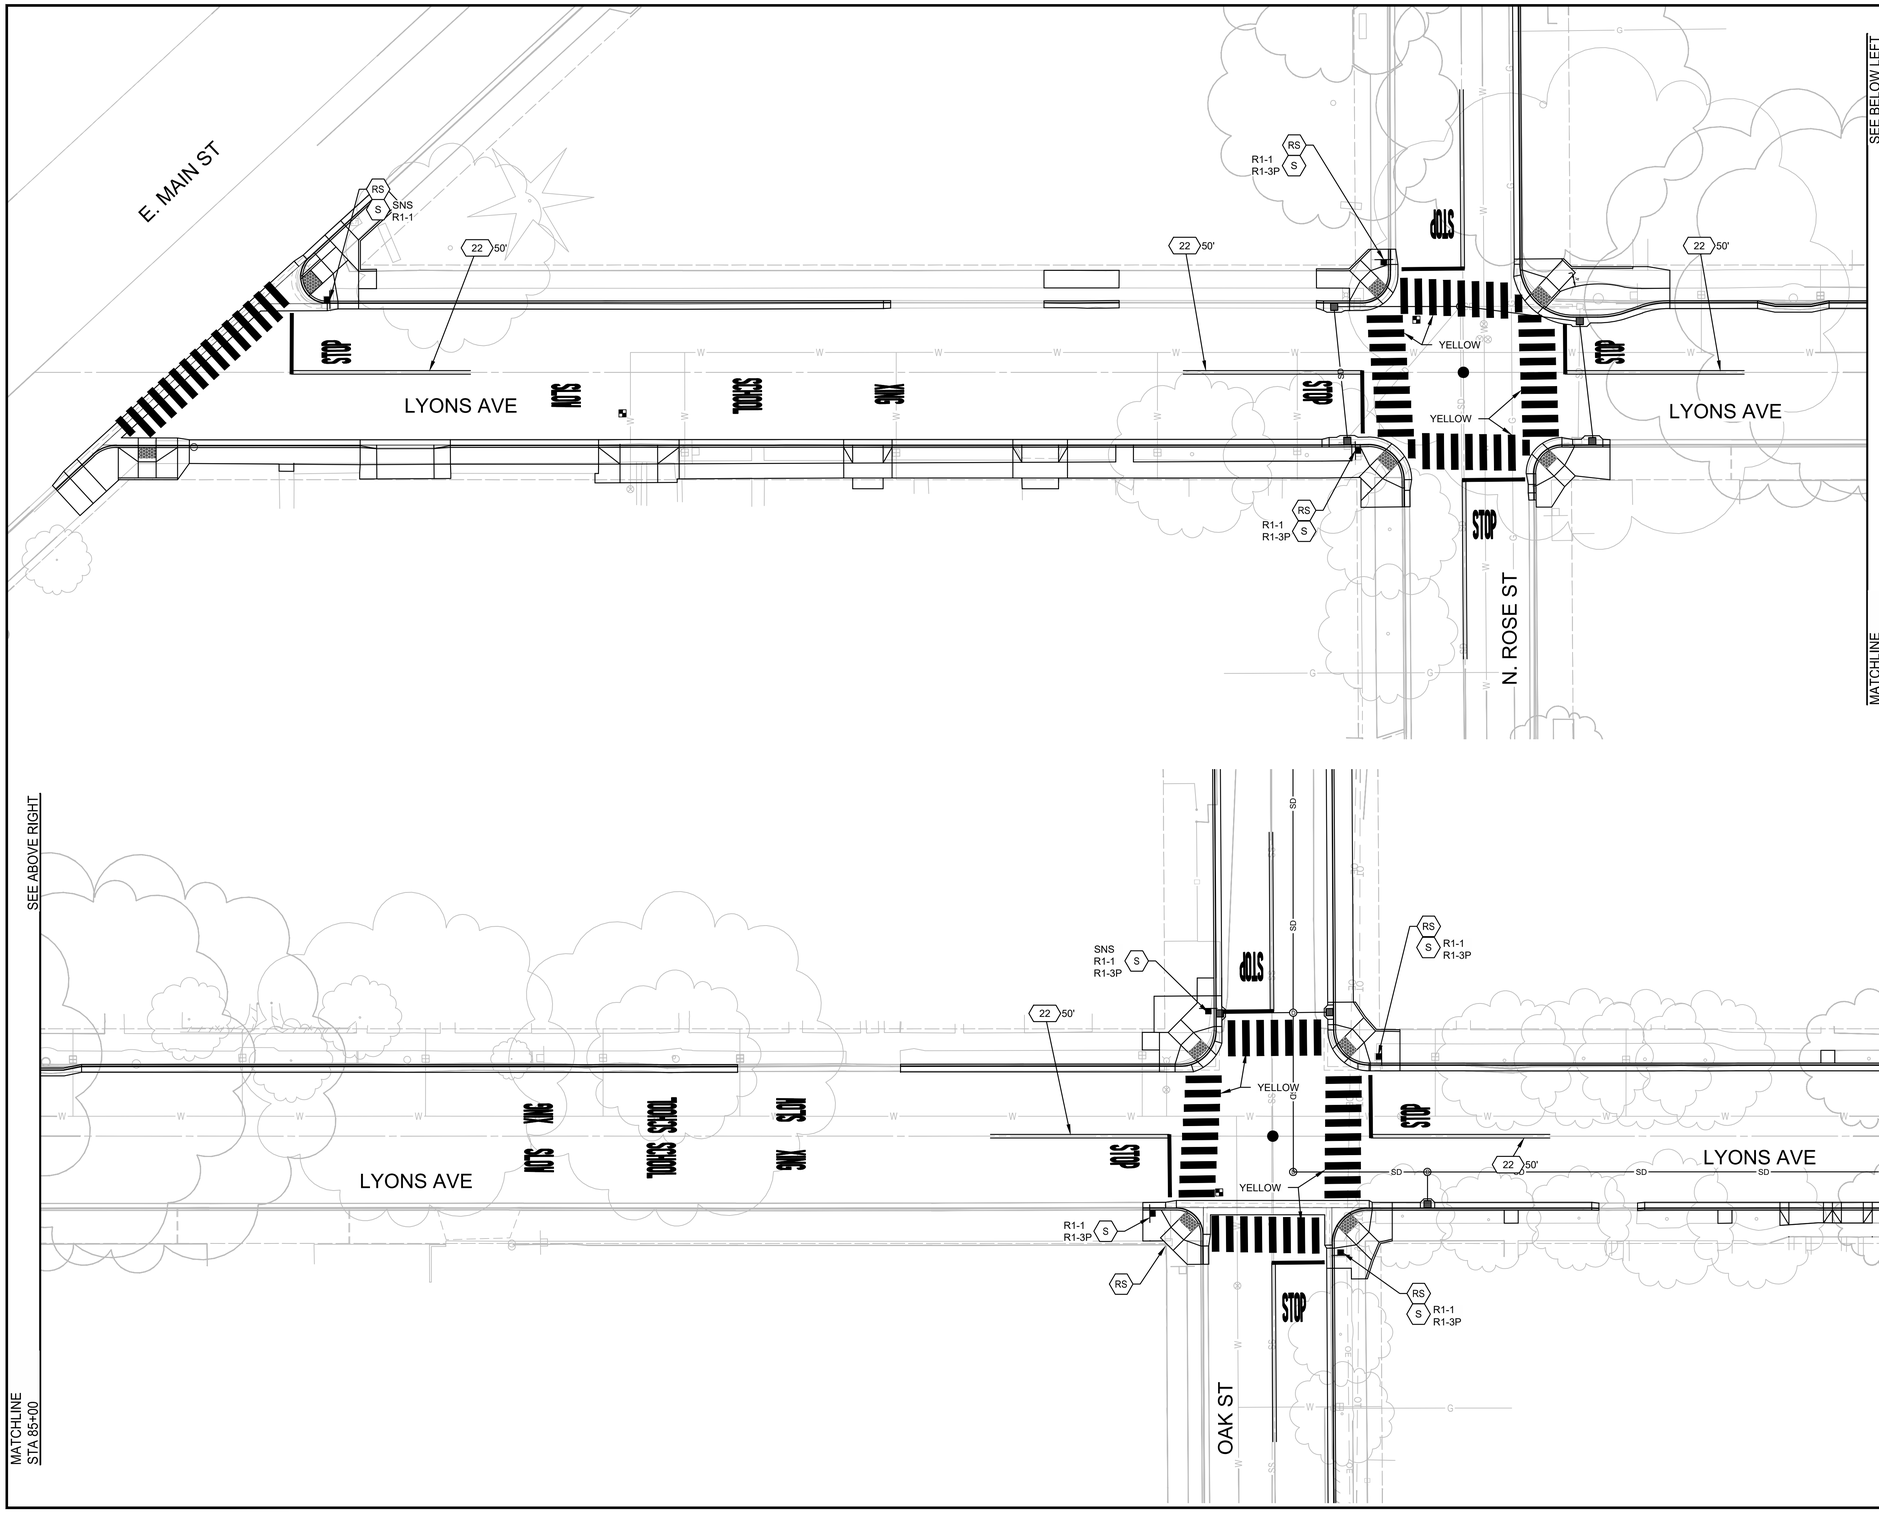

WARNING
POWER LINES OVERHEAD

811 Know what's below. Call before you dig.

COPYRIGHT 2025 by PROVOST & PRITCHARD ENGINEERING GROUP, INC. ALL RIGHTS RESERVED
The firm of Provost & Pritchard Engineering Group, Inc. expressly reserves its common law copyright and other property rights in these plans. These plans are not to be reproduced, changed or copied in any form or manner whatsoever, nor are they to be assigned to any third party, without first obtaining the express written permission and consent of Provost & Pritchard Engineering Group, Inc. In the event of unauthorized reuse of these plans by any third party, the third party shall hold the firm of Provost & Pritchard Engineering Group, Inc. harmless, and shall bear the cost of Provost & Pritchard Engineering Group, Inc.'s fees for defending and enforcing these rights.

LEGEND

- CROSSWALK PER CITY OF TURLOCK STD C-17 ON DETAIL SHEET D2.
- XXX — TRAFFIC LINE DETAIL PER CALTRANS STD. PLANS
- TYPE IV (L) ARROW PER CALTRANS STD. PLANS DETAIL A24A
- EXIT — "EXIT" MARKING STRIP WITH 2" WHITE LINES TO MATCH EXITING LAYOUT
- SCHOOL — "SCHOOL" MARKING PER CALTRANS STD. PLANS DETAIL A24D
- SLOW — "SLOW" MARKING PER CALTRANS STD. PLANS DETAIL A24D
- STOP — "STOP" MARKING PER CALTRANS STD. PLANS DETAIL A24D
- XING — "XING" MARKING PER CALTRANS STD. PLANS DETAIL A24D
- YIELD LINE PAVEMENT MARKING PER CAL TRANS STD. PLANS DETAIL A24G
- RS — REMOVE ROADSIDE SIGN
- RR — RELOCATE ROADSIDE SIGN AS SHOWN ON PLANS.
- S — FURNISH AND INSTALL ROADSIDE SIGN. SIGN DESIGNATION AS SHOWN ON PLANS.

NOTES

1. ALL TRAFFIC STRIPING AND PAVEMENT MARKINGS SHALL BE THERMOPLASTIC

SCALE IN FEET
0 10 20 40

CITY OF TURLOCK
MUNICIPAL SERVICES DEPARTMENT
ROADS PROGRAM DIVISION
156 S. BROADWAY, SUITE 150
(209) 668-5520

No.	REVISION	BY	DATE
	BID SET 10/30/2025		

REGISTERED PROFESSIONAL ENGINEER JEFFREY S. DORN No. 76749 STATE OF CALIFORNIA CIVIL
DATE SIGNED:

CITY OF TURLOCK
CONSTRUCTION PLANS FOR ROADS PROGRAM
CAPITAL IMPROVEMENT PROJECT
CITY PROJECT No. 23-068, PACKAGE 2


STRIPING


LYONS AVE STA 80+50 - 90+00

PROVOST & PRITCHARD
455 W FIR AVENUE
CLOVIS, CA 93611-3166
PHONE (559) 449-2700
FAX (559) 449-2715
www.provostandpritchard.com

DESIGN ENGINEER: JEFF DORN
LICENSE NO: 76,749
DRAFTED BY: AR | CHECKED BY: JD
DATE: 10/30/2025
JOB NO: 229224001
PROJECT NO: 229224001
PHASE: 2
0 _____ 1"
ORIGINAL SCALE SHOWN IS ONE INCH. ADJUST SCALE FOR REDUCED OR ENLARGED PLANS.
SHEET S-7
90 OF 99

11/6/2025 11:45 AM G:\Turlock_City of-229229224001-2024 Road Rehab\300 CAD\342 Sheet Sets\05_Sign_Stripe\S-7 LYONS AVE STA 80+50 - 90+00.dwg -Sean Long

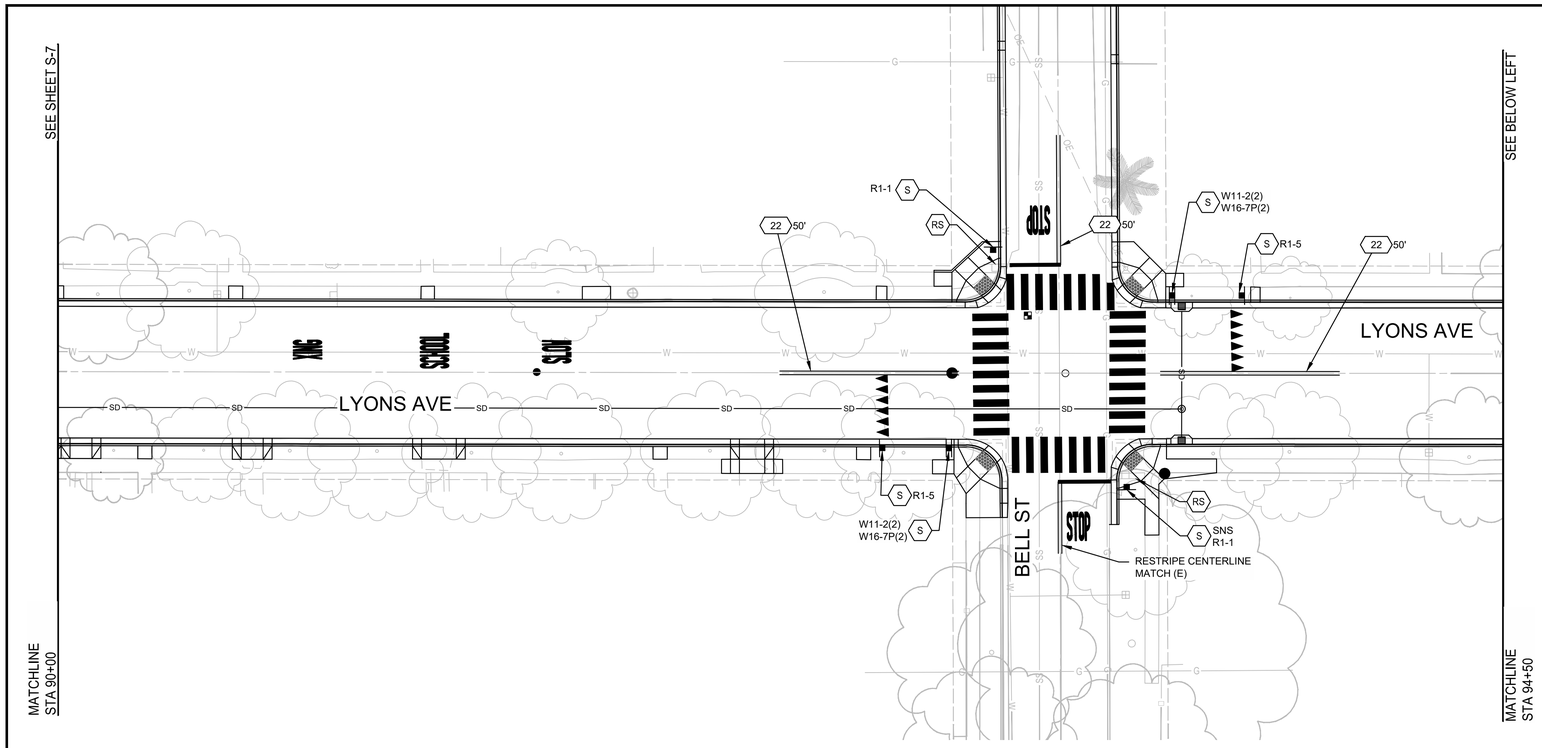

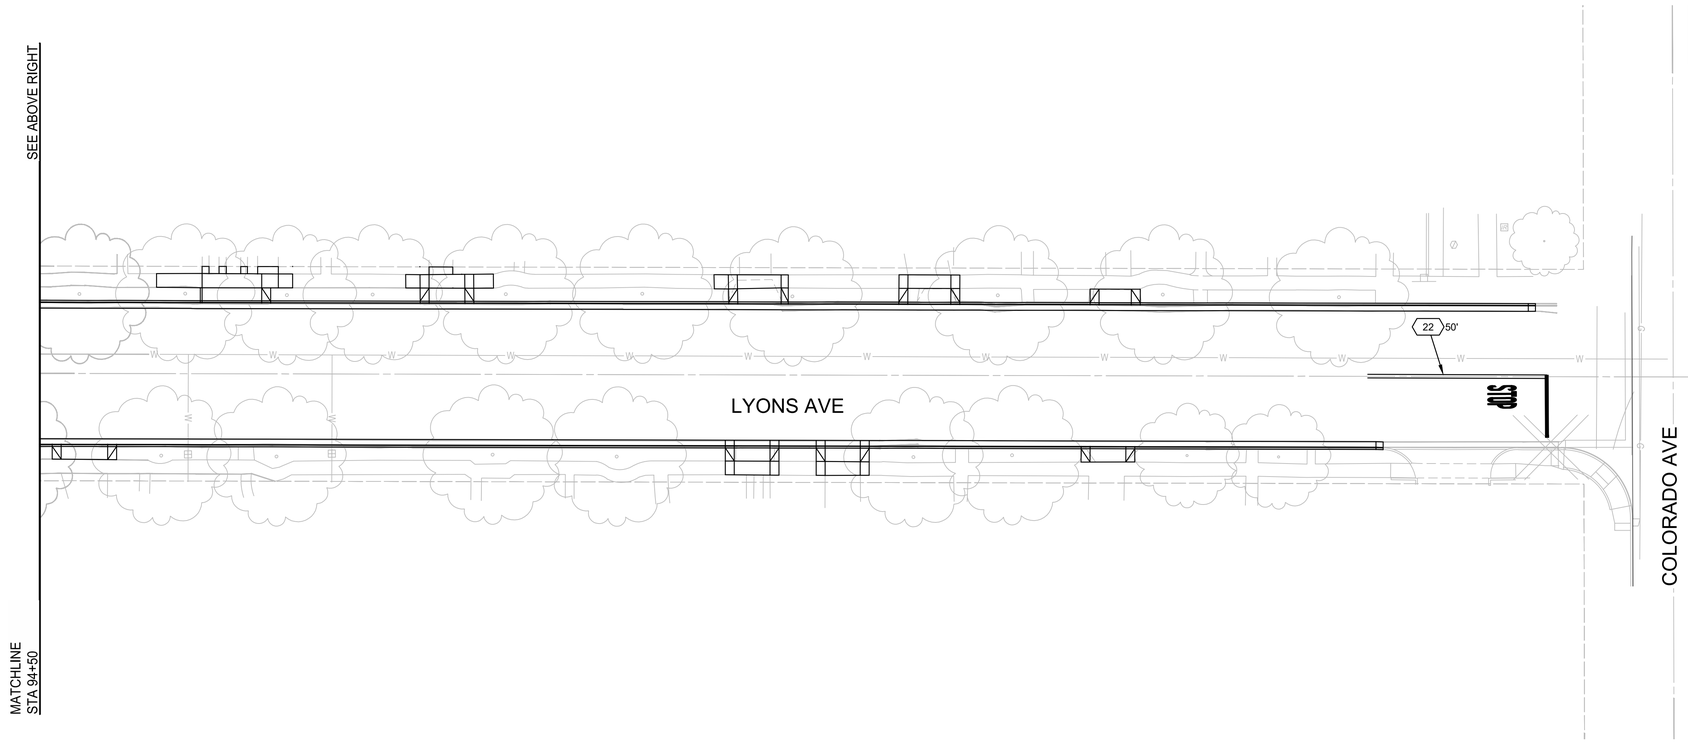

WARNING
POWER LINES OVERHEAD

811
Know what's below.
Call before you dig.

LEGEND

- CROSSWALK PER CITY OF TURLOCK STD C-17 ON DETAIL SHEET D2.
- XXX — TRAFFIC LINE DETAIL PER CALTRANS STD. PLANS
- TYPE IV (L) ARROW PER CALTRANS STD. PLANS DETAIL A24A
- EXIT — "EXIT" MARKING STRIP WITH 2" WHITE LINES TO MATCH EXITING LAYOUT
- SCHOOL — "SCHOOL" MARKING PER CALTRANS STD. PLANS DETAIL A24D
- SLOW — "SLOW" MARKING PER CALTRANS STD. PLANS DETAIL A24D
- STOP — "STOP" MARKING PER CALTRANS STD. PLANS DETAIL A24D
- XING — "XING" MARKING PER CALTRANS STD. PLANS DETAIL A24D
- YIELD LINE PAVEMENT MARKING PER CAL TRANS STD. PLANS DETAIL A24G
- RS — REMOVE ROADSIDE SIGN
- RR — RELOCATE ROADSIDE SIGN AS SHOWN ON PLANS.
- S — FURNISH AND INSTALL ROADSIDE SIGN. SIGN DESIGNATION AS SHOWN ON PLANS.

NOTES

1. ALL TRAFFIC STRIPING AND PAVEMENT MARKINGS SHALL BE THERMOPLASTIC

SCALE IN FEET
0 10 20 40

CITY OF TURLOCK
MUNICIPAL SERVICES DEPARTMENT
ROADS PROGRAM DIVISION
156 S. BROADWAY, SUITE 150
(209) 668-5520

COPYRIGHT 2025 by PROVOST & PRITCHARD ENGINEERING GROUP, INC. ALL RIGHTS RESERVED
The firm of Provost & Pritchard Engineering Group, Inc. expressly reserves its common law copyright and other property rights in these plans. These plans are not to be reproduced, changed or copied in any form or manner whatsoever, nor are they to be assigned to any third party, without first obtaining the written permission and consent of Provost & Pritchard Engineering Group, Inc. In the event of unauthorized reuse of these plans by any third party, the third party shall hold the firm of Provost & Pritchard Engineering Group, Inc. harmless, and shall bear the cost of Provost & Pritchard Engineering Group, Inc.'s legal fees incurred while defending and enforcing these rights.

BID SET
10/30/2025

No.	REVISION	BY	DATE

REGISTERED PROFESSIONAL ENGINEER
JEFFREY S. DORN
No. 76749
CIVIL
STATE OF CALIFORNIA

DATE SIGNED:

CITY OF TURLOCK
CONSTRUCTION PLANS FOR ROADS PROGRAM
CAPITAL IMPROVEMENT PROJECT
CITY PROJECT No. 23-068, PACKAGE 2


STRIPING

LYONS AVE STA 90+00 - 98+50

PROVOST & PRITCHARD
455 W FIR AVENUE
CLOVIS, CA 93611-3166
PHONE (559) 449-2700
FAX (559) 449-2715
www.provostandpritchard.com

DESIGN ENGINEER: JEFF DORN
LICENSE NO: 76,749
DRAFTED BY: AR | CHECKED BY: JD
DATE: 10/30/2025
JOB NO: 229224001
PROJECT NO: 229224001
PHASE: 2
0 _____ 1"
ORIGINAL SCALE SHOWN IS ONE INCH. ADJUST SCALE FOR REDUCED OR ENLARGED PLANS.
SHEET S-8
91 OF 99

11/6/2025 11:45 AM G:\Turlock_City of-229229224001-2024 Road Rehab\300 CAD\342 Sheet Sets\05_Sign_Stripe\S-8 LYONS AVE STA 90+00 - 98+50.dwg -Sean Long

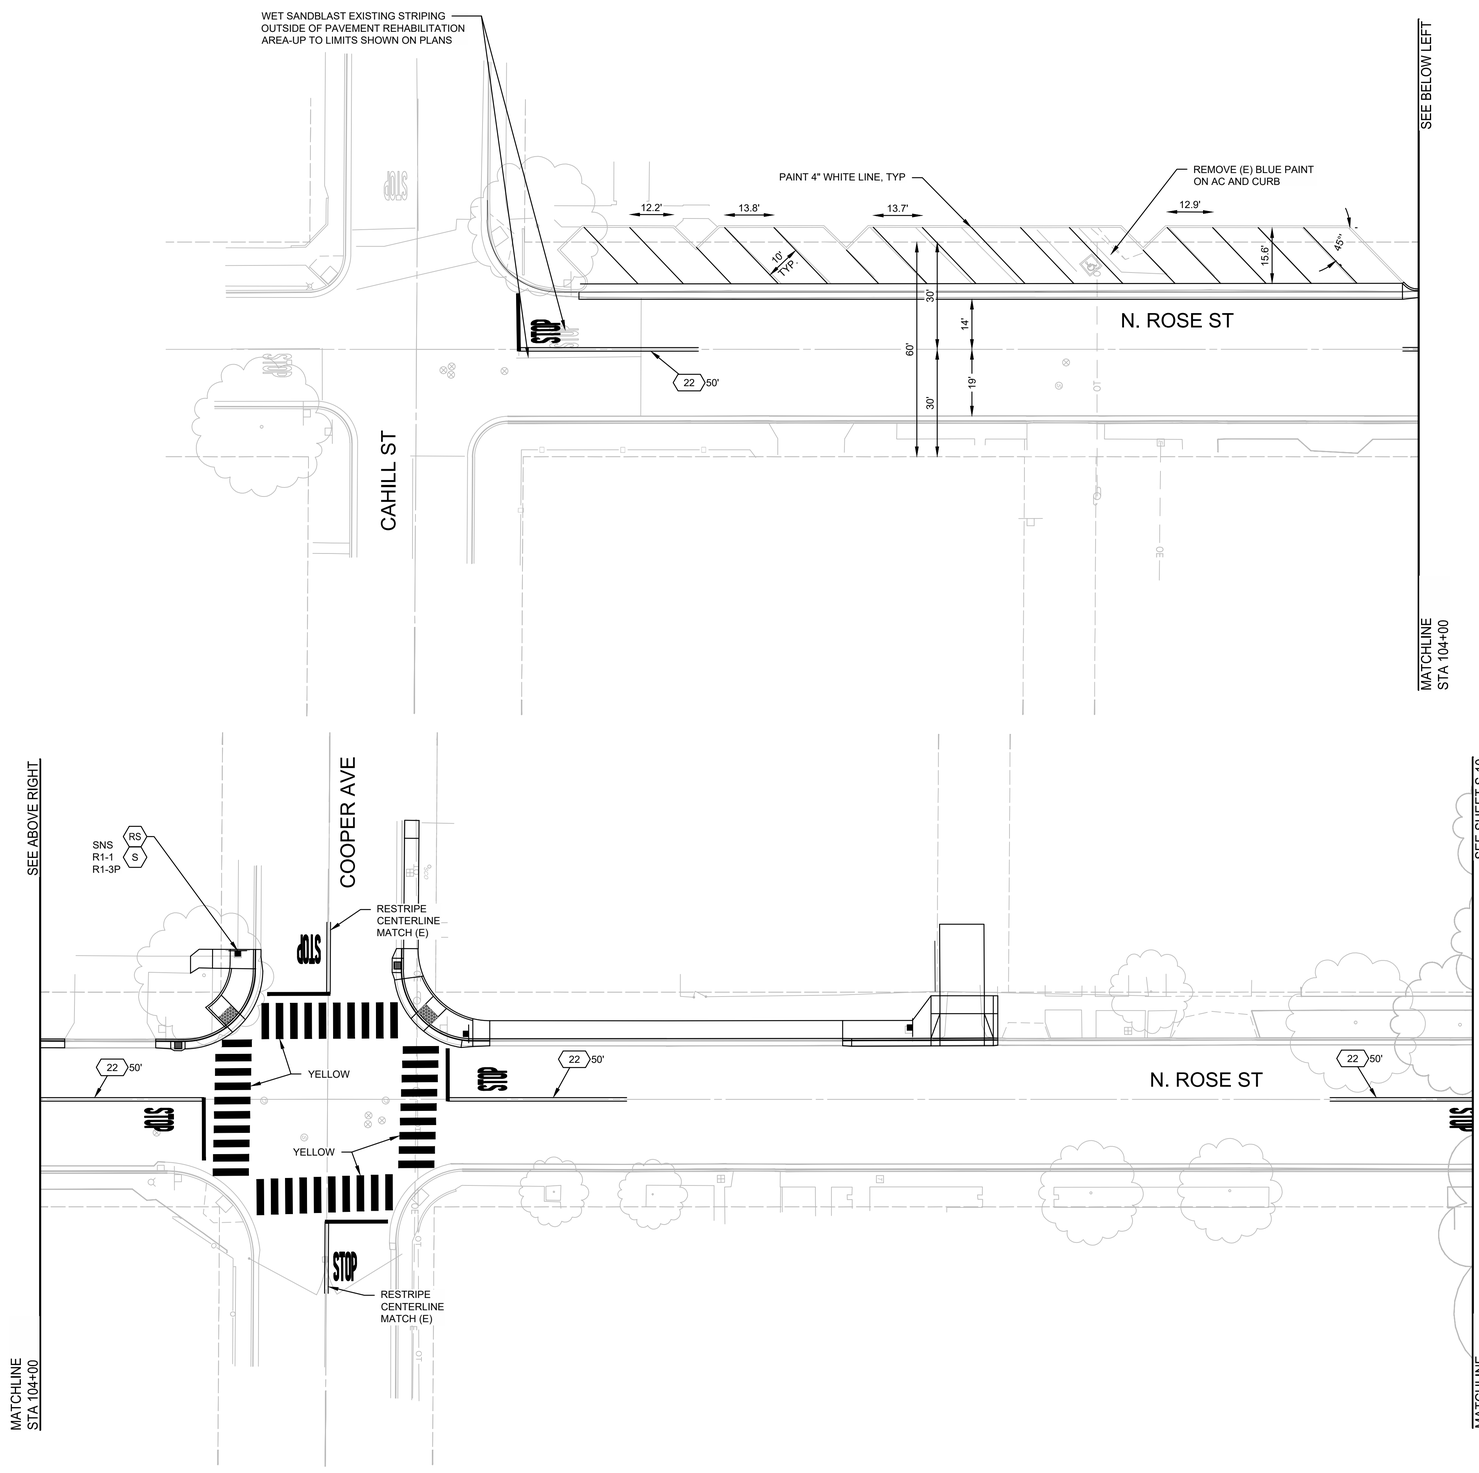

WARNING
POWER LINES OVERHEAD

811 Know what's below. Call before you dig.

COPYRIGHT 2025 by PROVOST & PRITCHARD ENGINEERING GROUP, INC. ALL RIGHTS RESERVED
The firm of Provost & Pritchard Engineering Group, Inc. expressly reserves its common law copyright and other property rights in these plans. These plans are not to be reproduced, changed or copied in any form or manner whatsoever, nor are they to be assigned to any third party, without first obtaining the express written permission and consent of Provost & Pritchard Engineering Group, Inc. In the event of unauthorized reuse of these plans by any third party, the third party shall hold the firm of Provost & Pritchard Engineering Group, Inc. harmless, and shall bear the cost of Provost & Pritchard Engineering Group, Inc.'s fees for defending and enforcing these rights.

LEGEND

- CROSSWALK PER CITY OF TURLOCK STD C-17 ON DETAIL SHEET D2.
- XXX — TRAFFIC LINE DETAIL PER CALTRANS STD. PLANS
- TYPE IV (L) ARROW PER CALTRANS STD. PLANS DETAIL A24A
- EXIT — "EXIT" MARKING STRIP WITH 2" WHITE LINES TO MATCH EXITING LAYOUT
- SCHOOL — "SCHOOL" MARKING PER CALTRANS STD. PLANS DETAIL A24D
- SLOW — "SLOW" MARKING PER CALTRANS STD. PLANS DETAIL A24D
- STOP — "STOP" MARKING PER CALTRANS STD. PLANS DETAIL A24D
- XING — "XING" MARKING PER CALTRANS STD. PLANS DETAIL A24D
- YIELD LINE PAVEMENT MARKING PER CAL TRANS STD. PLANS DETAIL A24G
- RS — REMOVE ROADSIDE SIGN
- RR — RELOCATE ROADSIDE SIGN AS SHOWN ON PLANS.
- S — FURNISH AND INSTALL ROADSIDE SIGN. SIGN DESIGNATION AS SHOWN ON PLANS.

NOTES

1. ALL TRAFFIC STRIPING AND PAVEMENT MARKINGS SHALL BE THERMOPLASTIC

SCALE IN FEET
0 10 20 40

CITY OF TURLOCK
MUNICIPAL SERVICES DEPARTMENT
ROADS PROGRAM DIVISION
156 S. BROADWAY, SUITE 150
(209) 668-5520

No.	REVISION	BY	DATE
	BID SET 10/30/2025		


REGISTERED PROFESSIONAL ENGINEER JEFFREY S. DORN No. 76749 CIVIL STATE OF CALIFORNIA
DATE SIGNED:

CITY OF TURLOCK
CONSTRUCTION PLANS FOR ROADS PROGRAM
CAPITAL IMPROVEMENT PROJECT
CITY PROJECT No. 23-068, PACKAGE 2
STRIPING
ROSE ST STA 100+00 - 108+00

PROVOST & PRITCHARD
455 W FIR AVENUE
CLOVIS, CA 93611-0166
PHONE (559) 449-2700
FAX (559) 449-2715
www.provostandpritchard.com

DESIGN ENGINEER: JEFF DORN
LICENSE NO: 76,749
DRAFTED BY: AR
CHECKED BY: JD
DATE: 10/30/2025
JOB NO: 229224001
PROJECT NO: 229224001
PHASE: 2
0 1"
ORIGINAL SCALE SHOWN IS ONE INCH. ADJUST SCALE FOR REDUCED OR ENLARGED PLANS.
SHEET S-9
92 OF 99

11/6/2025 11:46 AM G:\Turlock_City of-229222922400\-2024 Road Rehab\300 CAD\342 Sheet Sets\05_Sign_Stripe\S-9 ROSE ST STA 100+00 - 108+00.dwg -Sean Long

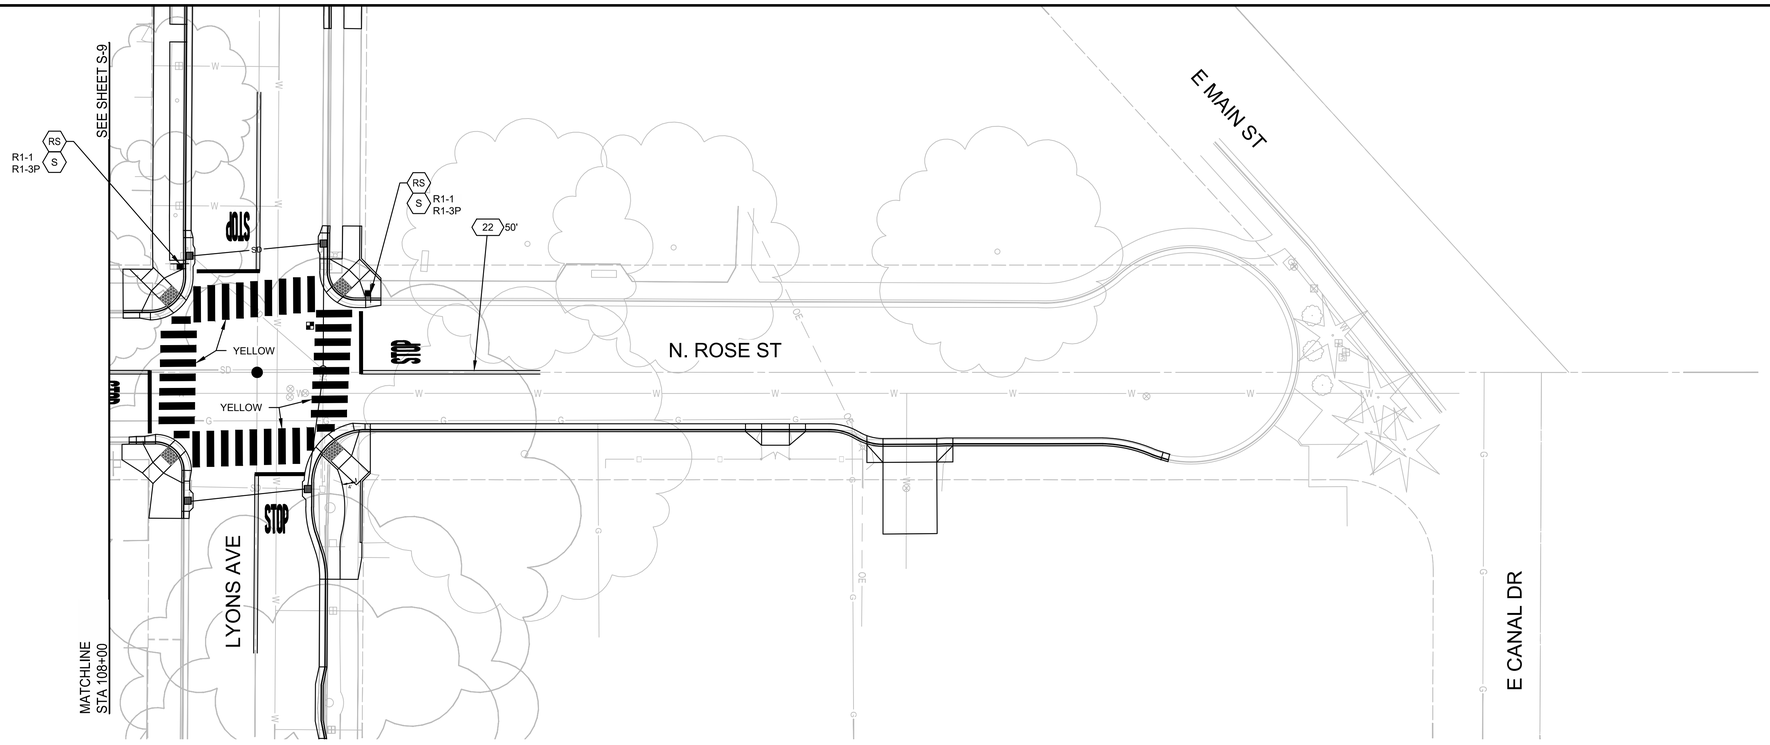

WARNING
POWER LINES OVERHEAD

811
Know what's below.
Call before you dig.

LEGEND

- CROSSWALK PER CITY OF TURLOCK STD C-17 ON DETAIL SHEET D2.
- XXX — TRAFFIC LINE DETAIL PER CALTRANS STD. PLANS
- TYPE IV (L) ARROW PER CALTRANS STD. PLANS DETAIL A24A
- EXIT — "EXIT" MARKING STRIP WITH 2" WHITE LINES TO MATCH EXITING LAYOUT
- SCHOOL — "SCHOOL" MARKING PER CALTRANS STD. PLANS DETAIL A24D
- SLOW — "SLOW" MARKING PER CALTRANS STD. PLANS DETAIL A24D
- STOP — "STOP" MARKING PER CALTRANS STD. PLANS DETAIL A24D
- XING — "XING" MARKING PER CALTRANS STD. PLANS DETAIL A24D
- YIELD LINE PAVEMENT MARKING PER CAL TRANS STD. PLANS DETAIL A24G
- RS — REMOVE ROADSIDE SIGN
- RR — RELOCATE ROADSIDE SIGN AS SHOWN ON PLANS.
- S — FURNISH AND INSTALL ROADSIDE SIGN. SIGN DESIGNATION AS SHOWN ON PLANS.

NOTES

1. ALL TRAFFIC STRIPING AND PAVEMENT MARKINGS SHALL BE THERMOPLASTIC

SCALE IN FEET
0 10 20 40

CITY OF TURLOCK
MUNICIPAL SERVICES DEPARTMENT
ROADS PROGRAM DIVISION
156 S. BROADWAY, SUITE 150
(209) 668-5520

COPYRIGHT 2025 by PROVOST & PRITCHARD ENGINEERING GROUP, INC. ALL RIGHTS RESERVED
The firm of Provost & Pritchard Engineering Group, Inc. expressly reserves its common law copyright and other property and intellectual rights in these plans. These plans are not to be reproduced, changed or copied in any form or manner whatsoever, nor are they to be assigned to any third party, without first obtaining the express written permission and consent of Provost & Pritchard Engineering Group, Inc. In the event of unauthorized reuse of these plans by any third party, the third party shall hold the firm of Provost & Pritchard Engineering Group, Inc. harmless, and shall bear the cost of Provost & Pritchard Engineering Group, Inc.'s fees for defending and enforcing these rights.

No.	REVISION	BY	DATE
	BID SET 10/30/2025		

REGISTERED PROFESSIONAL ENGINEER JEFFREY S. DORN No. 76749 CIVIL STATE OF CALIFORNIA
DATE SIGNED:

CITY OF TURLOCK
CONSTRUCTION PLANS FOR ROADS PROGRAM
CAPITAL IMPROVEMENT PROJECT
CITY PROJECT No. 23-068, PACKAGE 2


STRIPING


ROSE ST STA 108+00 - 111+00

PROVOST & PRITCHARD
455 W FIR AVENUE
CLOVIS, CA 93611-3166
PHONE (559) 449-2700
FAX (559) 449-2715
www.provostandpritchard.com

DESIGN ENGINEER: JEFF DORN
LICENSE NO: 76,749
DRAFTED BY: AR | CHECKED BY: JD
DATE: 10/30/2025
JOB NO: 229224001
PROJECT NO: 229224001
PHASE: 2
0 1"
ORIGINAL SCALE SHOWN IS ONE INCH. ADJUST SCALE FOR REDUCED OR ENLARGED PLANS.
SHEET S-10
93 OF 99

11/6/2025 11:46 AM G:\Turlock_City of-229229\229224001-2024 Road Rehab\300 CAD\342 Sheet Sets\05_Sign_Stripe\S-10 ROSE ST STA 108+00 - 111+00.dwg -Sean Long

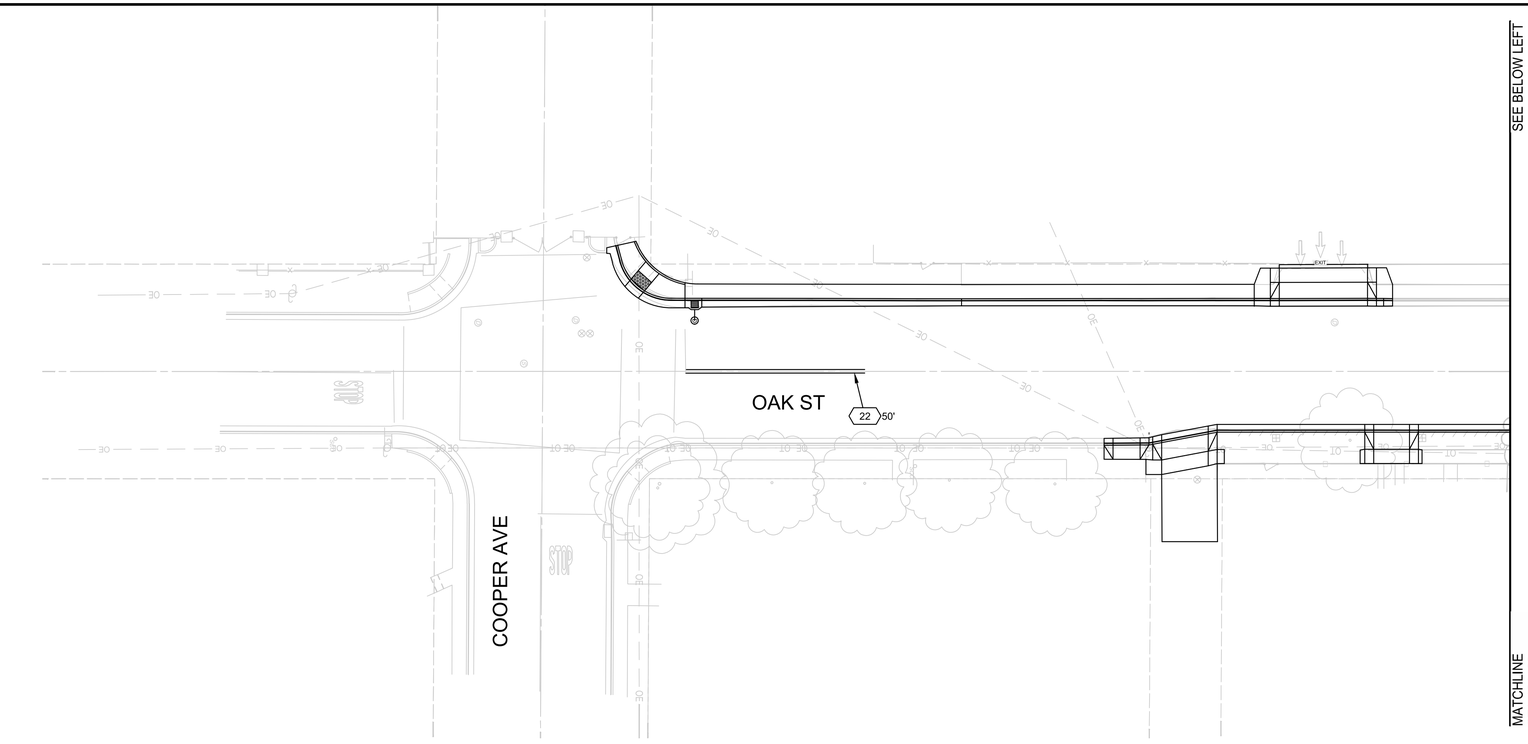

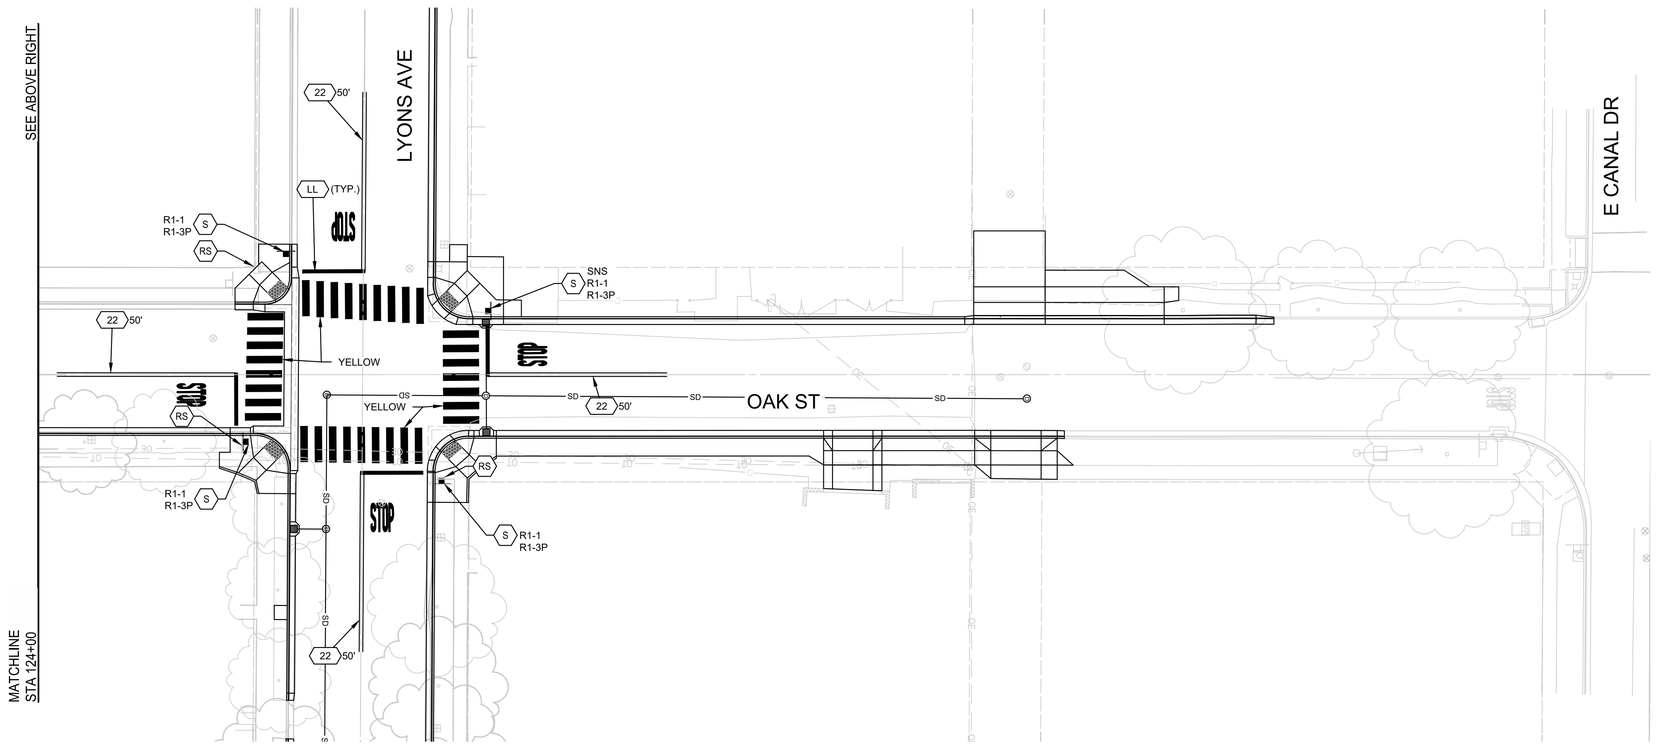

WARNING
POWER LINES OVERHEAD

811 Know what's below. Call before you dig.

COPYRIGHT 2025 by PROVOST & PRITCHARD ENGINEERING GROUP, INC. ALL RIGHTS RESERVED
The firm of Provost & Pritchard Engineering Group, Inc. expressly reserves its common law copyright and other property rights in these plans. These plans are not to be reproduced, changed or copied in any form or manner whatsoever, nor are they to be assigned to any third party, without first obtaining the express written permission and consent of Provost & Pritchard Engineering Group, Inc. In the event of unauthorized reuse of these plans by any third party, the third party shall hold the firm of Provost & Pritchard Engineering Group, Inc. harmless, and shall bear the cost of Provost & Pritchard Engineering Group, Inc.'s legal fees associated with defending and enforcing these rights.

LEGEND

- CROSSWALK PER CITY OF TURLOCK STD C-17 ON DETAIL SHEET D2.
- XXX — TRAFFIC LINE DETAIL PER CALTRANS STD. PLANS
- TYPE IV (L) ARROW PER CALTRANS STD. PLANS DETAIL A24A
- EXIT — "EXIT" MARKING STRIP WITH 2" WHITE LINES TO MATCH EXITING LAYOUT
- SCHOOL — "SCHOOL" MARKING PER CALTRANS STD. PLANS DETAIL A24D
- SLOW — "SLOW" MARKING PER CALTRANS STD. PLANS DETAIL A24D
- STOP — "STOP" MARKING PER CALTRANS STD. PLANS DETAIL A24D
- XING — "XING" MARKING PER CALTRANS STD. PLANS DETAIL A24D
- YIELD LINE PAVEMENT MARKING PER CAL TRANS STD. PLANS DETAIL A24G
- RS — REMOVE ROADSIDE SIGN
- RR — RELOCATE ROADSIDE SIGN AS SHOWN ON PLANS.
- S — FURNISH AND INSTALL ROADSIDE SIGN. SIGN DESIGNATION AS SHOWN ON PLANS.

NOTES

1. ALL TRAFFIC STRIPING AND PAVEMENT MARKINGS SHALL BE THERMOPLASTIC

SCALE IN FEET
0 10 20 40

CITY OF TURLOCK
MUNICIPAL SERVICES DEPARTMENT
ROADS PROGRAM DIVISION
156 S. BROADWAY, SUITE 150
(209) 668-5520

No.	REVISION	BY	DATE
	BID SET 10/30/2025		

REGISTERED PROFESSIONAL ENGINEER JEFFREY S. DORN No. 76749 CIVIL STATE OF CALIFORNIA
DATE SIGNED:

CITY OF TURLOCK
CONSTRUCTION PLANS FOR ROADS PROGRAM
CAPITAL IMPROVEMENT PROJECT
CITY PROJECT No. 23-068, PACKAGE 2


STRIPING


OAK ST STA 120+00 - 128+00

PROVOST & PRITCHARD
455 W FIR AVENUE
CLOVIS, CA 93611-3166
PHONE (559) 449-2700
FAX (559) 449-2715
www.provostandpritchard.com

DESIGN ENGINEER: JEFF DORN
LICENSE NO: 76,749
DRAFTED BY: AR | CHECKED BY: JD
DATE: 10/30/2025
JOB NO: 229224001
PROJECT NO: 229224001
PHASE: 2
0 _____ 1"
ORIGINAL SCALE SHOWN IS ONE INCH. ADJUST SCALE FOR REDUCED OR ENLARGED PLANS.
SHEET S-11
94 OF 99

11/6/2025 11:46 AM G:\Turlock_City of-229229224001-2024 Road Rehab\300 CAD\342 Sheet Sets\05_Sign_Stripe\S-11 OAK ST STA 120+00 - 128+00.dwg -Sean Long

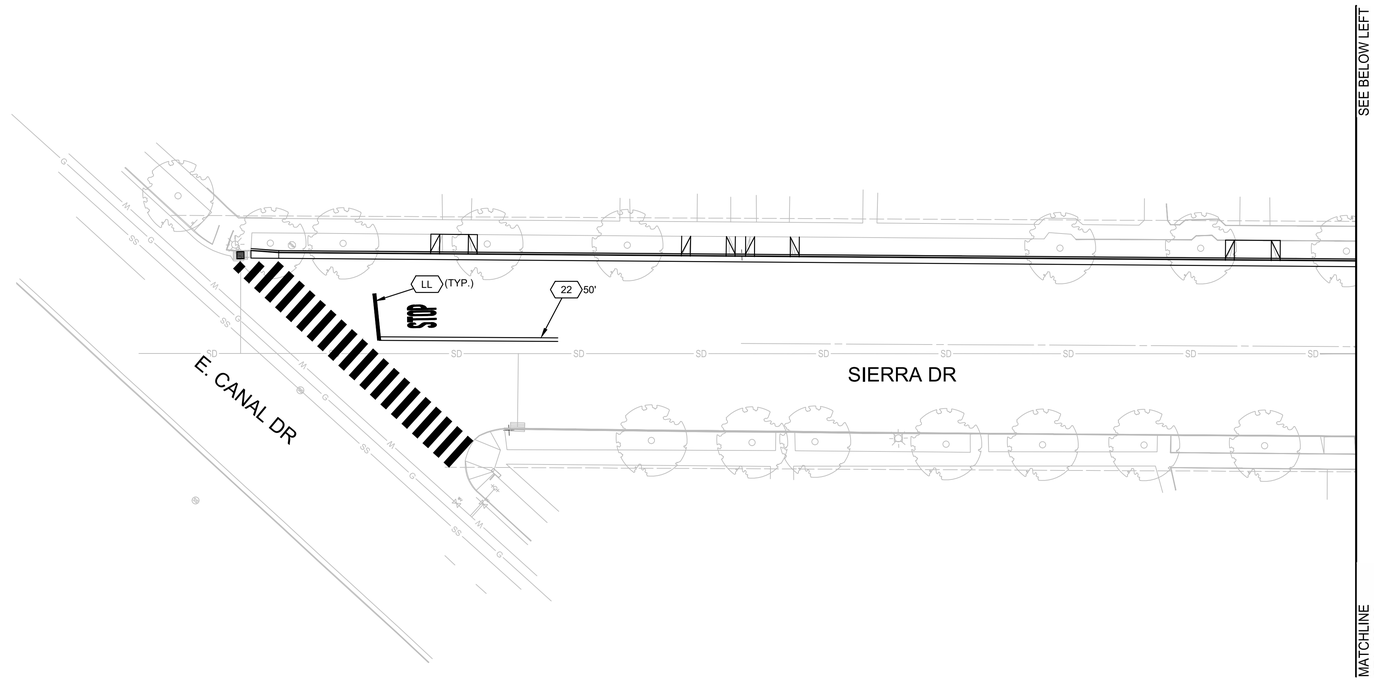

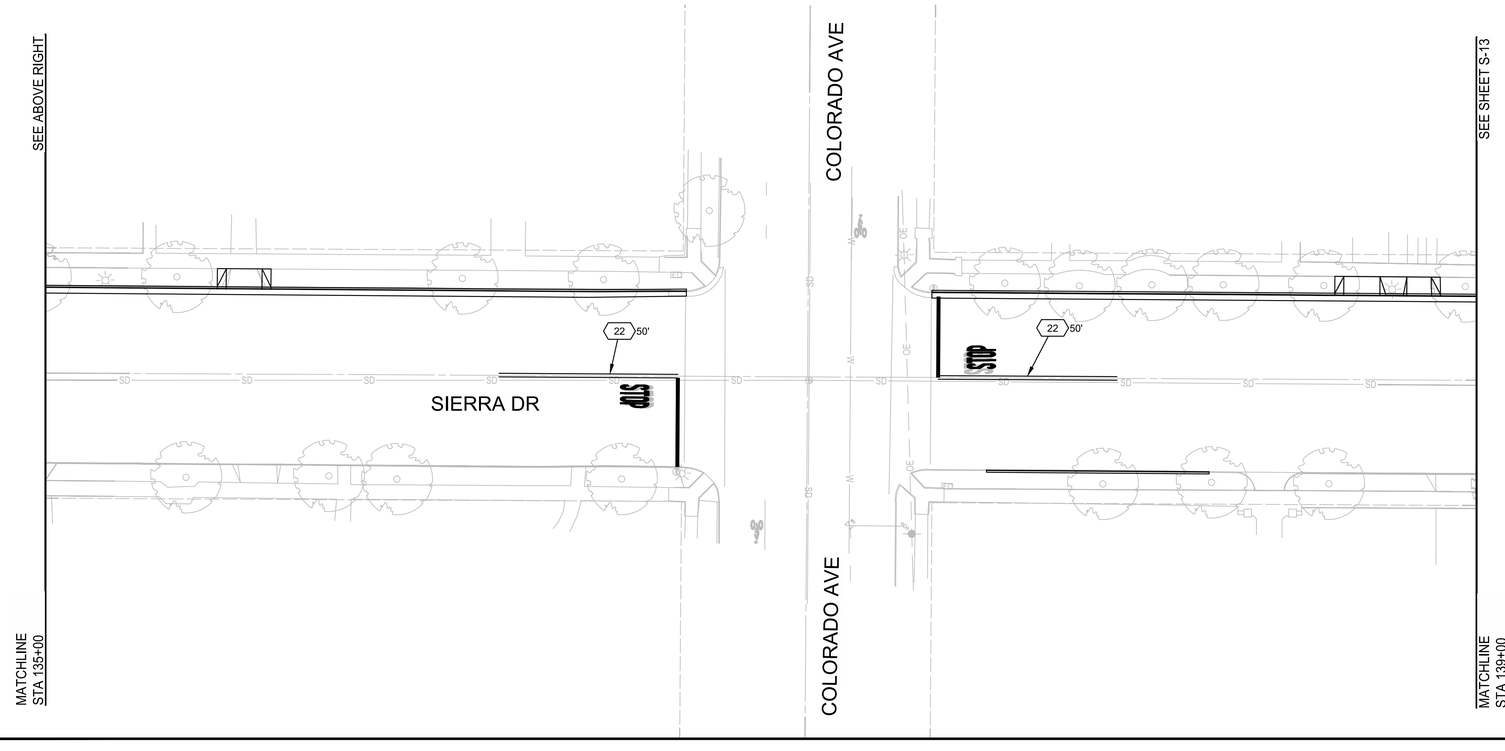

WARNING
POWER LINES OVERHEAD

811
Know what's below. Call before you dig.

COPYRIGHT 2025 by PROVOST & PRITCHARD ENGINEERING GROUP, INC. ALL RIGHTS RESERVED
The firm of Provost & Pritchard Engineering Group, Inc. expressly reserves its common law copyright and other property rights in these plans. These plans are not to be reproduced, changed or copied in any form or manner whatsoever, nor are they to be assigned to any third party, without first obtaining the express written authorization and consent of Provost & Pritchard Engineering Group, Inc. In the event of unauthorized reuse of these plans by any third party, the third party shall hold the firm of Provost & Pritchard Engineering Group, Inc. harmless, and shall bear the cost of Provost & Pritchard Engineering Group, Inc.'s legal fees incurred in asserting and enforcing these rights.

LEGEND

- CROSSWALK PER CITY OF TURLOCK STD C-17 ON DETAIL SHEET D2.
- XXX — TRAFFIC LINE DETAIL PER CALTRANS STD. PLANS
- TYPE IV (L) ARROW PER CALTRANS STD. PLANS DETAIL A24A
- EXIT — "EXIT" MARKING STRIP WITH 2" WHITE LINES TO MATCH EXITING LAYOUT
- SCHOOL — "SCHOOL" MARKING PER CALTRANS STD. PLANS DETAIL A24D
- SLOW — "SLOW" MARKING PER CALTRANS STD. PLANS DETAIL A24D
- STOP — "STOP" MARKING PER CALTRANS STD. PLANS DETAIL A24D
- XING — "XING" MARKING PER CALTRANS STD. PLANS DETAIL A24D
- YIELD LINE PAVEMENT MARKING PER CAL TRANS STD. PLANS DETAIL A24G
- RS — REMOVE ROADSIDE SIGN
- RR — RELOCATE ROADSIDE SIGN AS SHOWN ON PLANS.
- S — FURNISH AND INSTALL ROADSIDE SIGN. SIGN DESIGNATION AS SHOWN ON PLANS.

NOTES

1. ALL TRAFFIC STRIPING AND PAVEMENT MARKINGS SHALL BE THERMOPLASTIC

SCALE IN FEET
0 10 20 40

CITY OF TURLOCK
MUNICIPAL SERVICES DEPARTMENT
ROADS PROGRAM DIVISION
156 S. BROADWAY, SUITE 150
(209) 668-5520

No.	REVISION	BY	DATE
	BID SET 10/30/2025		


REGISTERED PROFESSIONAL ENGINEER JEFFREY S. DORN No. 76749 STATE OF CALIFORNIA CIVIL
DATE SIGNED:

CITY OF TURLOCK
CONSTRUCTION PLANS FOR ROADS PROGRAM
CAPITAL IMPROVEMENT PROJECT
CITY PROJECT No. 23-068, PACKAGE 2
STRIPING
SIERRA DR STA 131+50 - 139+00

PROVOST & PRITCHARD
455 W FIR AVENUE
CLOVIS, CA 93611-0166
PHONE (559) 449-2700
FAX (559) 449-2715
www.provostandpritchard.com

DESIGN ENGINEER: JEFF DORN
LICENSE NO: 76,749
DRAFTED BY: AR | CHECKED BY: JD
DATE: 10/30/2025
JOB NO: 229224001
PROJECT NO: 229224001
PHASE: 2
0 1"
ORIGINAL SCALE SHOWN IS ONE INCH. ADJUST SCALE FOR REDUCED OR ENLARGED PLANS.
SHEET S-12
95 OF 99

11/6/2025 11:46 AM G:\Turlock_City of-229229229224001-2024 Road Rehab\300 CAD\342 Sheet Sets\05_Sign_Stripe\S-12 SIERRA DR STA 131+50 - 139+00.dwg -Sean Long

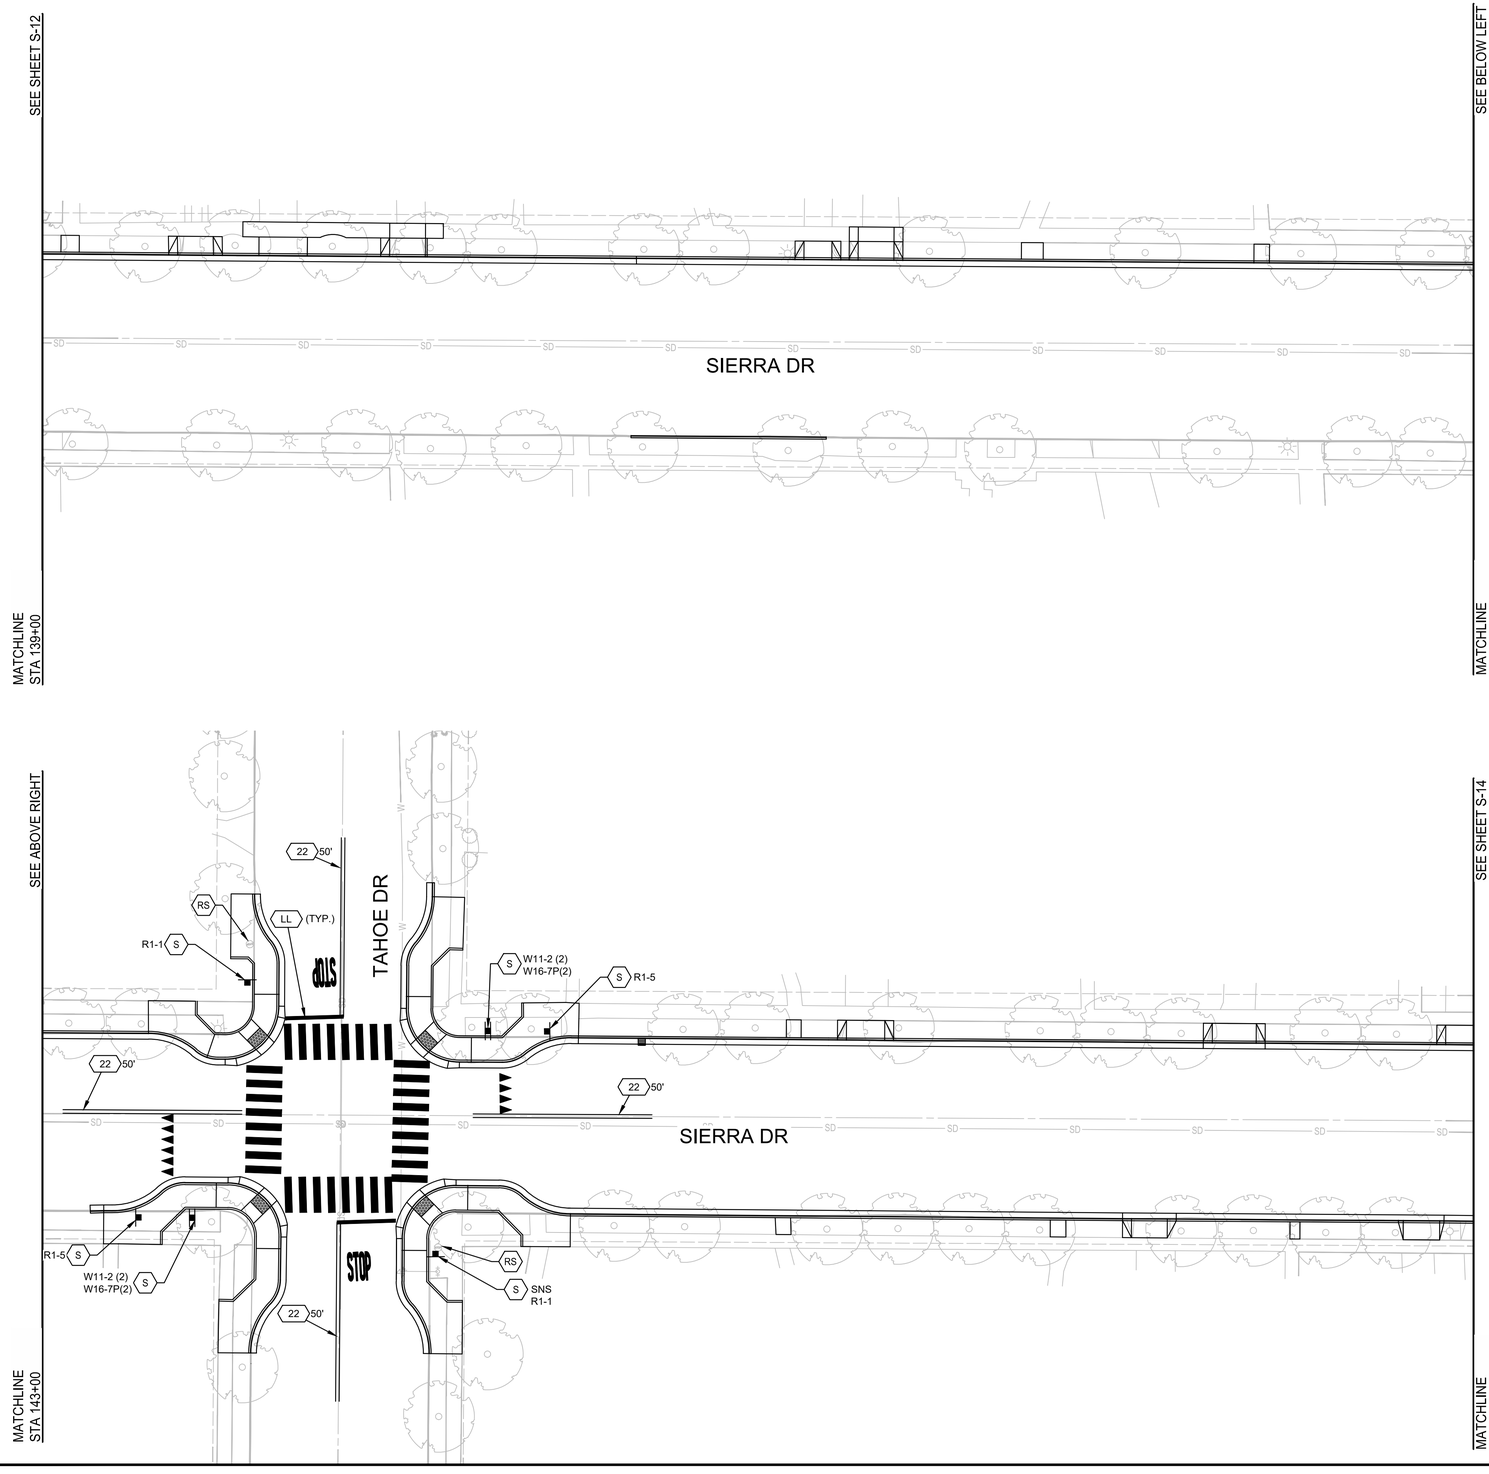

WARNING
POWER LINES OVERHEAD

811 Know what's below. Call before you dig.

COPYRIGHT 2025 by PROVOST & PRITCHARD ENGINEERING GROUP, INC. ALL RIGHTS RESERVED
The firm of Provost & Pritchard Engineering Group, Inc. expressly reserves its common law copyright and other property rights in these plans. These plans are not to be reproduced, changed or copied in any form or manner whatsoever, nor are they to be assigned to any third party, without first obtaining the express written permission and consent of Provost & Pritchard Engineering Group, Inc. In the event of unauthorized reuse of these plans by any third party, the third party shall hold the firm of Provost & Pritchard Engineering Group, Inc. harmless, and shall bear the cost of Provost & Pritchard Engineering Group, Inc.'s legal fees associated with defending and enforcing these rights.

LEGEND

- CROSSWALK PER CITY OF TURLOCK STD C-17 ON DETAIL SHEET D2.
- XXX — TRAFFIC LINE DETAIL PER CALTRANS STD. PLANS
- TYPE IV (L) ARROW PER CALTRANS STD. PLANS DETAIL A24A
- EXIT — "EXIT" MARKING STRIP WITH 2" WHITE LINES TO MATCH EXITING LAYOUT
- SCHOOL — "SCHOOL" MARKING PER CALTRANS STD. PLANS DETAIL A24D
- SLOW — "SLOW" MARKING PER CALTRANS STD. PLANS DETAIL A24D
- STOP — "STOP" MARKING PER CALTRANS STD. PLANS DETAIL A24D
- XING — "XING" MARKING PER CALTRANS STD. PLANS DETAIL A24D
- YIELD LINE PAVEMENT MARKING PER CAL TRANS STD. PLANS DETAIL A24G
- RS — REMOVE ROADSIDE SIGN
- RR — RELOCATE ROADSIDE SIGN AS SHOWN ON PLANS.
- S — FURNISH AND INSTALL ROADSIDE SIGN. SIGN DESIGNATION AS SHOWN ON PLANS.

NOTES

1. ALL TRAFFIC STRIPING AND PAVEMENT MARKINGS SHALL BE THERMOPLASTIC

SCALE IN FEET
0 10 20 40

CITY OF TURLOCK
MUNICIPAL SERVICES DEPARTMENT
ROADS PROGRAM DIVISION
156 S. BROADWAY, SUITE 150
(209) 668-5520

No.	REVISION	BY	DATE
	BID SET 10/30/2025		

REGISTERED PROFESSIONAL ENGINEER JEFFREY S. DORN No. 76749 CIVIL STATE OF CALIFORNIA
DATE SIGNED:

CITY OF TURLOCK
CONSTRUCTION PLANS FOR ROADS PROGRAM
CAPITAL IMPROVEMENT PROJECT
CITY PROJECT No. 23-068, PACKAGE 2


STRIPING


SIERRA DR STA 139+00 - 147+00

PROVOST & PRITCHARD
455 W FIR AVENUE
CLOVIS, CA 93611-3166
PHONE (559) 449-2700
FAX (559) 449-2715
www.provostandpritchard.com

DESIGN ENGINEER: JEFF DORN
LICENSE NO: 76,749
DRAFTED BY: AR | CHECKED BY: JD
DATE: 10/30/2025
JOB NO: 229224001
PROJECT NO: 229224001
PHASE: 2
0 1"
ORIGINAL SCALE SHOWN IS ONE INCH. ADJUST SCALE FOR REDUCED OR ENLARGED PLANS.
SHEET S-13
96 OF 99

11/6/2025 11:46 AM G:\Turlock_City of-229229\229224001-2024 Road Rehab\300 CAD\342 Sheet Sets\05_Sign_Stripe\S-13 SIERRA DR STA 139+00 - 147+00.dwg -Sean Long

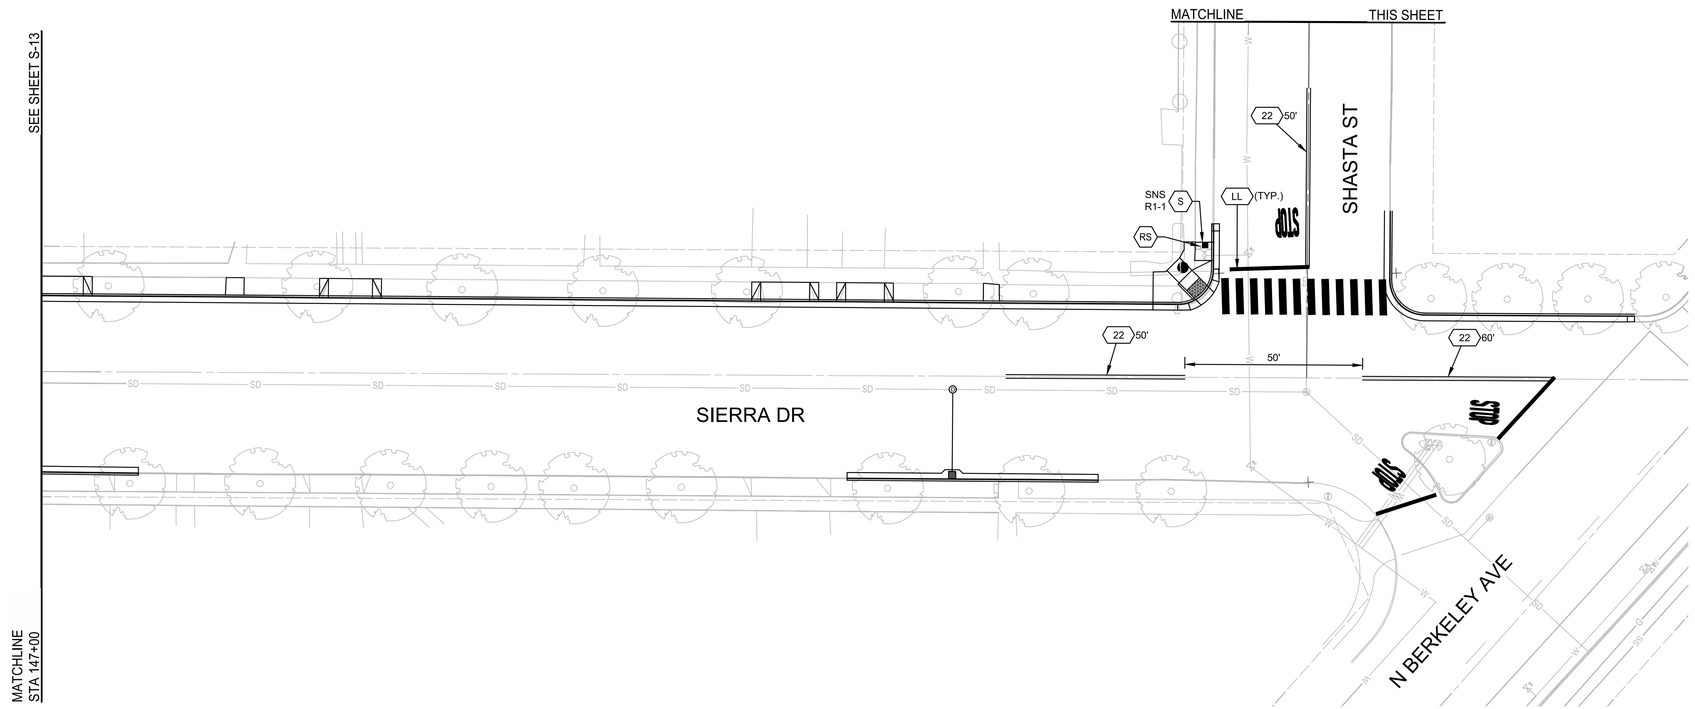

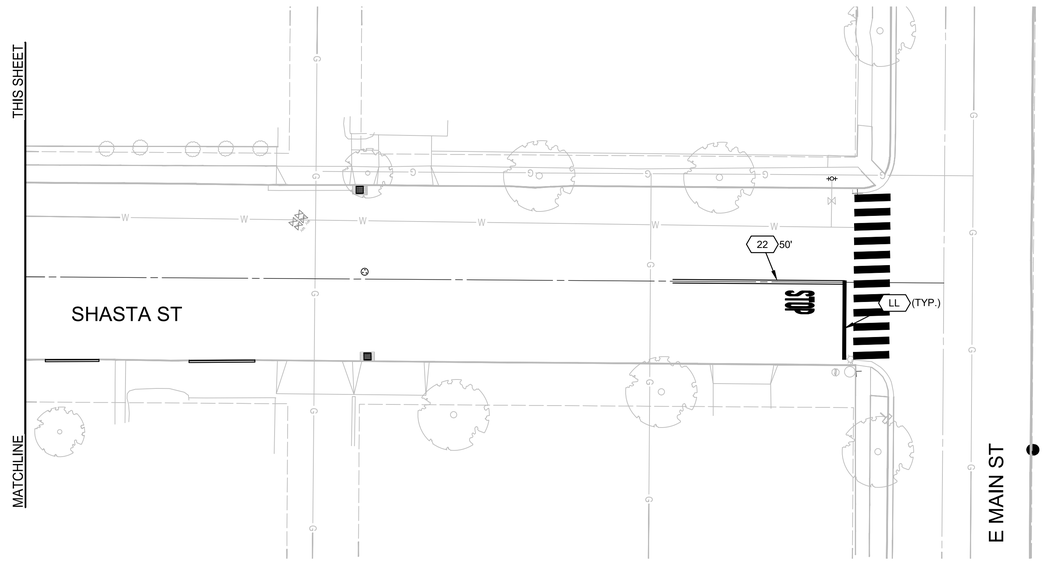

WARNING
POWER LINES OVERHEAD

811 Know what's below. Call before you dig.

LEGEND

- CROSSWALK PER CITY OF TURLOCK STD C-17 ON DETAIL SHEET D2.
- XXX — TRAFFIC LINE DETAIL PER CALTRANS STD. PLANS
- TYPE IV (L) ARROW PER CALTRANS STD. PLANS DETAIL A24A
- EXIT — "EXIT" MARKING STRIP WITH 2" WHITE LINES TO MATCH EXITING LAYOUT
- SCHOOL — "SCHOOL" MARKING PER CALTRANS STD. PLANS DETAIL A24D
- SLOW — "SLOW" MARKING PER CALTRANS STD. PLANS DETAIL A24D
- STOP — "STOP" MARKING PER CALTRANS STD. PLANS DETAIL A24D
- XING — "XING" MARKING PER CALTRANS STD. PLANS DETAIL A24D
- YIELD LINE PAVEMENT MARKING PER CAL TRANS STD. PLANS DETAIL A24G
- RS — REMOVE ROADSIDE SIGN
- RR — RELOCATE ROADSIDE SIGN AS SHOWN ON PLANS.
- S — FURNISH AND INSTALL ROADSIDE SIGN. SIGN DESIGNATION AS SHOWN ON PLANS.

SCALE IN FEET
0 10 20 40

NOTES

1. ALL TRAFFIC STRIPING AND PAVEMENT MARKINGS SHALL BE THERMOPLASTIC

CITY OF TURLOCK
MUNICIPAL SERVICES DEPARTMENT
ROADS PROGRAM DIVISION
156 S. BROADWAY, SUITE 150
(209) 668-5520

COPYRIGHT 2025 by PROVOST & PRITCHARD ENGINEERING GROUP, INC. ALL RIGHTS RESERVED
The firm of Provost & Pritchard Engineering Group, Inc. expressly reserves its common law copyright and other property rights in these plans. These plans are not to be reproduced, changed or copied in any form or manner whatsoever, nor are they to be assigned to any third party, without first obtaining the express written permission and consent of Provost & Pritchard Engineering Group, Inc. In the event of unauthorized reuse of these plans by any third party, the third party shall hold the firm of Provost & Pritchard Engineering Group, Inc. harmless, and shall bear the cost of Provost & Pritchard Engineering Group, Inc.'s fees, including attorney's fees, for defending and enforcing these rights.

BID SET
10/30/2025

No.	REVISION	BY	DATE

REGISTERED PROFESSIONAL ENGINEER JEFFREY S. DORN No. 76749 CIVIL STATE OF CALIFORNIA

DATE SIGNED:

CITY OF TURLOCK
CONSTRUCTION PLANS FOR ROADS PROGRAM
CAPITAL IMPROVEMENT PROJECT
CITY PROJECT No. 23-068, PACKAGE 2

STRIPING

SIERRA DR STA 147+00 - 151+00

PROVOST & PRITCHARD
455 W FIR AVENUE
CLOVIS, CA 93611-9166
PHONE (559) 449-2700
FAX (559) 449-2715
www.provostandpritchard.com

DESIGN ENGINEER: JEFF DORN
LICENSE NO: 76,749

DRAFTED BY:	CHECKED BY:
AR	JD


DATE: 10/30/2025
JOB NO: 229224001
PROJECT NO: 229224001
PHASE: 2


0 _____ 1"
ORIGINAL SCALE SHOWN IS ONE INCH. ADJUST SCALE FOR REDUCED OR ENLARGED PLANS.

SHEET S-14

97 OF 99

11/6/2025 11:47 AM G:\Turlock_City of-229\229224001-2024 Road Rehab\300 CAD\342 Sheet Sets\05_Sign_Stripe\S-14 SIERRA DR STA 147+00 - 151+00.dwg Sean Long

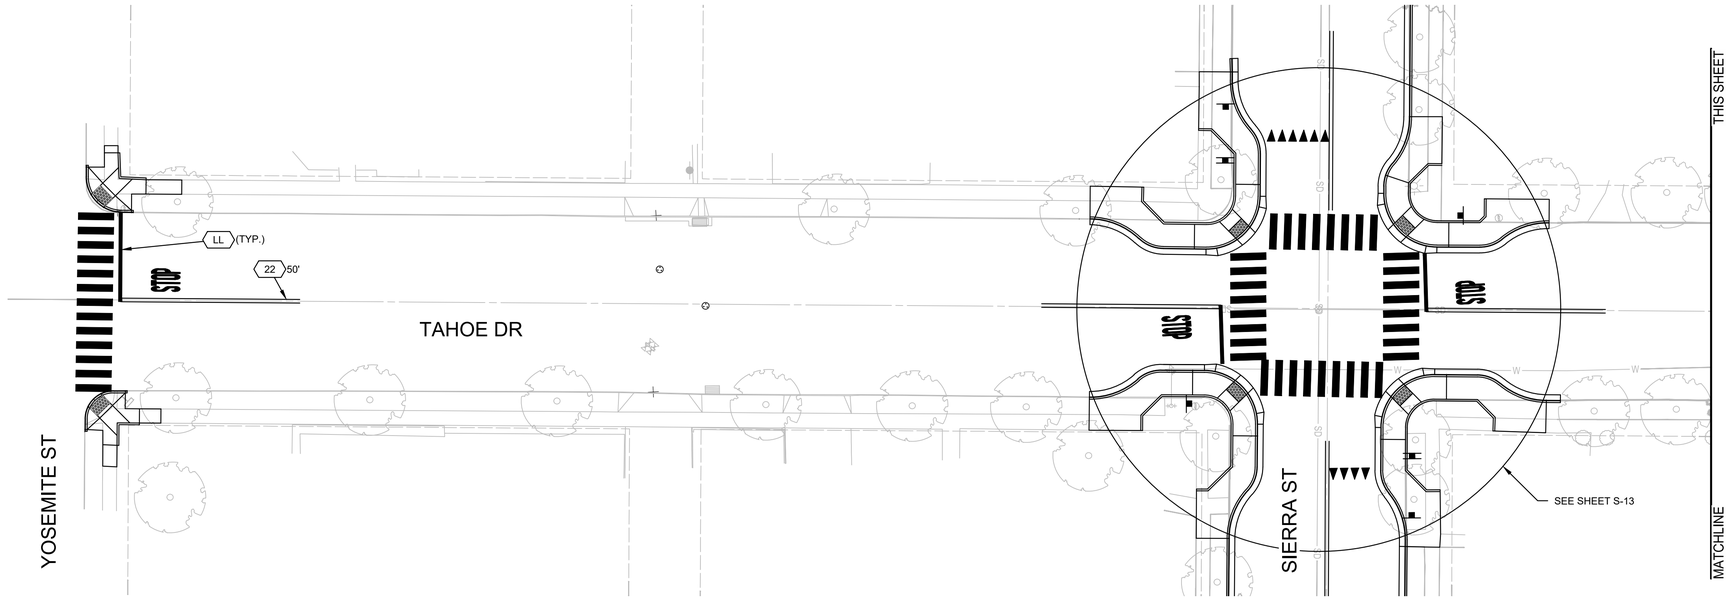

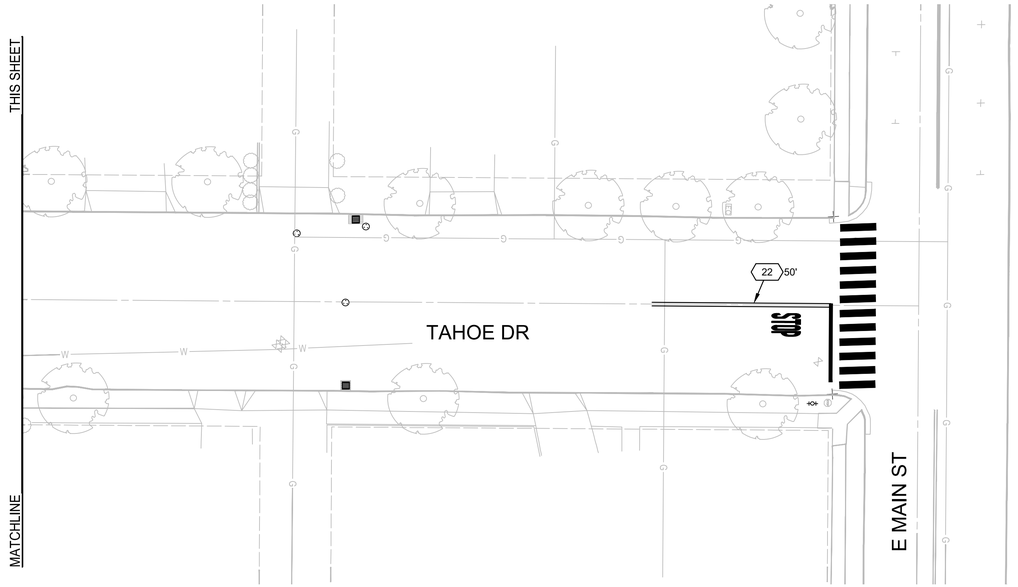

WARNING
POWER LINES OVERHEAD

811 Know what's below. Call before you dig.

LEGEND

- CROSSWALK PER CITY OF TURLOCK STD C-17 ON DETAIL SHEET D2.
- XXX — TRAFFIC LINE DETAIL PER CALTRANS STD. PLANS
- TYPE IV (L) ARROW PER CALTRANS STD. PLANS DETAIL A24A
- EXIT — "EXIT" MARKING STRIP WITH 2" WHITE LINES TO MATCH EXITING LAYOUT
- SCHOOL — "SCHOOL" MARKING PER CALTRANS STD. PLANS DETAIL A24D
- SLOW — "SLOW" MARKING PER CALTRANS STD. PLANS DETAIL A24D
- STOP — "STOP" MARKING PER CALTRANS STD. PLANS DETAIL A24D
- XING — "XING" MARKING PER CALTRANS STD. PLANS DETAIL A24D
- YIELD LINE PAVEMENT MARKING PER CAL TRANS STD. PLANS DETAIL A24G
- RS — REMOVE ROADSIDE SIGN
- RR — RELOCATE ROADSIDE SIGN AS SHOWN ON PLANS.
- S — FURNISH AND INSTALL ROADSIDE SIGN. SIGN DESIGNATION AS SHOWN ON PLANS.

NOTES

1. ALL TRAFFIC STRIPING AND PAVEMENT MARKINGS SHALL BE THERMOPLASTIC

SCALE IN FEET
0 10 20 40

CITY OF TURLOCK
MUNICIPAL SERVICES DEPARTMENT
ROADS PROGRAM DIVISION
156 S. BROADWAY, SUITE 150
(209) 668-5520

COPYRIGHT 2025 by PROVOST & PRITCHARD ENGINEERING GROUP, INC. ALL RIGHTS RESERVED
The firm of Provost & Pritchard Engineering Group, Inc. expressly reserves its common law copyright and other property rights in these plans. These plans are not to be reproduced, changed or copied in any form or manner whatsoever, nor are they to be assigned to any third party, without first obtaining the express written permission and consent of Provost & Pritchard Engineering Group, Inc. In the event of unauthorized reuse of these plans by any third party, the third party shall hold the firm of Provost & Pritchard Engineering Group, Inc. harmless, and shall bear the cost of Provost & Pritchard Engineering Group, Inc.'s fees for defending and enforcing these rights.

No.	REVISION	BY	DATE

BID SET
10/30/2025

REGISTERED PROFESSIONAL ENGINEER JEFFREY S. DORN No. 76749 CIVIL STATE OF CALIFORNIA

DATE SIGNED:

CITY OF TURLOCK
CONSTRUCTION PLANS FOR ROADS PROGRAM
CAPITAL IMPROVEMENT PROJECT
CITY PROJECT No. 23-068, PACKAGE 2


STRIPING

TAHOE DR STA 150+50 - 158+00

PROVOST & PRITCHARD
455 W FIR AVENUE
CLOVIS, CA 93611-0166
PHONE (559) 449-2700
FAX (559) 449-2715
www.provostandpritchard.com


DESIGN ENGINEER: JEFF DORN
LICENSE NO: 76,749
DRAFTED BY: AR | CHECKED BY: JD
DATE: 10/30/2025
JOB NO: 229224001
PROJECT NO: 229224001
PHASE: 2
0 1"
ORIGINAL SCALE SHOWN IS ONE INCH. ADJUST SCALE FOR REDUCED OR ENLARGED PLANS.
SHEET S-15
98 OF 99

11/6/2025 11:47 AM G:\Turlock_City of-229229224001-2024 Road Rehab\300 CAD\342 Sheet Sets\20_Sign_Stripe\S-15 TAHOE DR STA 150+50 - 158+00.dwg -Sean Long

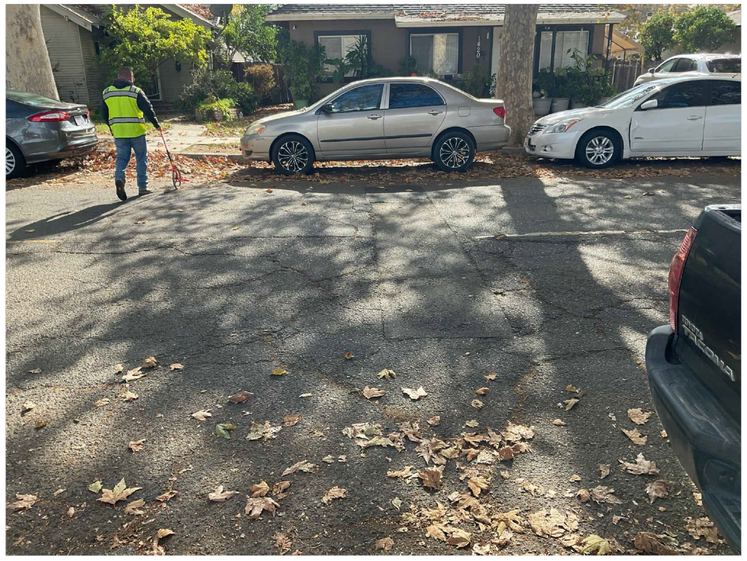


1420 LYONS AVE

NOT TO SCALE

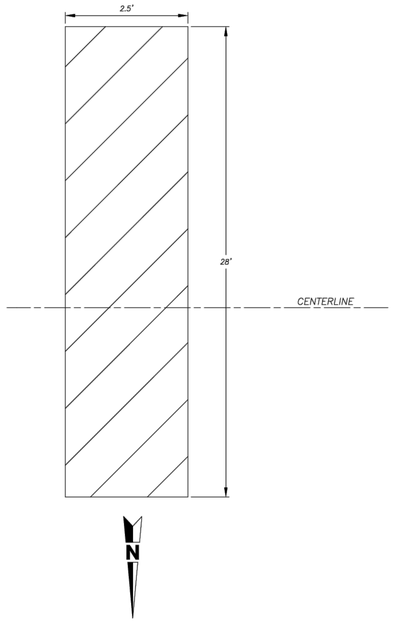

TRENCH #1 DIMENSIONS

NOT TO SCALE

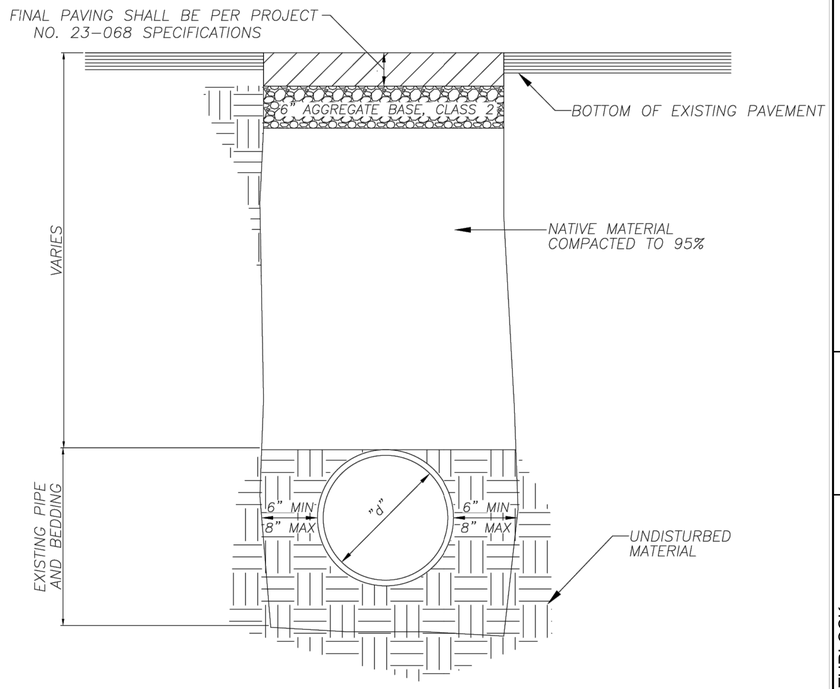

NOTES:

1. COMPACTION TESTS SHALL BE APPROVED BY THE CITY BEFORE PAVING.
2. TRENCHES 5 FEET OR MORE IN DEPTH SHALL BE SHORED.
3. MAXIMUM LIFT THICKNESS FOR BEDDING AND BACKFILL SHALL BE 12" BEFORE COMPACTION.
4. TRENCHES WHICH ARE LESS THAN 30" IN DEPTH OR LESS THAN 18" IN WIDTH SHALL BE BACKFILLED WITH TWO SACK CEMENT SLURRY.
5. HMA SHALL BE PG 64-10, TYPE A

MODIFIED TRENCH EXCAVATION DETAIL

NOT TO SCALE

NOTES:

1. TRENCH REPAIRS SHALL BE DONE IN ACCORDANCE WITH THE MODIFIED TRENCH EXCAVATION DETAIL AND SHALL COMPLY WITH ALL CITY OF TURLOCK STANDARDS. THE CONTRACTOR SHALL EXCAVATE AND REMOVE EXISTING MATERIAL TO THE TOP OF PIPE.
2. FOR BIDDING PURPOSES, CONTRACTOR SHALL ASSUME INVERT OF UTILITIES ARE LOCATED A MAXIMUM DEPTH OF 4 FEET BELOW EXISTING PAVEMENT AND THAT THE EXISTING DEPTH OF ASPHALT PAVEMENT IS 4 INCHES.
2. TRENCH BACKFILL SHALL BE COMPACTED TO 95% BEFORE PLACING 6-INCH AB. COMPACTION TESTING WILL BE PROVIDED BY THE CITY. COORDINATE TESTING REQUESTS WITH CITY ENGINEERING INSPECTOR.
3. CONTRACTOR SHALL VERIFY DIMENSIONS AND CALCULATIONS OF ALL GRINDING AREAS BEFORE STARTING THE PROJECT.
4. CONTRACTOR SHALL COMPLY WITH ALL APPLICABLE STATE AND FEDERAL SAFETY AND LABOR CODES.
5. THE CONTRACTOR SHALL BE RESPONSIBLE FOR THE PRESERVATION AND PROTECTION OF ALL UNDERGROUND PIPES, CONDUITS AND OTHER IMPROVEMENTS WHETHER SHOWN ON THE PLANS OR NOT. IT SHALL BE THE RESPONSIBILITY OF THE CONTRACTOR TO NOTIFY ALL UTILITY COMPANIES AT LEAST 48 HOURS PRIOR TO COMMENCEMENT OF WORK. CONTRACTOR SHALL NOTIFY:
   A. UNDERGROUND SERVICE ALERT (USA) AT 1-800-227-2600 TO LOCATE EXACT POSITION OF UNDERGROUND TELEPHONE CABLE, GAS LINES, SEWER LINES AND WATER LINES.
   B. TURLOCK IRRIGATION DISTRICT AT (209) 883-8464 TO LOCATE UNDERGROUND ELECTRICAL CONDUIT.
   C. CHARTER CABLE AT (209) 656-2124 TO LOCATE UNDERGROUND CABLE T.V.
   D. FIRE DEPARTMENT AT (209) 668-5580, POLICE DEPT. AT (209) 668-5550 AND AMBULANCE AT (209) 632-2271.
8. ANY UTILITY TO BE RELOCATED OR REMOVED SHALL BE COORDINATED WITH THE APPROPRIATE UTILITY COMPANY.
9. ONE LANE SHALL REMAIN OPEN AT ALL TIMES. CONTRACTOR SHALL PROVIDE FLAG MEN DURING WORKING HOURS.
10. ALL TRENCHES SHALL BE BACKFILLED AND PAVED WITH TEMPORARY AC AT THE END OF THE WORK DAY.

WARNING
POWER LINES OVERHEAD

811 Know what's below. Call before you dig.

COPYRIGHT 2025 by PROVOST & PRITCHARD ENGINEERING GROUP, INC. ALL RIGHTS RESERVED
The firm of Provost & Pritchard Engineering Group, Inc. expressly reserves its common law copyright and other property and rights in these plans. These plans are not to be reproduced, changed or copied in any form or manner whatsoever, nor are they to be assigned to any third party, without first obtaining the express written permission and consent of Provost & Pritchard Engineering Group, Inc. In the event of unauthorized reuse of these plans by any third party, the third party shall hold the firm of Provost & Pritchard Engineering Group, Inc. harmless, and shall bear the cost of Provost & Pritchard Engineering Group, Inc.'s fees for litigation and reasonable attorney's fees incurred in protecting and enforcing these rights.

BID SET
10/30/2025

No.	REVISION	BY	DATE

REGISTERED PROFESSIONAL ENGINEER JEFF S. DORN No. 76749 CIVIL STATE OF CALIFORNIA

DATE SIGNED:

CITY OF TURLOCK
CONSTRUCTION PLANS FOR ROADS PROGRAM
CAPITAL IMPROVEMENT PROJECT
CITY PROJECT No. 23-068, PACKAGE 2

TRENCH DETAILS

TRENCH DETAILS

PROVOST & PRITCHARD
455 W FIR AVENUE
CLOVIS, CA 93611-0166
PHONE (559) 449-2700
FAX (559) 449-2715
www.provostandpritchard.com

DESIGN ENGINEER: JEFF DORN
LICENSE NO: 76,749

DRAFTED BY:	CHECKED BY:
AR	JD

DATE: 10/30/2025
JOB NO: 229224001
PROJECT NO: 229224001
PHASE: 2

0 1"
ORIGINAL SCALE SHOWN IS ONE INCH. ADJUST SCALE FOR REDUCED OR ENLARGED PLANS.

SHEET TR01

99 OF 99

CITY OF TURLOCK
MUNICIPAL SERVICES DEPARTMENT
ROADS PROGRAM DIVISION
156 S. BROADWAY, SUITE 150
(209) 668-5520

11/6/2025 11:29 AM G:\Turlock_City of-229224001-2024 Road Rehab\300 CAD\342 Sheet Sets\04_Civil_Details\TR01 TRENCH DETAILS.dwg -Sean Long